
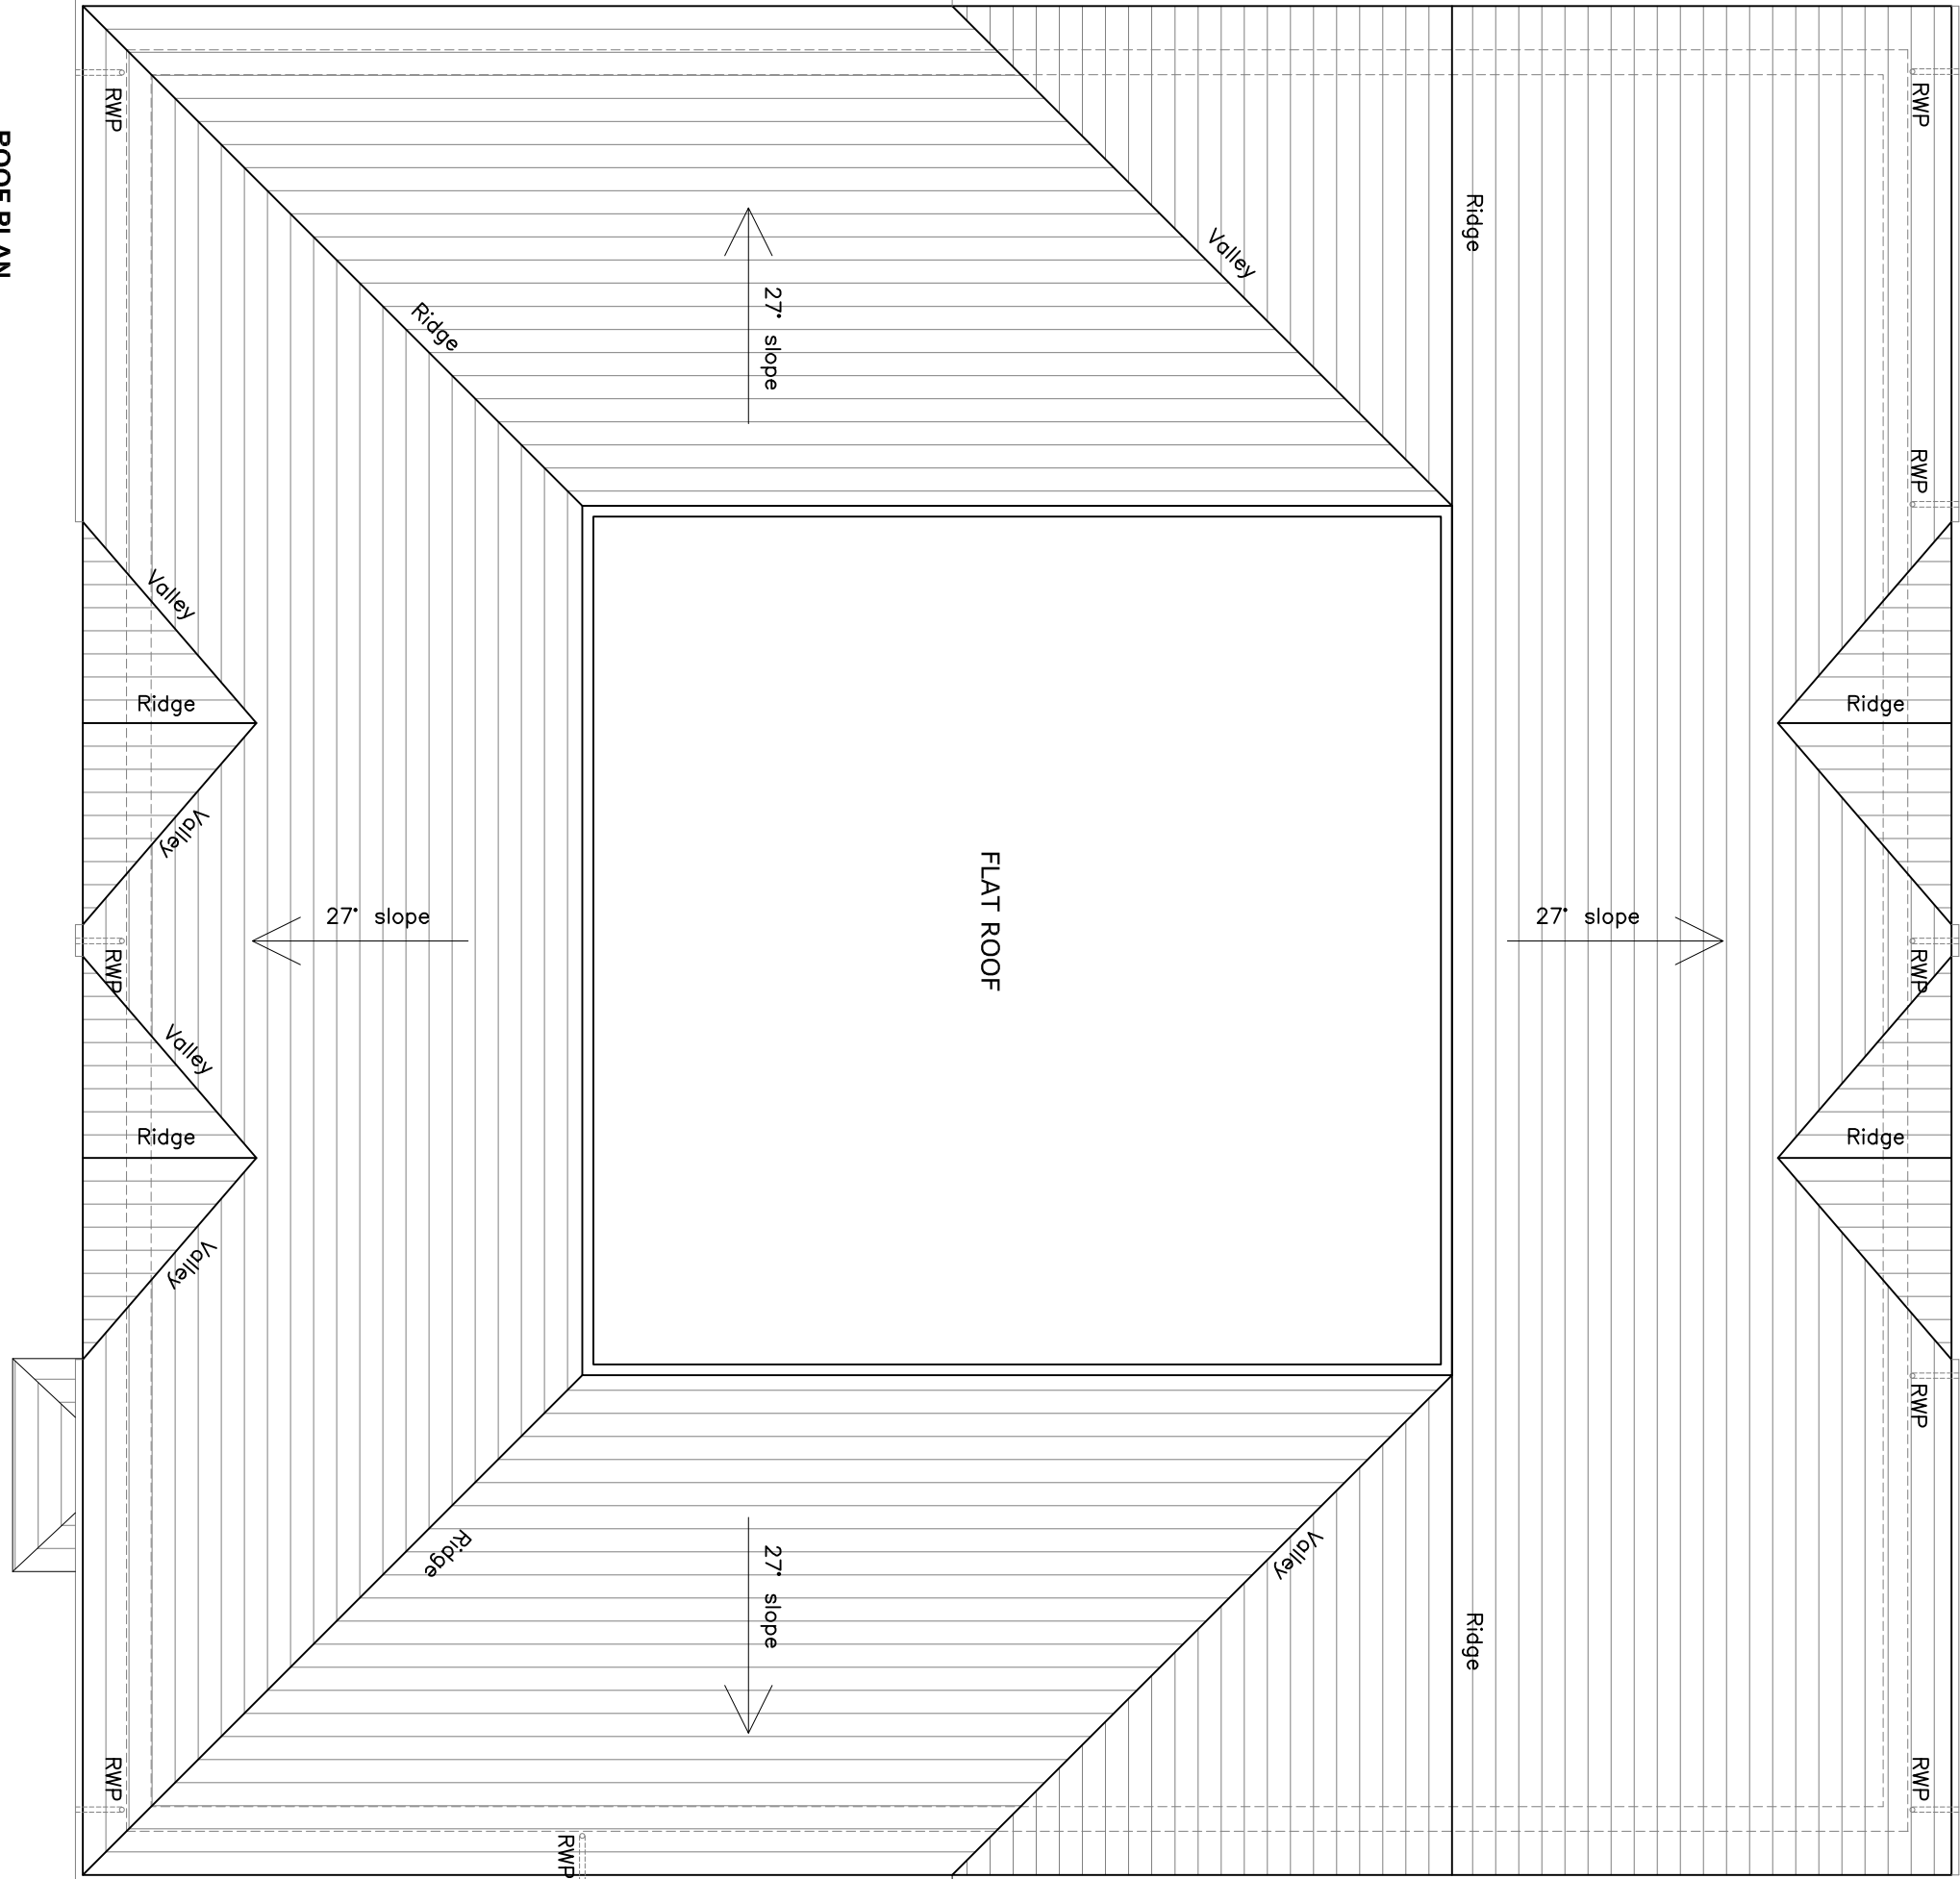


VISUAL SCALE 1:100 @ A2

Do not scale from this drawing
The contractor is to check all dimensions on site and report any discrepancies to the architect
All dimensions shall be in accordance with the copyright, designs and patents act 1988 have been generally asserted

Notes

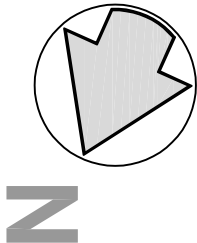

P2	Planning Issue	06/04/23	AS	FSW
P1	Initial Issue	24/03/23	AS	FSW
Rev	Description	Date	By	CN

Unit 9 The Forum
Minerva Business Park, Lynchwood
Peterborough PE2 6FT

Telephone +44(0)1733375600
Website www.jeffersonsheard.com



Project
Everyone Active
Hinckley

Drawing
Existing Roof Plan

Scale	Drawn	Date
1:100@A2	AS	Mar 23
Drawing Purpose	Status	
PRELIMINARY	S0	
Ref	Rev.	
2224-JSA-RP-XX-DR-A-02004	P2	
Job No.	Origin, Zone Level Type Dis. Number	