
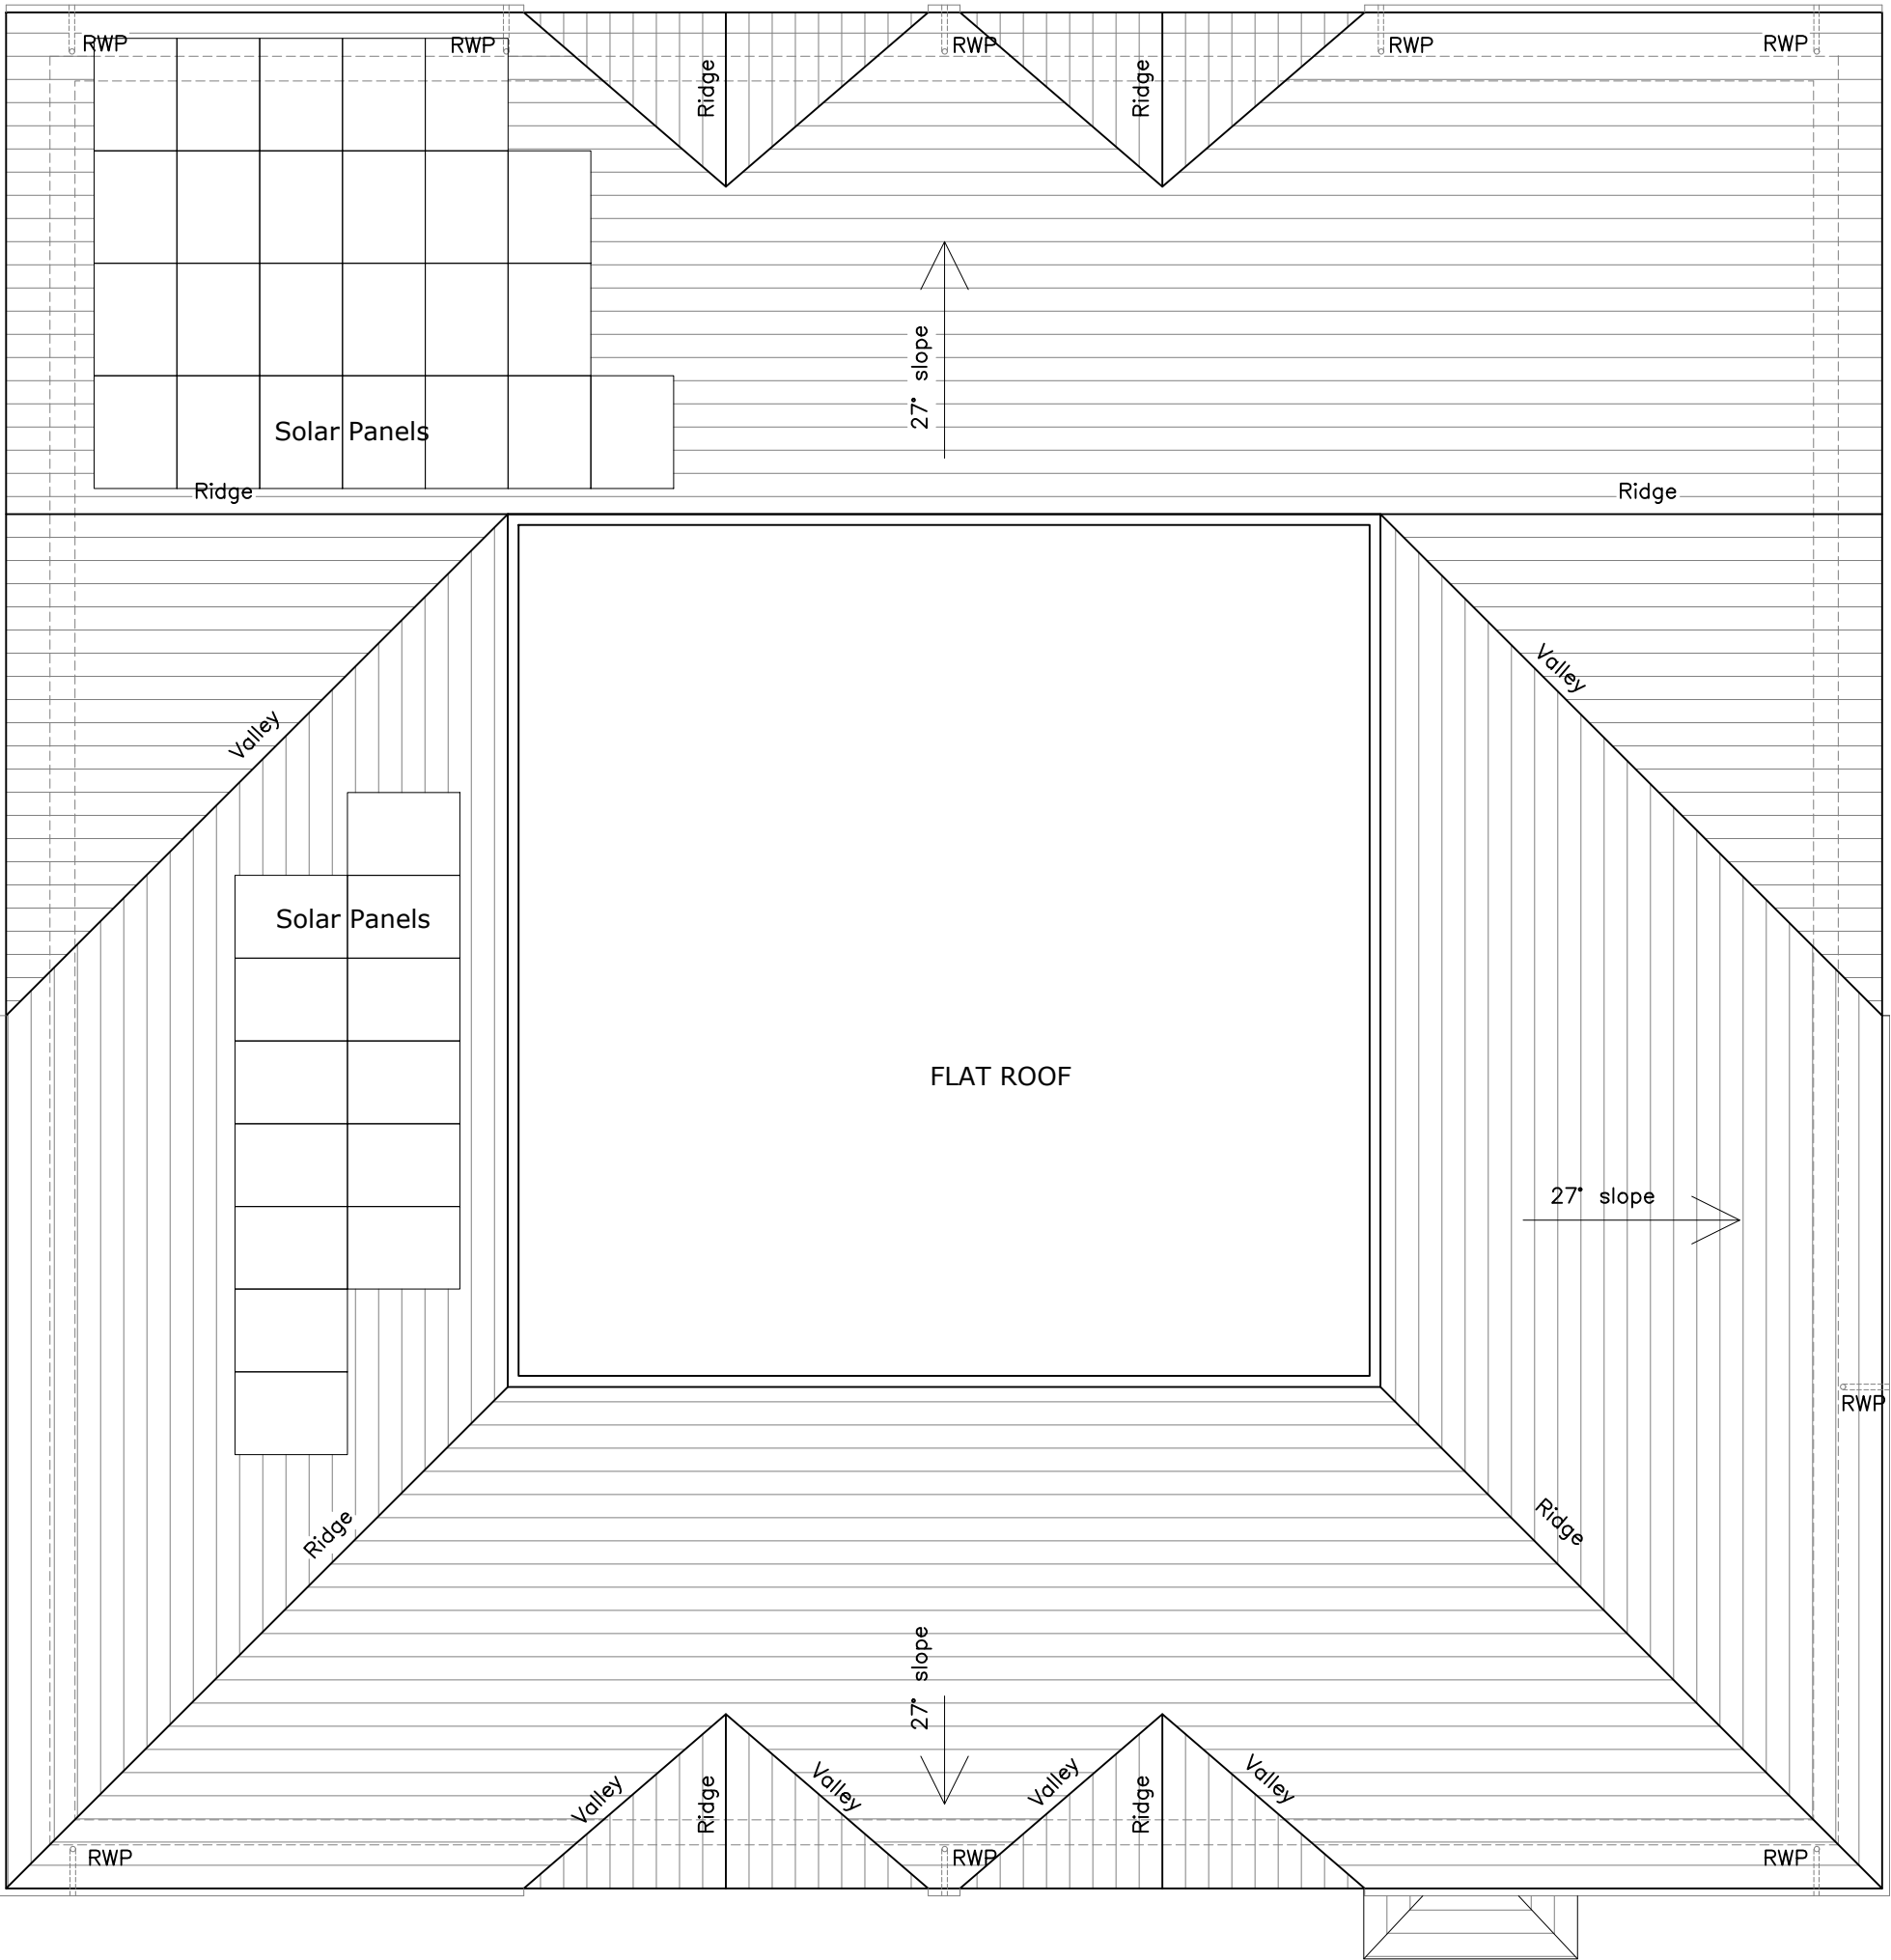


VISUAL SCALE 1:100 @ A2

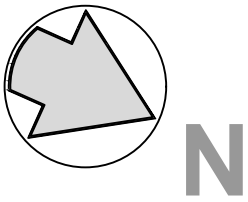

ROOF PLAN

Do not scale from this drawing
The contractor is to check all dimensions on site and report any discrepancies to the architect
All rights described in chapter IV of the copyright, designs and patents act 1988 have been generally asserted

Notes

P3	Solar panel arrangement amended	17/04/23	AS	PsW
P2	Planning Issue	06/04/23	AS	PsW
P1	Initial Issue	24/03/23	AS	PsW
Rev	Description	Date	By	Chk

Unit 9 The Forum
Minerva Business Park, Lynchwood
Peterborough PE2 6FT

Telephone +44(0)1733375600
Website www.jeffersonsheard.com



Jefferson
Sheard
Architects

Project
Everyone Active
Hinckley

Drawing
Proposed Roof Plan

Scale 1:100@A2	Drawn AS	Date Mar 23
Drawing Purpose PRELIMINARY		Status S0
Ref 2224-JSA-RP-XX-DR-A-02204	Rev. P3	
Job No.	Origin.	Zone Level Type Dis. Number