

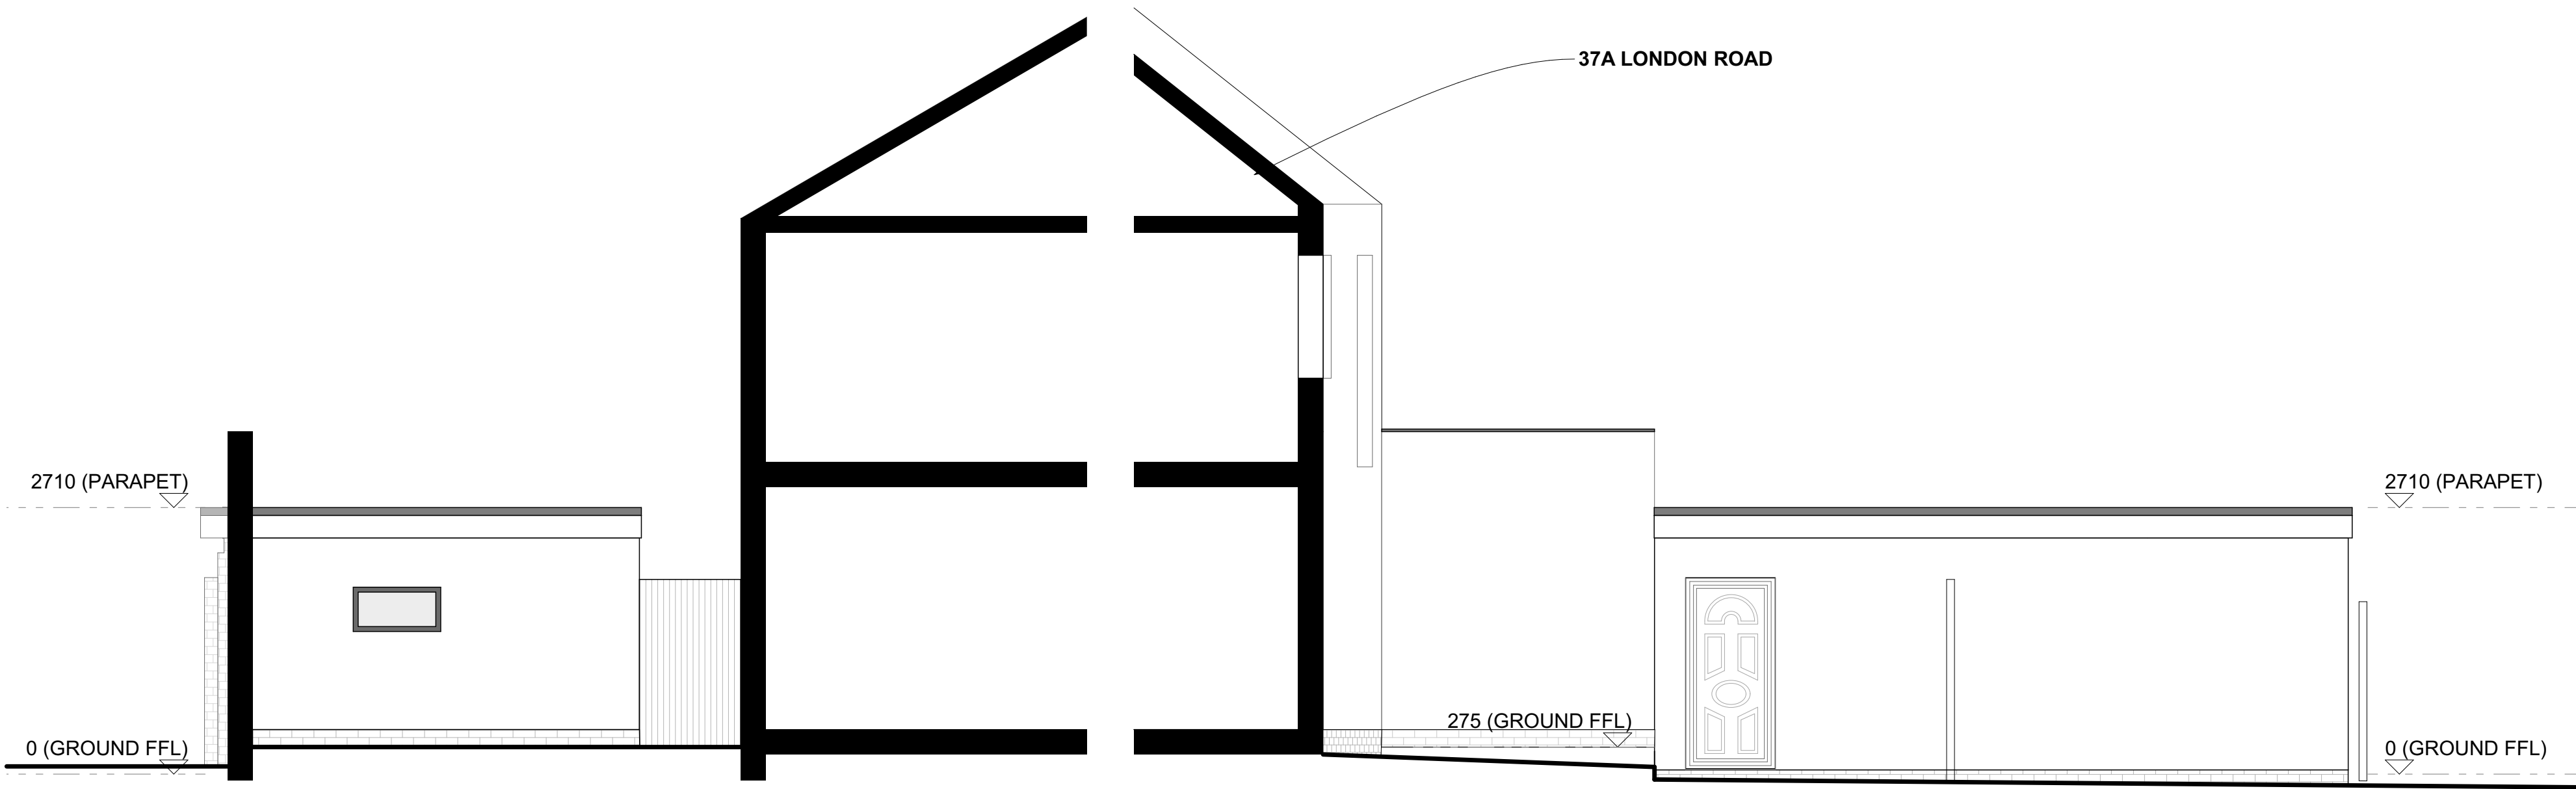
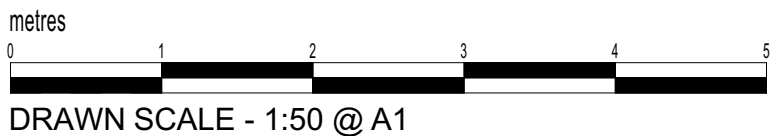


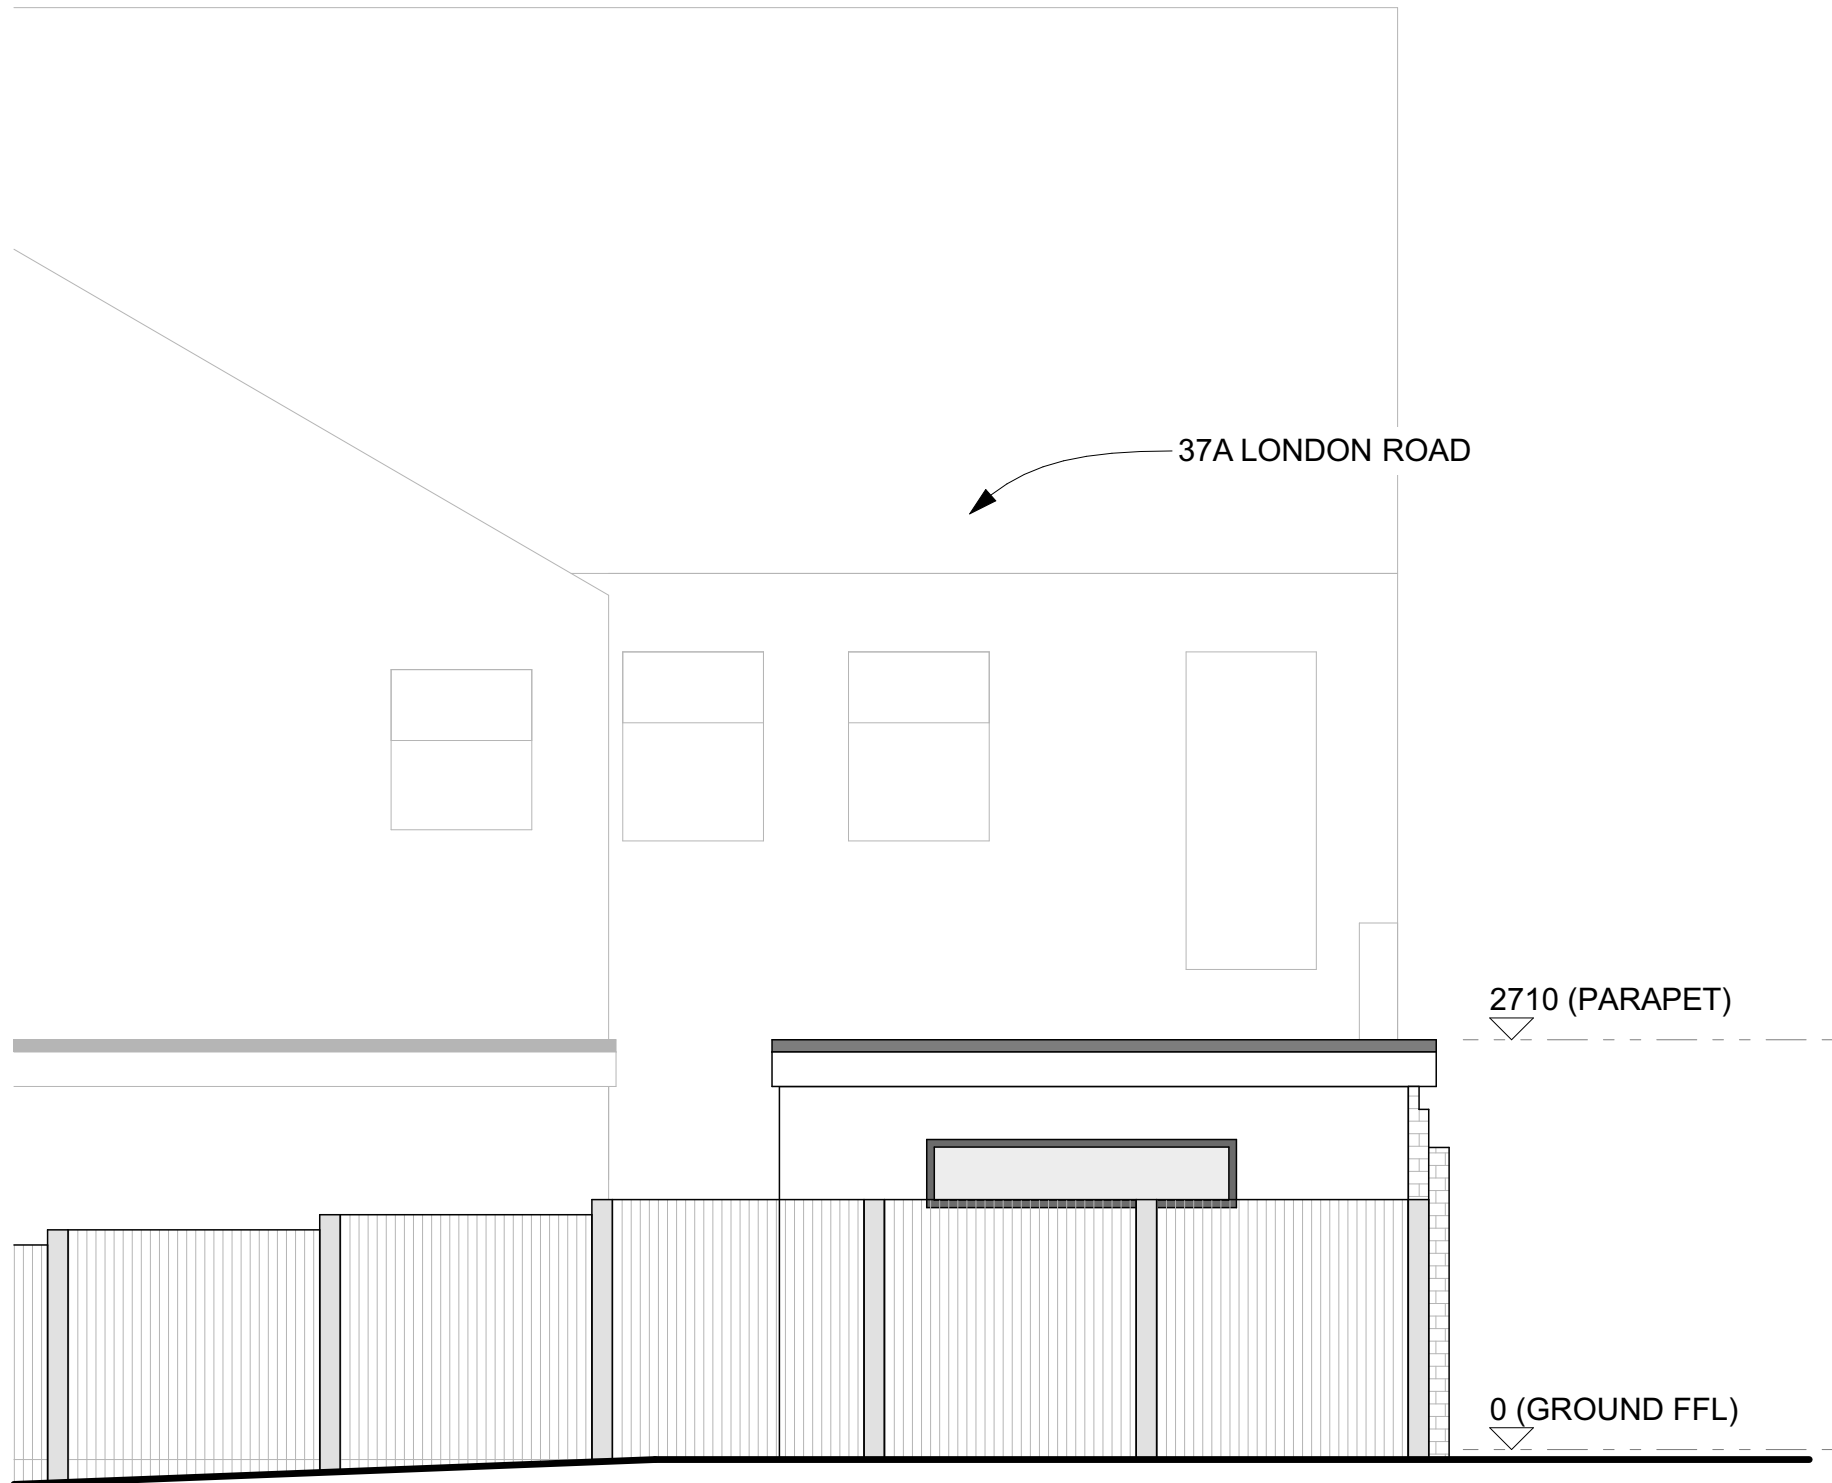

PROPOSED WEST ELEVATION
1:50@A1

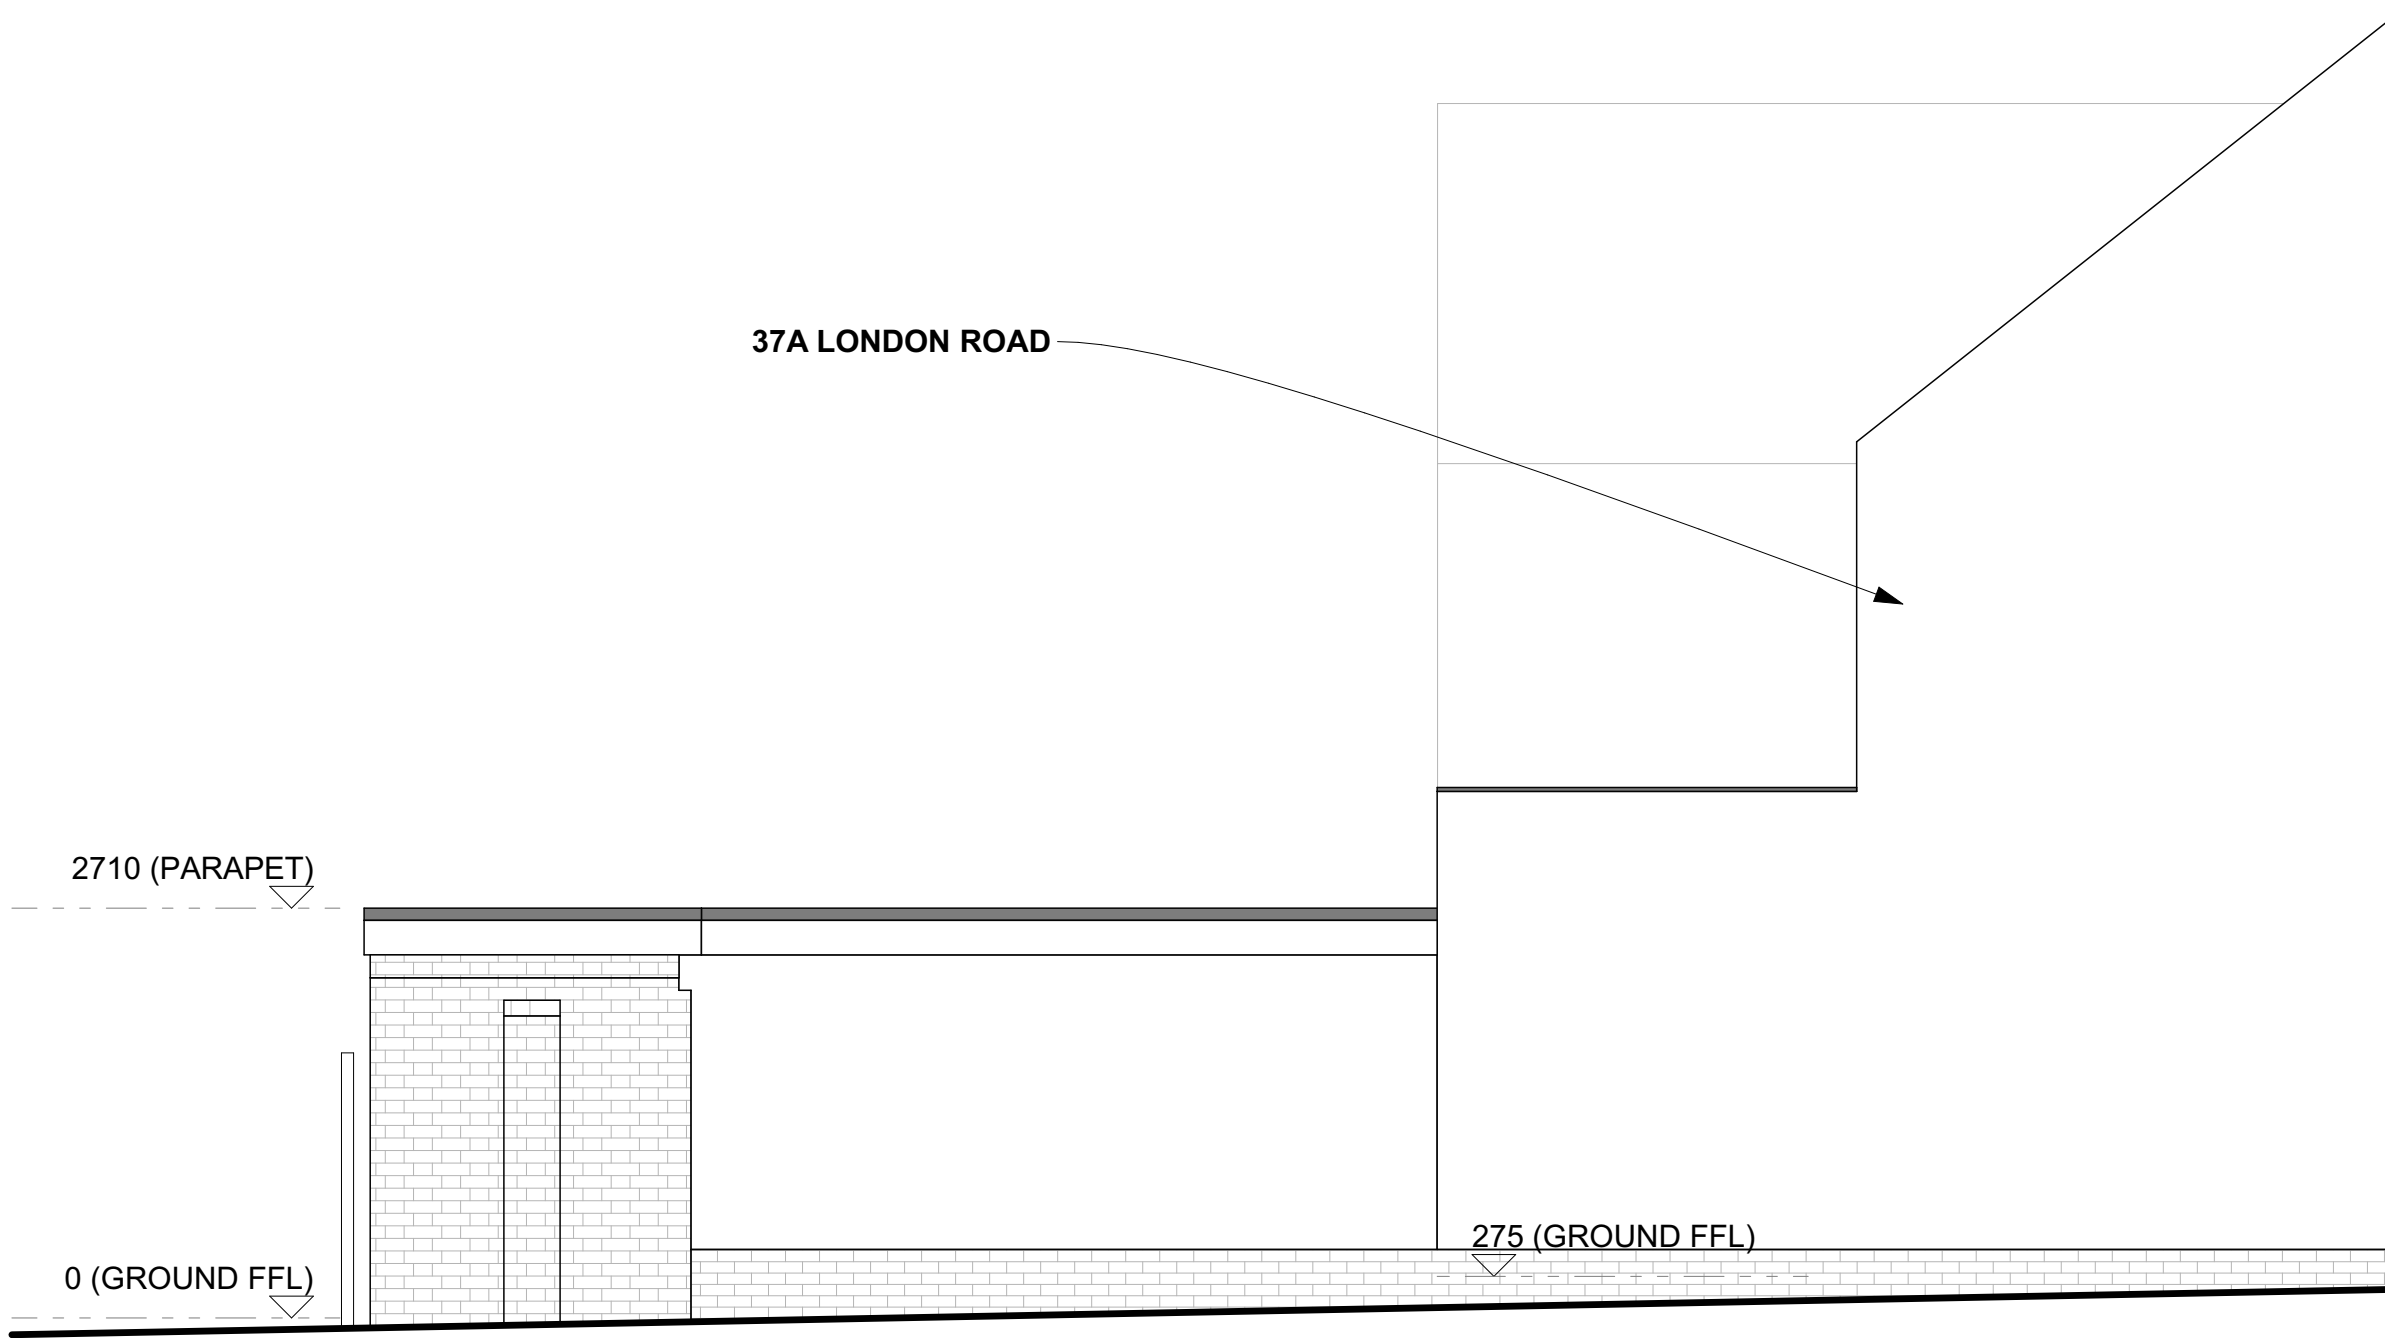

PLANNING

project: LAND TO REAR OF 37A LONDON ROAD, HINKLEY

drawing: PROPOSED ELEVATIONS

scale: 1:50 @A1 date: JUN 2023 dwg. no. 0135-02a

do not scale from this drawing dimensions and levels to be checked on site by the contractor all dimensions in millimeters unless otherwise noted - all levels in meters unless otherwise noted information is solely for costing purposes. Contractor is responsible for ensuring Building Regulations approvals. Specifications are indicative only, it is the contractor's responsibility to ensure all statutory and client requirements are met. All structural information is subject to Structural Engineer's details / specification / calculations.