




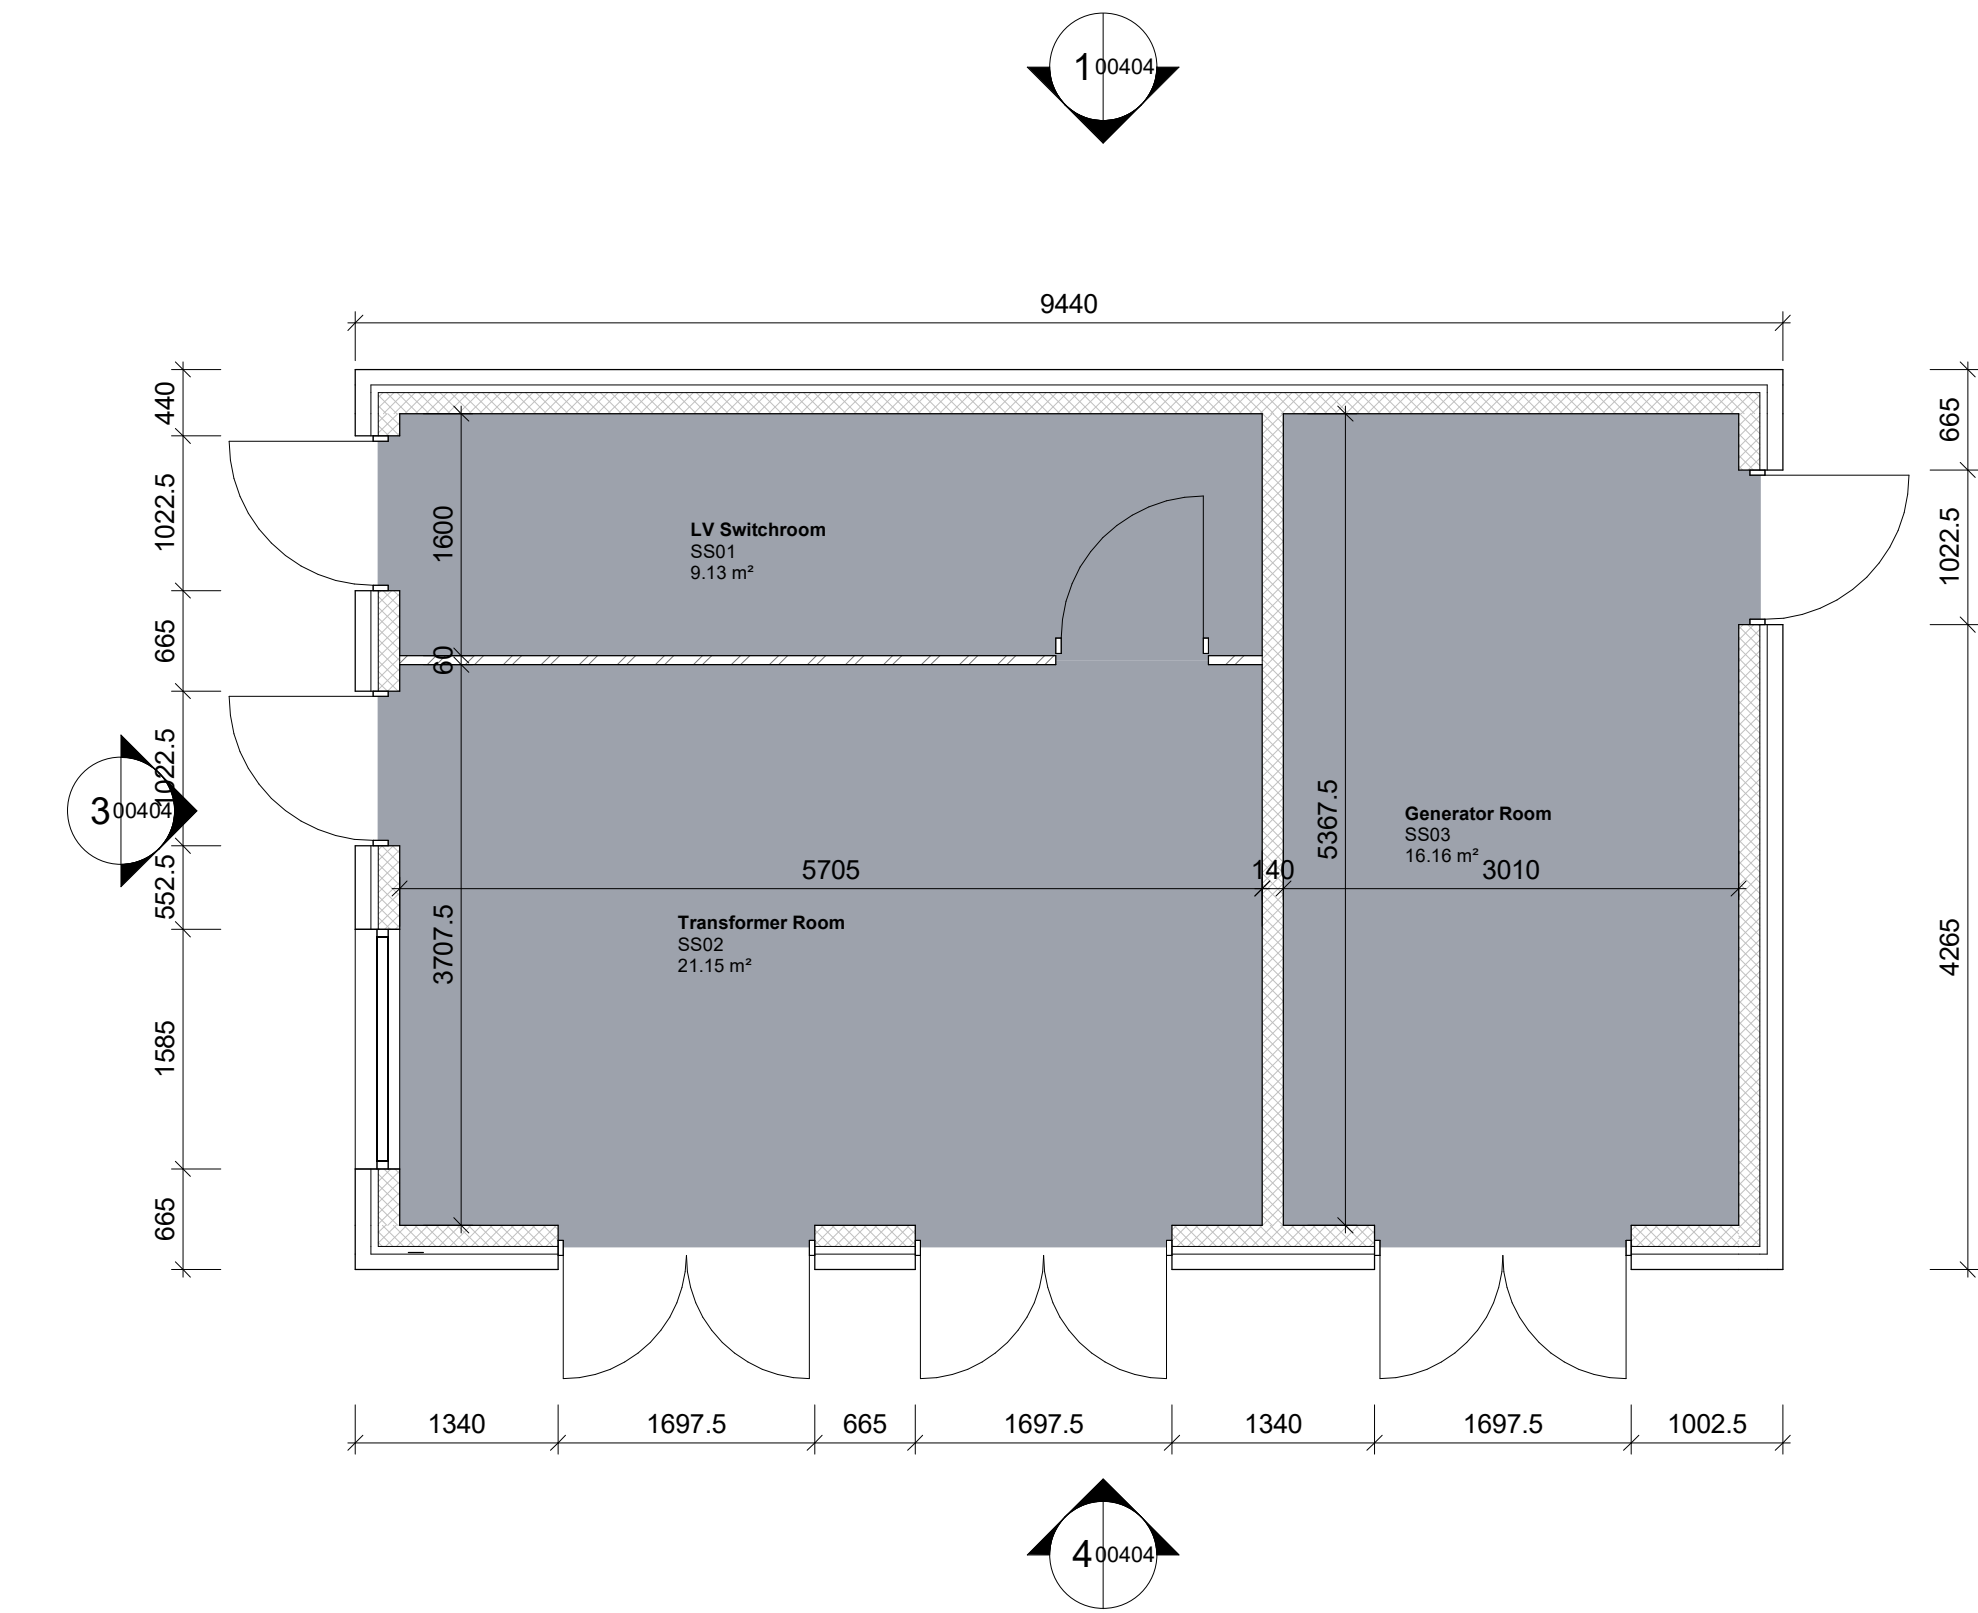


00 Ground Floor
Scale: 1 : 50

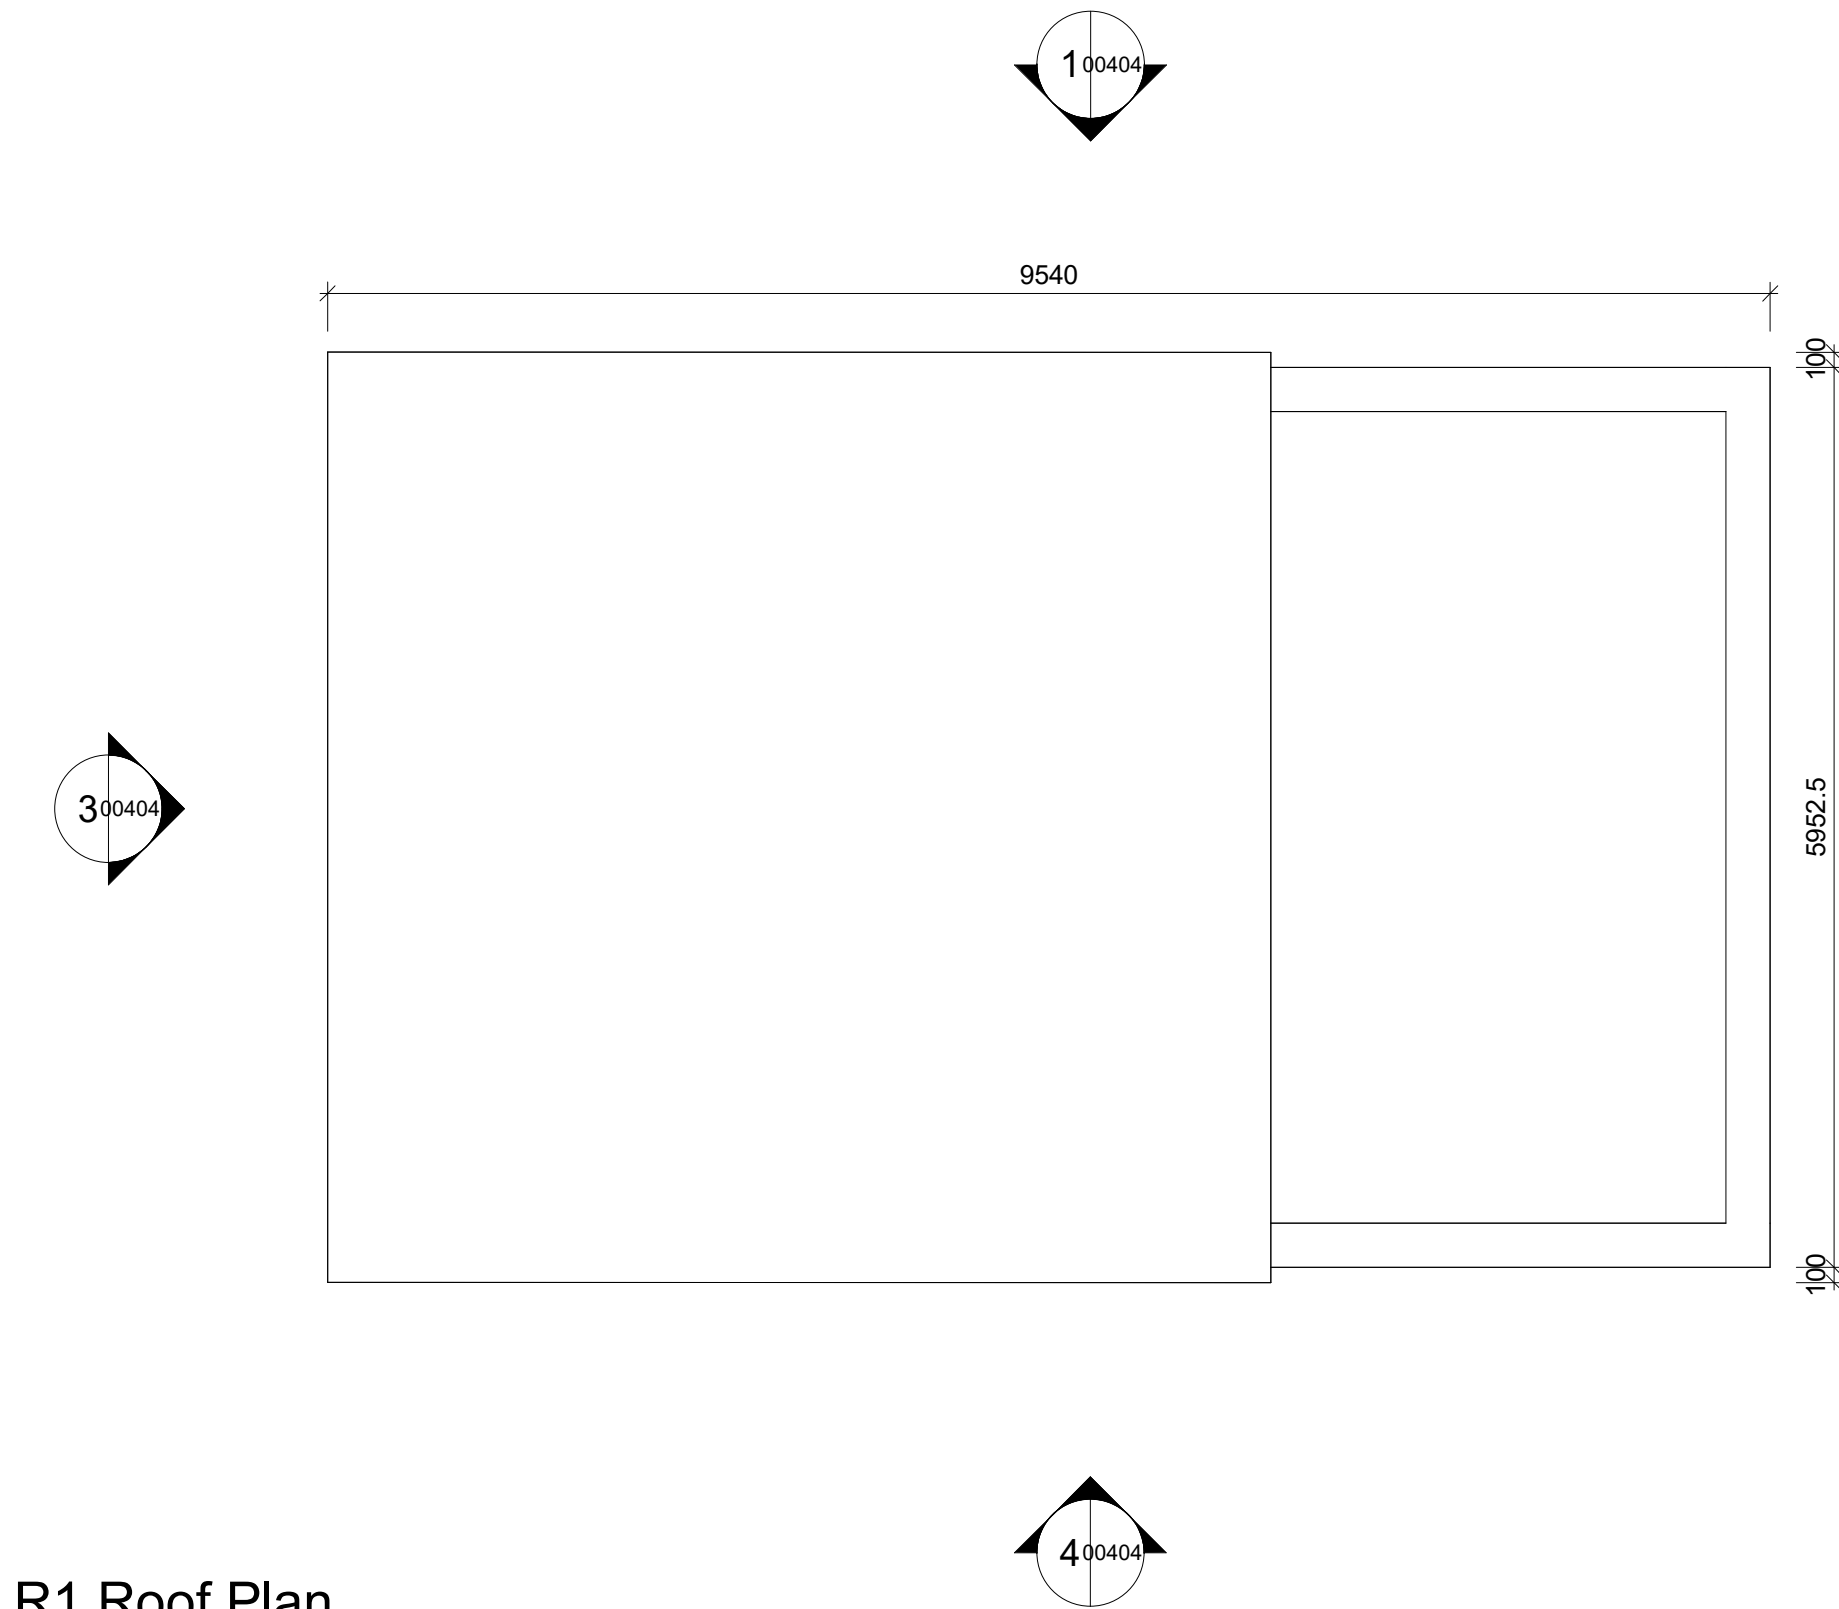

R1 Roof Plan
Scale: 1 : 50

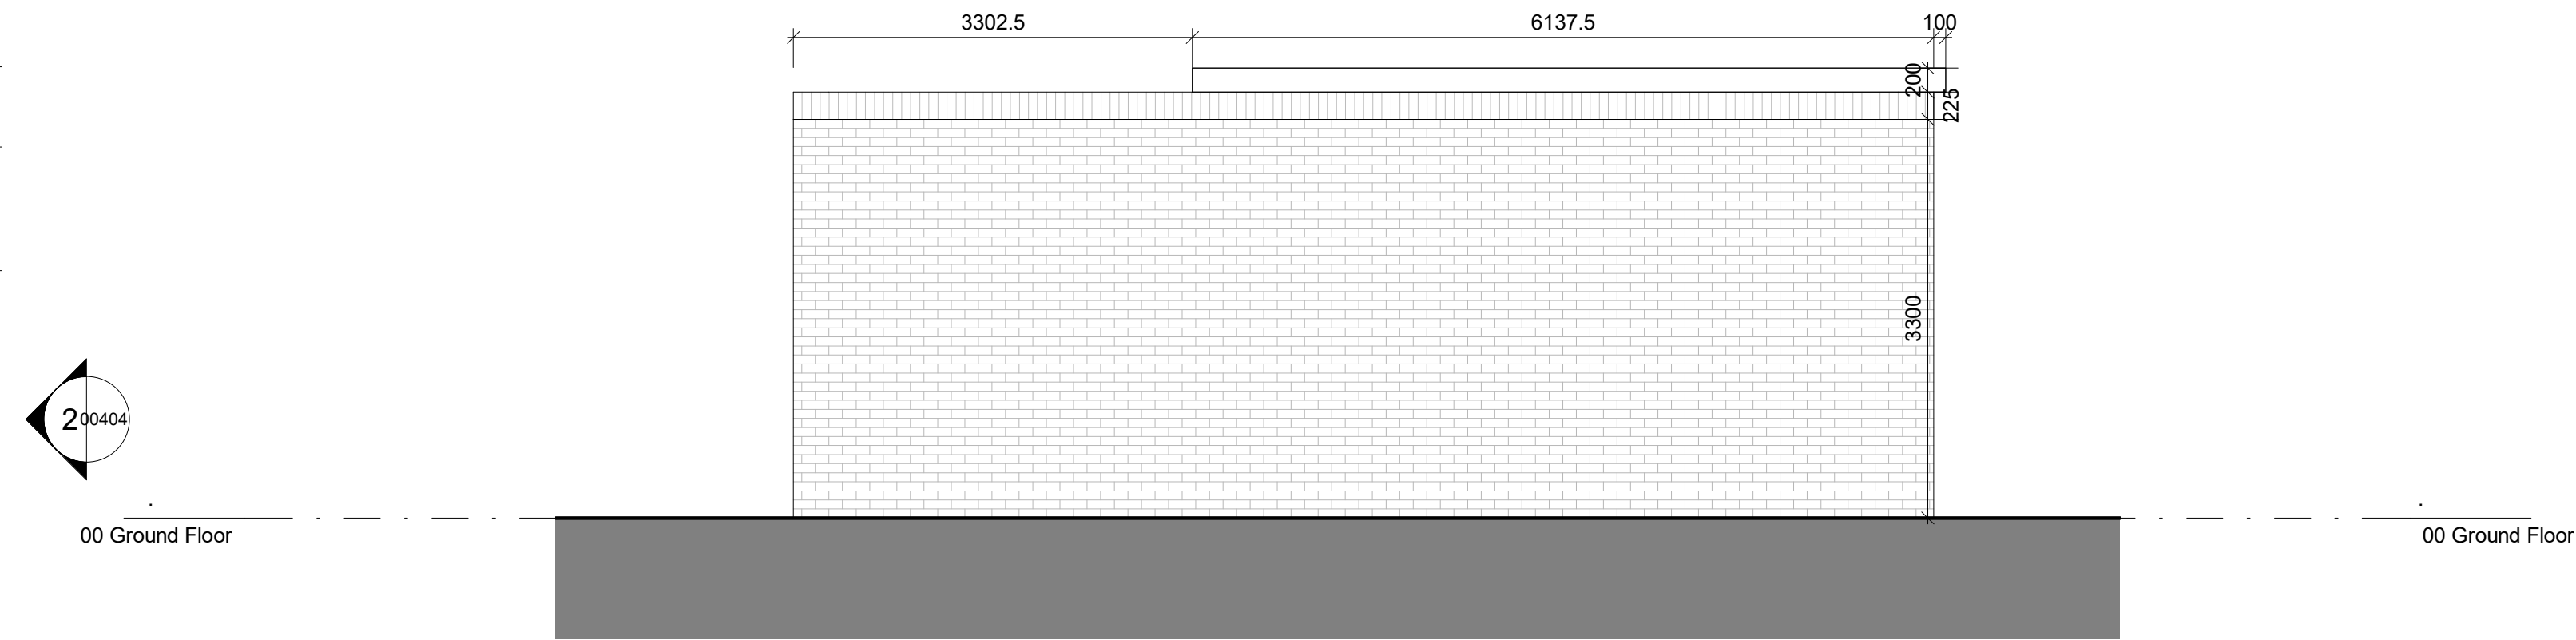


1 - Sub Station B - Elevation 1

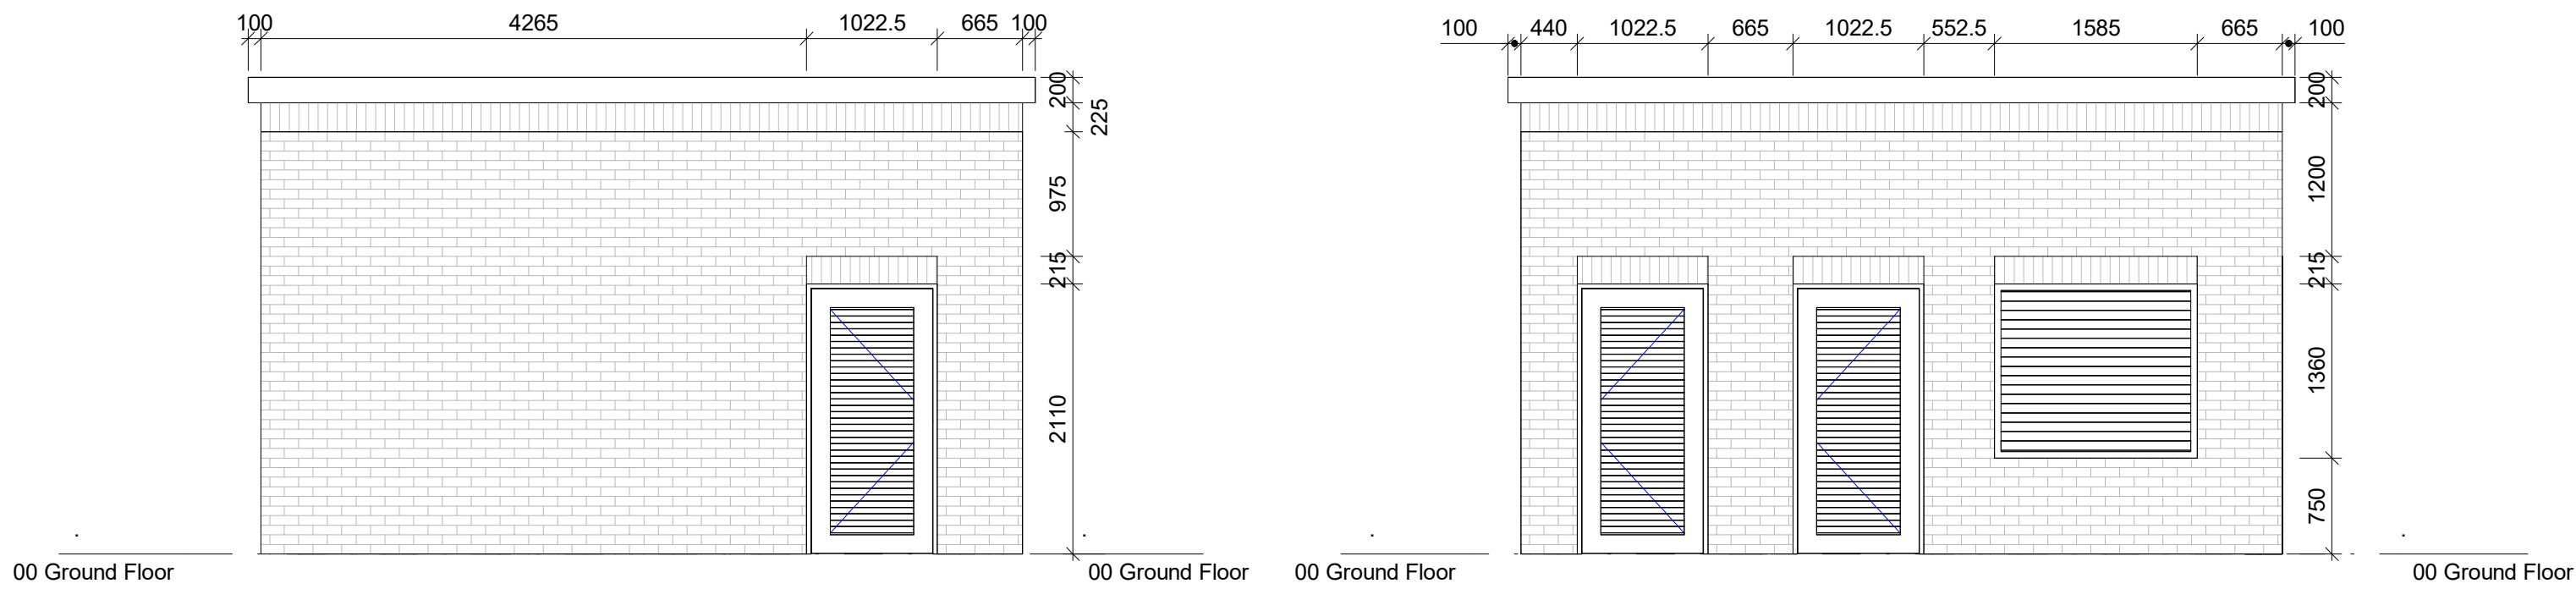

2 - Sub Station B - Elevation 2


3 - Sub Station B - Elevation 3

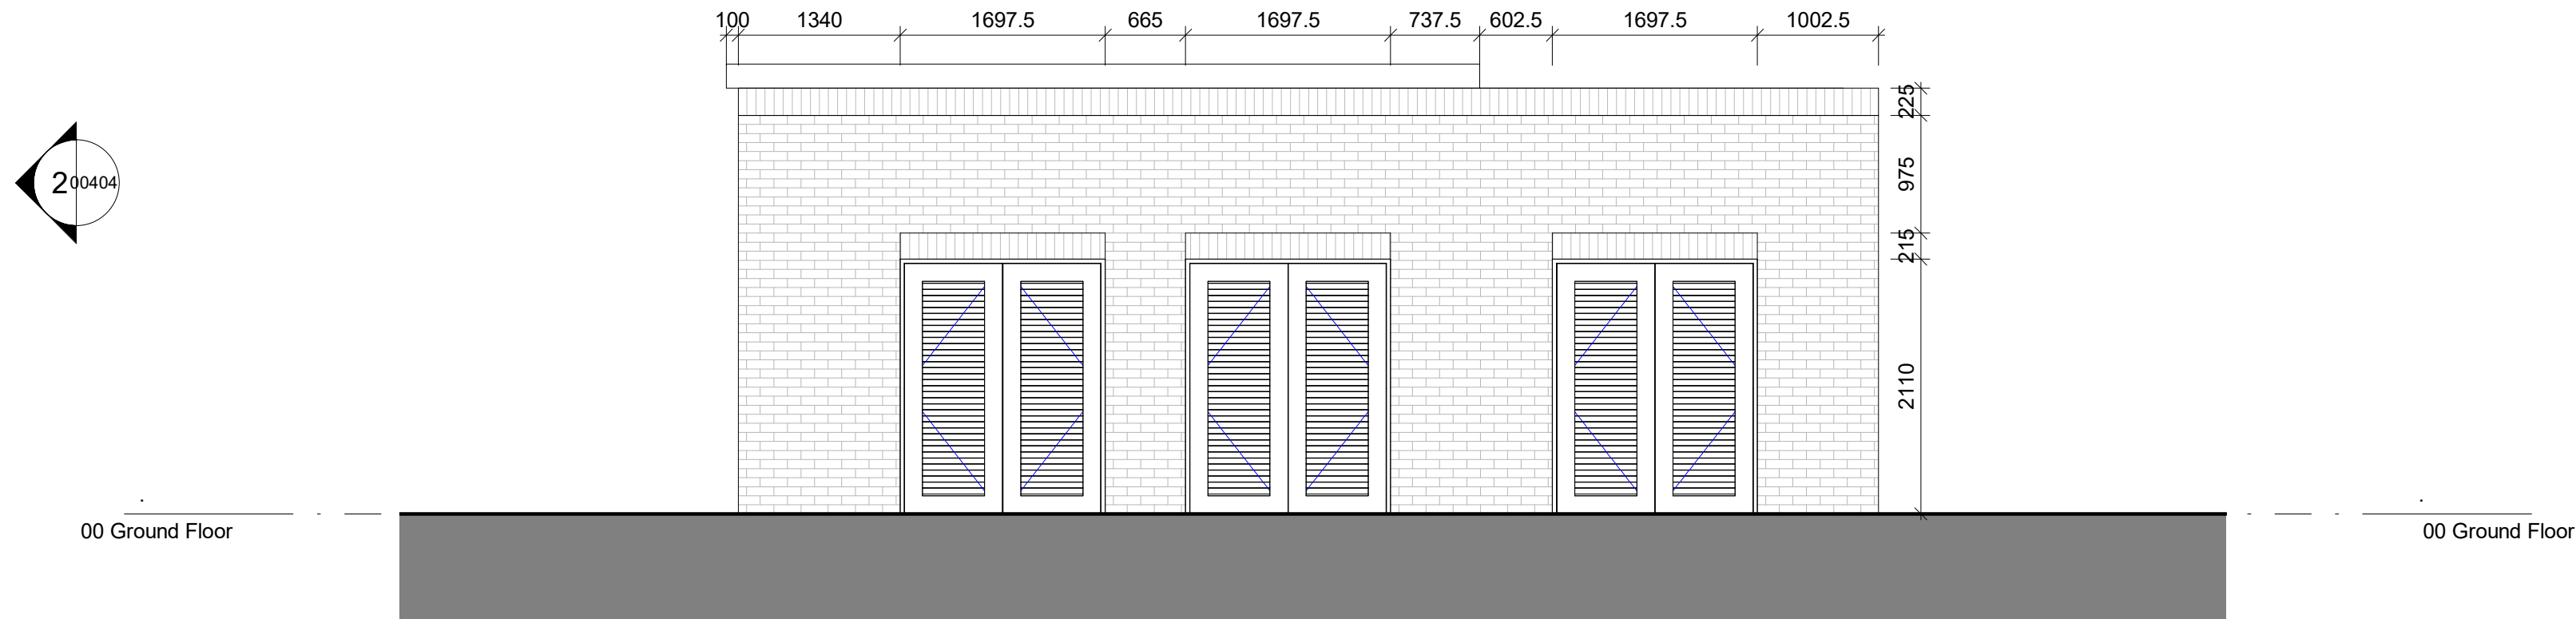

4 - Sub Station B - Elevation 4

Notes

Check all dimensions on site. Do not scale from this drawing
Report any discrepancies and omissions to HLM Architects
This Drawing is Copyright ©

 

P02	PLANNING ISSUE INCORPORATING CONSULTANT FEEDBACK	29.09.2023	KW	KB
P01	ISSUE FOR PLANNING APPLICATION	25.09.23	AB	KB
Rev	Description	Date	By	Chk

Revisions Suitability

Project

11-1567-01 Twycross Zoo

Client

Twycross Zoo

Title

**SUB STATION B GA
PLANS & ELEVATIONS**

Drawing No. Revision

TWZ-HLM-04-ZZ-DR-A-00404 P02

Scale Drawn

1 : 50 @A1 KW

Date Checked

25.09.2023 KB



© HLMArchitects
2nd Floor
Ailsa Court
121 West Regent Street
Glasgow G2 2SD

www.hlmarchitects.com
T. +44 (0) 141 226 8320
F. +44 (0) 141 226 8350
glasgow@hlmarchitects.com

