


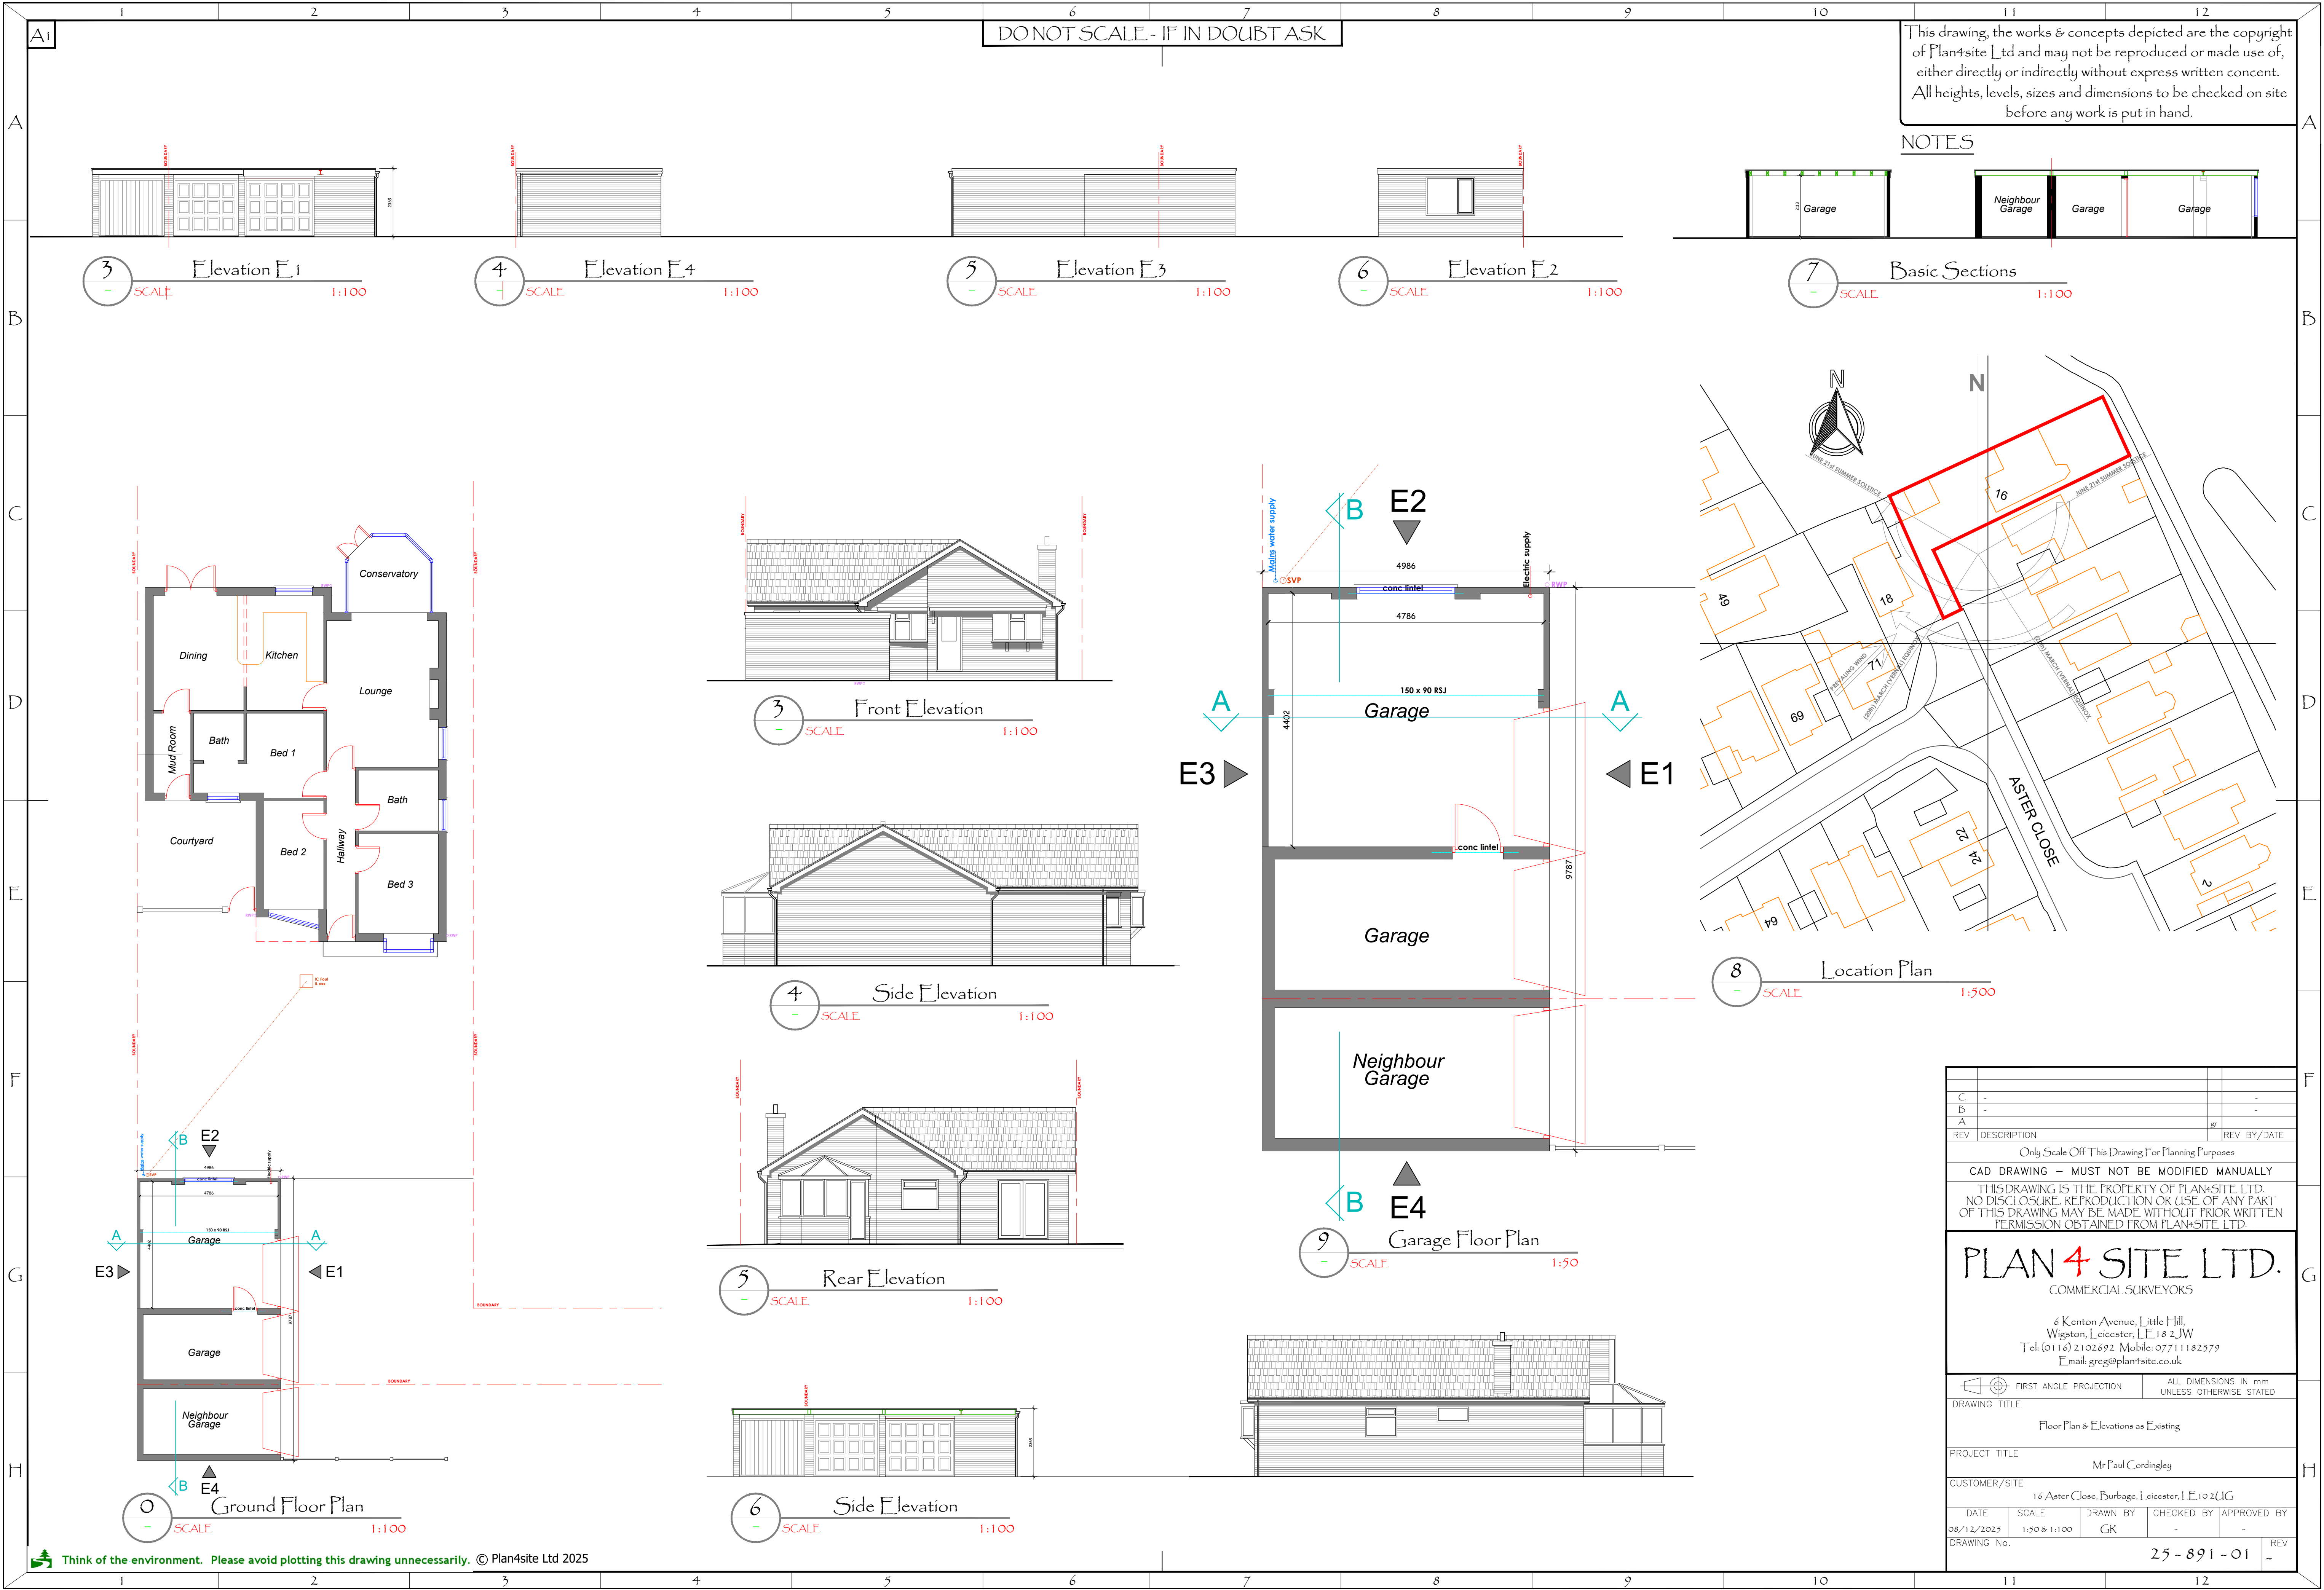

C	-				-
B	-				-
A	-				-
REV	DESCRIPTION		REV	BY/DATE	
Only Scale Off This Drawing For Planning Purposes					
CAD DRAWING – MUST NOT BE MODIFIED MANUALLY					
THIS DRAWING IS THE PROPERTY OF PLAN+SITE LTD. NO DISCLOSURE, REPRODUCTION OR USE OF ANY PART OF THIS DRAWING MAY BE MADE WITHOUT PRIOR WRITTEN PERMISSION OBTAINED FROM PLAN+SITE LTD.					
PLAN4SITE LTD. COMMERCIAL SURVEYORS 6 Kenton Avenue, Little Hill, Wigston, Leicester, LE18 2JW Tel: (0116) 2102692 Mobile: 07711182579 Email: greg@plan4site.co.uk					
		FIRST ANGLE PROJECTION		ALL DIMENSIONS IN mm UNLESS OTHERWISE STATED	
DRAWING TITLE					
Floor Plan & Elevations as Existing					
PROJECT TITLE					
Mr Paul Cordingley					
CUSTOMER/SITE					
16 Aster Close, Burbage, Leicester, LE10 2UG					
DATE	SCALE	DRAWN BY	CHECKED BY	APPROVED BY	
08/12/2025	1:50 & 1:100	GR	-	-	
DRAWING No.					REV
25-891-01					-