

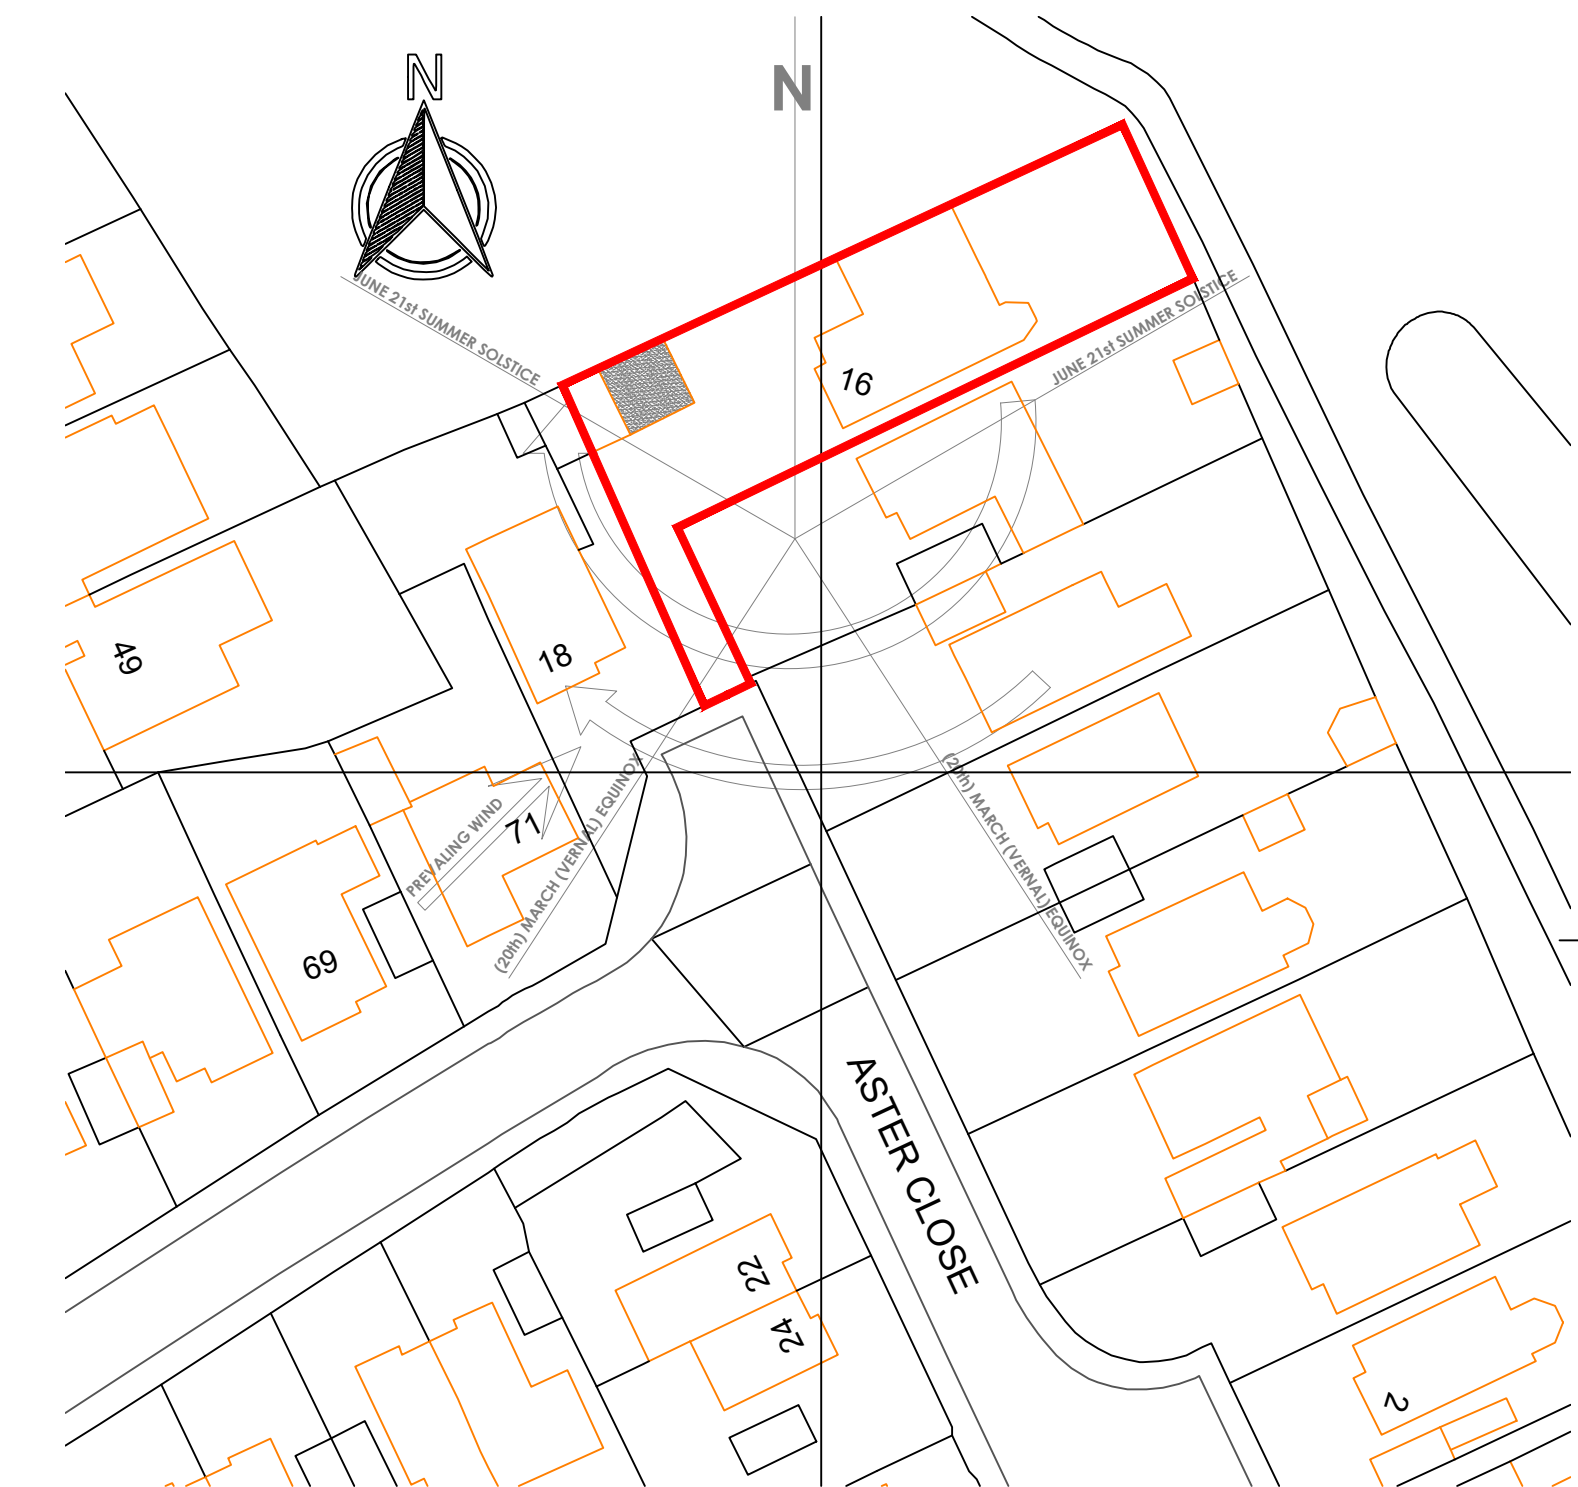


14 Basic Cross Sections

 


14 Site Layout Plan
SCALE 1:500

									F
C	-							-	
B	-							-	
A									
REV	DESCRIPTION						gr	REV BY/DATE	
Only Scale Off This Drawing For Planning Purposes									
CAD DRAWING – MUST NOT BE MODIFIED MANUALLY									
THIS DRAWING IS THE PROPERTY OF PLAN&SITE LTD. NO DISCLOSURE, REPRODUCTION OR USE OF ANY PART OF THIS DRAWING MAY BE MADE WITHOUT PRIOR WRITTEN PERMISSION OBTAINED FROM PLAN&SITE LTD.									
PLAN 4 SITE LTD. COMMERCIAL SURVEYORS 6 Kenton Avenue, Little Hill, Wigston, Leicester, LE18 2 JW Tel:(0116) 2102692 Mobile:07711182579 E-mail: greg@plant-site.co.uk									
		FIRST ANGLE PROJECTION			ALL DIMENSIONS IN mm UNLESS OTHERWISE STATED				
DRAWING TITLE									
Floor Plan & Elevations as Proposed									
PROJECT TITLE									
Mr Paul Cordingley									
CUSTOMER/SITE									
16 Aster Close, Burbage, Leicester, LE10 2UG									
DATE		SCALE		DRAWN BY		CHECKED BY		APPROVED BY	
08/12/2025		1:50 & 1:100		GR		-		-	
DRAWING No.								REV	
								~	

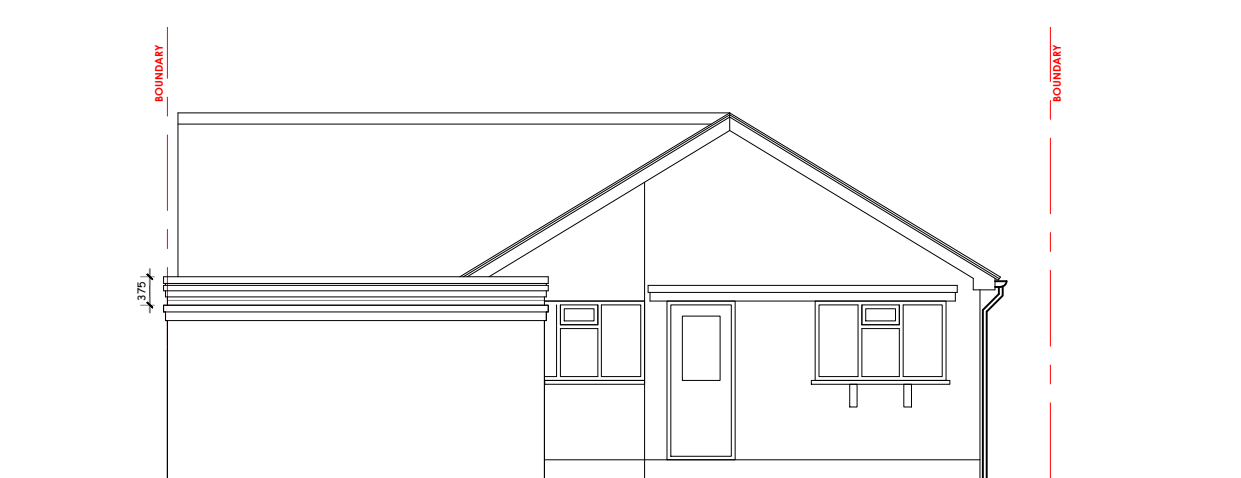

9 Main Elevation
- SCALE 1:100

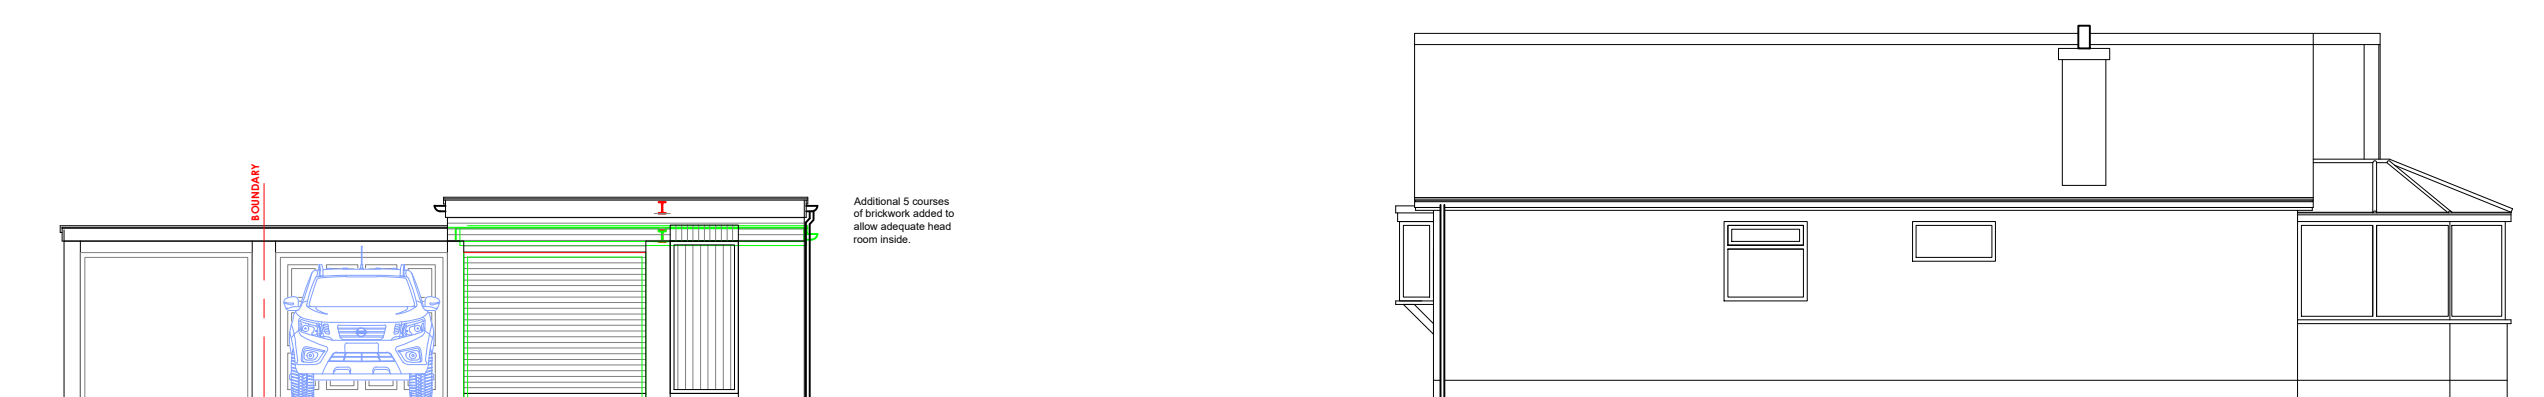

9 Main Elevation
SCALE 1:100

