


FRONT ELEVATION.

4 REPLACEMENT WINDOWS

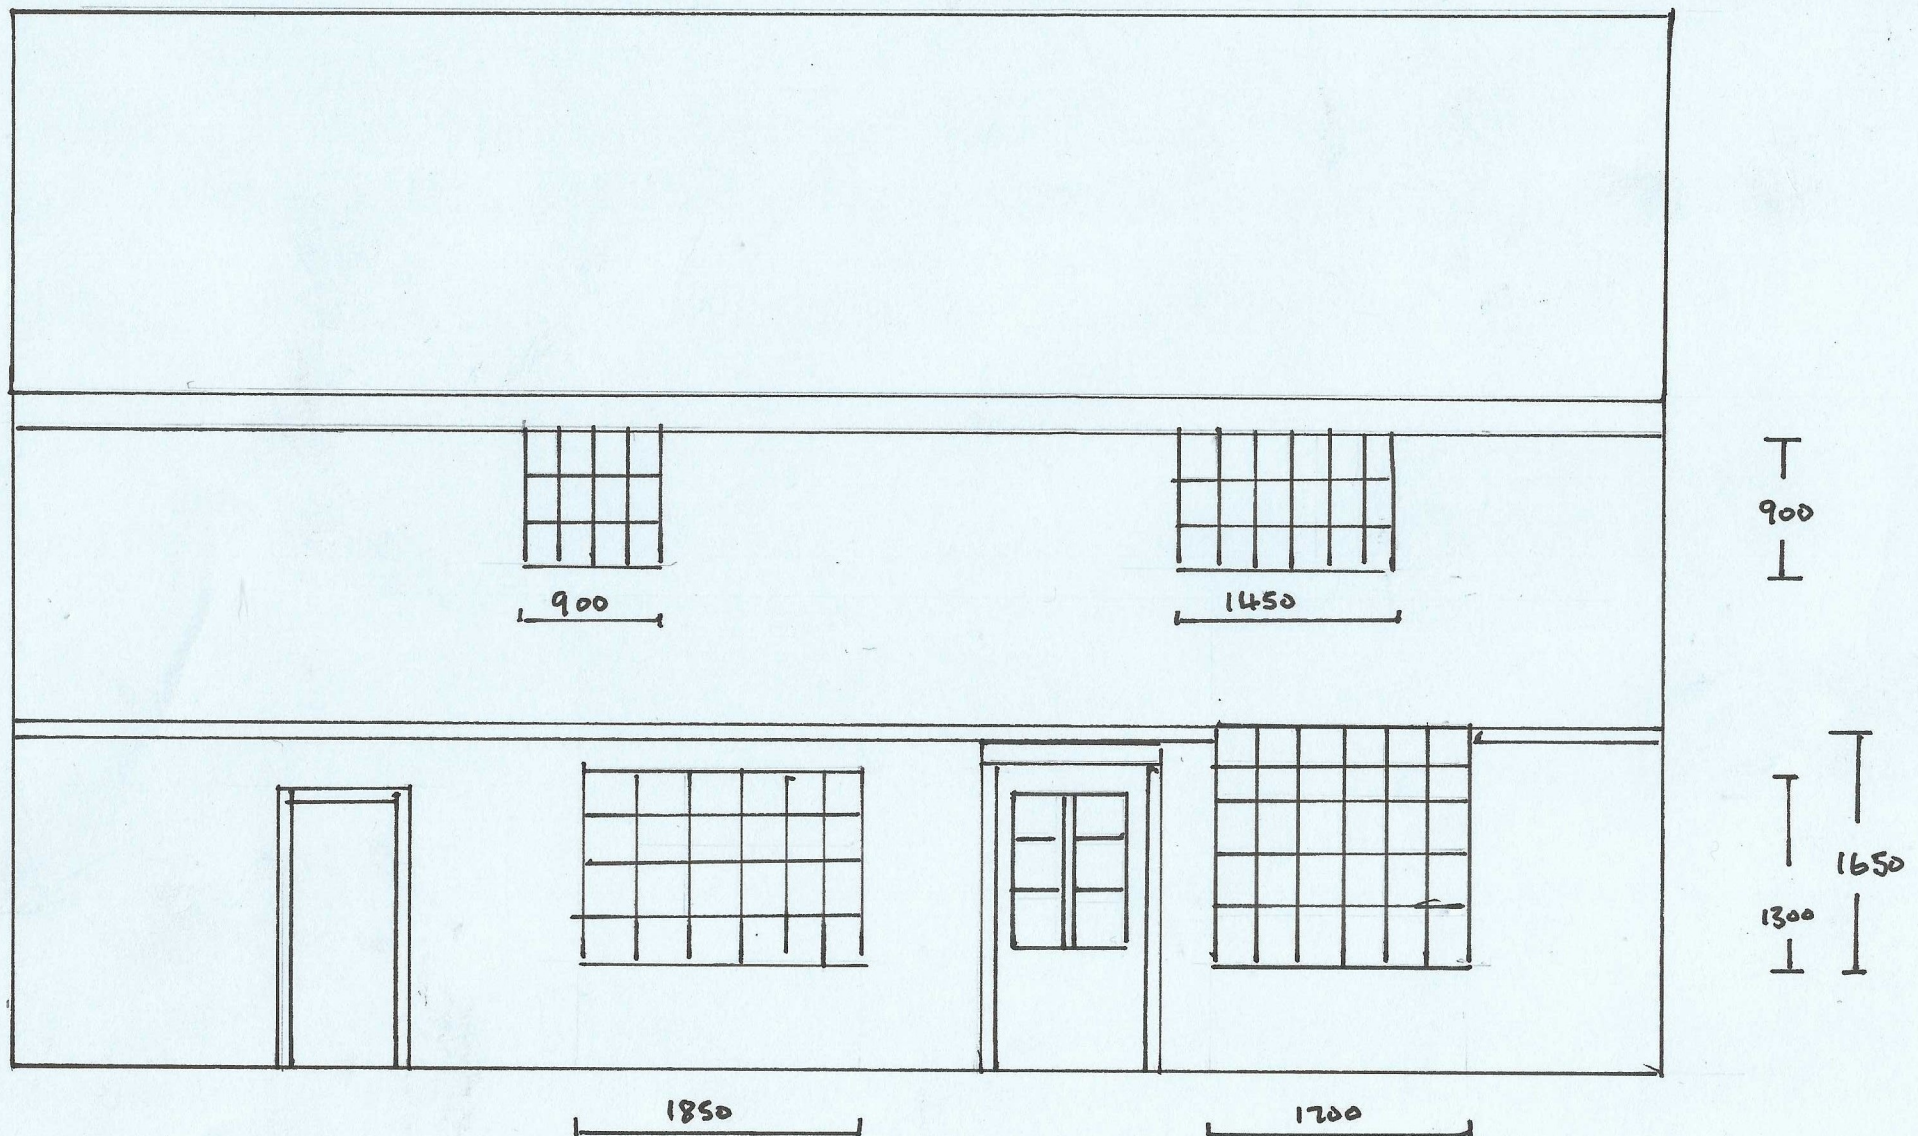

REF - KITTY WOLE
ARCHER COTTAGE

SCALE 1:50