

110.0m



MOLD
ARCHITECTURAL
DESIGN
RESEARCH LAB.

37 Side, 2nd Floor,
Newcastle Upon Tyne, NE13JE

T.: +4407864642142
E.: info@molddesignlab.co.uk
W.: https://molddesignlab.co.uk/

CLIENT NAME

BILAL GILGIL

PROJECT ADDRESS

57 Wood St,
Earl Shilton,
Leicester
LE9 7NE, UK

DRAWN BY

Author

CHECKED BY

Checker

DATE


07/08/24

NOTES

PROPOSED SITE
PLAN

Scale 1 : 200 @A3

B100

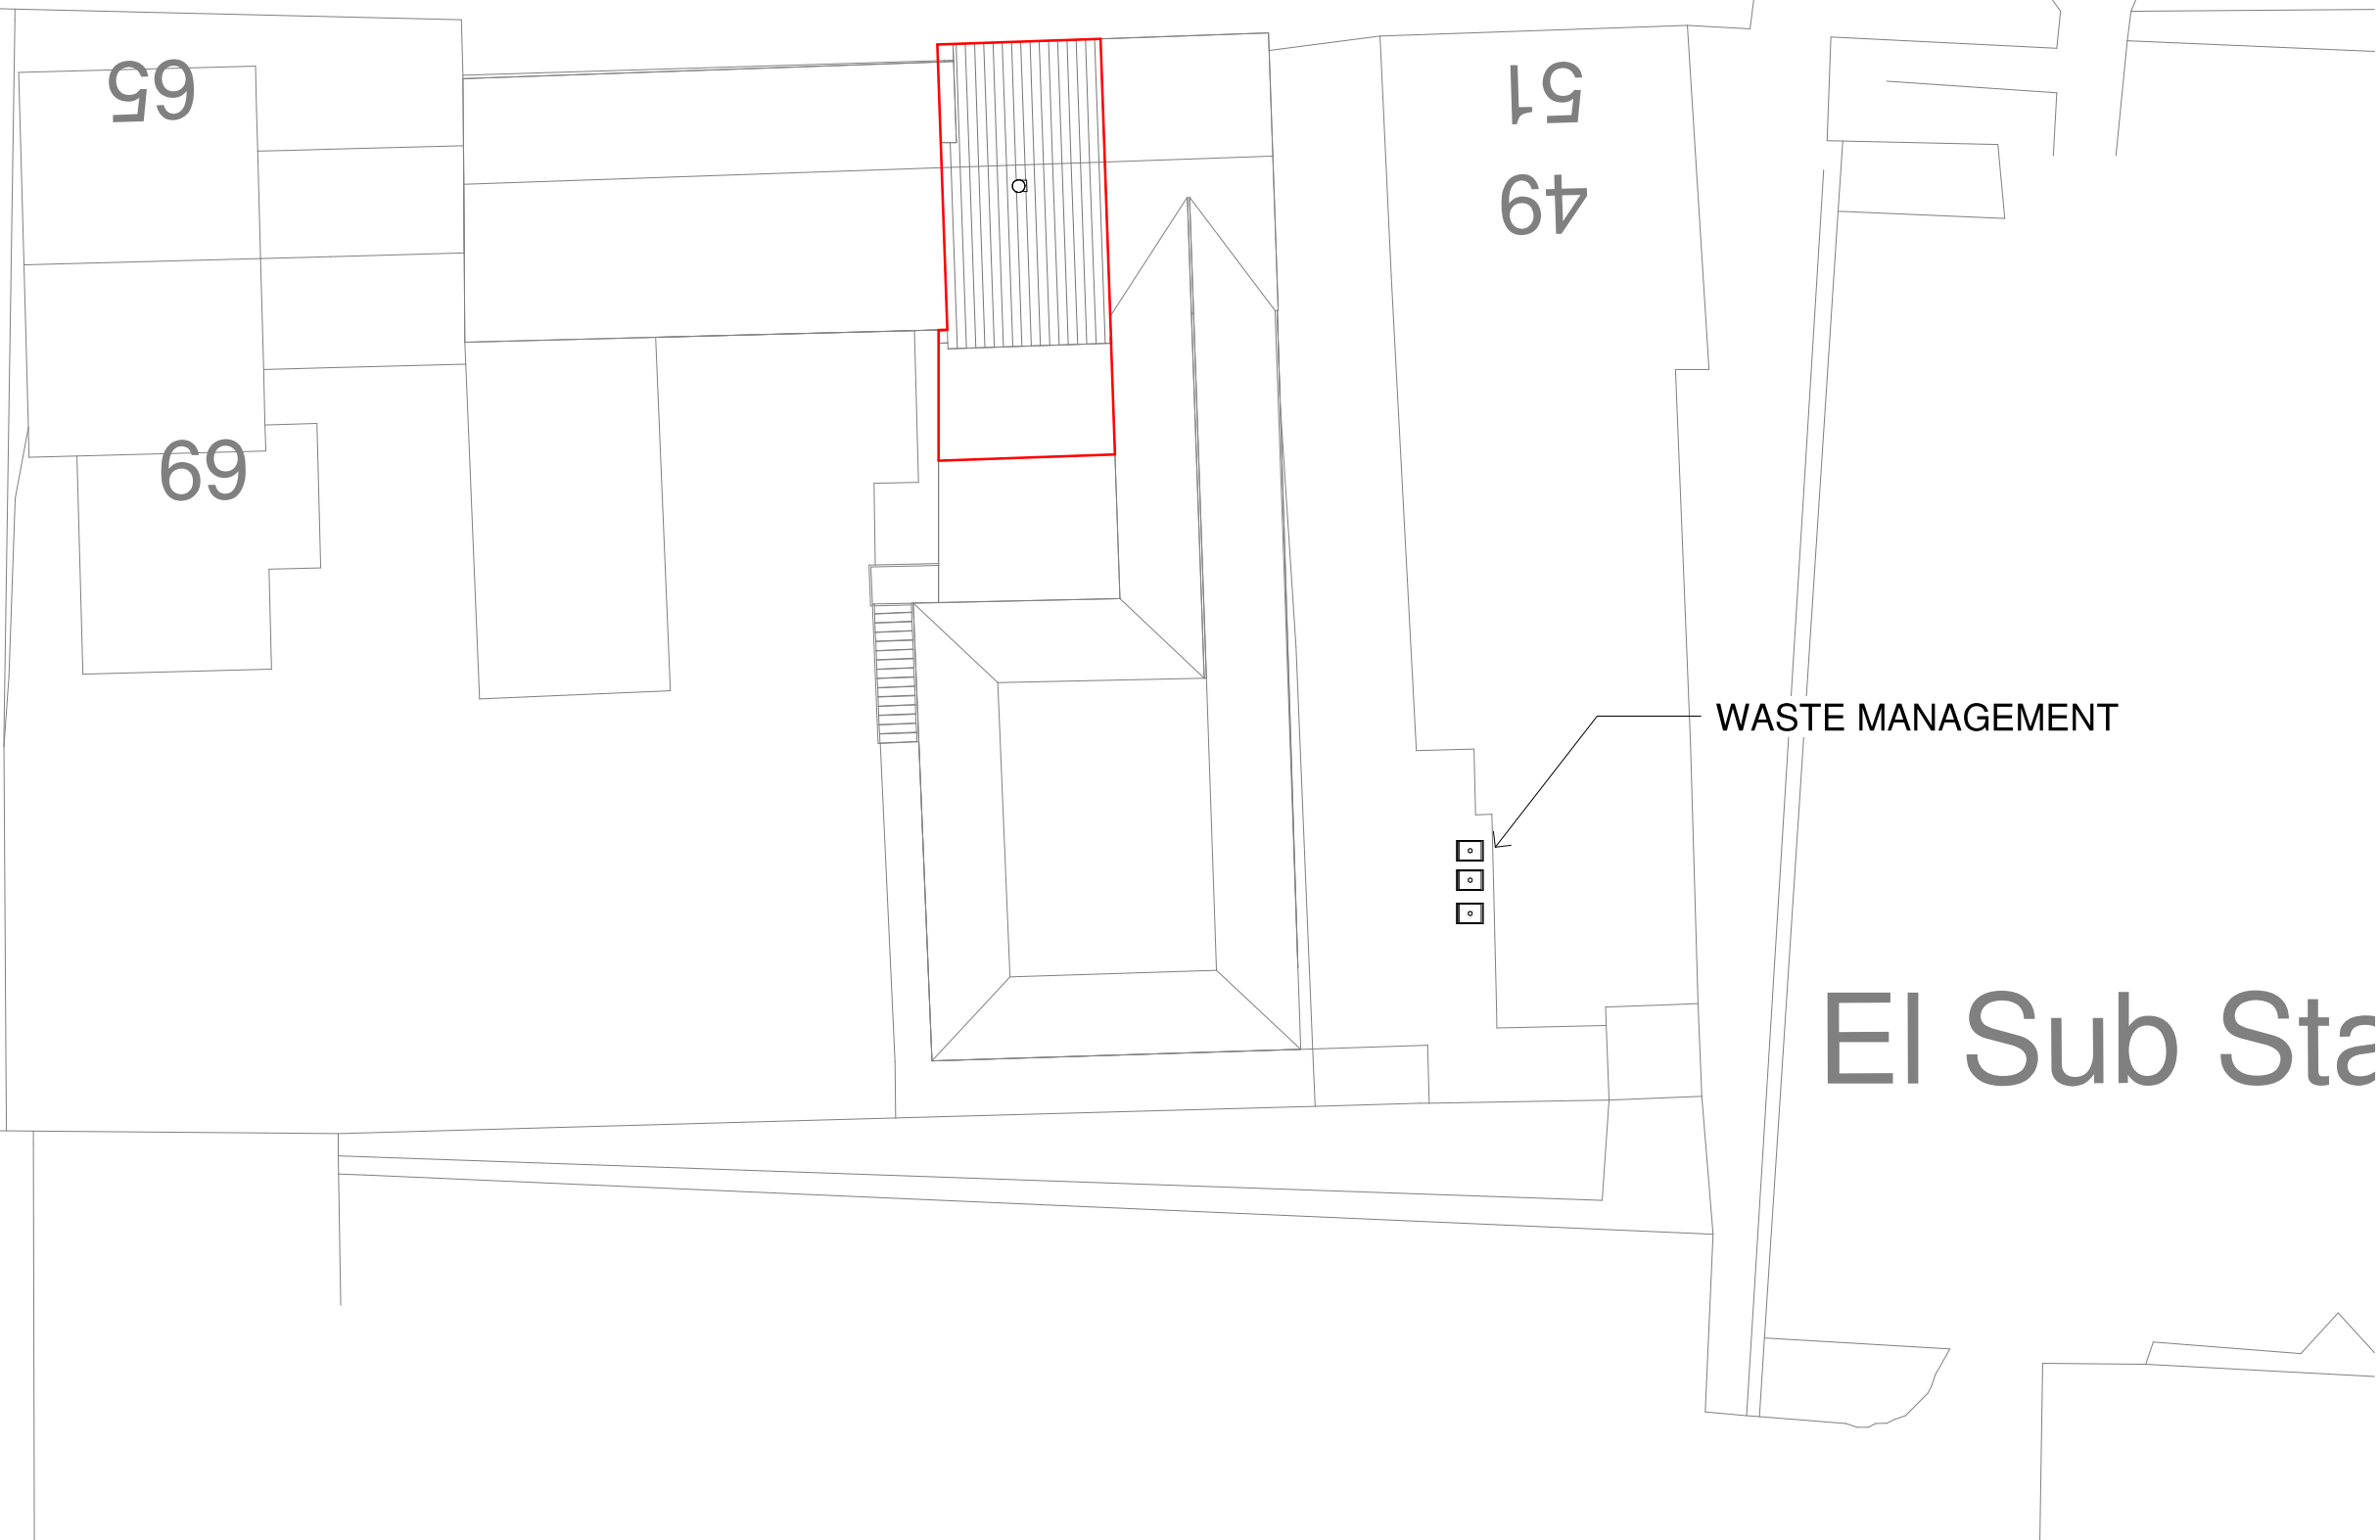

PROPOSED SITE PLAN
Scale 1 : 200