

MOLD
ARCHITECTURAL
DESIGN
RESEARCH LAB.

37 Side, 2nd Floor,
Newcastle Upon Tyne, NE13JE

T.: +4407864642142
E.: info@molddesignlab.co.uk
W.: https://molddesignlab.co.uk/

CLIENT NAME

BILAL GILGIL

PROJECT ADDRESS

57 Wood St,
Earl Shilton,
Leicester
LE9 7NE, UK

DRAWN BY

Author

CHECKED BY

Checker

DATE

07/08/24

NOTES

EXISTING
ELEVATIONS


Scale 1 : 100 @A3

A103




EXISTING FRONT ELEVATION

Scale 1 : 100

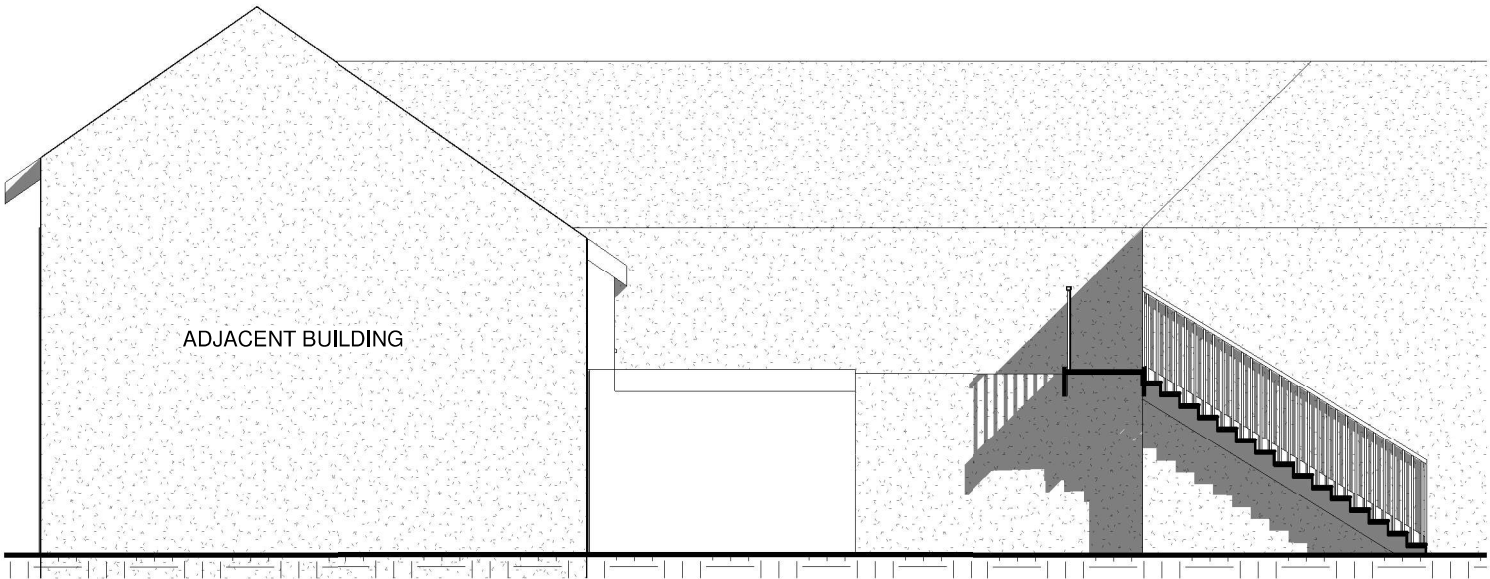


EXISTING SIDE ELEVATION I

Scale 1 : 100

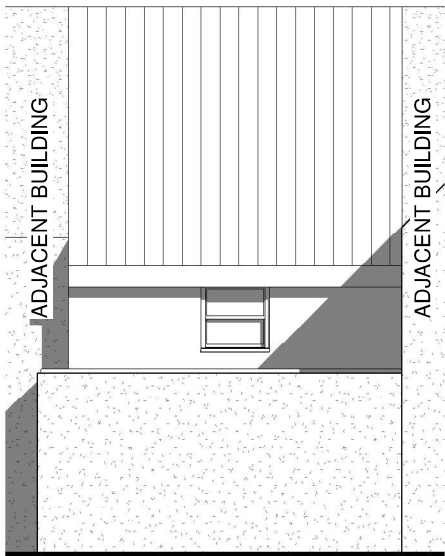

EXISTING REAR ELEVATION

Scale 1 : 100

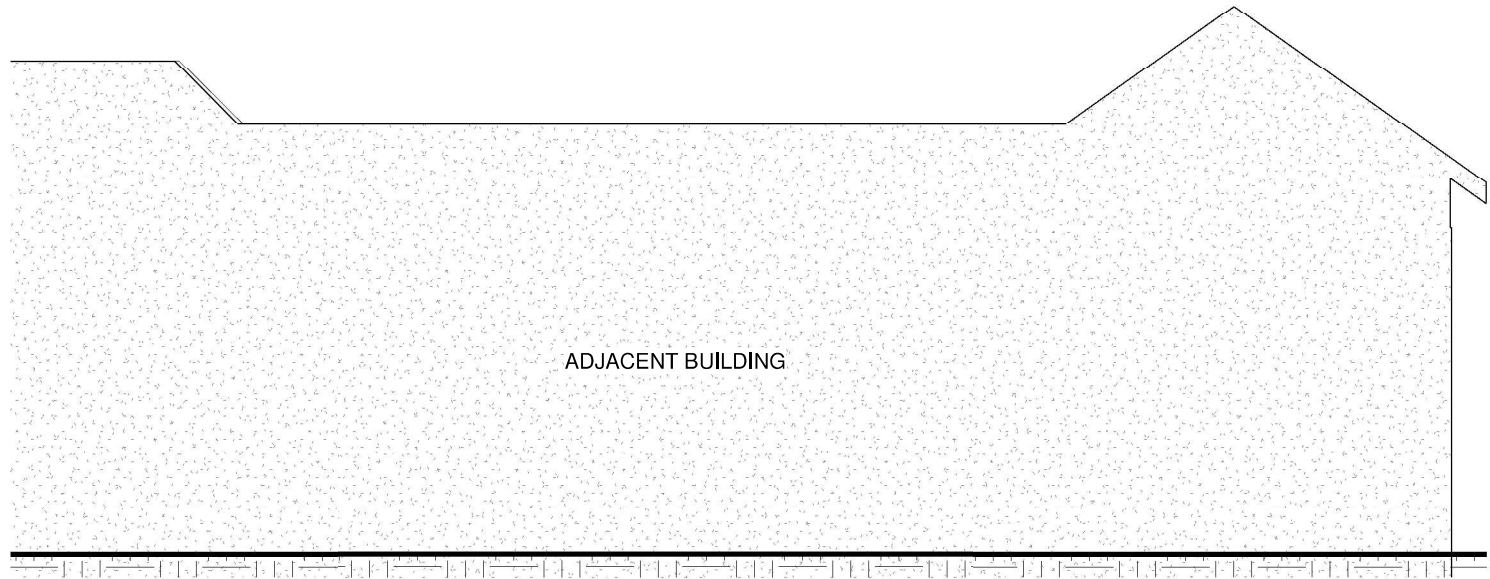

EXISTING SIDE ELEVATION II

Scale 1 : 100