



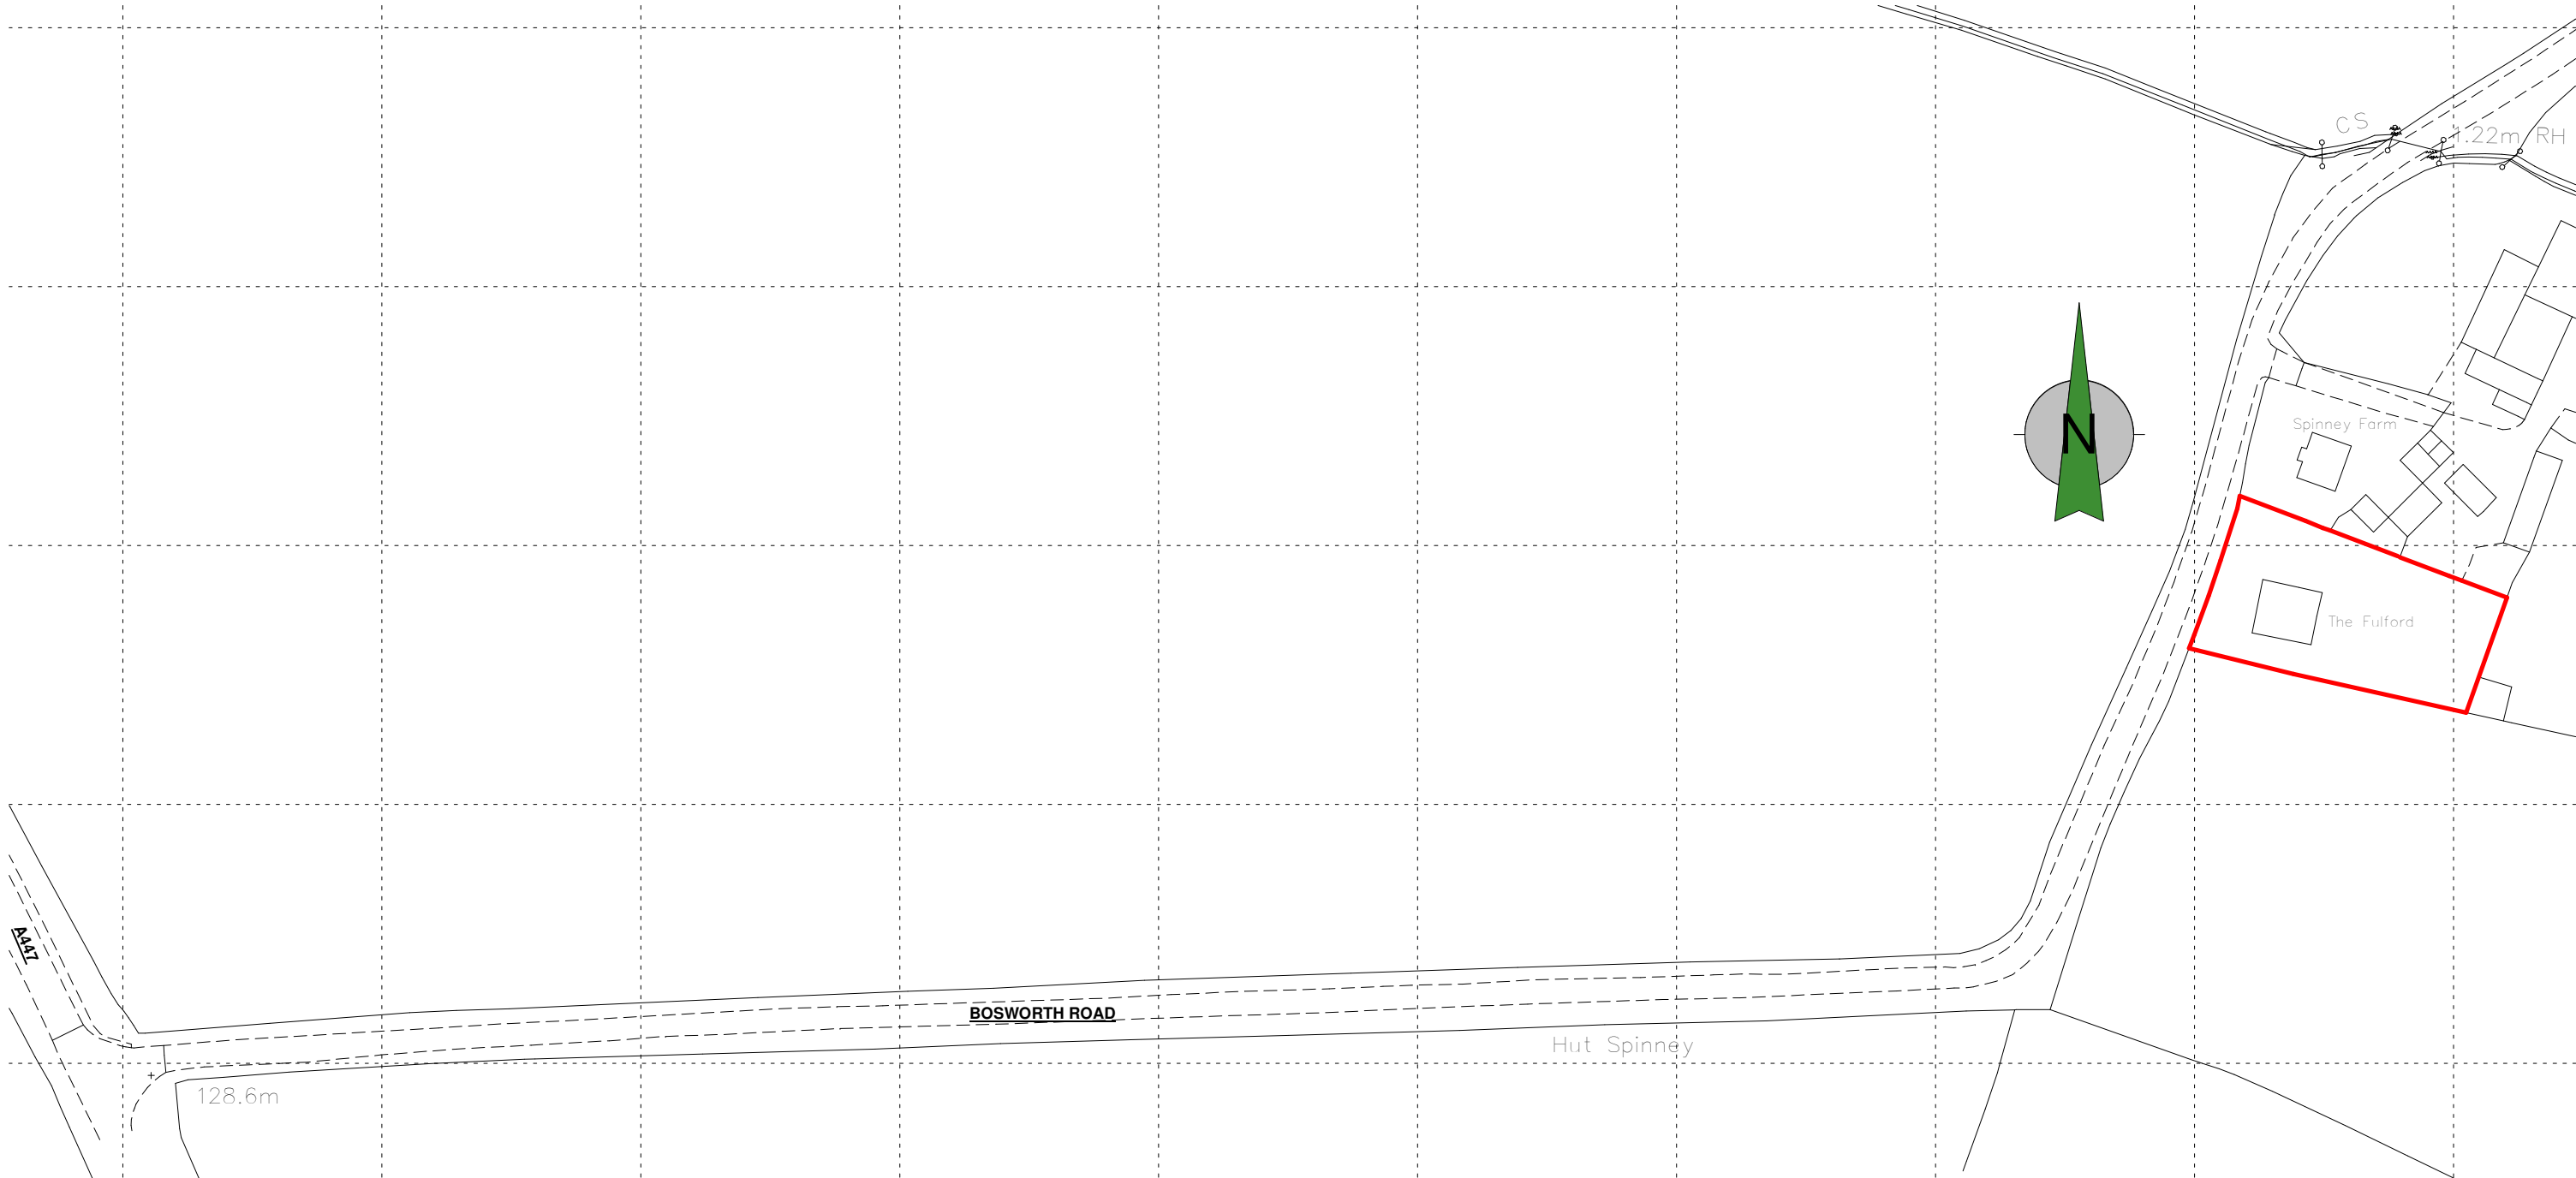


Ordnance Survey (c) Crown Copyright 2023. All rights reserved. Licence number 100022432


EXISTING SITE LOCATION PLAN - 1:1250

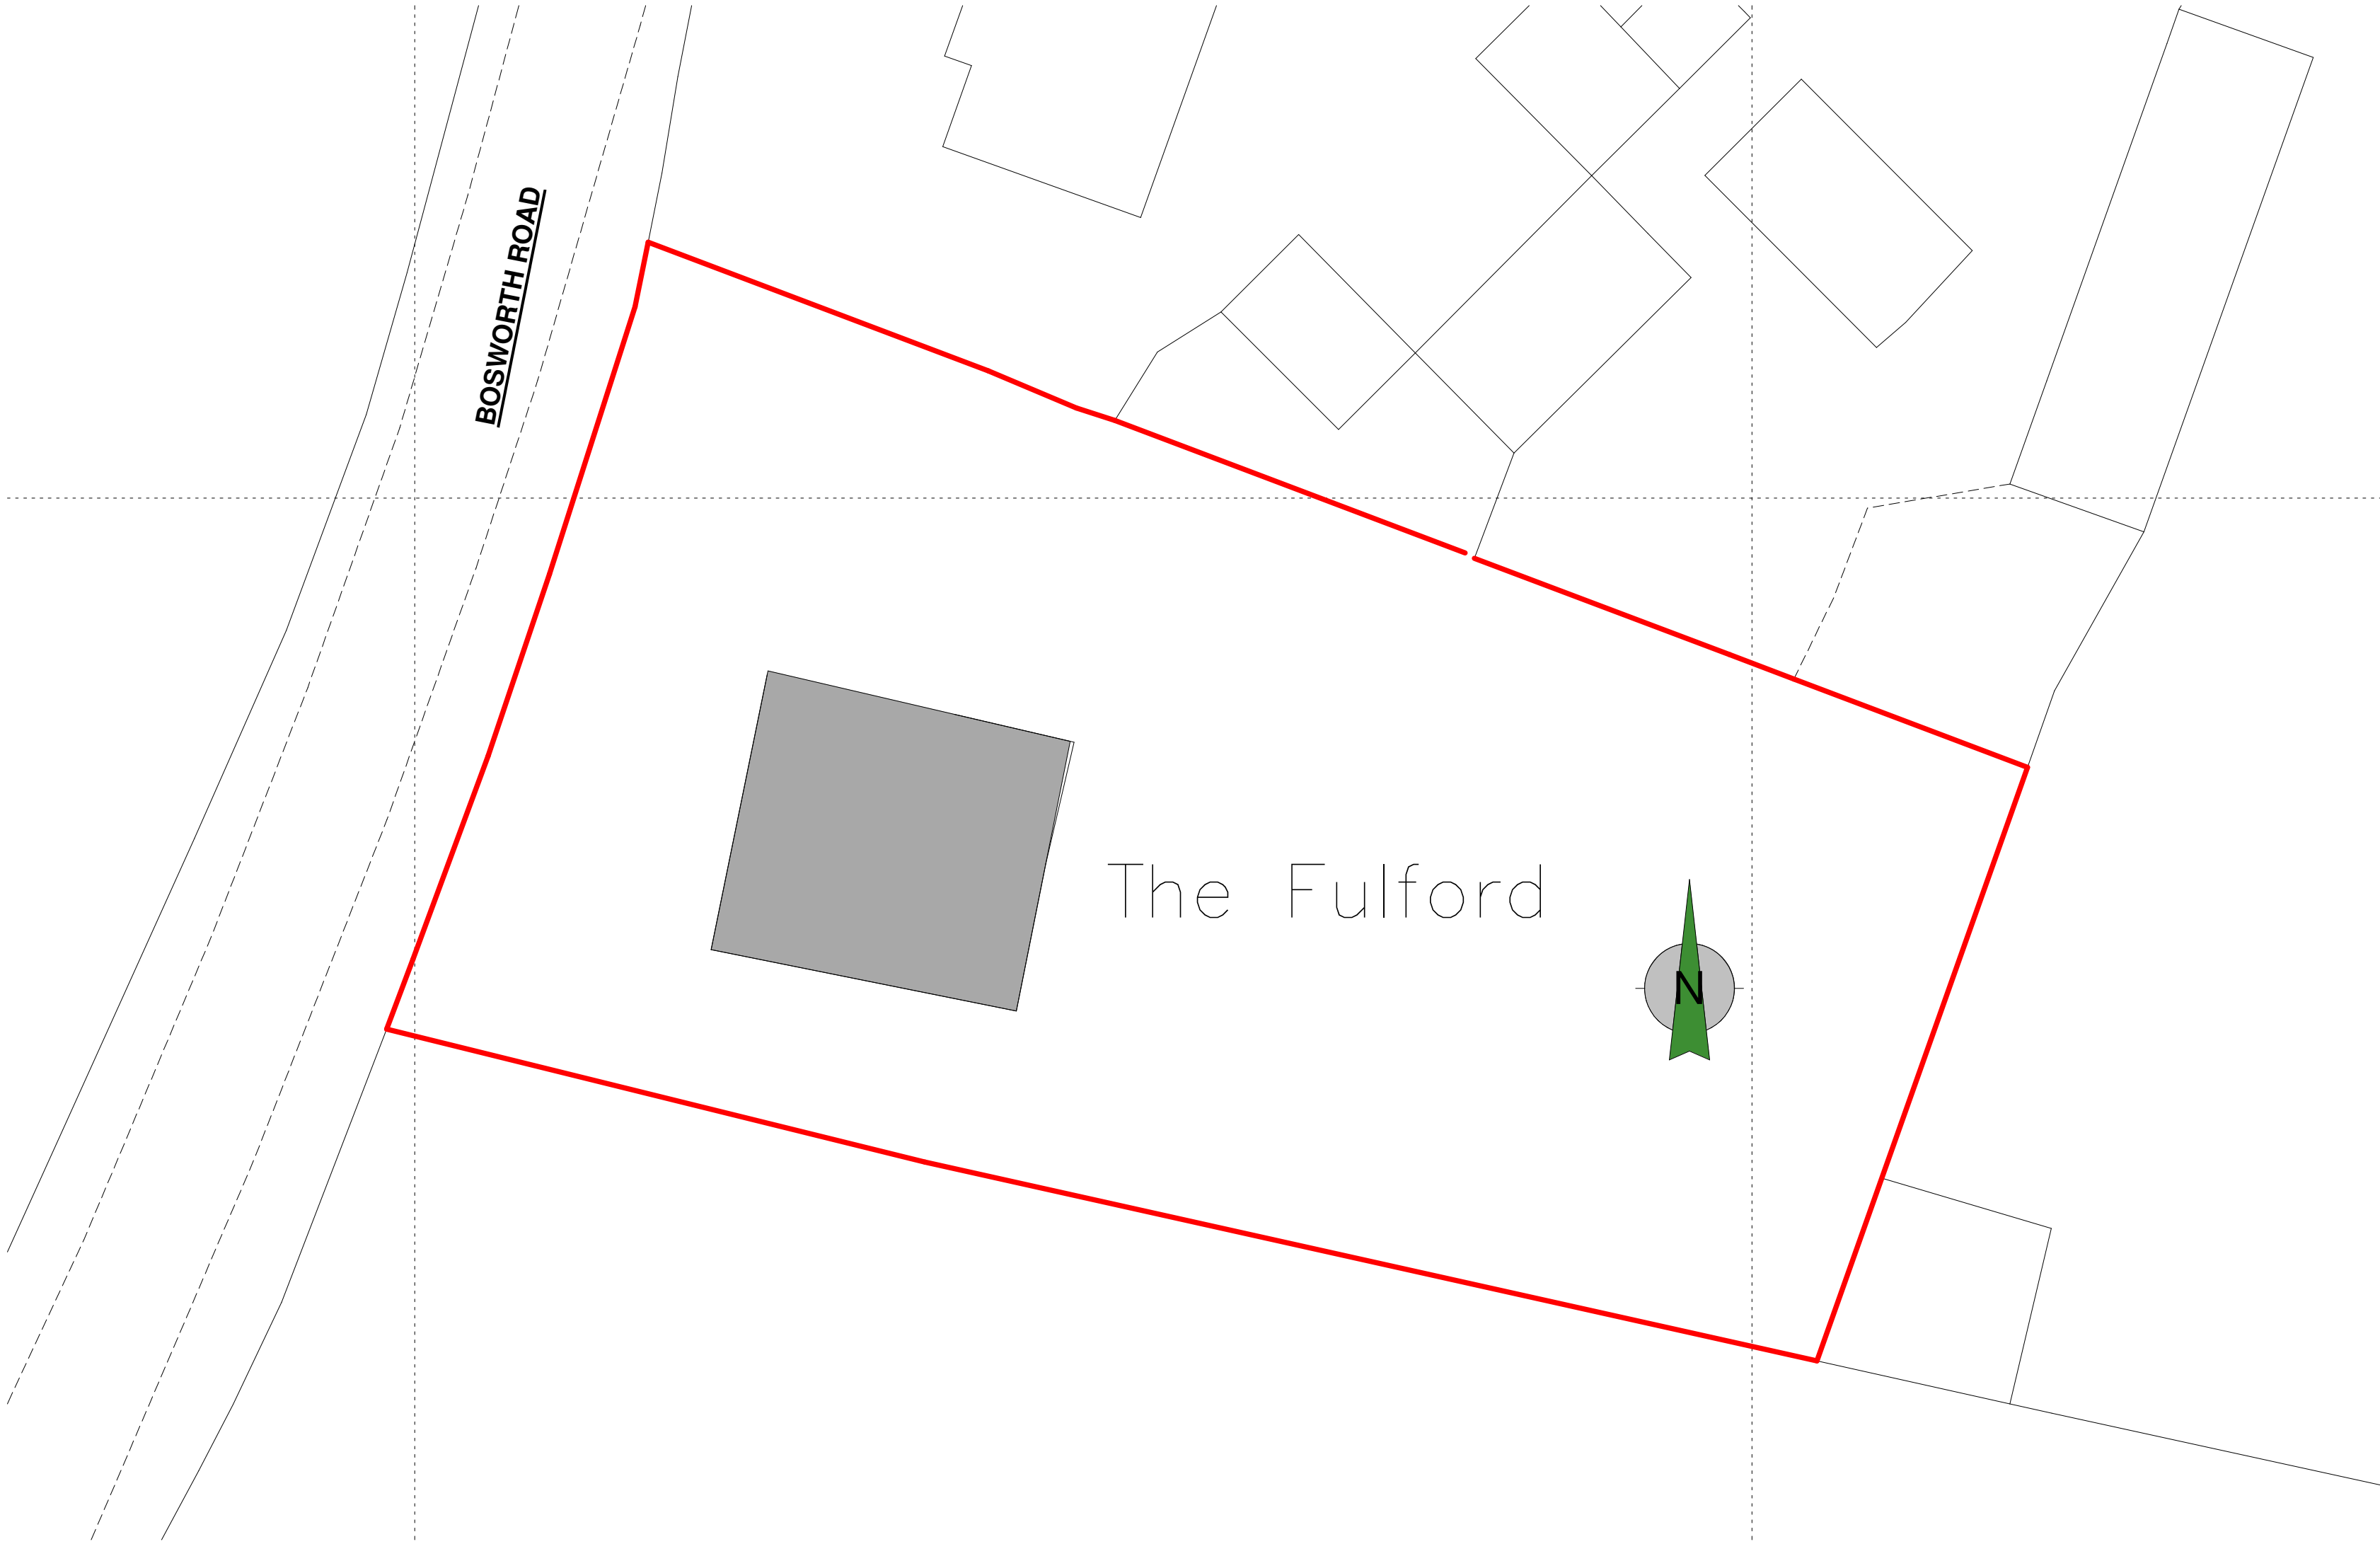

EXISTING SITE PLAN - 1:1200

 

1:1250 Scale Bar

 

1:200 Scale Bar

Client Talbott and Cockerill			HAYWARD architects 19 Station Road Hinckley Leicestershire LE10 1AW Tel: 01455 635 665 www.haywardarchitects.co.uk		
Project Title Alterations The Fulford Bosworth Road					
Drawing Title Existing Site Plans					
Scale As Indicated	Date May 2025	Sheet A1	Job No. 23/85	Drawing No. 17A	Status planning
Author CB	Checked by LW				
THE COPYRIGHT OF THIS DRAWING IS RESERVED BY HAYWARD ARCHITECTS LTD. REPRODUCTION IN ANY FORM OR BY ANY MEANS IS FORBIDDEN WITHOUT THE PRIOR WRITTEN PERMISSION OF THE COPYRIGHT HOLDER. DO NOT SCALE FROM DRAWINGS AND ONLY THE LATEST VERSIONS ARE TO BE USED.					