



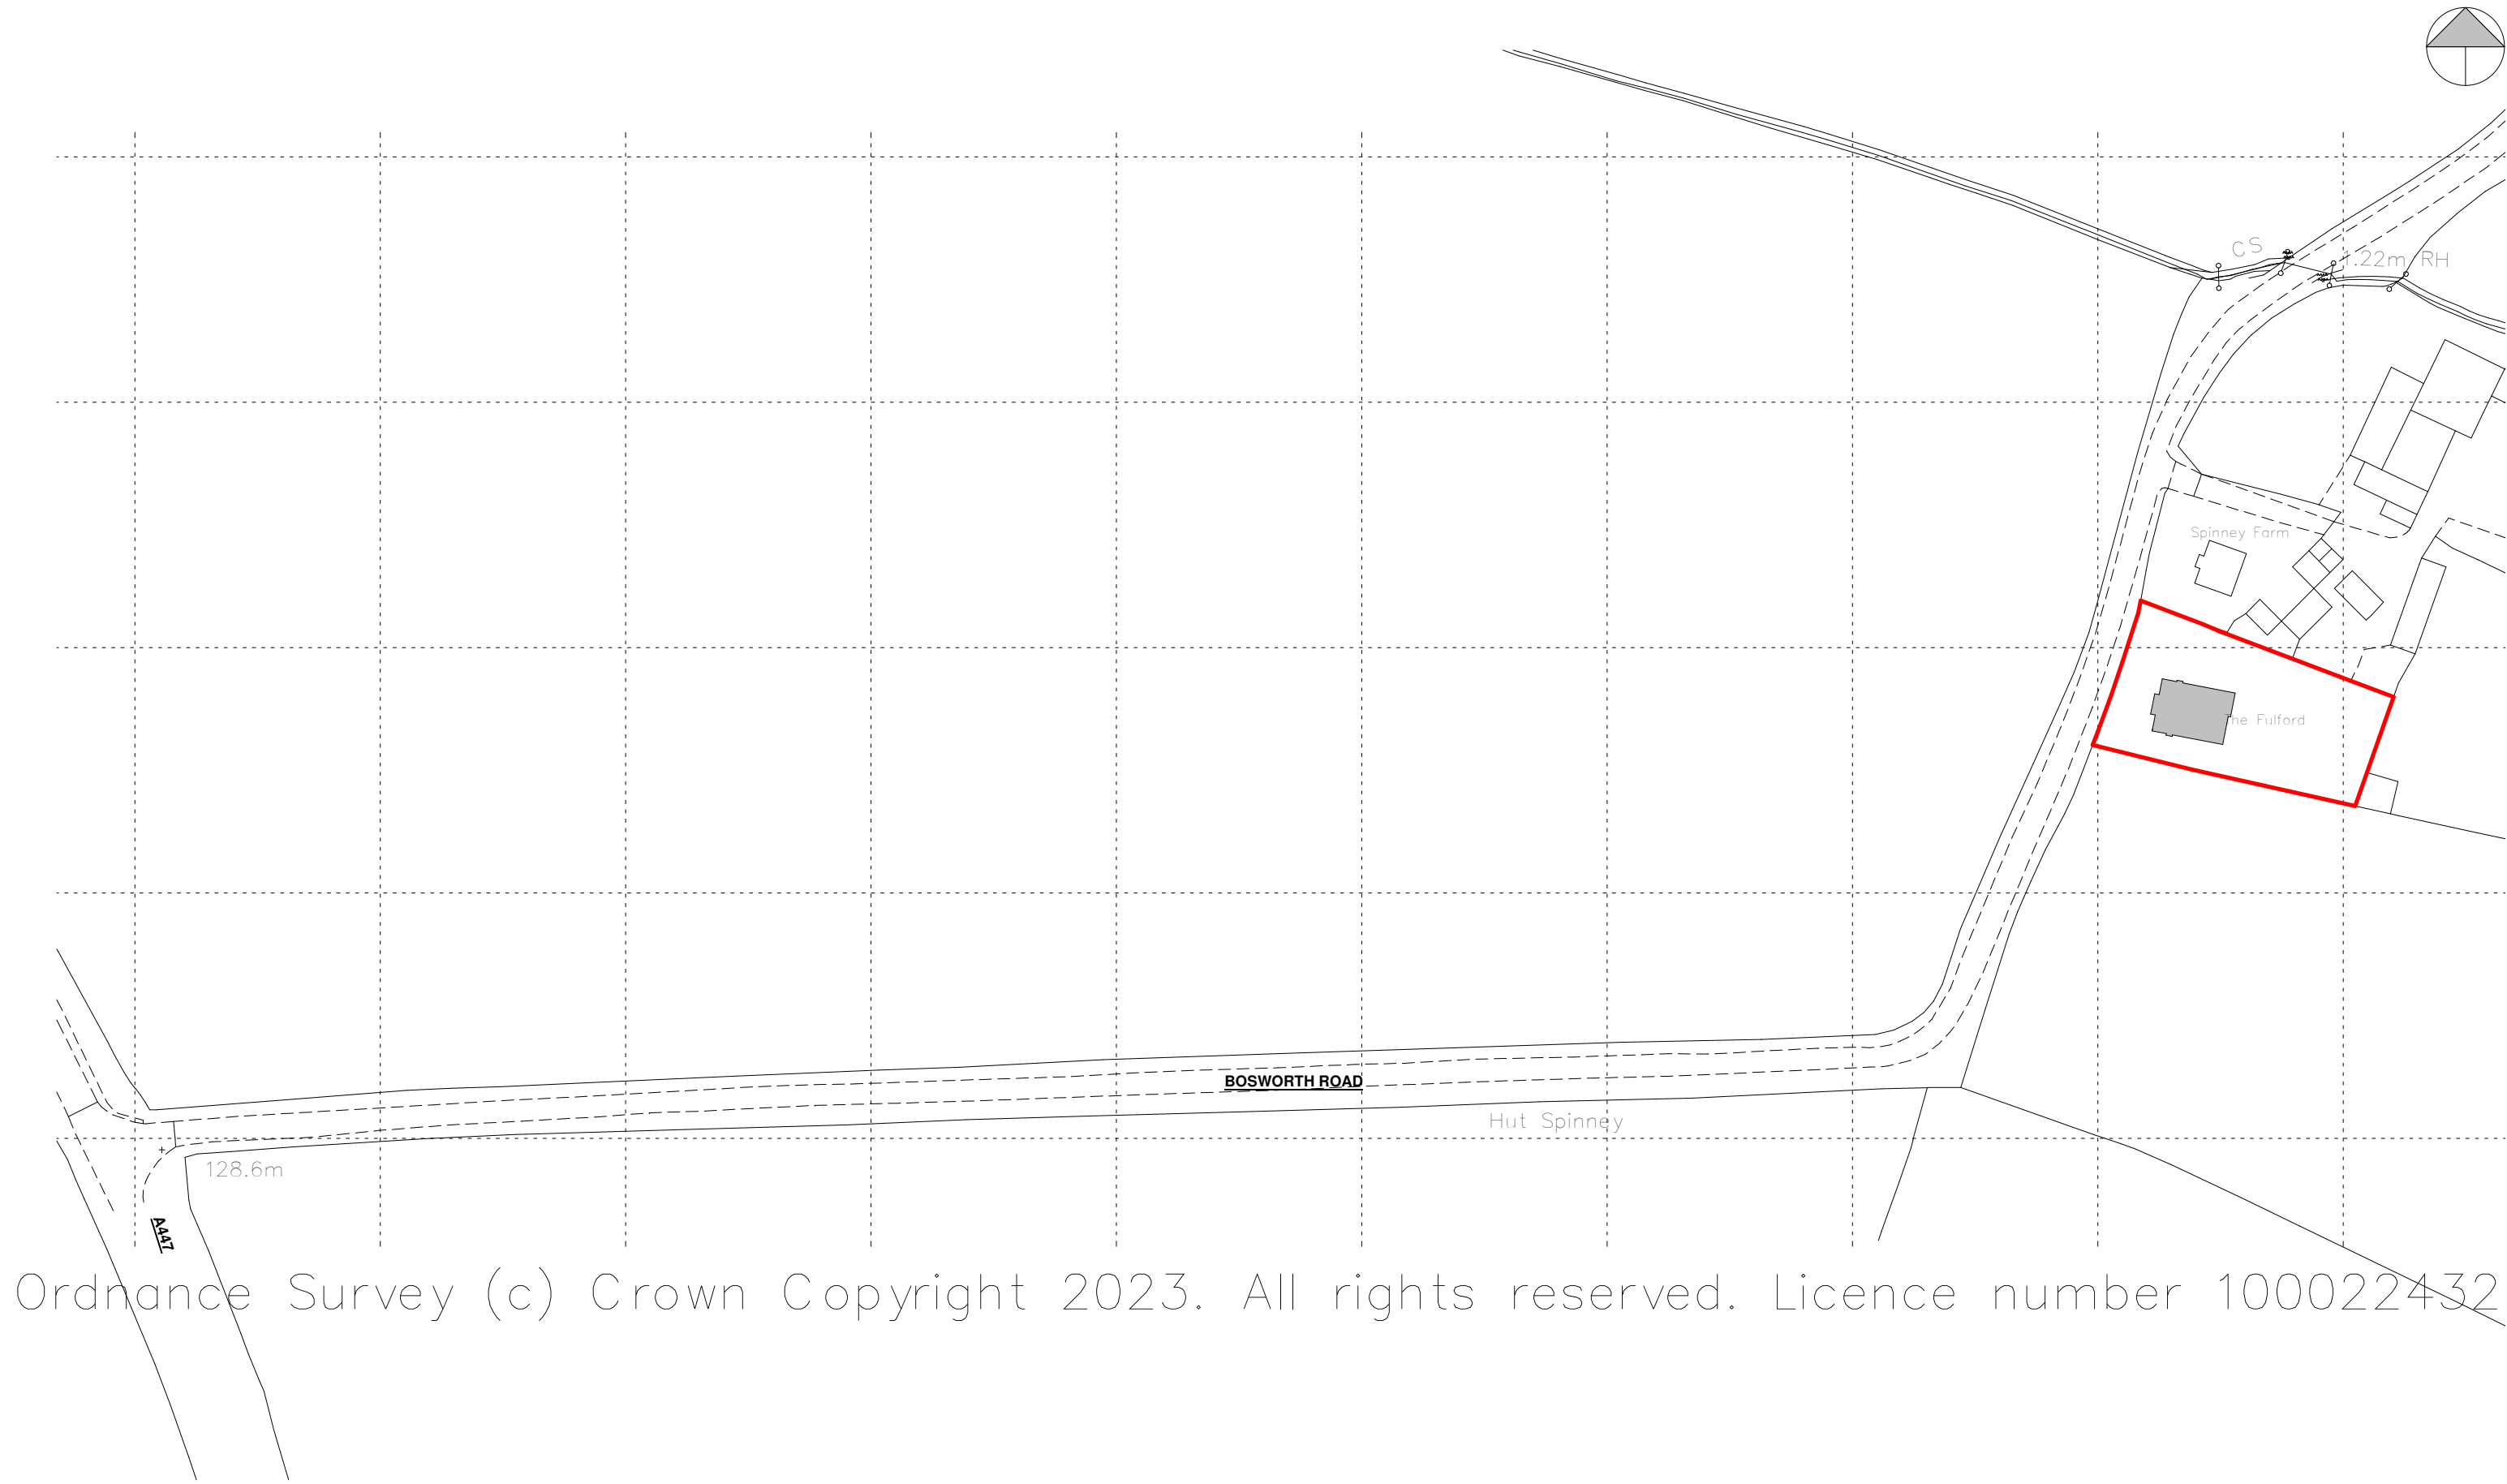

Ordnance Survey (c) Crown Copyright 2023. All rights reserved. Licence number 100022432


PROPOSED SITE LOCATION PLAN - 1:1250

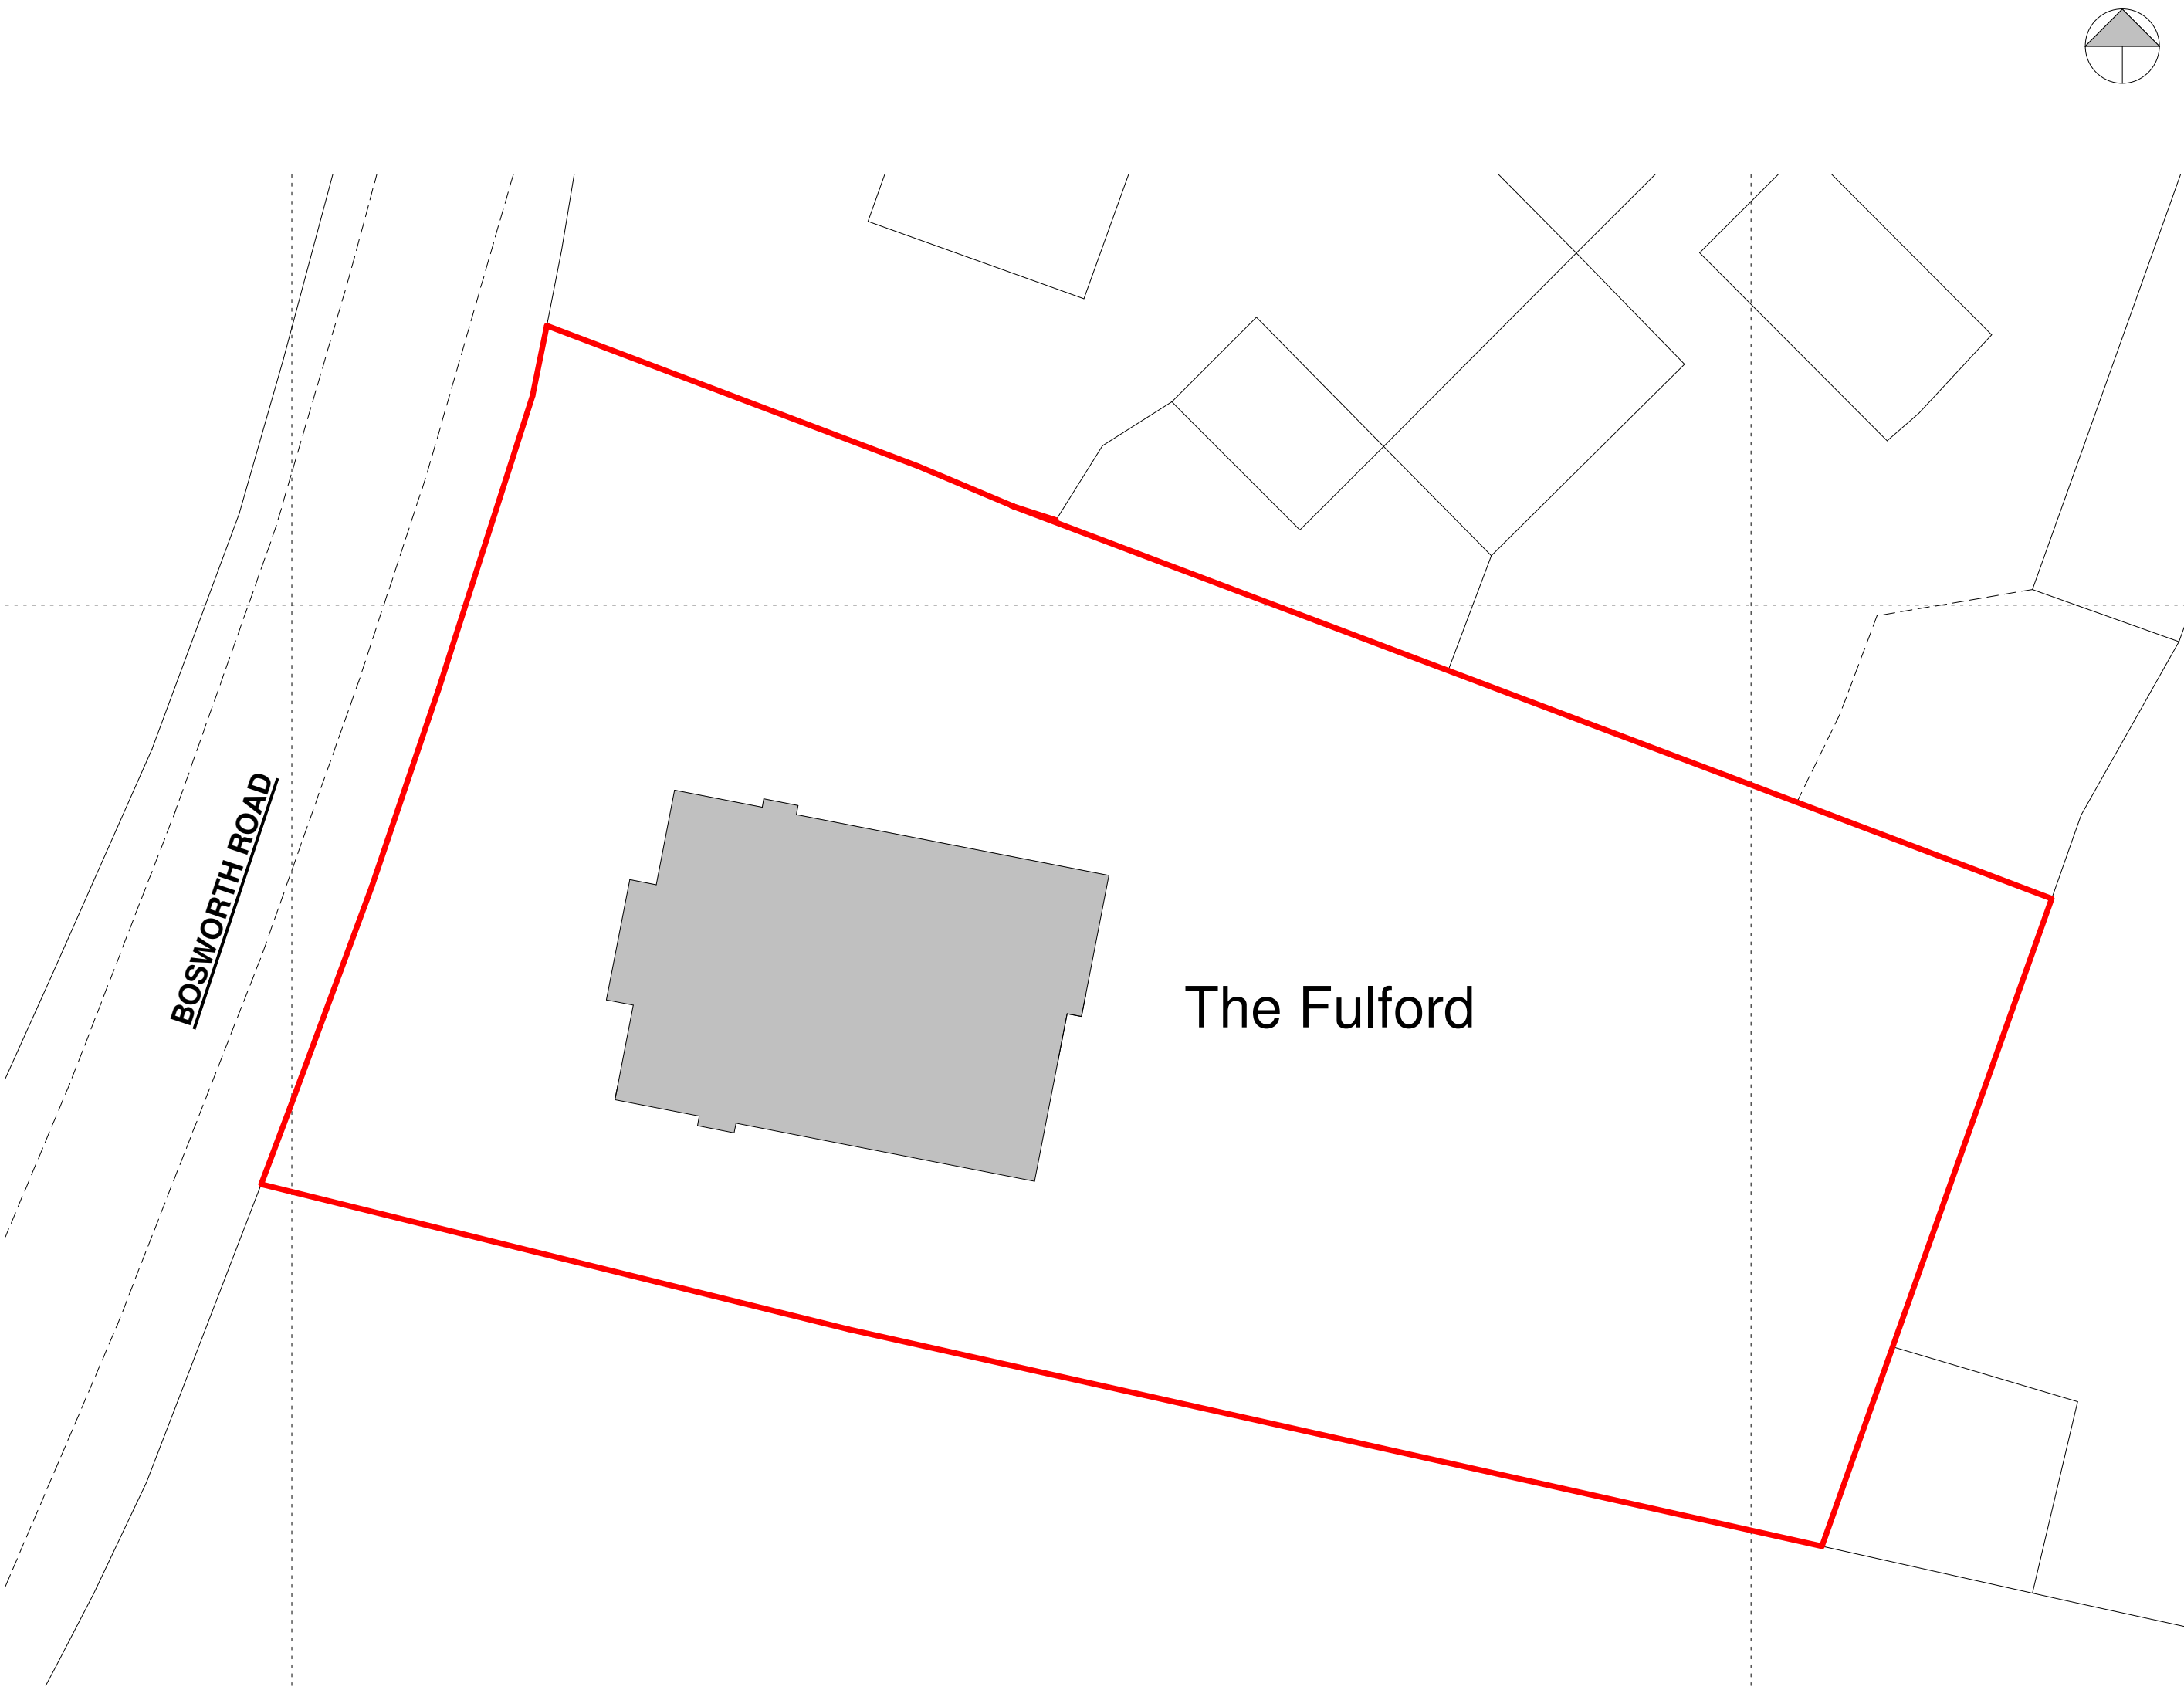

PROPOSED SITE PLAN - 1:200



SCALE BAR - 1:200

 

SCALE BAR - 1:1250

Client Talbott and Cockerill		HAYWARD architects 19 Station Road Hinckley Leicestershire LE10 1AW Tel: 01455 635 665 www.haywardarchitects.co.uk		
Project Title Alterations The Fulford Bosworth Road				
Drawing Title Proposed Site Plans				
Scale: As Indicated	Date: May 2025	Sheet A1	Job No. 23/85	Drawing No. 18A
Author CB	Checked by LW			
THE COPYRIGHT OF THIS DRAWING IS RESERVED BY HAYWARD ARCHITECTS LTD. REPRODUCTION IN ANY FORM, EITHER IN WHOLE OR IN PART, IS FORBIDDEN WITHOUT THE PRIOR WRITTEN PERMISSION OF THE COPYRIGHT HOLDER. DESIGN RIGHTS ARE RESERVED AND THE DESIGNER'S NAME MUST BE USED.				