



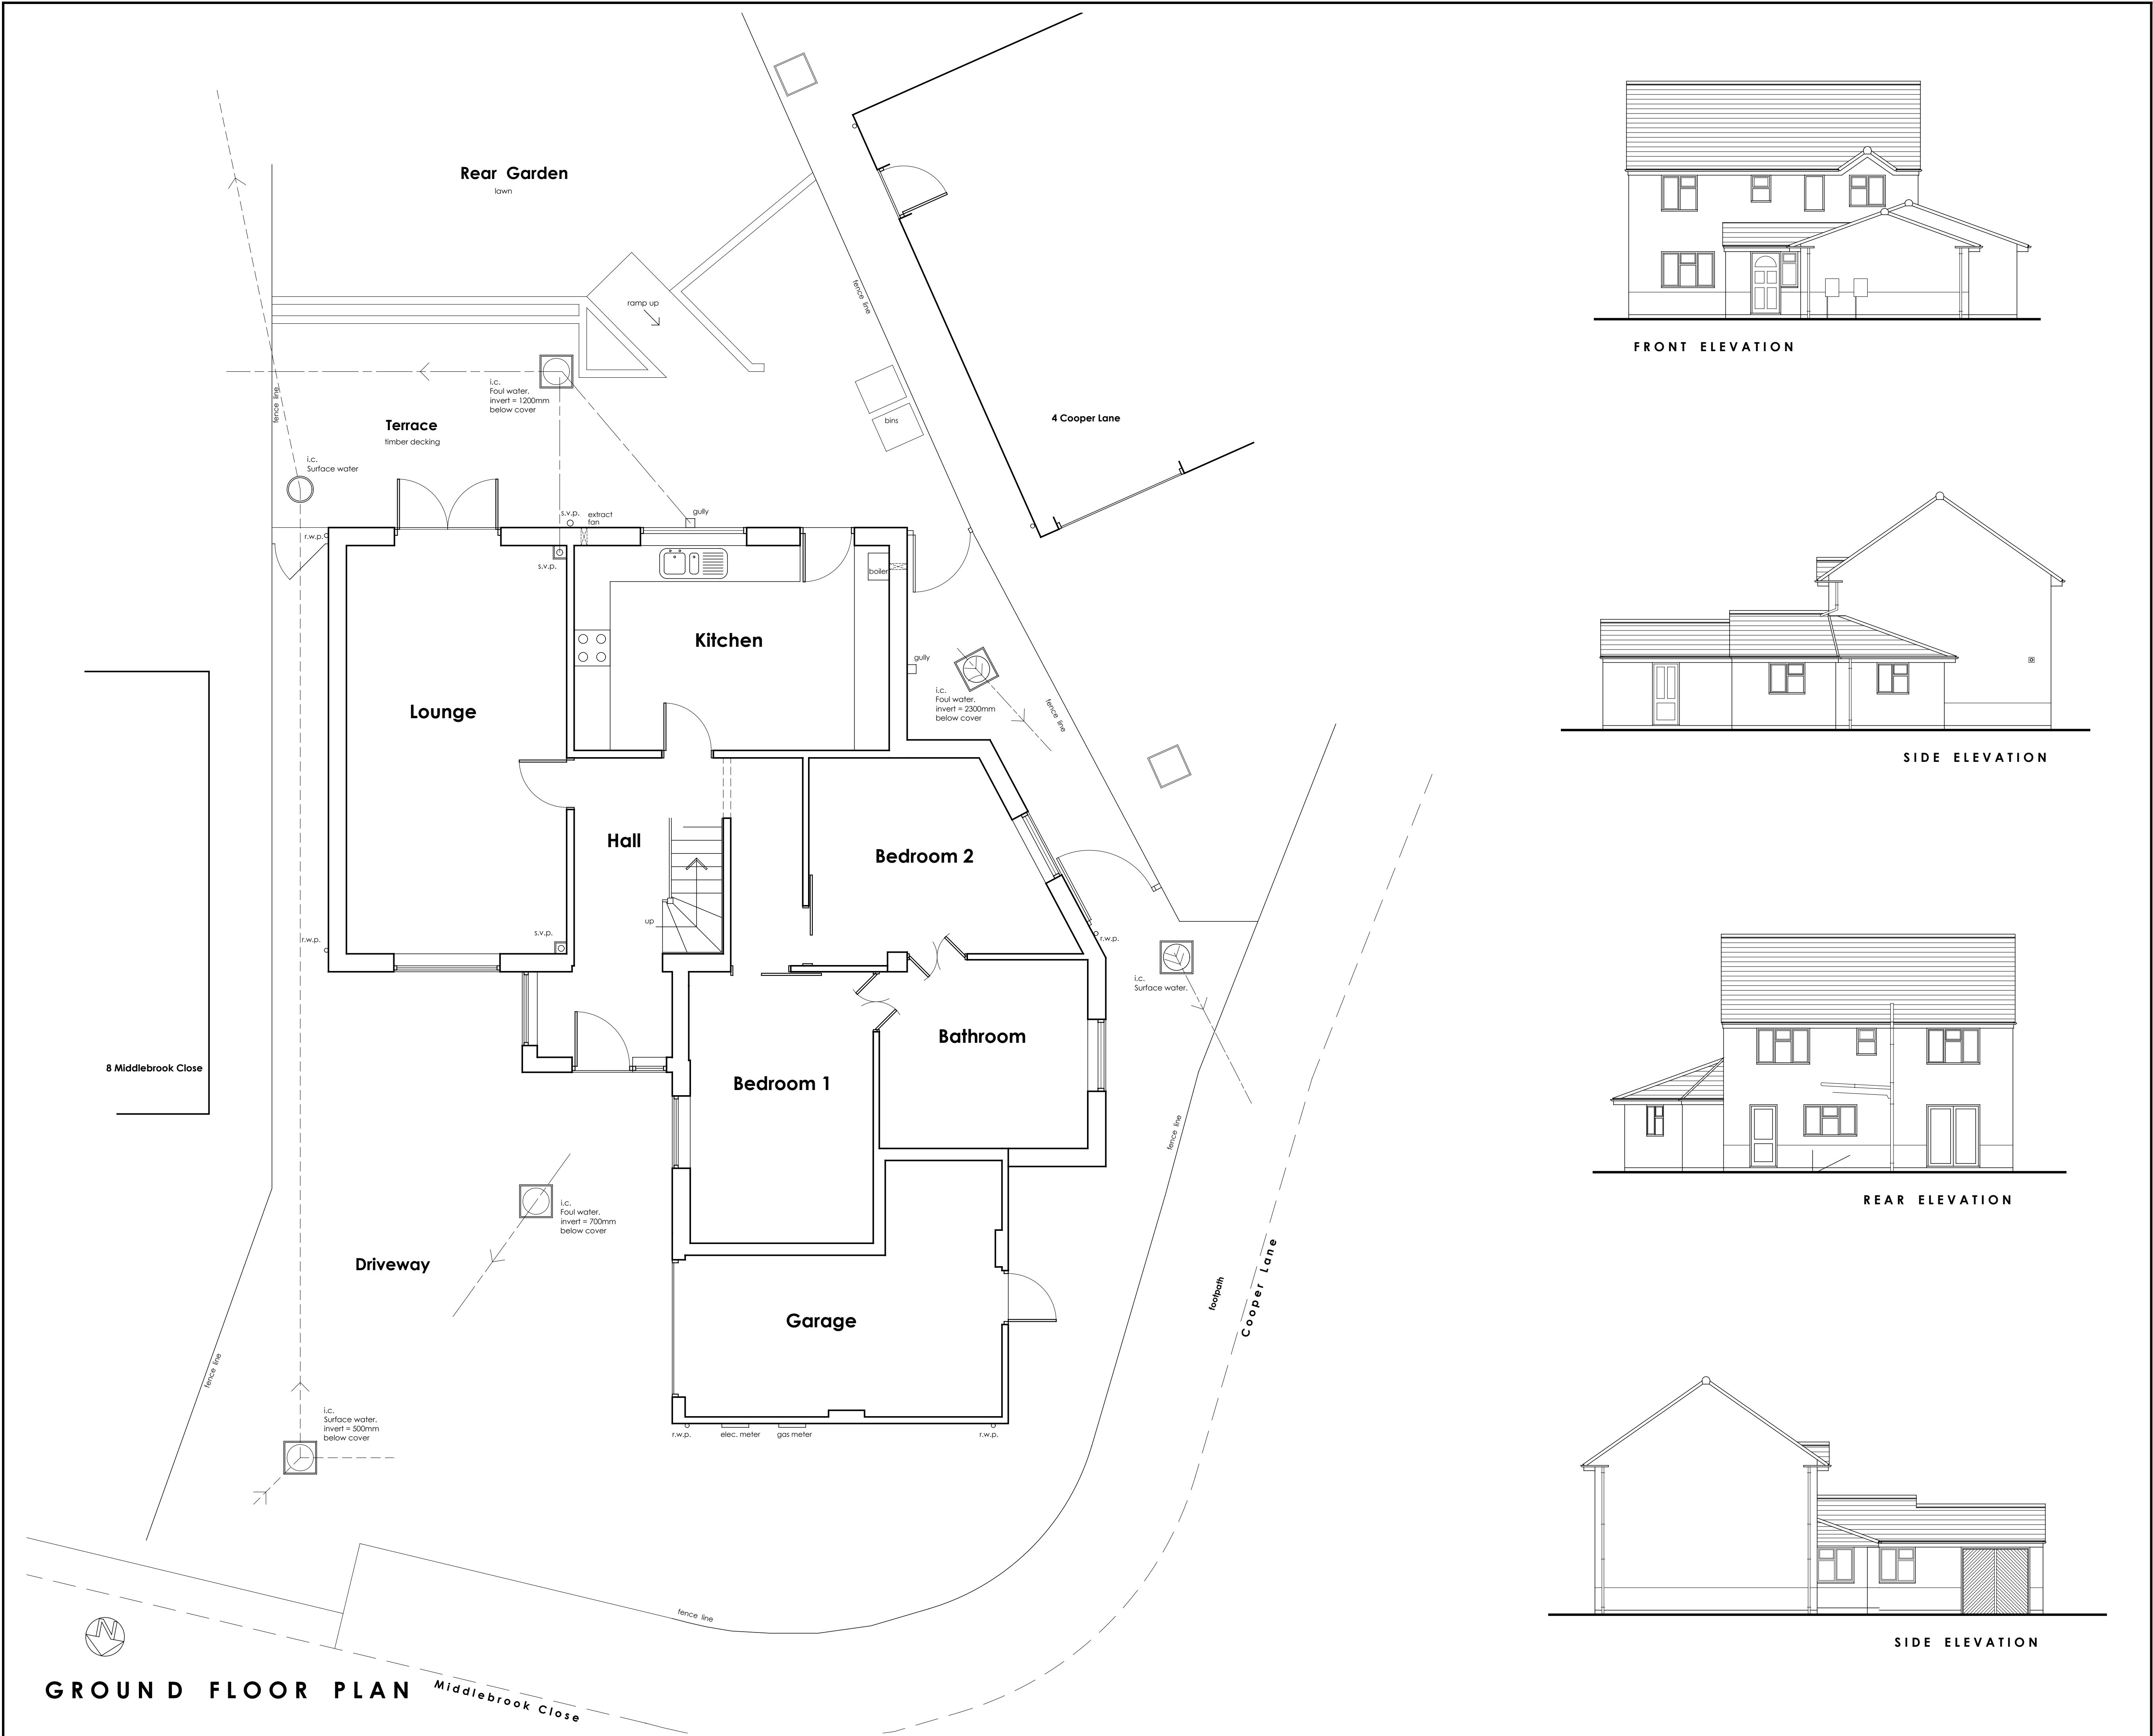


FRONT ELEVATION

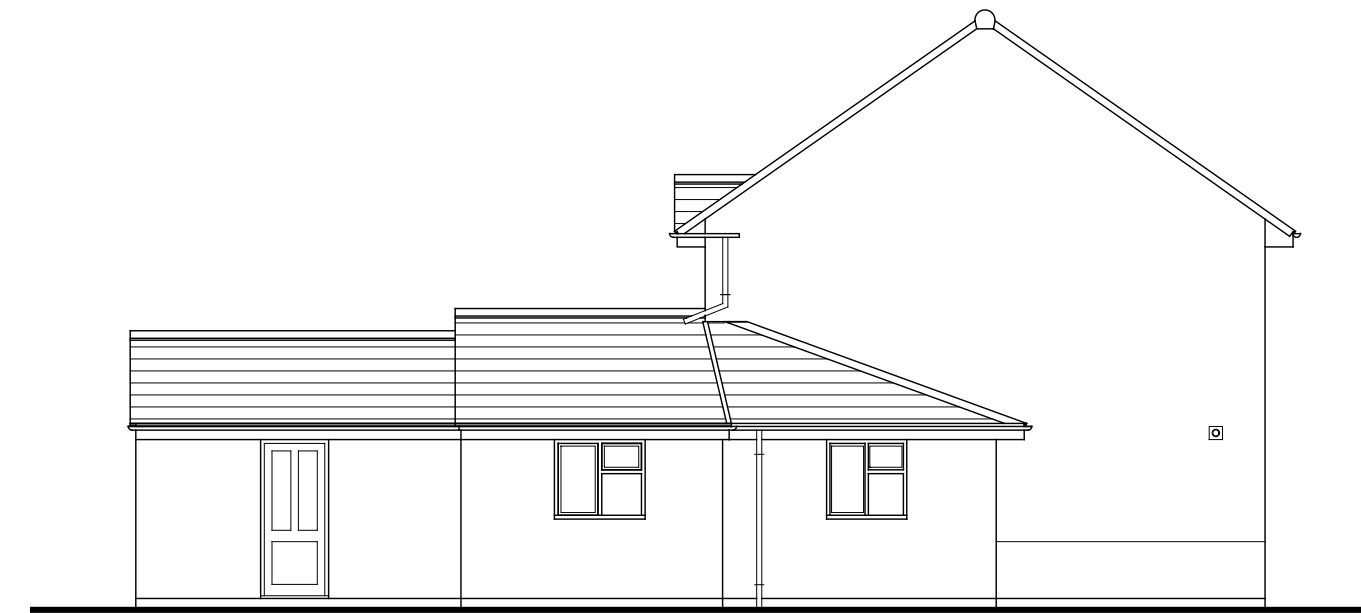

SIDE ELEVATION




REAR ELEVATION

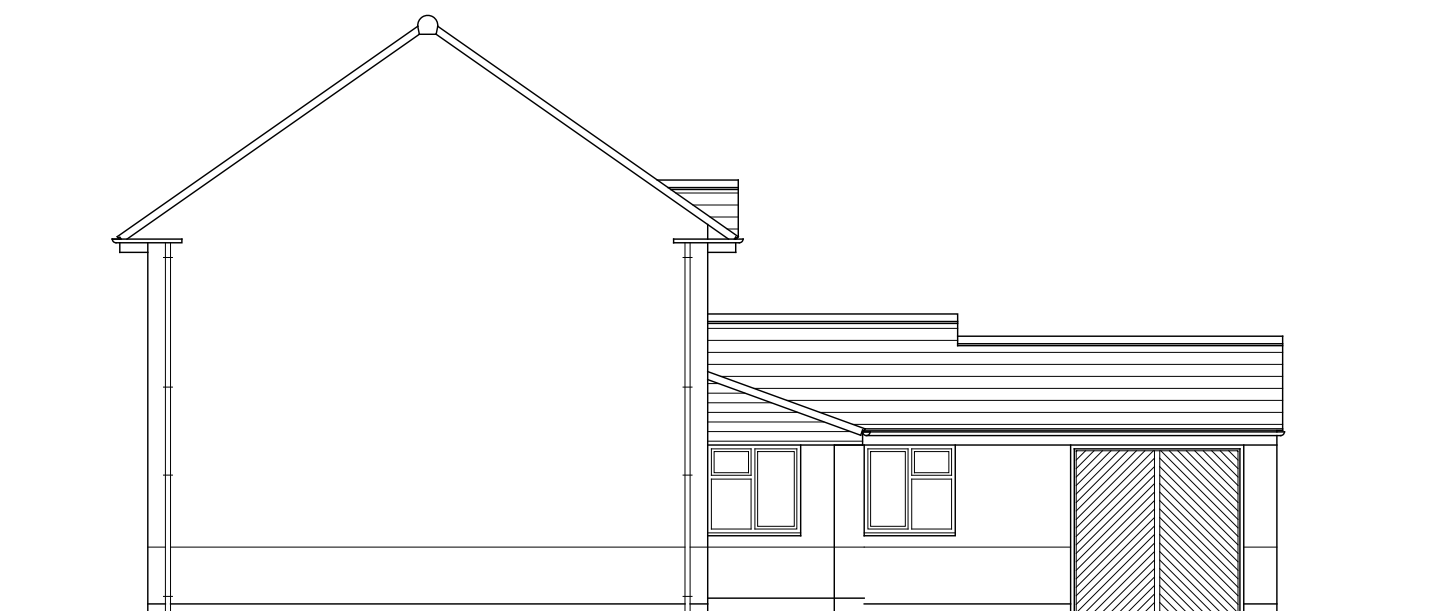

SIDE ELEVATION

Revision A. 15.5.2023
Update drainage layout.

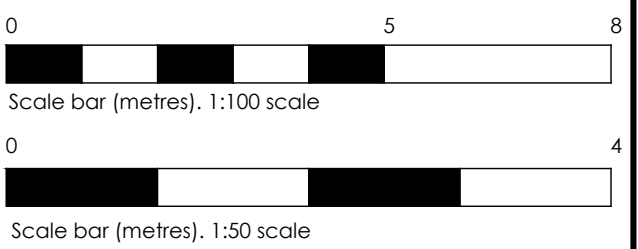

**GRAHAM HARRIS
PARTNERSHIP Ltd.**
ARCHITECTURAL SERVICES
11 RIDGEWAY, LITTLETHORPE, LEICESTERSHIRE LE19 2JJ
PHONE: (0116) 275 2275
EMAIL: gra.h@btinternet.com
WEB: grahamharrispartnership.com

Plan of property

EXISTING LAYOUT DRAWING

**9 Middlebrook Close
Ratby
Leicester
LE6 0QX**

DRAWING No. 5476 / ACD / 8 A	SCALE 1:50 & 1:100 @A1
DRAWN BY R.H.	DATE 20.3.2023