






Existing Front Elevation

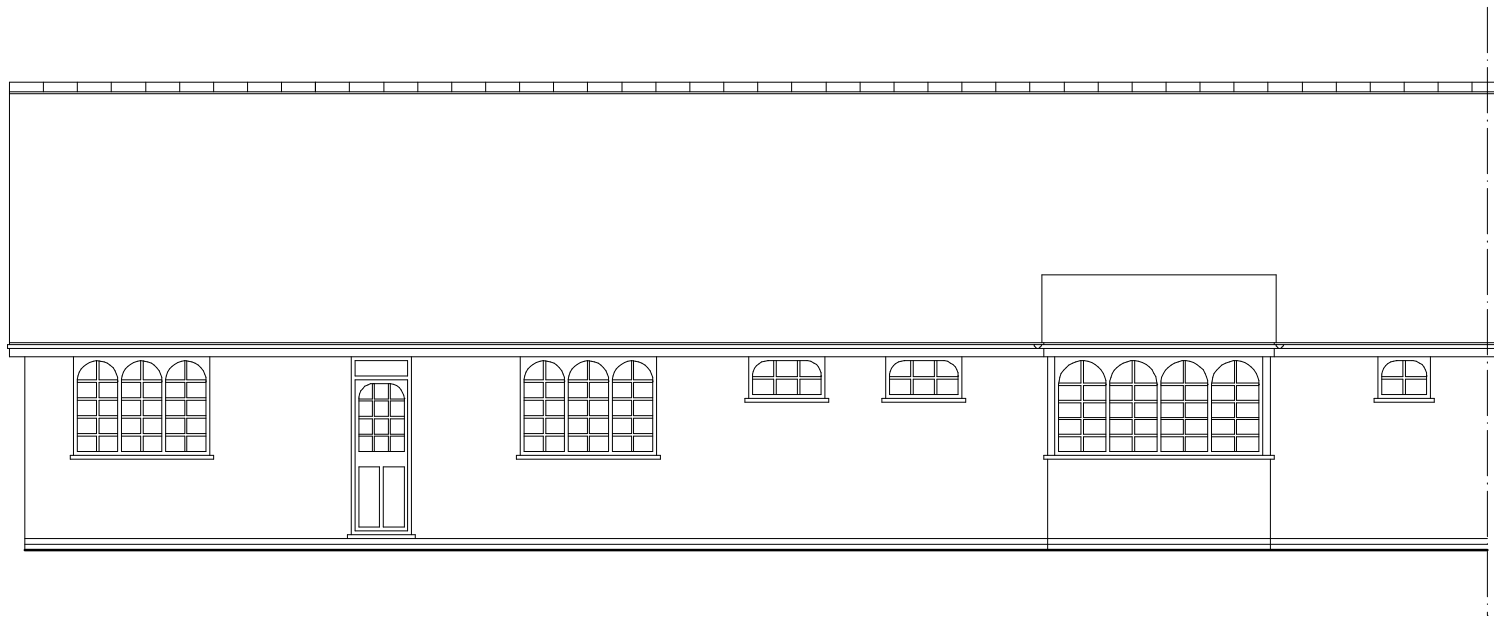


Existing Rear Elevation

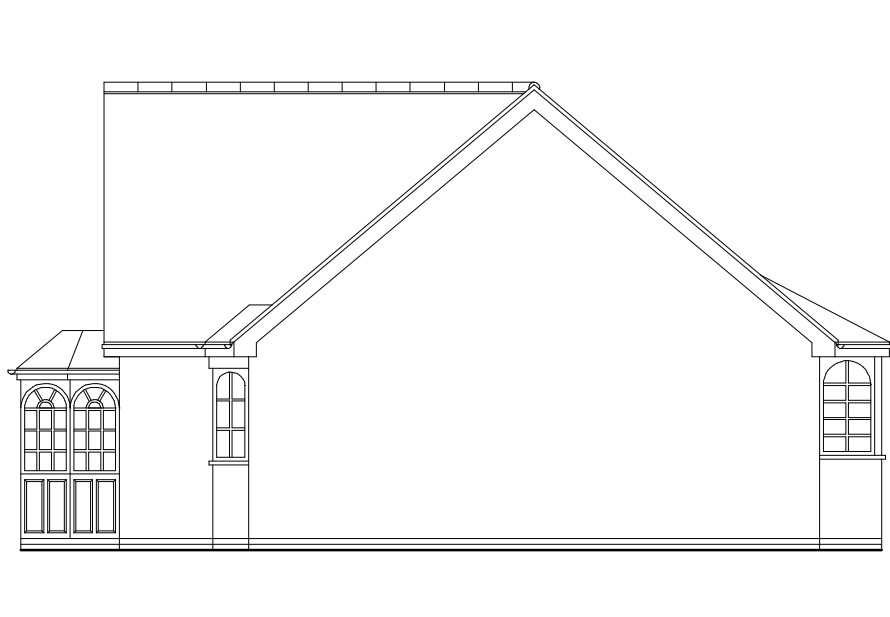


Existing Elevation To No 6A

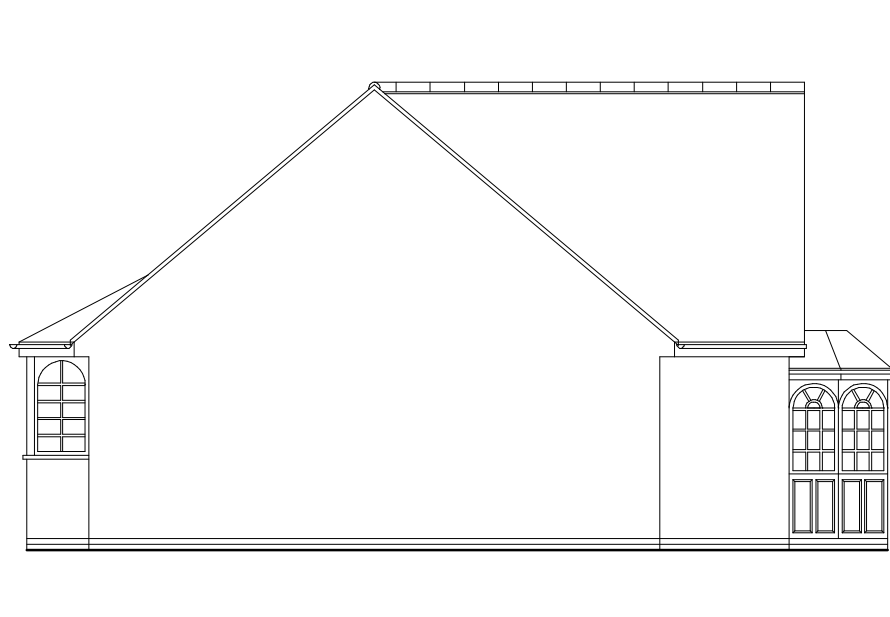

Existing Elevation To No 5A

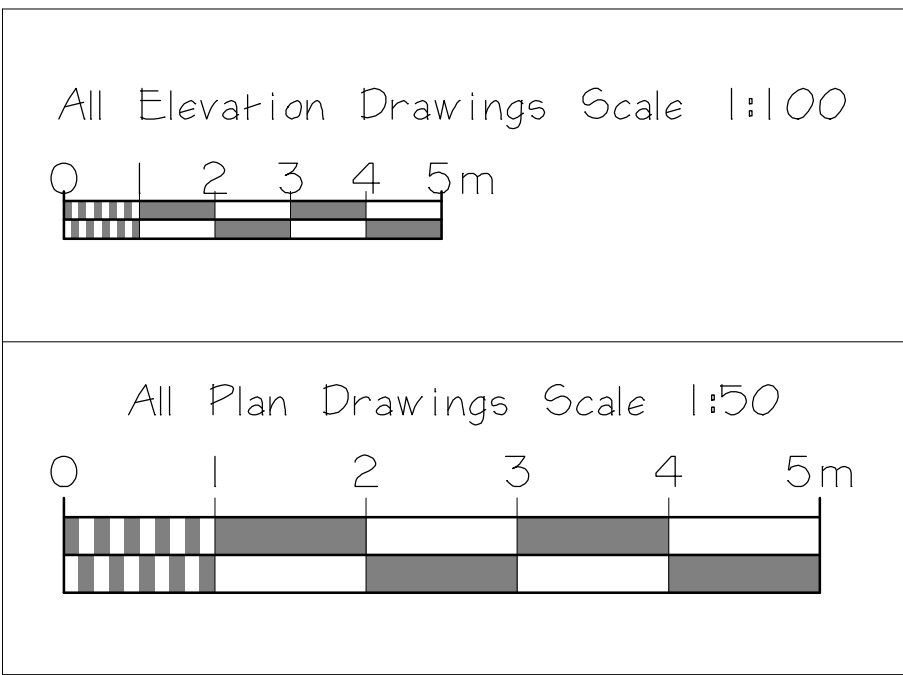

Scale Bars

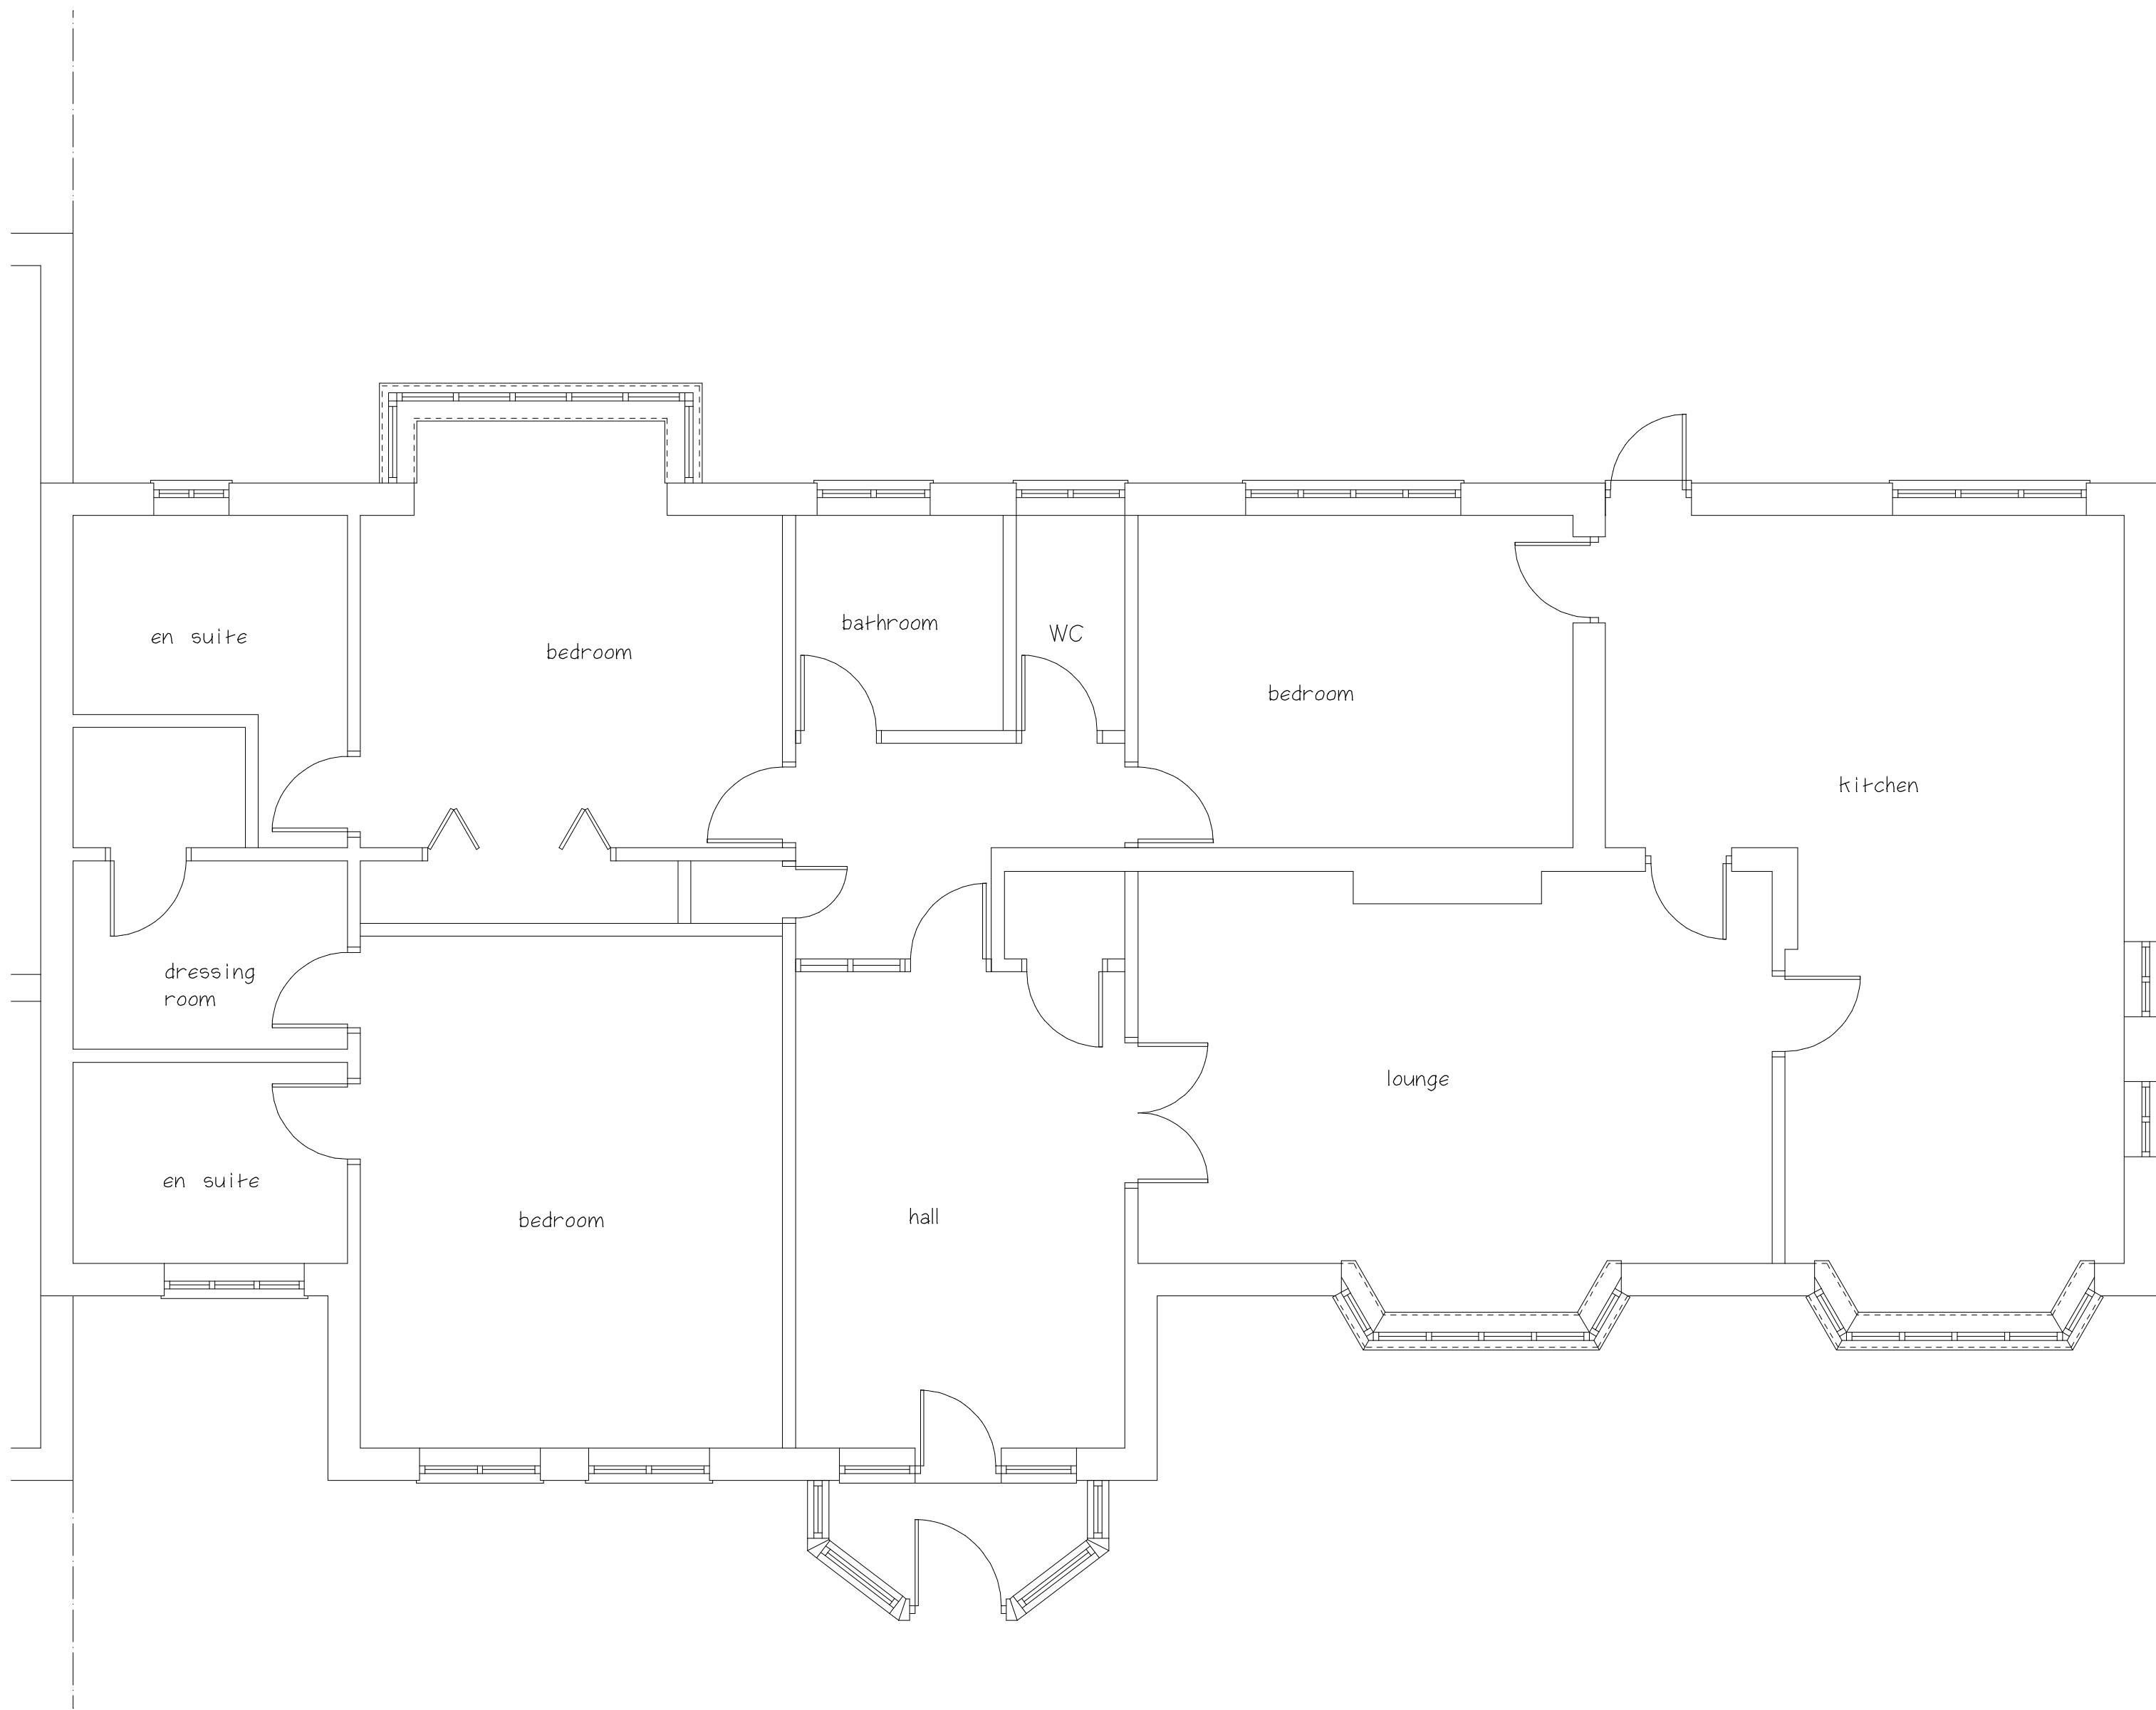

Existing Ground Floor Plan

CLIENT
Antonino Puglisi

JOB TITLE
**6 Shakespeare Drive
Hinckley
Leics
LE10 0BG**

DRAWING TITLE
**Replace Existing
Bungalow With
Two Houses
Existing Floor Plan
And Elevations**

SCALE	SHEET	DATE	DRAWN BY
1:50 & 1:100	A1	May 2021	A Moore

ANDREW MOORE
ARCHITECTURAL SERVICES
Tel: 07973397765
Email:andrewmoore@workmail.com

DRG NO	SHEET NO
1609	4