




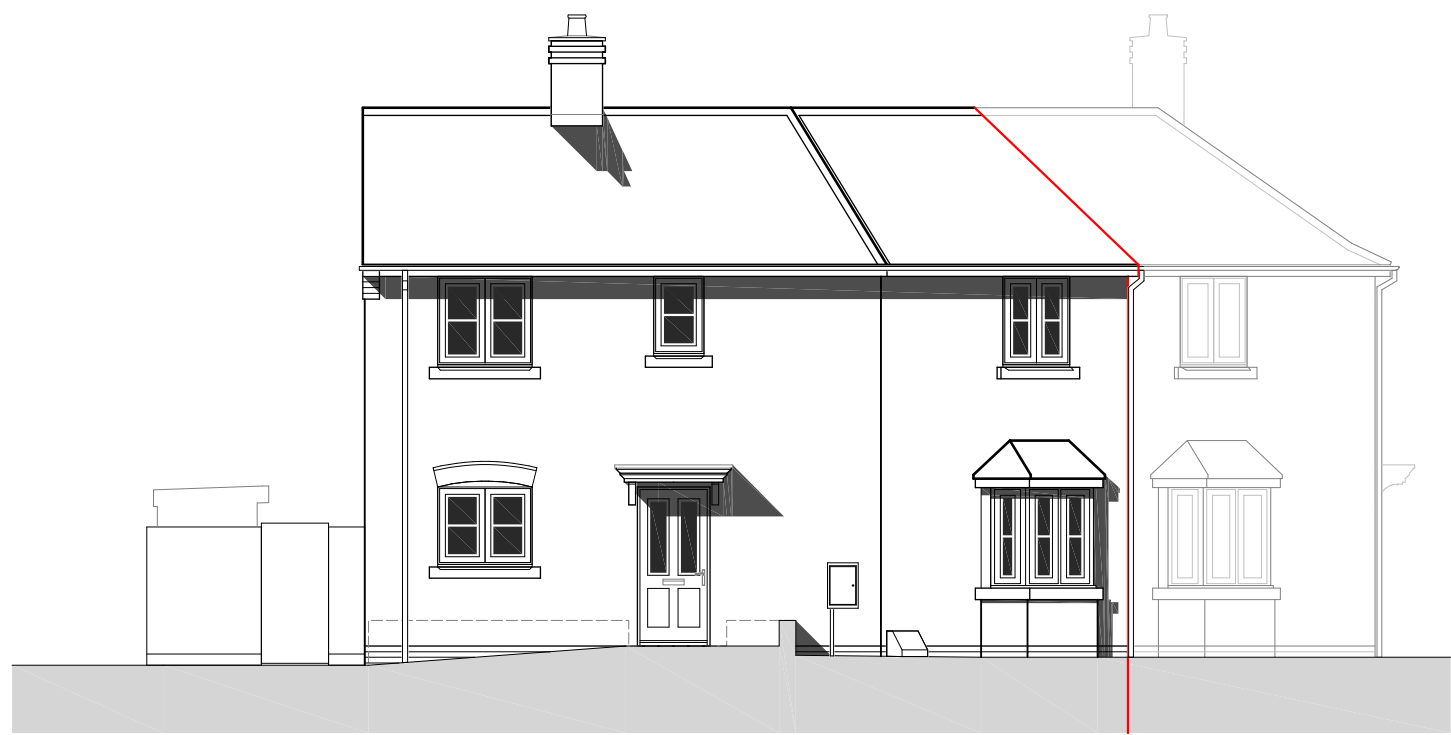


Existing front elevation (North East)

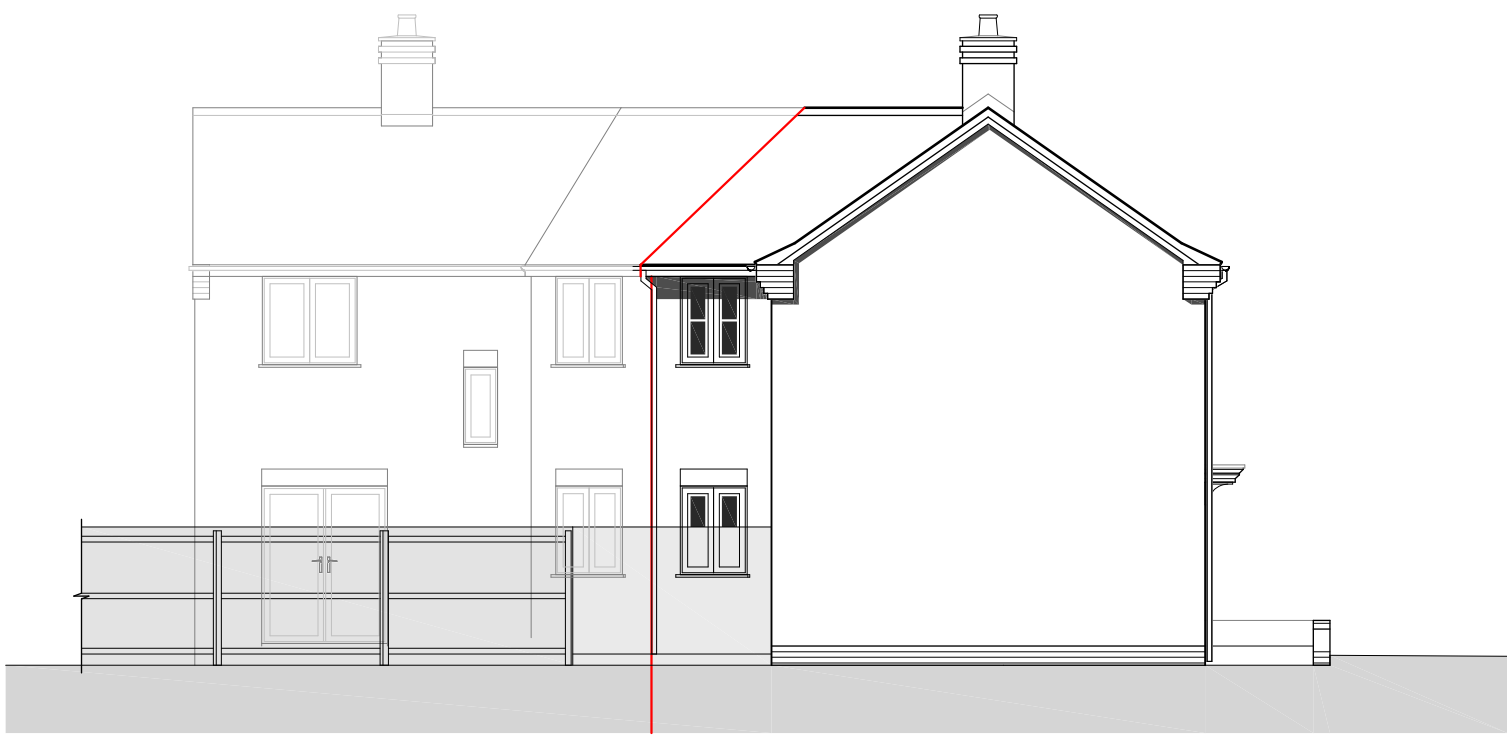


Existing side elevation (South East)

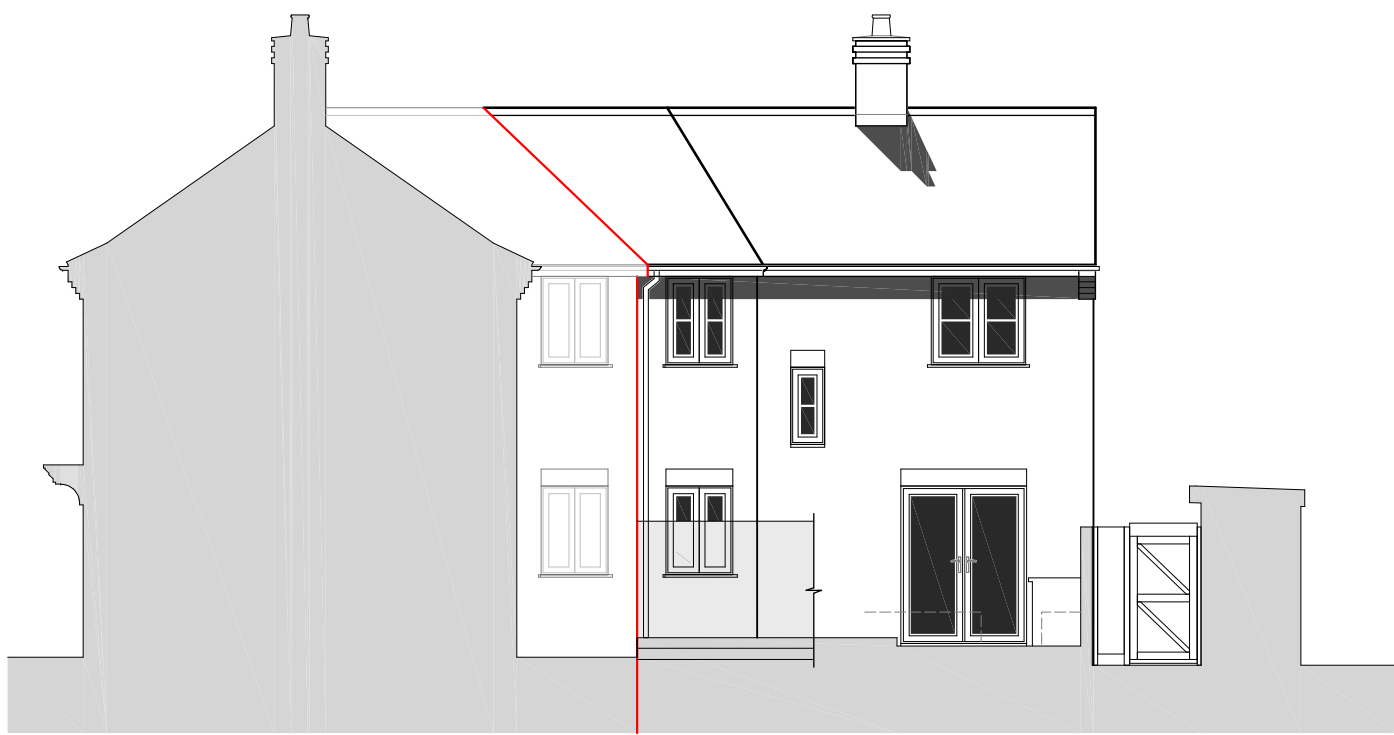


Existing rear elevation (South West)

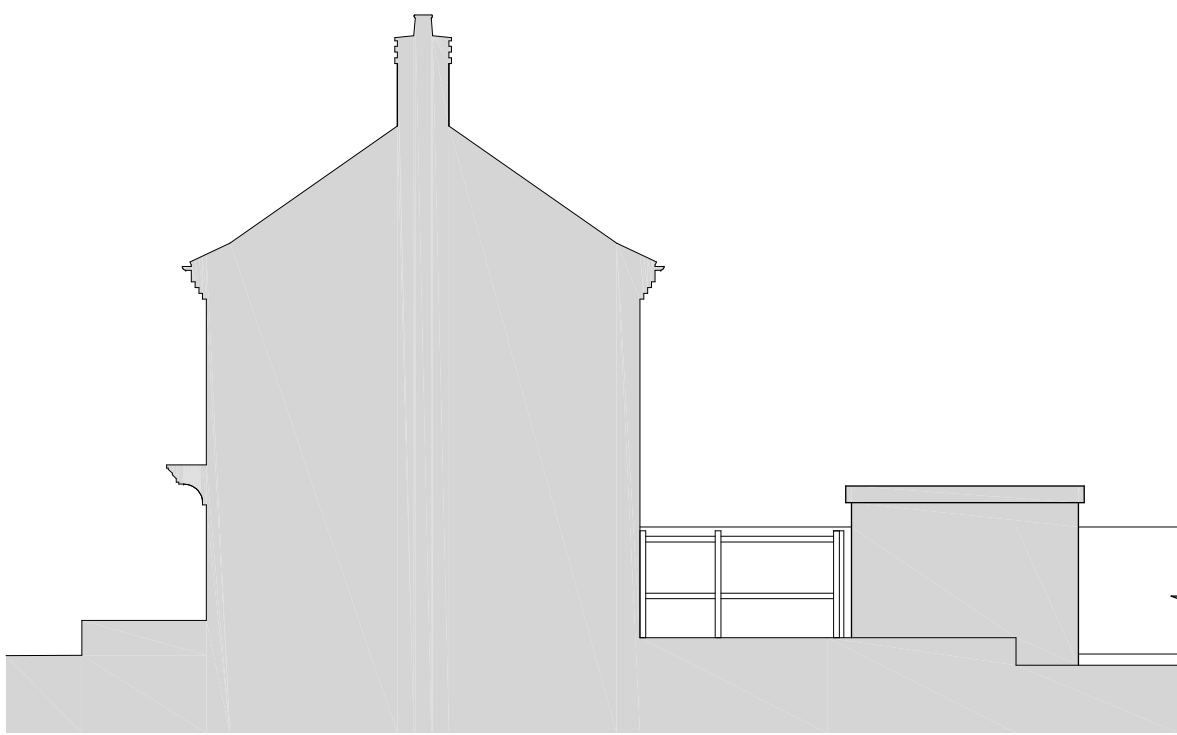

Existing side elevation (North West - cutaway detail)

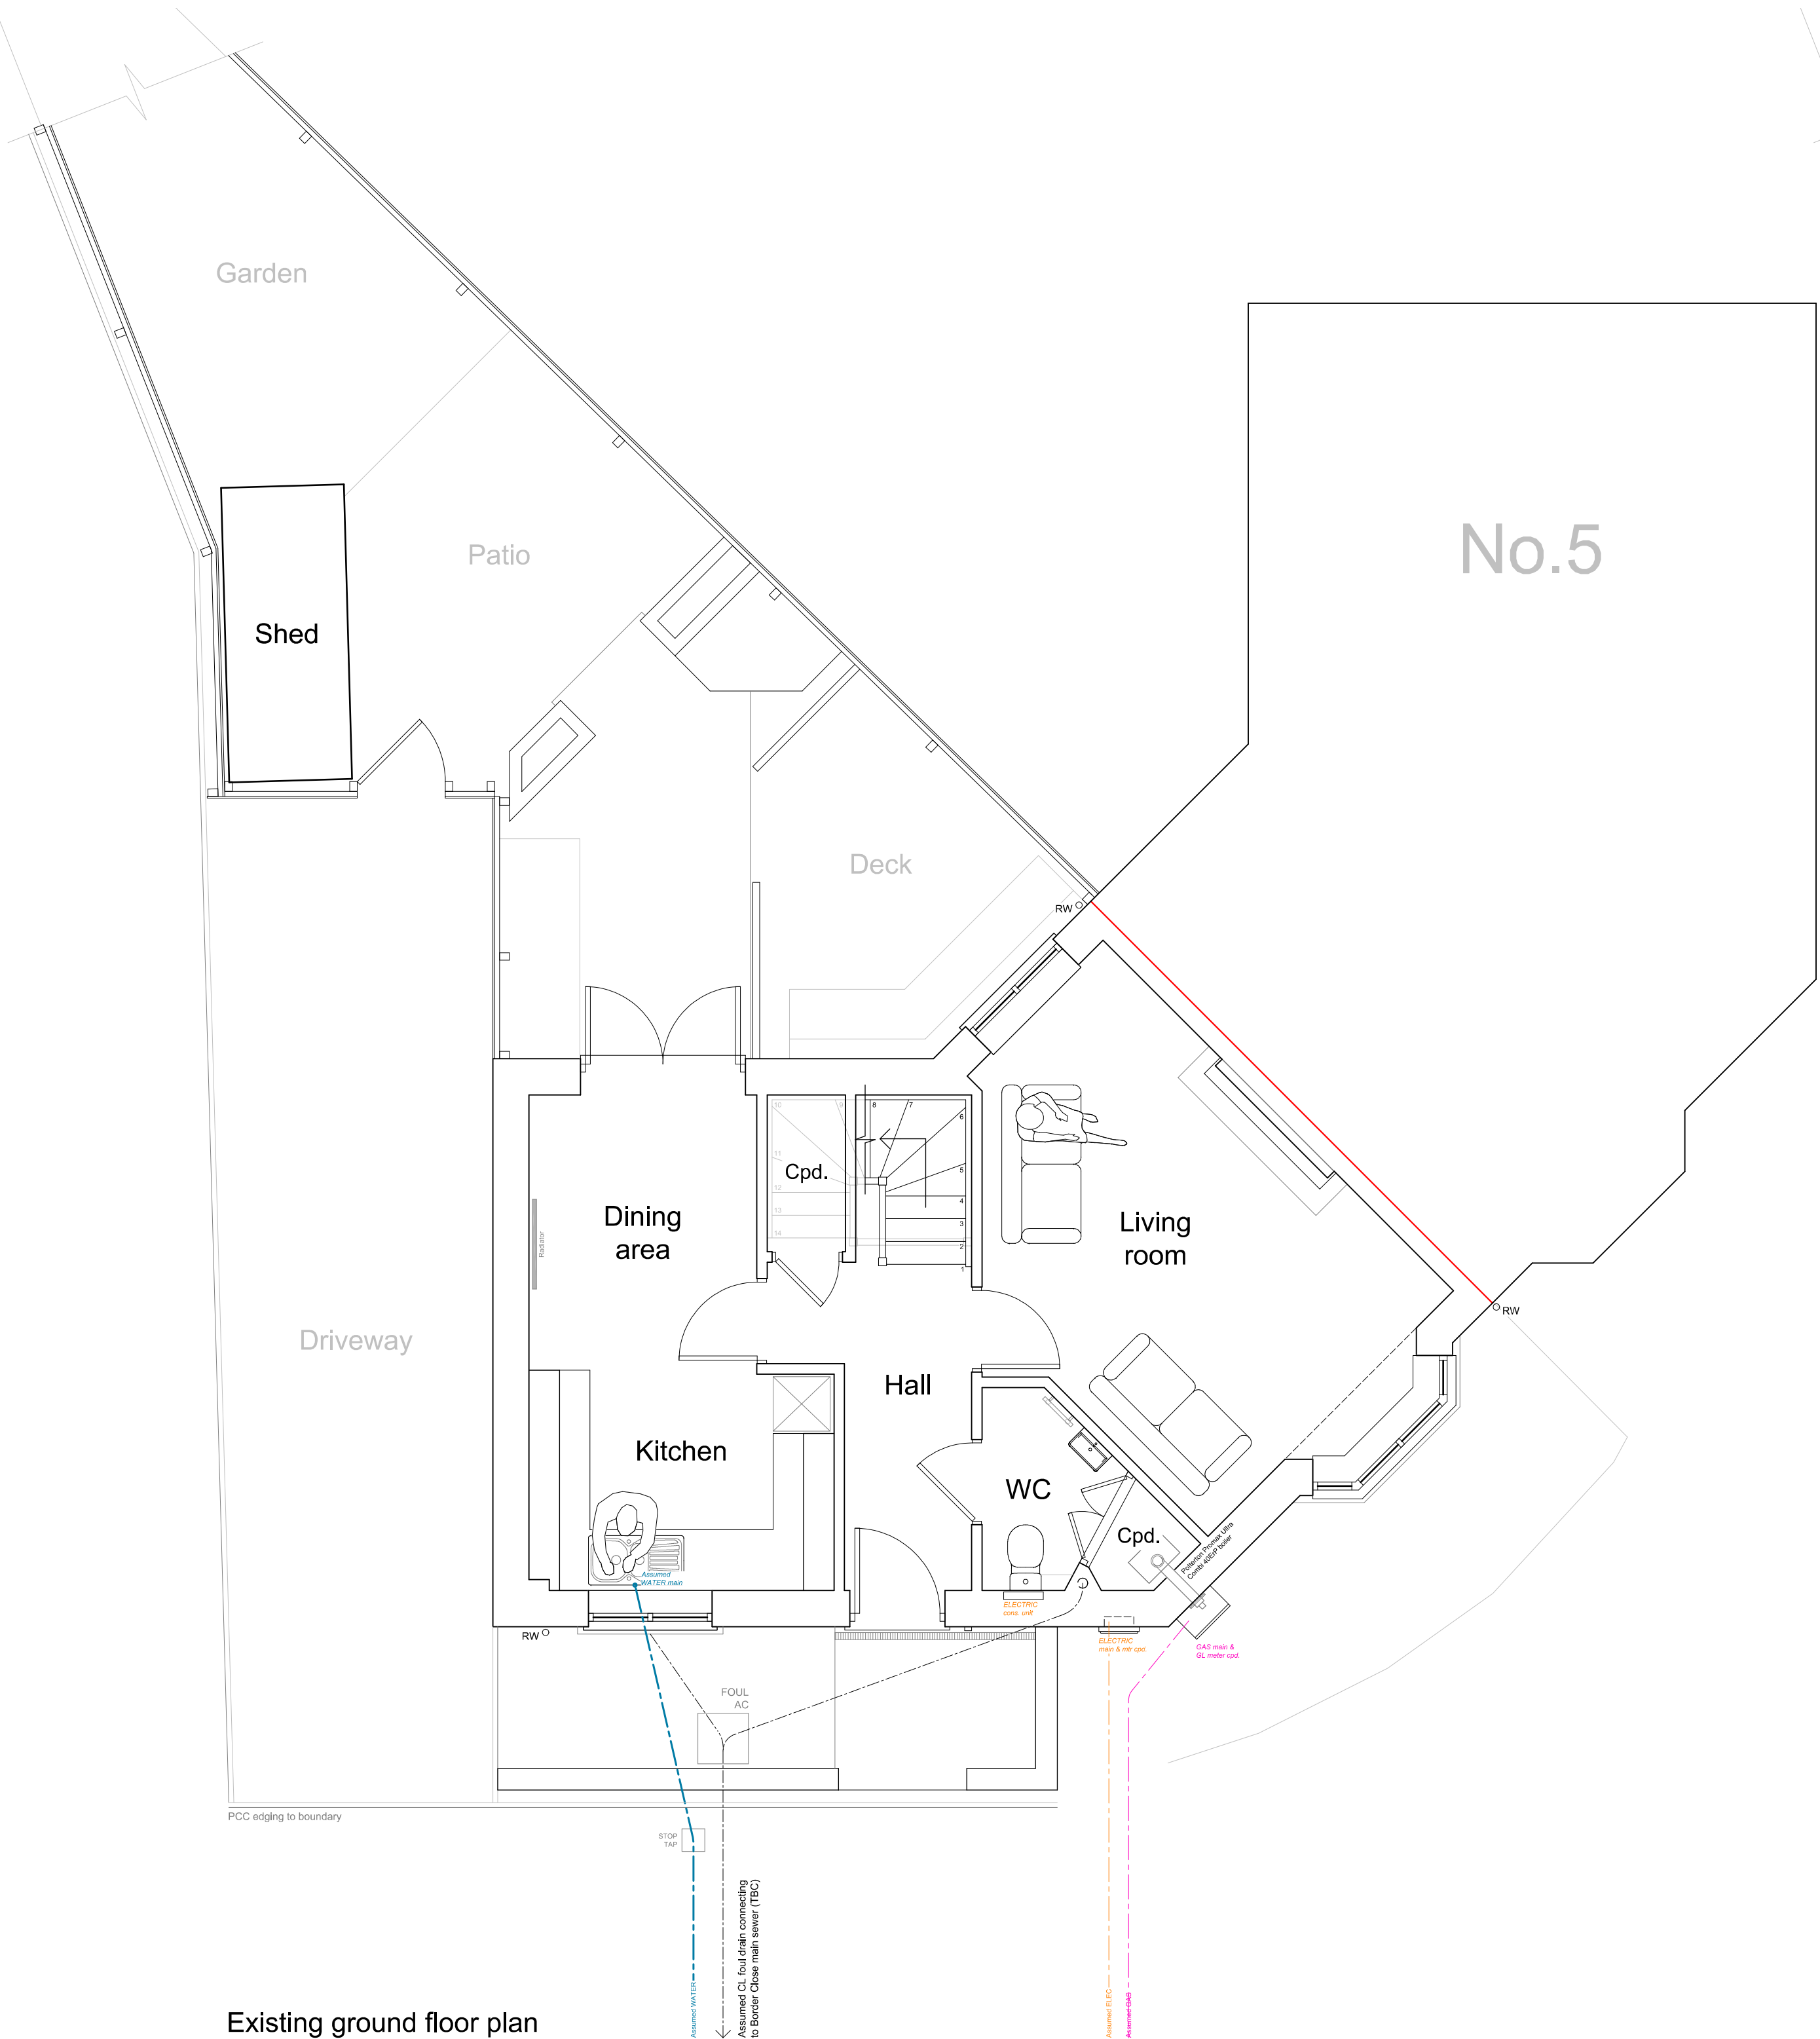

Existing ground floor plan

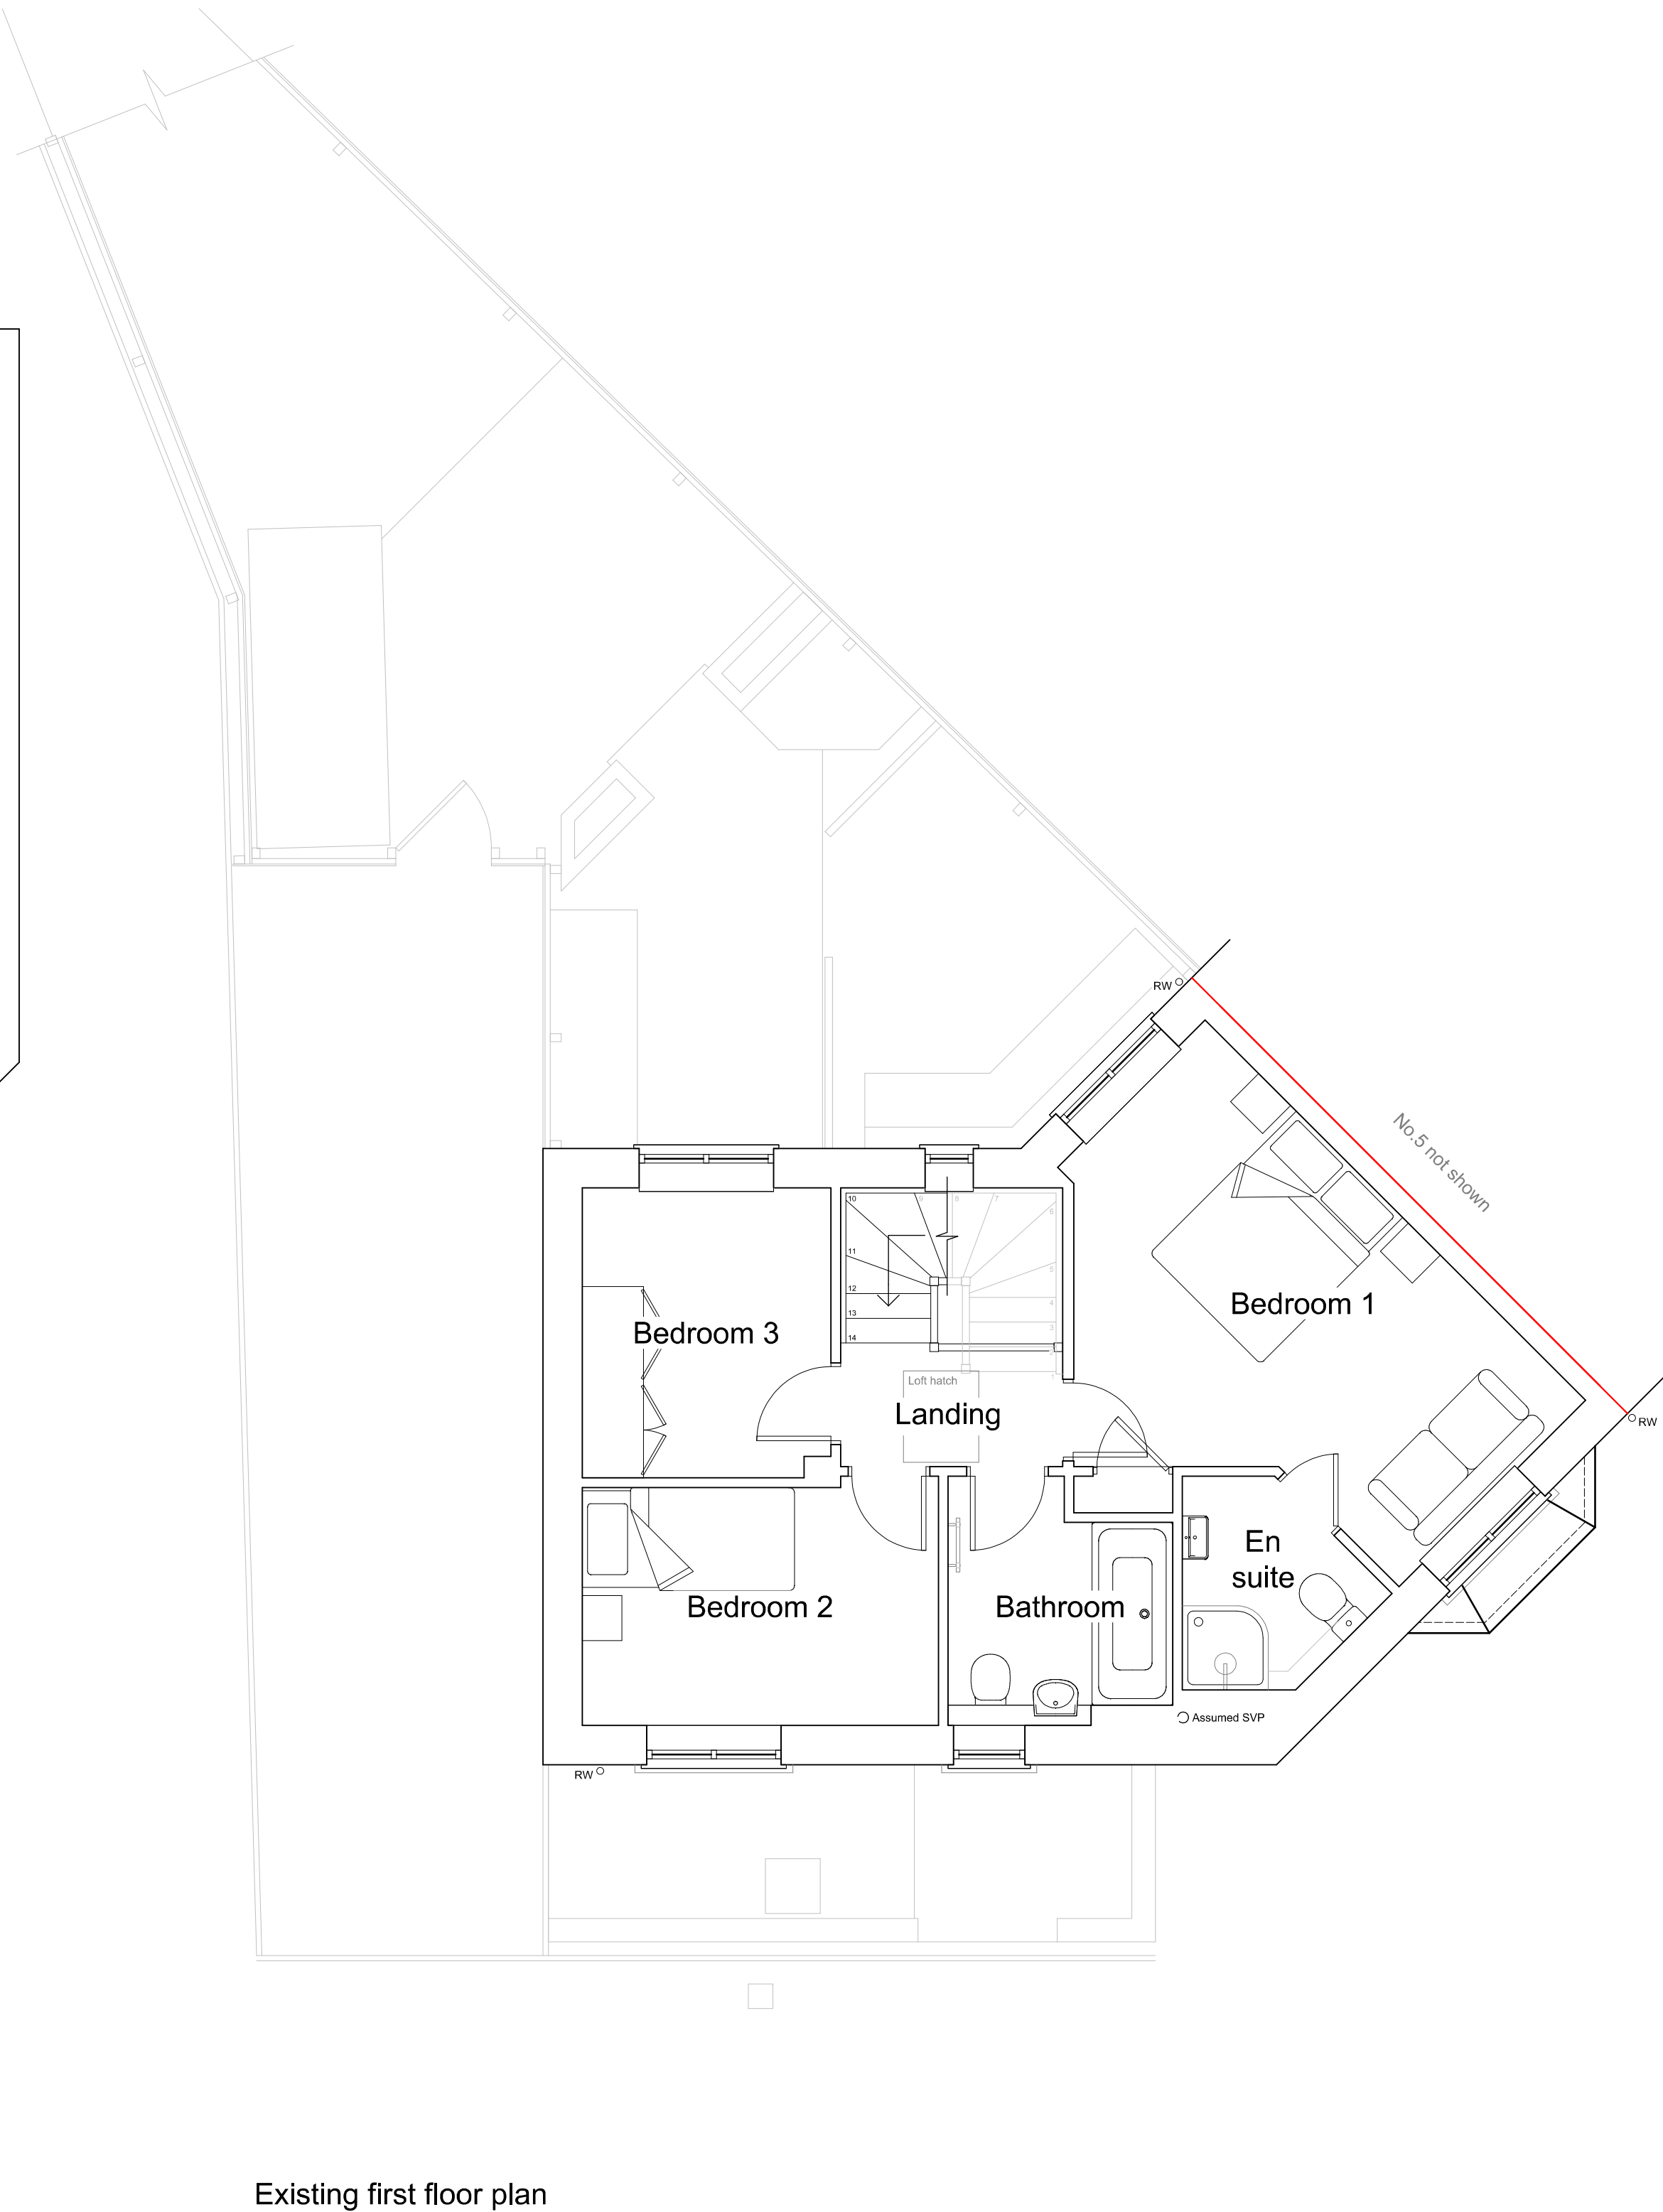

Existing first floor plan

project	Proposed new Garage 3 Border Close Leicester LE3 8GP		
drawing	Existing floor plans & elevations		
job no.	23.041 - 1		
revisions			
scale	1:50 / 1:100 @ A1	plan issue	Preliminary
date	04 / 2023		Planning
drawn by	JM		For construction
client	Mr & Mrs S Taylor		
mastin.dfl ltd [[building designs. for life.]]			

IMPORTANT
All critical measurements and design assumptions should be checked on site prior to works commencing, or the preparation of technical drawings. Any discrepancy between the design and site as found should be referred to the author immediately. If in doubt or for further guidance, please ask.