


Dimensions of existing roof
to be checked on site


Drawings based on Anjum
design architects scheme

- List of elevation changes
- 1 Corner stone quoins added
 - 2 Dormers changed to curved roof type
 - 3 Juliet balconies changed to glass
 - 4 Windows and dormers omitted
 - 5 Double door and portico moved across to centre with windows above

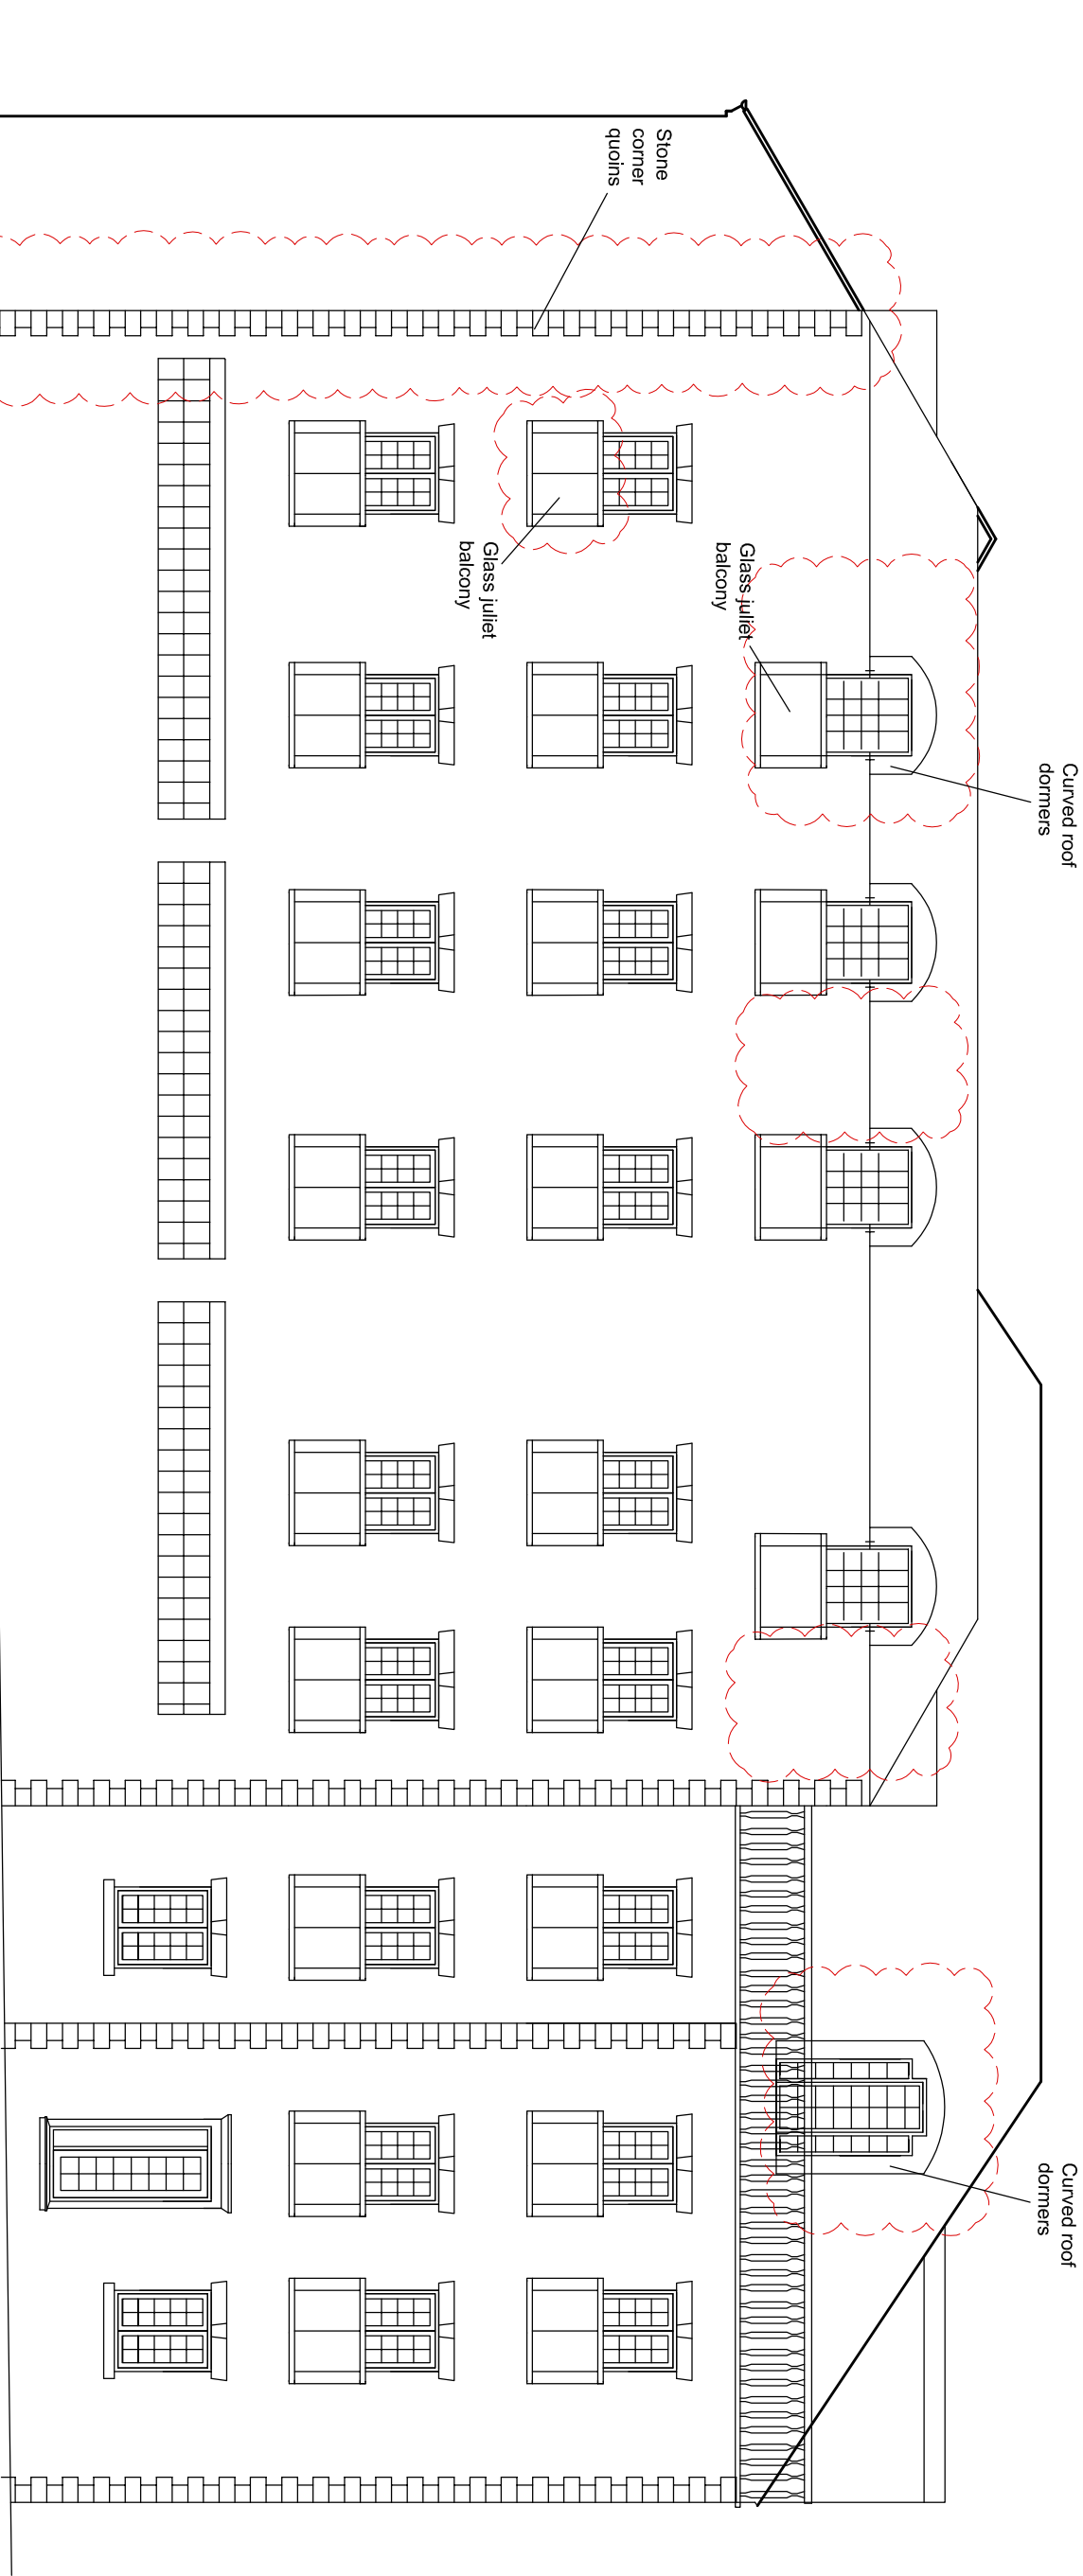


Side Elevation
Petrol Filling Station
Side

Proposed North Elevation
Scale 1:100

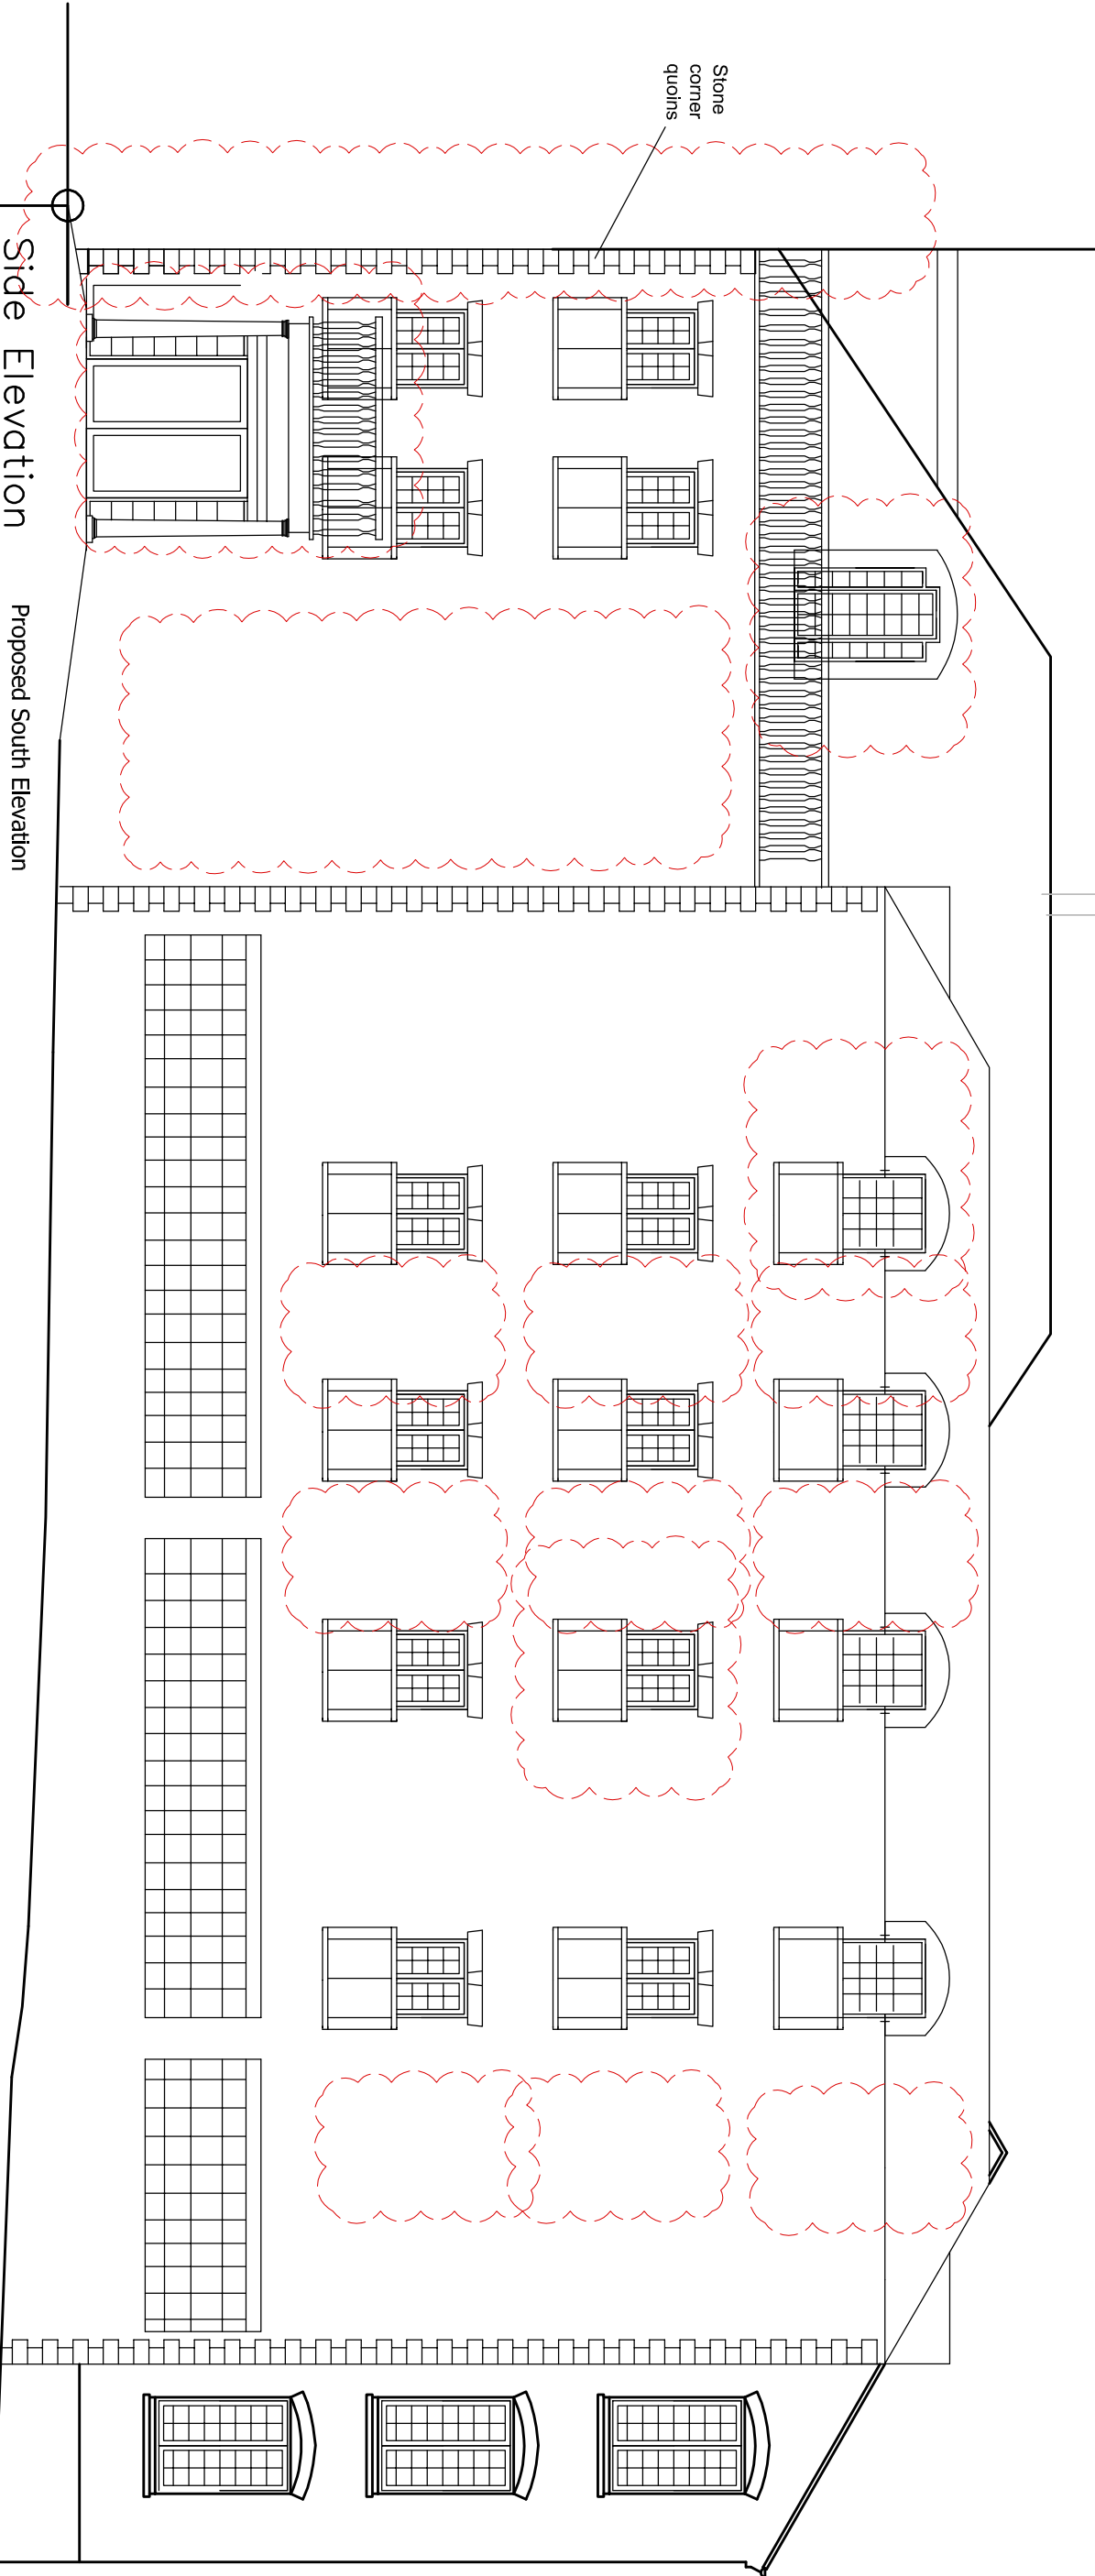

Side Elevation
Factory Side

Proposed South Elevation
Scale 1:100

 

planning

Rev Date description by chk

hayward
ARCHITECTS LTD

19 Station Road
Hinckley
Leicestershire
LE10 1AW

Tel: 01455 635 665
Fax: 01455 618 971
www.hayward-architects.co.uk

Client
Ahmad

Project Title
**56 Upper Bond
Street
LE10 1RS**

Drawing Title
Side elevations to factory and petrol
station (north and south elevations)

Scale
1:100

Date
29.08.23

Sheet
A2

Author
RD

Checked by
ZM

Job No.
23-11

Drawing No.
20-7

Status
COMMENT

THE COPYRIGHT OF THIS DRAWING IS VESTED IN HAYWARD ARCHITECTS LTD.
REPRODUCTION IN ANY FORM, EITHER IN WHOLE OR IN PART IS FORBIDDEN WITHOUT
THE PRIOR WRITTEN CONSENT OF HAYWARD ARCHITECTS LTD.
DRAWING AND ONLY FIGURED DIMENSIONS ARE TO BE USED