


Dimensions of existing roof
to be checked on site

Drawings based on Anjum
design architects scheme


- List of elevation changes
- 1 Corner stone quoins added
 - 2 Dormers changed to curved roof type
 - 3 Juliet balconies changed to glass
 - 4 Windows and dormers omitted
 - 5 Misted side screen added to edge of roof terrace

planning


Rev Date description by chk

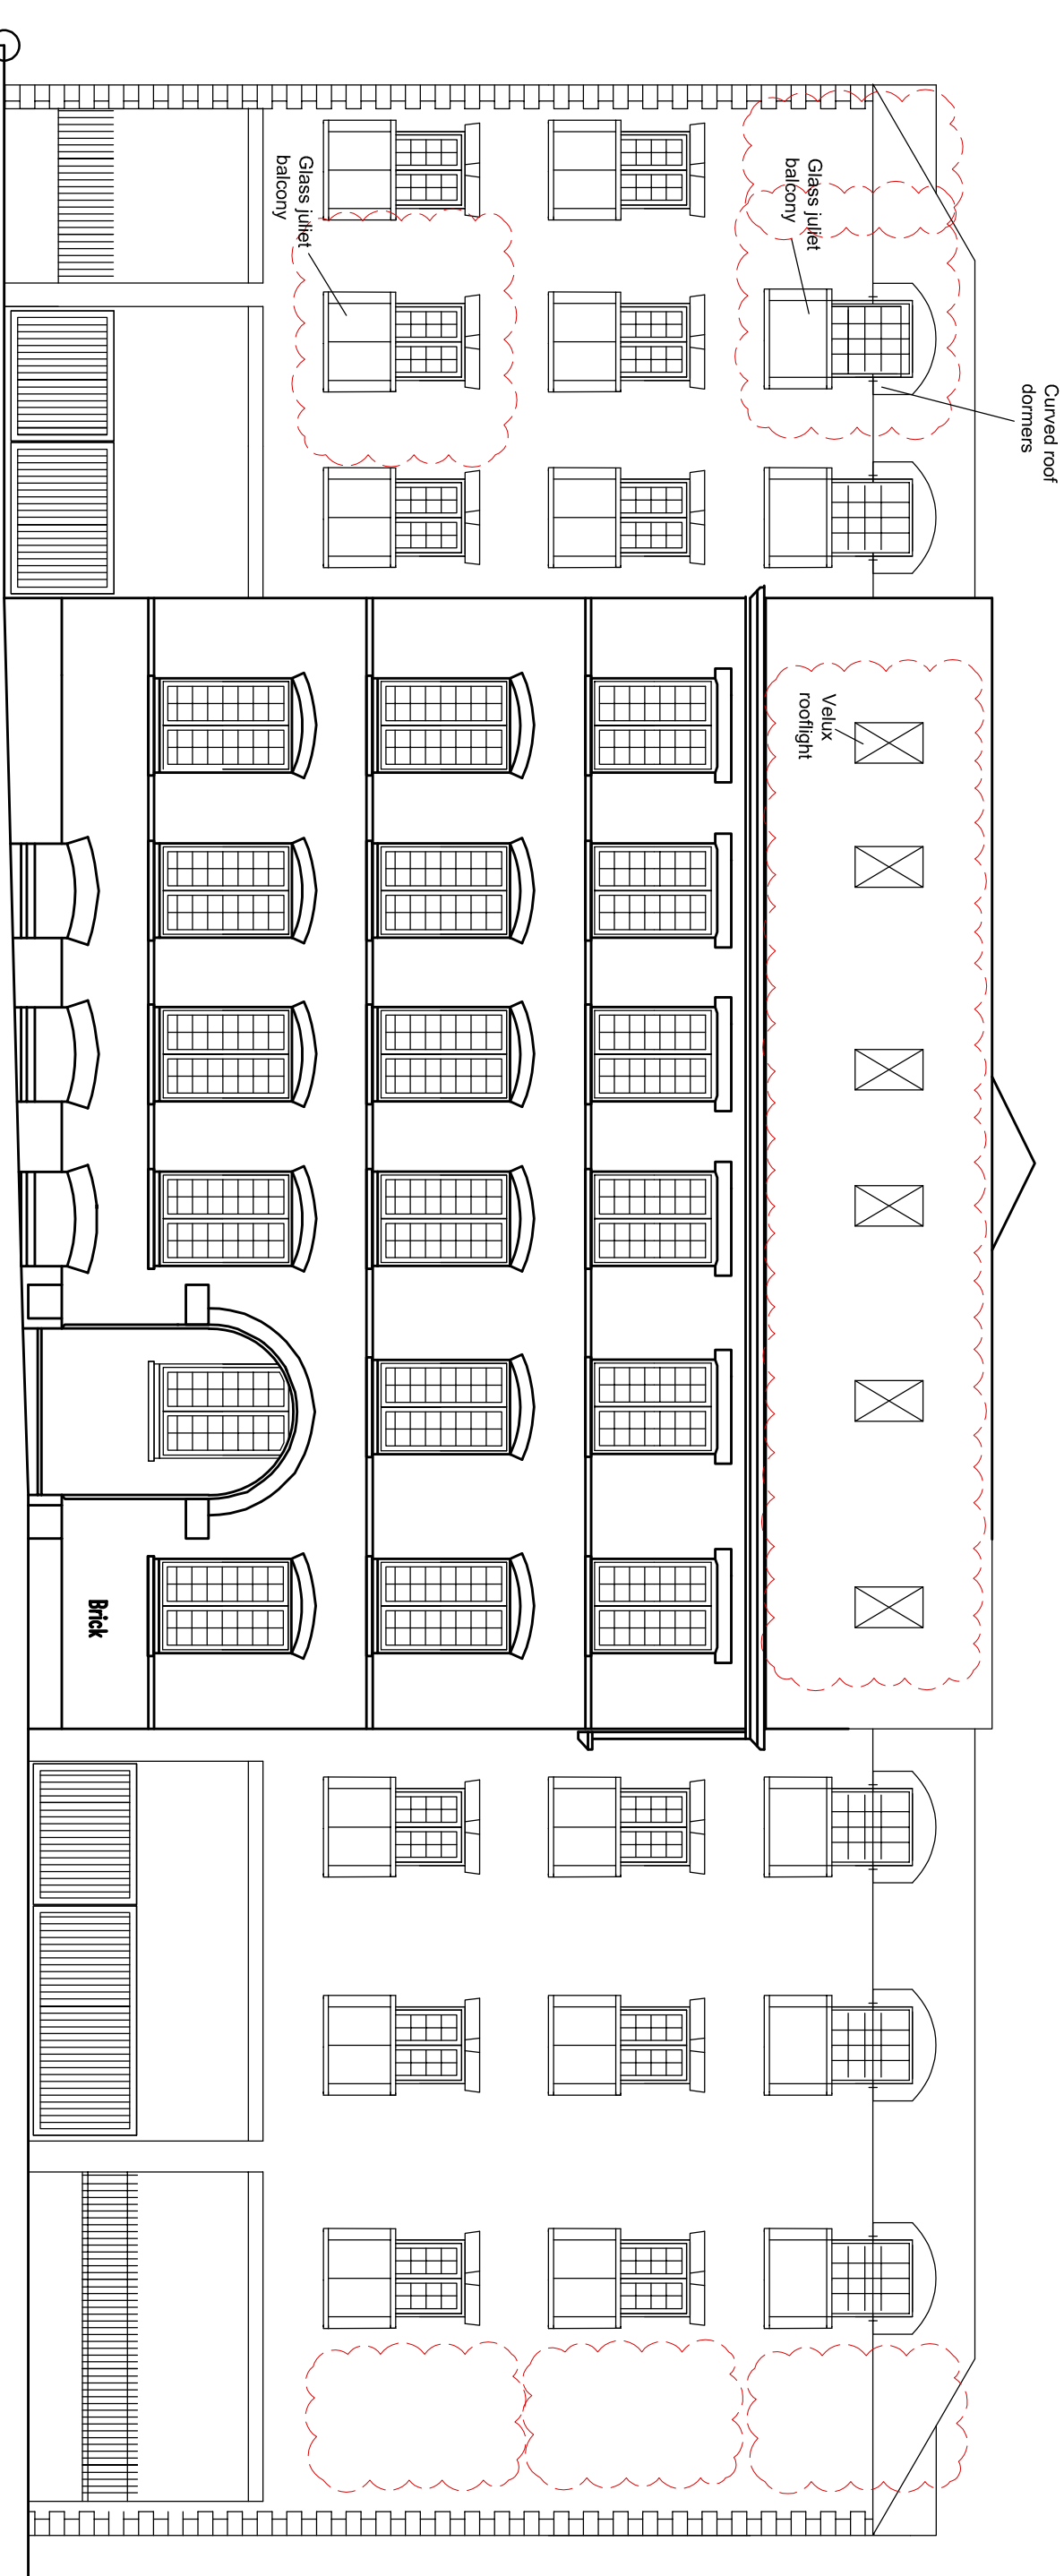

Proposed East Elevation (Upper Bond Street)
Scale 1:100

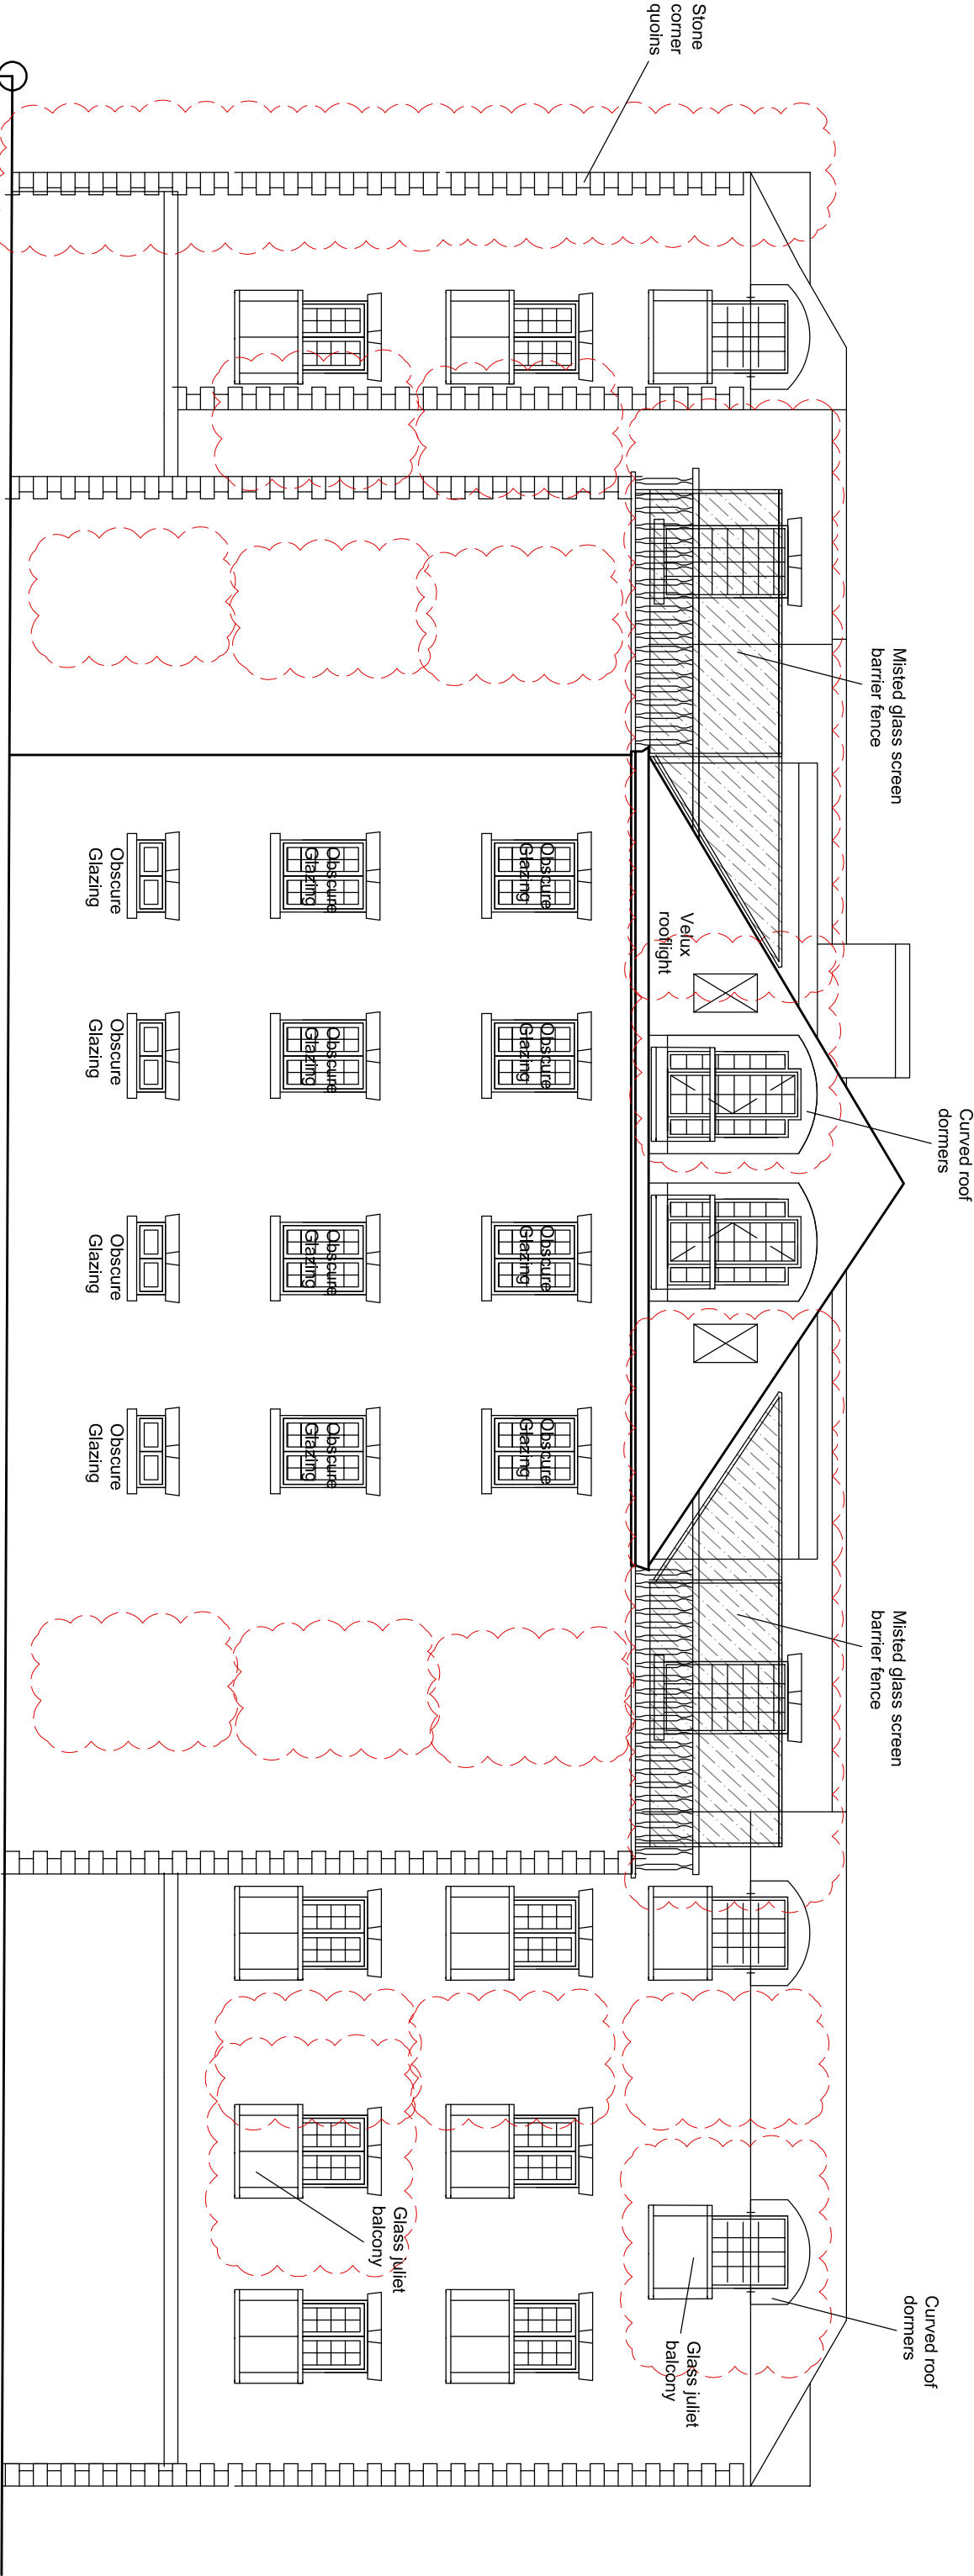

Proposed West Elevation
Scale 1:100

 

hayward
ARCHITECTS LTD

19 Station Road
Hinckley
Leicestershire
LE10 1AV
Tel: 01455 635 665
Fax: 01455 618 971
www.hayward-architects.co.uk

Client
Ahmad

Project Title
**56 Upper Bond Street
LE10 1RS**

Drawing Title Proposed east and west elevations

Scale 1:100 Date 29.08.23 Sheet A2

Author RD Checked by ZMI

Job No. Drawing No.

23-11 20-8

Status COMMENT

THE COPYRIGHT OF THIS DRAWING IS VESTED IN HAYWARD ARCHITECTS LTD.
REPRODUCTION IN ANY FORM, EITHER IN WHOLE OR IN PART, IS FORBIDDEN WITHOUT
THE PRIOR WRITTEN PERMISSION OF HAYWARD ARCHITECTS LTD.
DRAWING AND ONLY. FILED DIMENSIONS ARE TO BE USED.