




Front Elevation




Side Elevation




Rear Elevation

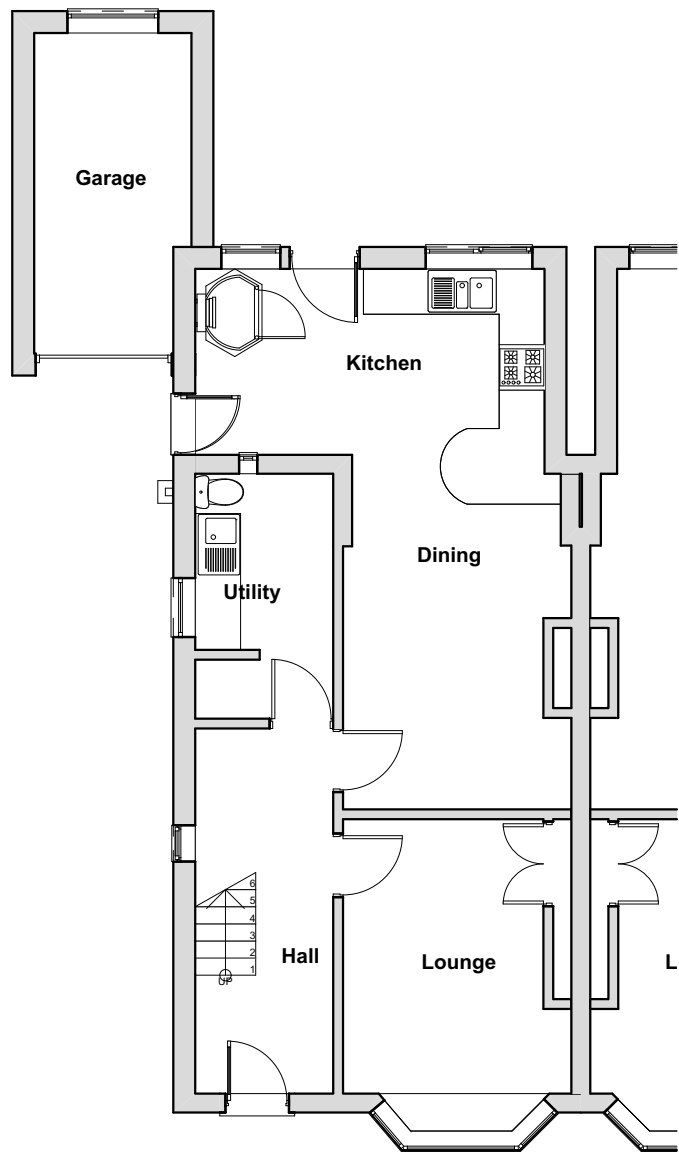

Ground Floor Plan

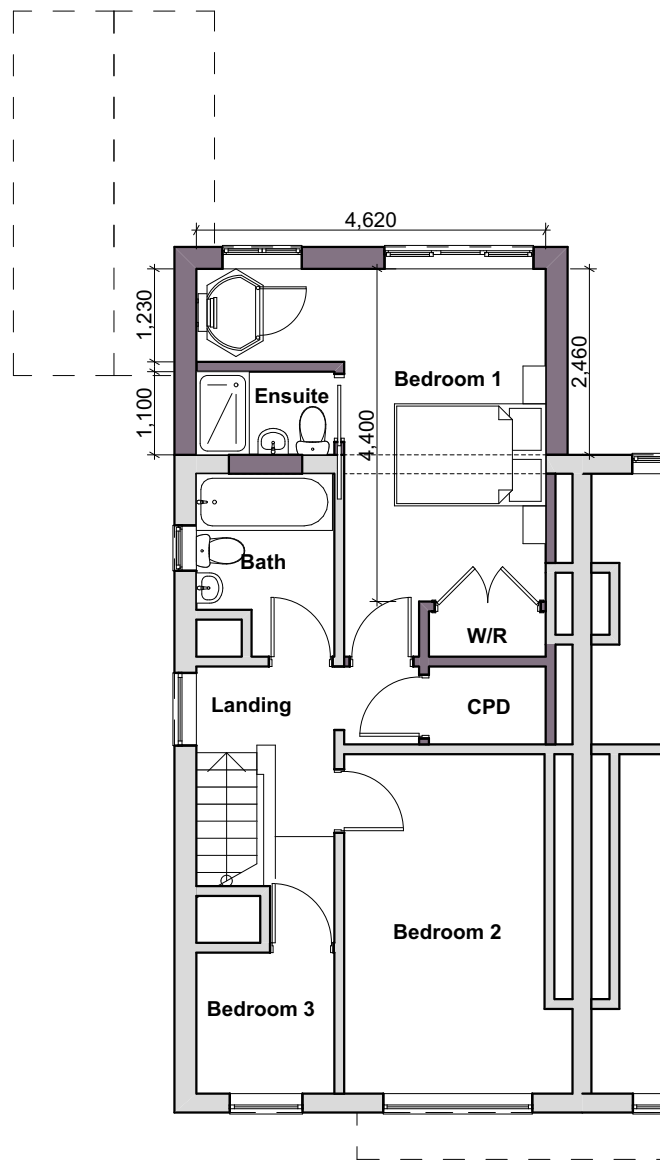

First Floor Plan

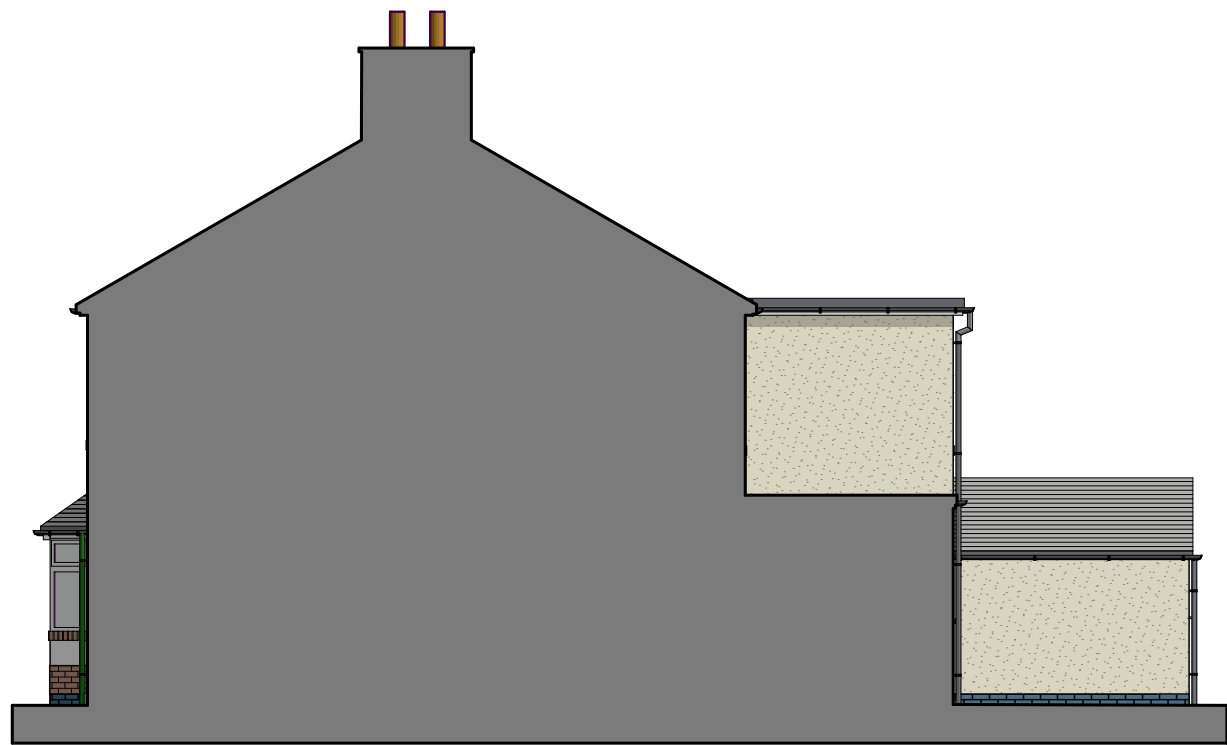

Side Elevation

Please Note:

- This drawing may be printed and scaled FOR PLANNING PURPOSES.
- All dimensions to be CHECKED ON SITE and any DISCREPANCY reported to Perfect Planning.
- The site boundary shown is the best assumed from available data & does NOT represent legal ownership.
- All dimensions in mm unless otherwise stated.

WALL LEGEND	
	EXISTING WALL
	PROPOSED NEW WALL
	REMOVED WALL

Revisions.



e: info@perfect-planning.co.uk
t: 01455 272943
t: +44 (0) 7904 224864
t: +44 (0) 7912 413144
w: www.perfect-planning.co.uk

Project:
Double Storey rear extension & internal alterations
23 Belle Vue Road,
Eart Shilton
LE9 7PA

Client:
Barry Granger

Drawing Title:
Proposed Floor Plans & Elevations Option 1

Drawing by: AL / IG / SK / EB
Checked by: AL / IG

Date: 08-11-2023
Scale: 1:100@A2

Drawing Number: 738-02
Revision: .



Scale Bar 1:100