





Existing Front Elevation



Existing Rear Elevation

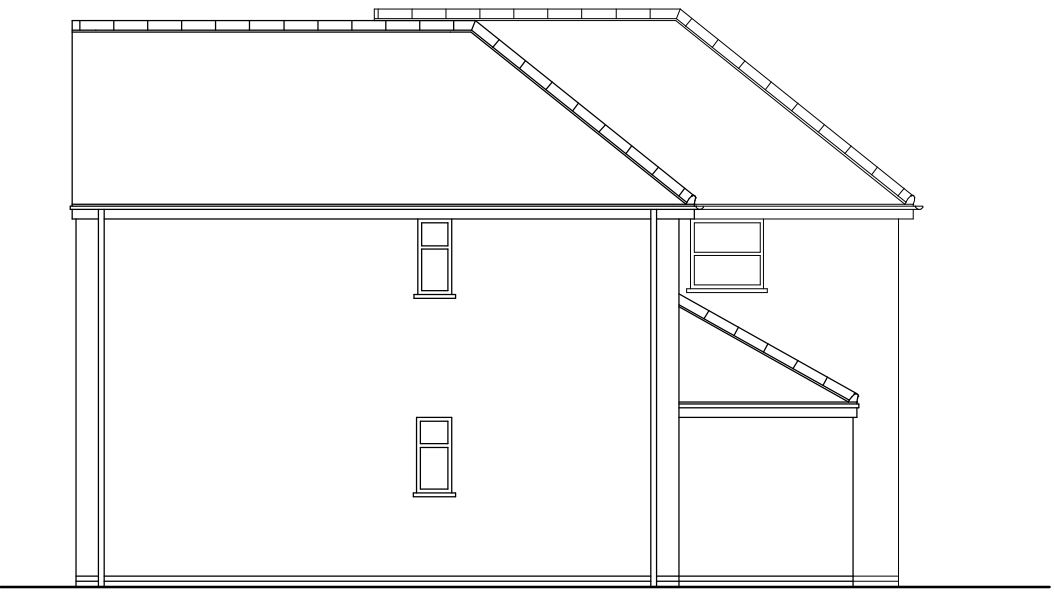

Existing Elevation To Boundary

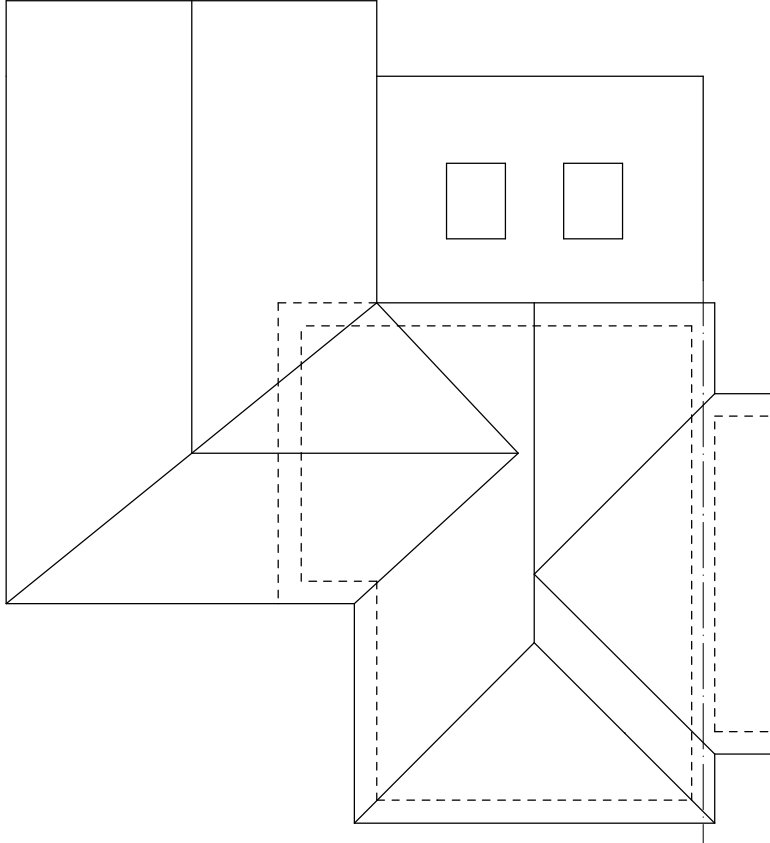

Roof Plan




Proposed Front Elevation




Proposed Rear Elevation

Dormer Added To
Roof To Create
A Storage Area

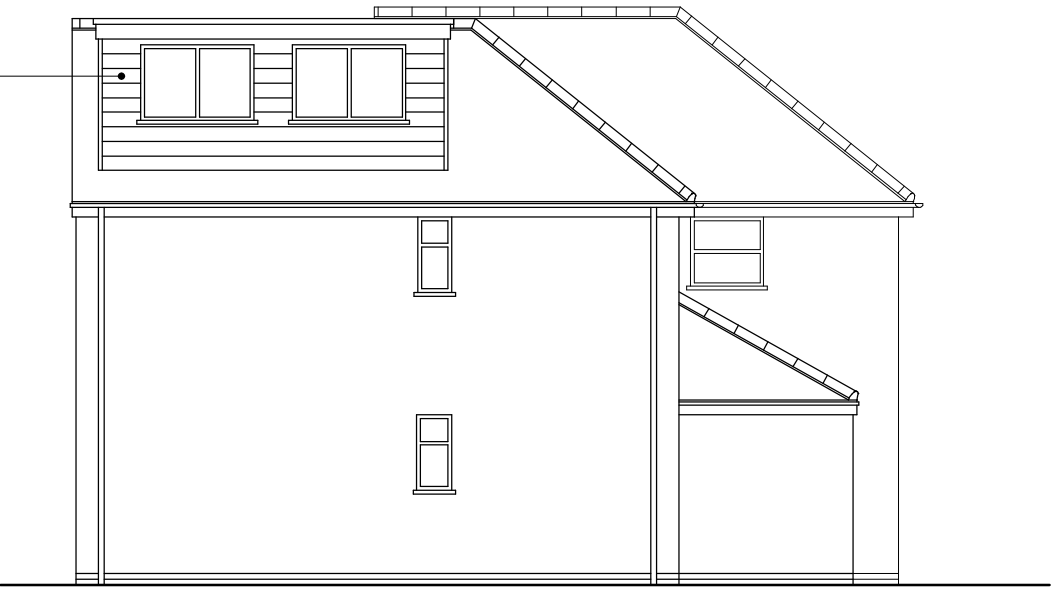

Proposed Elevation To Boundary

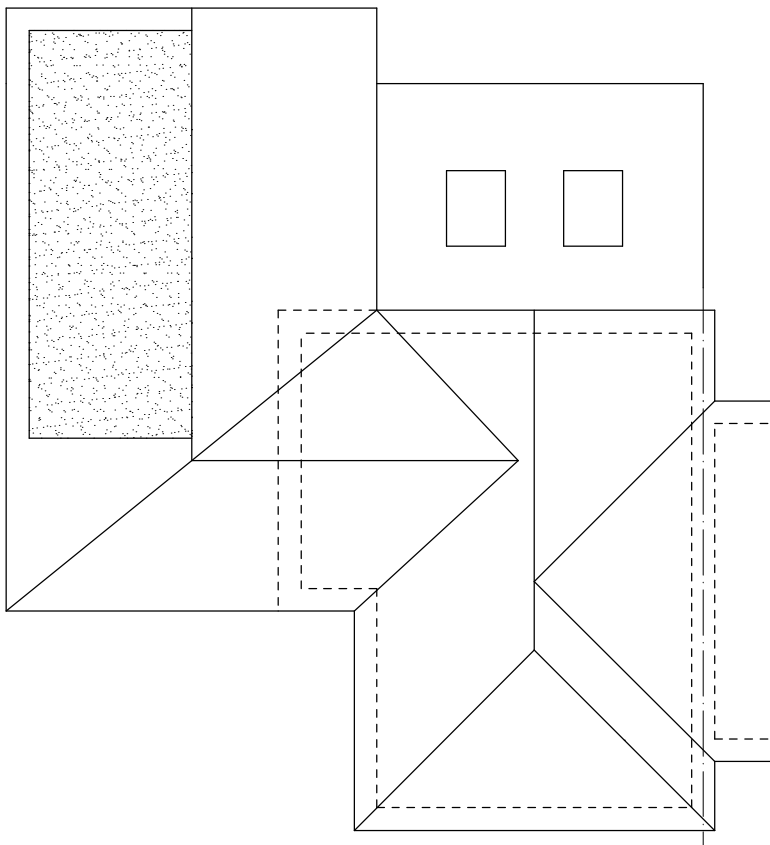


Proposed Roof Plan


All Elevation Drawings Scale 1:100
0 1 2 3 4 5m

All Plan Drawings Scale 1:50
0 1 2 3 4 5m

Scale Bars

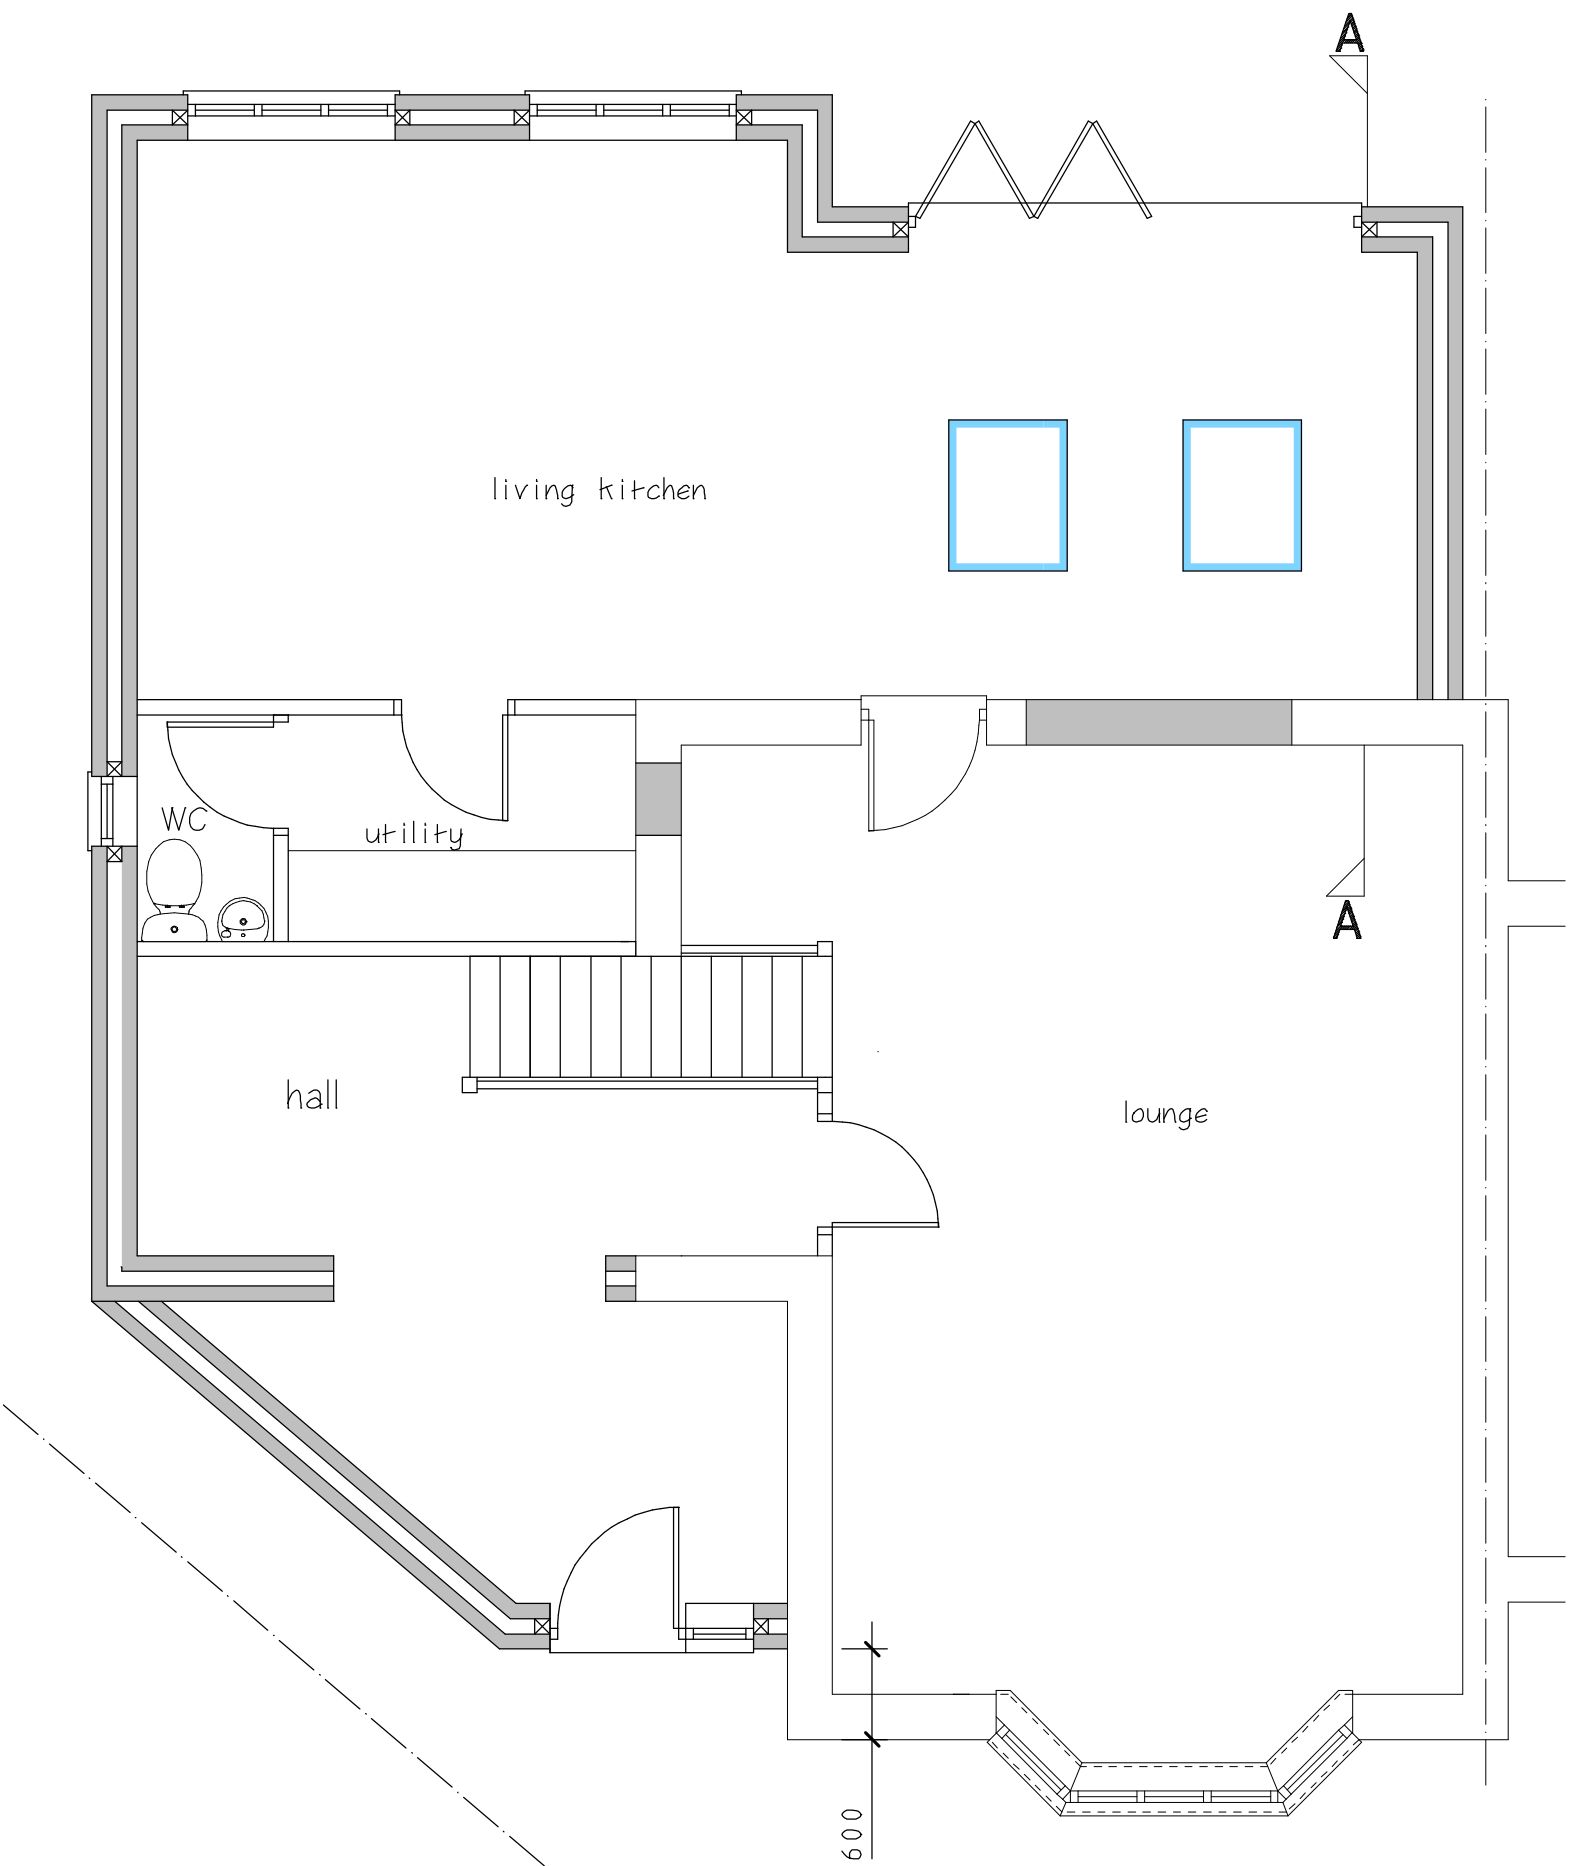

Ground Floor Plan

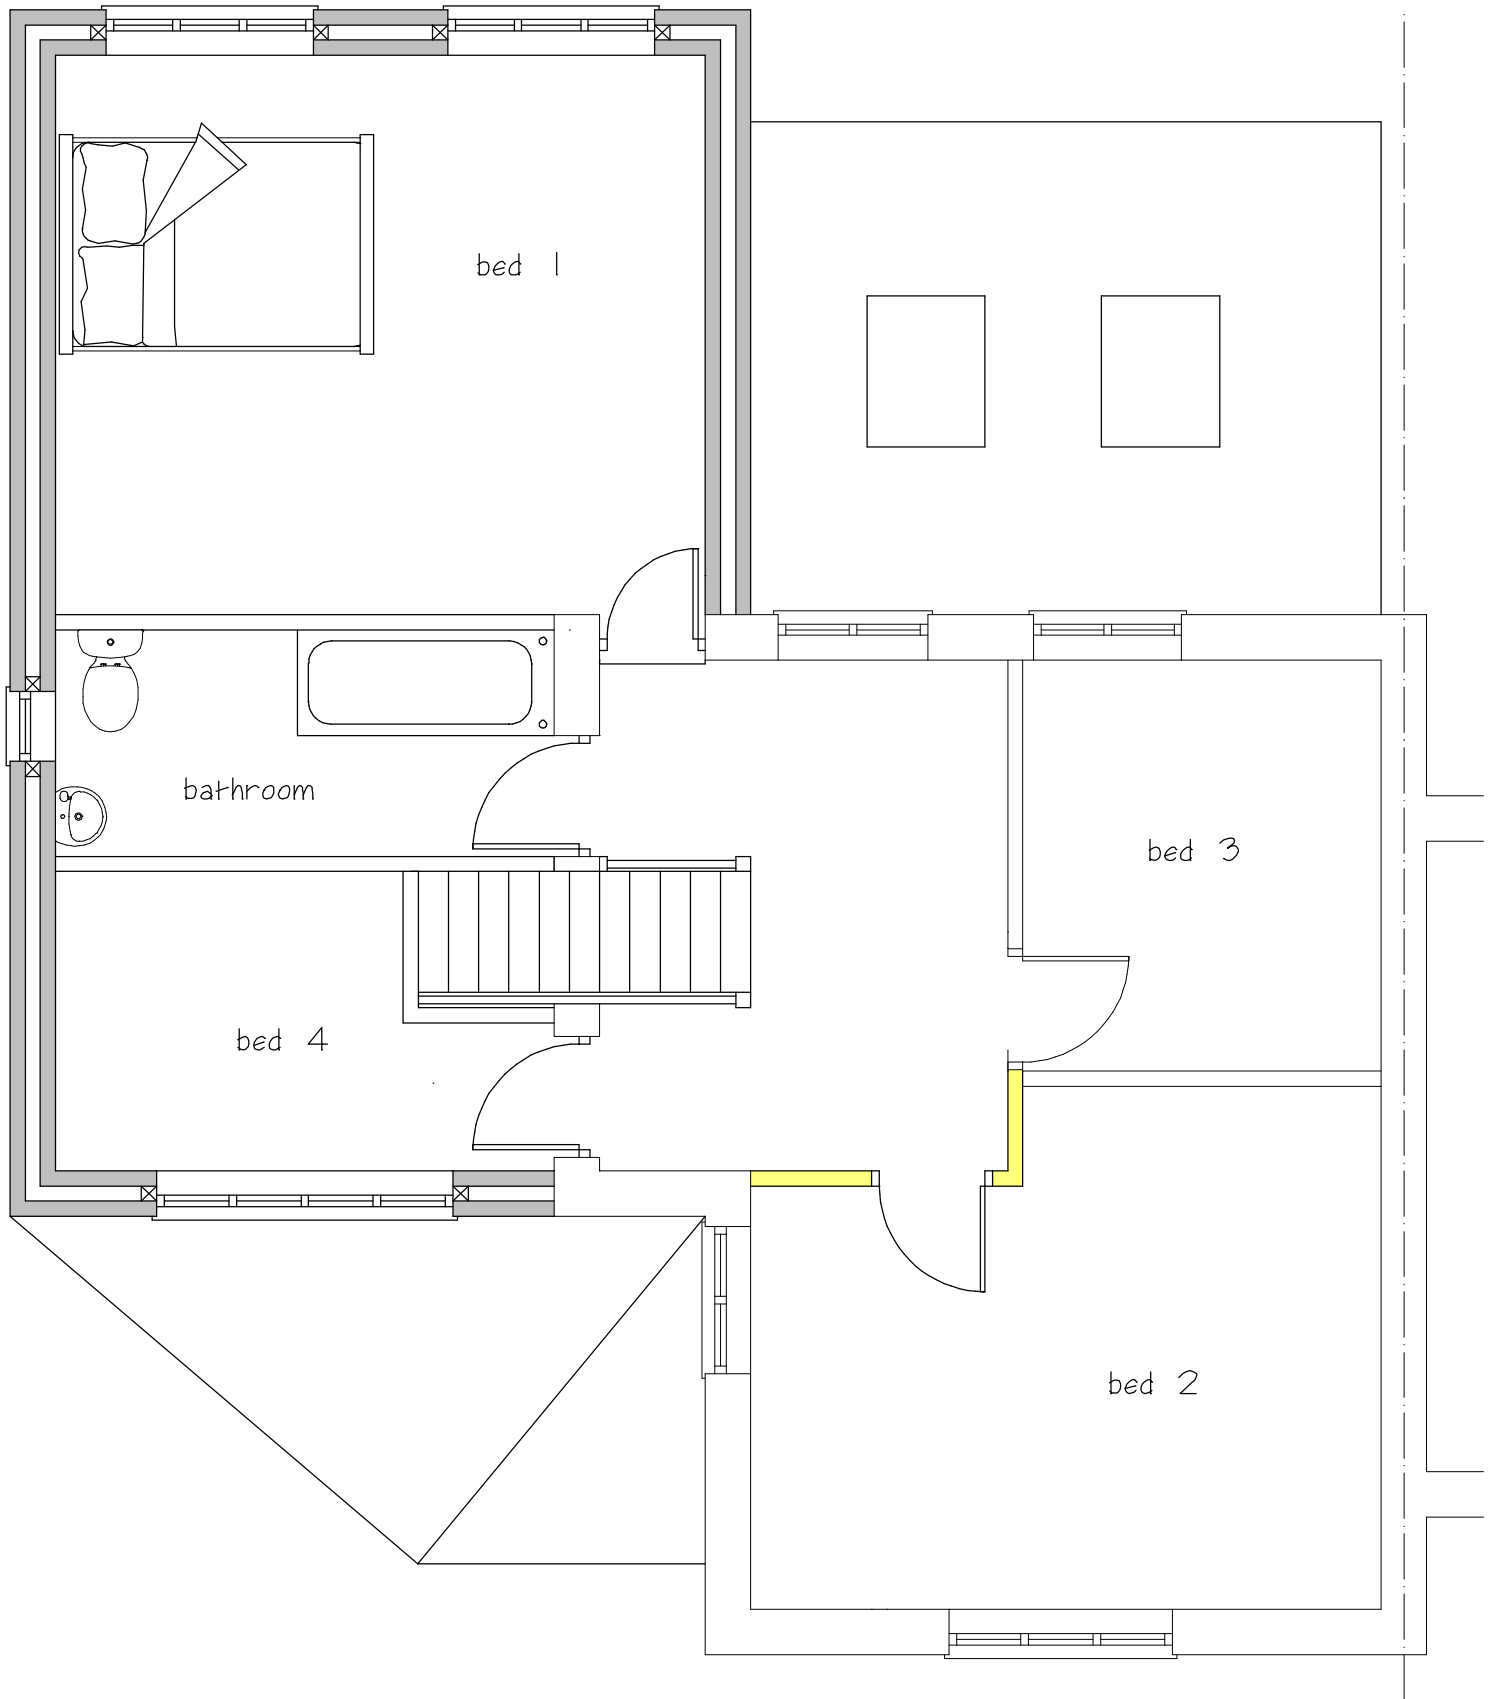

First Floor Plan

CLIENT			
Mr & Mrs Blundred			
JOB TITLE			
17 Beryl Avenue Hinckley Leicester LE10 0ES			
DRAWING TITLE			
Proposed Dormer			
SCALE	SHEET	DATE	DRAWN BY
1:50 & 1:100	A1	nov 2023	A Moore
ANDREW MOORE ARCHITECTURAL SERVICES Tel; 0797339765 Email;andrewmoore@workmail.com			
DRG NO		SHEET NO	
1630			