


Dimensions of existing roof
to be checked on site

Drawings based on Anjum
design architects scheme

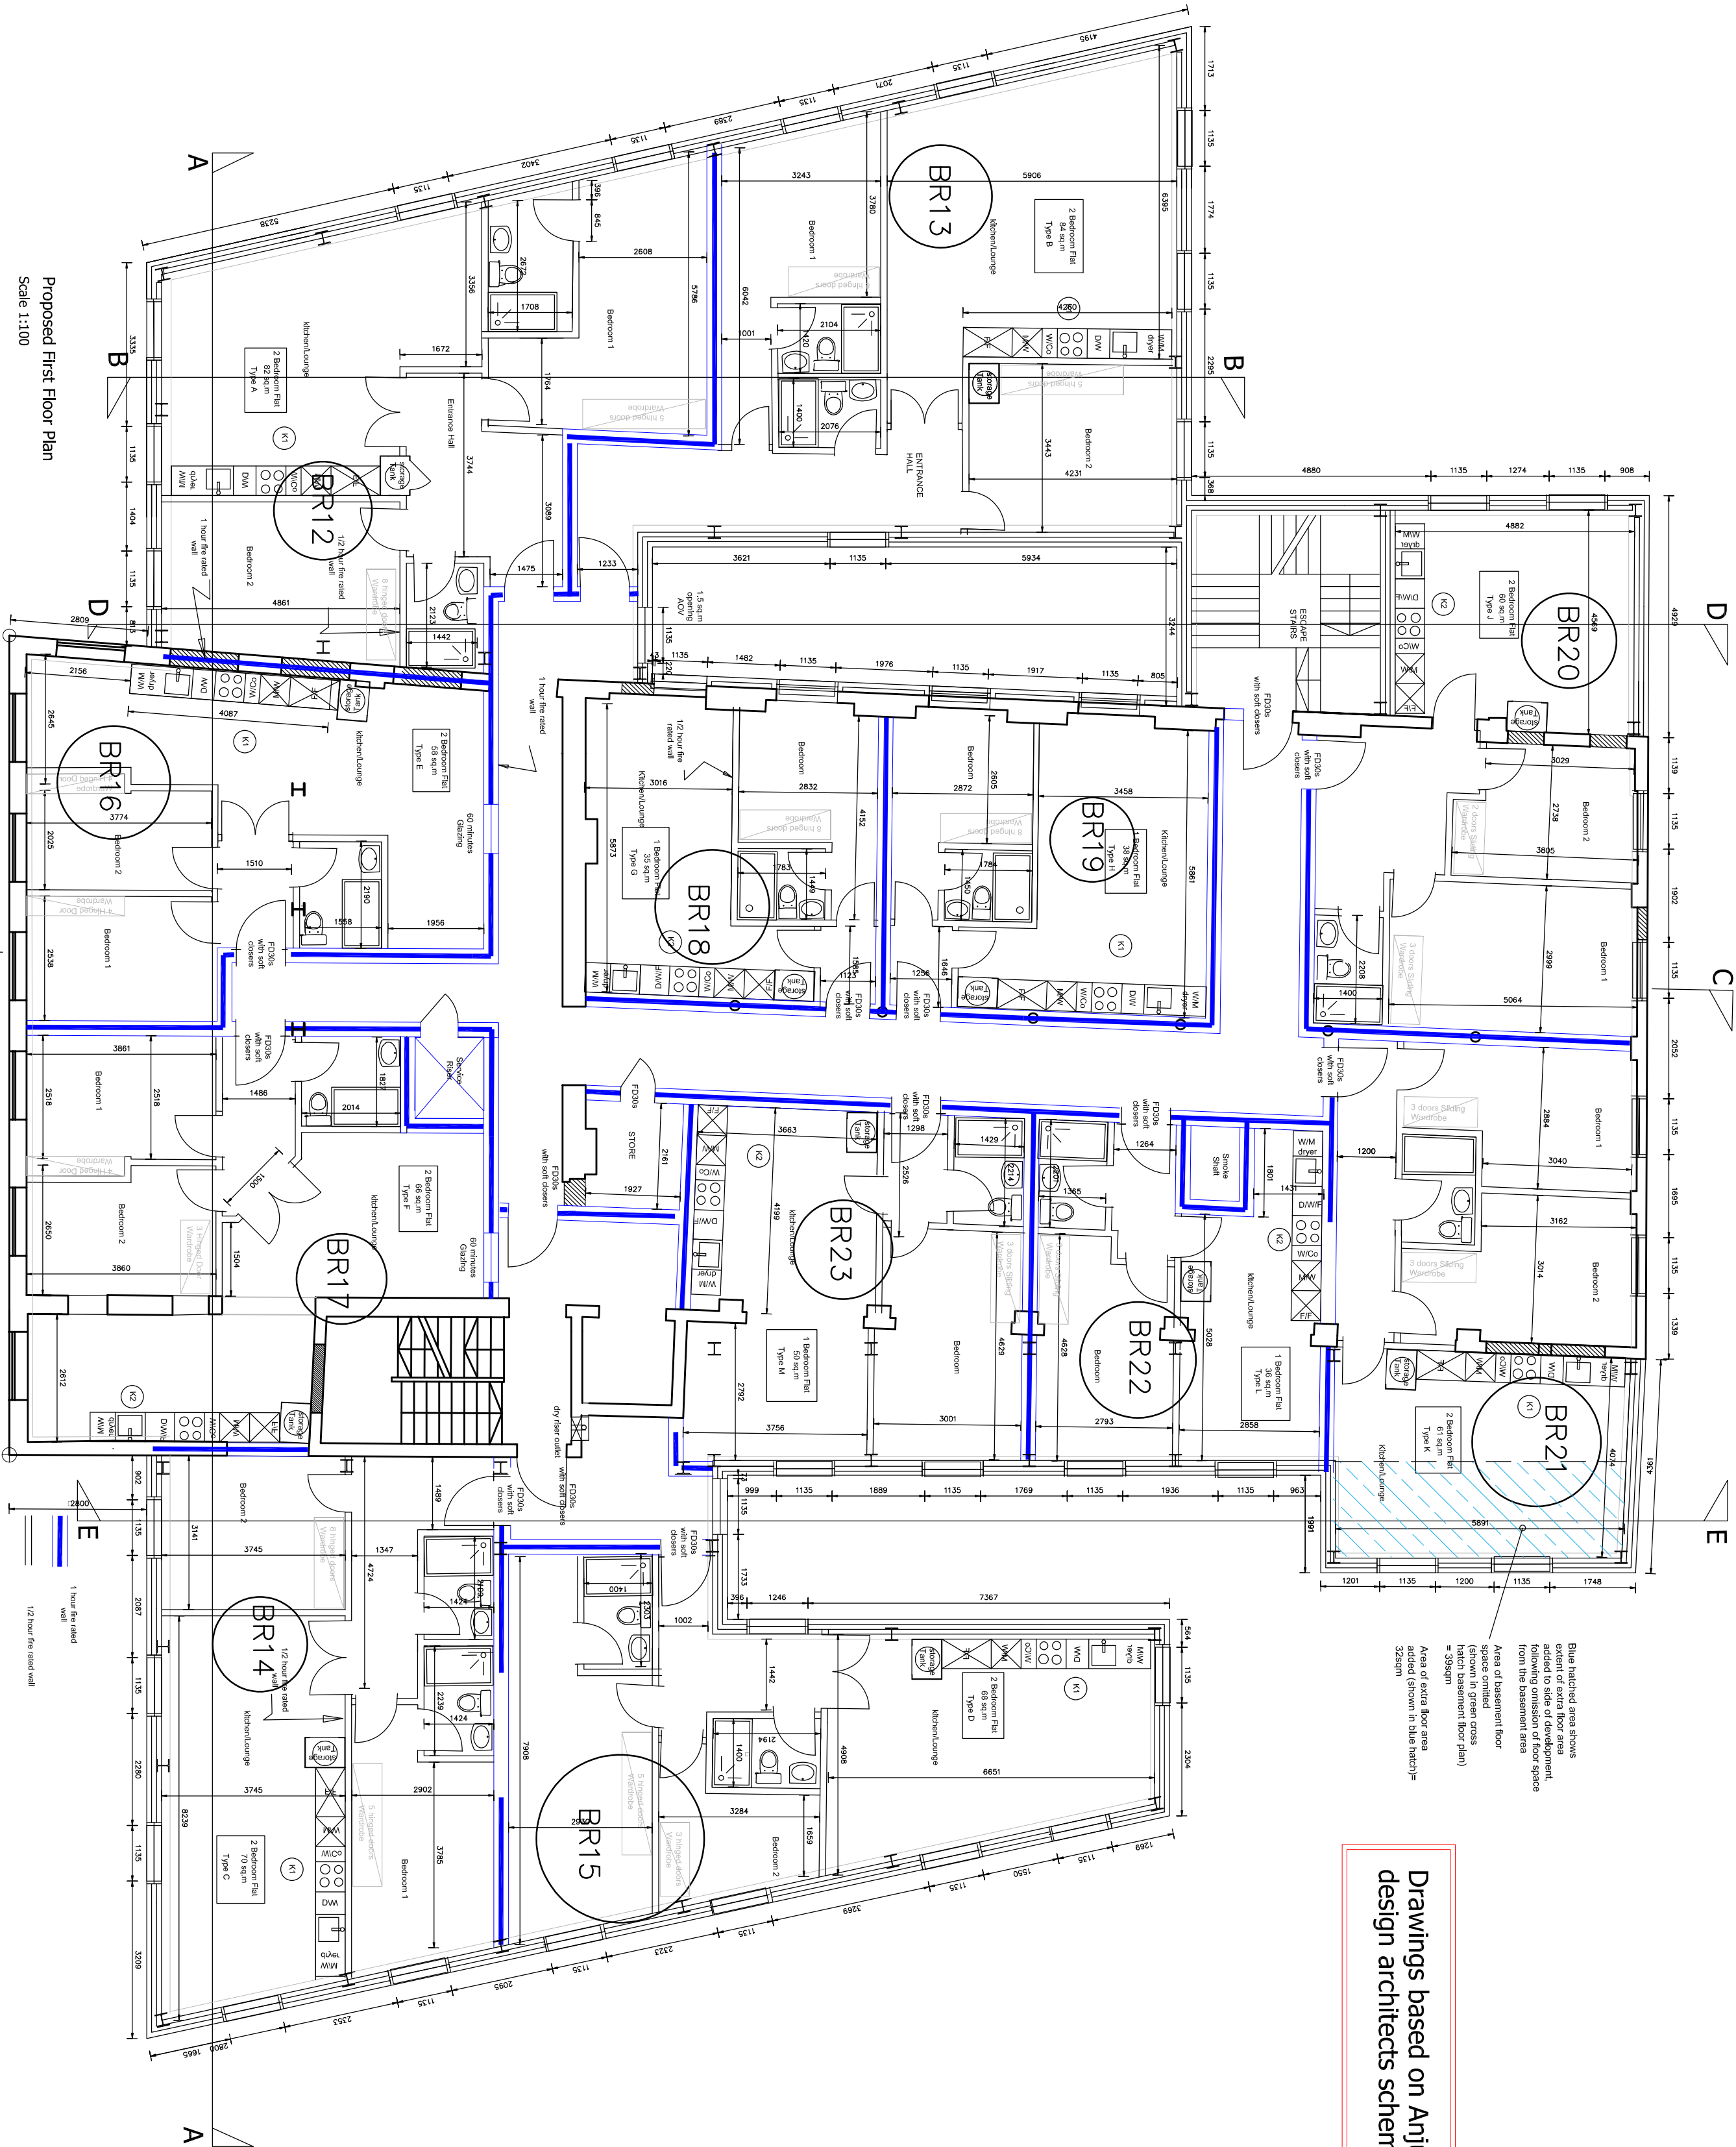

Proposed First Floor Plan
Scale 1:100


Client Ahmad			
Project Title 56 Upper Bond Street LE10 1RS			
Drawing Title Proposed First Floor Plan			
Scale 1:100	Date 29.08.23	Sheet A2	
Author RD	Checked by ZM		
Job No. 23-11	Drawing No. 20-3		
Status COMMENT			

hayward
ARCHITECTS LTD
19 Station Road
Hinckley
Leicestershire
LE10 1AW
Tel: 01455 635 665
Fax: 01455 618 971
www.hayward-architects.co.uk

DRAFT

Rev Date description by chk

SCALE BAR 1:100

 

0

5

10

15

20

THE COPYRIGHT OF THIS DRAWING IS VESTED IN HAYWARD ARCHITECTS LTD.
REPRODUCTION IN ANY FORM, EITHER IN WHOLE OR IN PART IS FORBIDDEN WITHOUT
THE PRIOR WRITTEN PERMISSION OF THE COPYRIGHT HOLDER. DO NOT SCALE FROM
DRAWING AND ONLY REFERRED DIMENSIONS ARE TO BE USED