



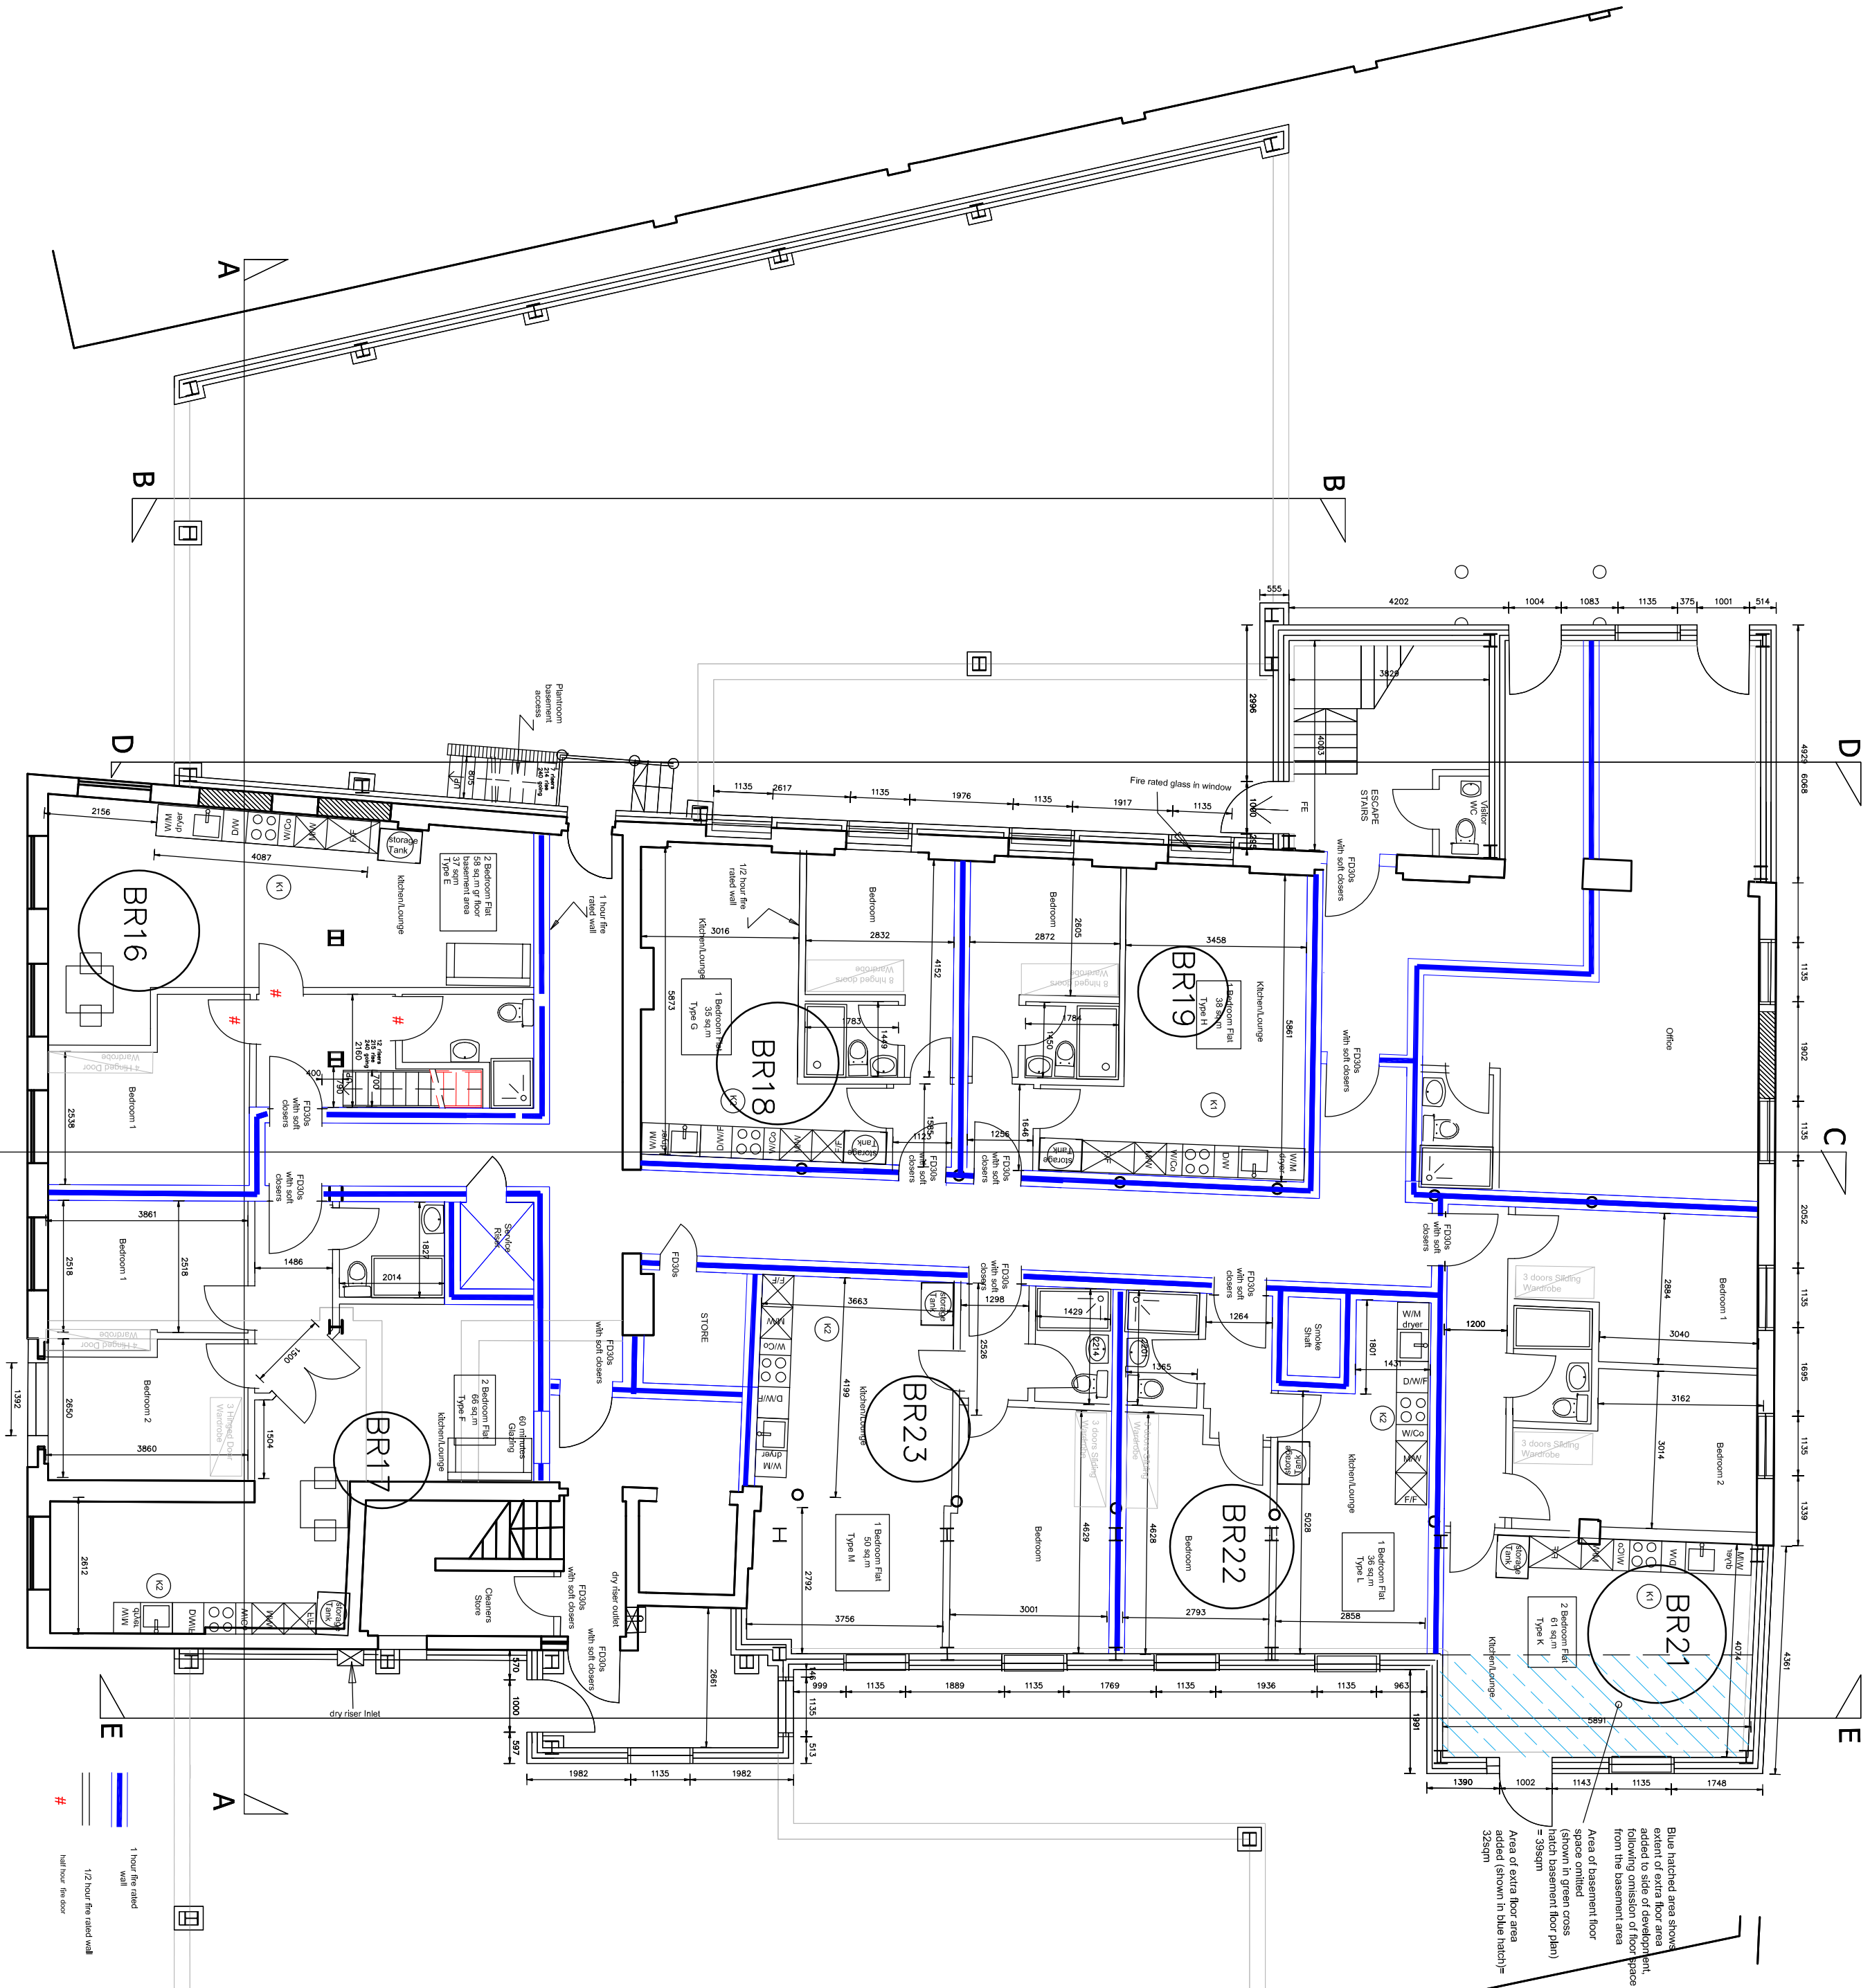

Ground floor (altered to allow for basement floor stairs) BR16 and 17

Scale 1:100

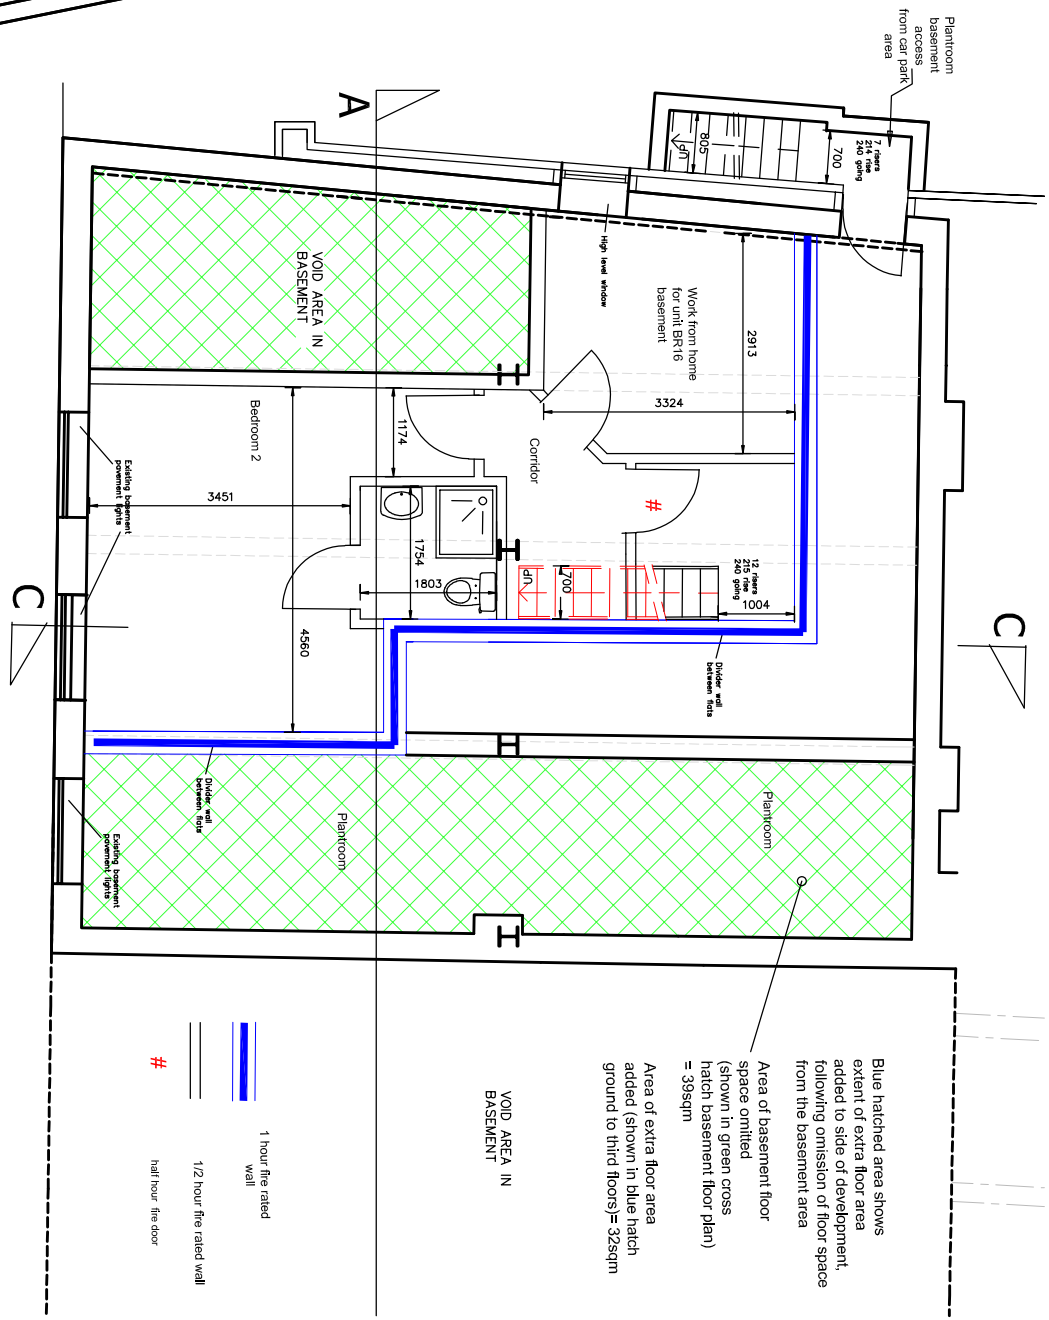

Basement floor BR16 and 17

Scale 1:100

DRAFT

Rev	Date	description	by	chk
A	02.06.23	layout altered	RD	ZM
B	07.06.23	basement access added RD and basement layout altered	RD	ZM
C	08.06.23	Door fire ratings altered and door into basement bedroom moved	RD	ZM

hayward
ARCHITECTS LTD

19 Station Road
Hinckley
Leicestershire
LE10 1AW
Tel: 01455 635 665
Fax: 01455 618 971
www.hayward-architects.co.uk

Client
Ahmad

Project Title
**56 Upper Bond Street
LE10 1RS**

Drawing Title
Ground and basement floor plans

Scale	Date	Sheet
1:100	30.05.23	A2
Author	Checked by	
RD	ZM	

Job No.	Drawing No.
23-11	30C

Status
COMMENT

THE COPYRIGHT OF THIS DRAWING IS VESTED IN HAYWARD ARCHITECTS LTD.
REPRODUCTION IN ANY FORM, EITHER IN WHOLE OR IN PART IS FORBIDDEN WITHOUT
DRAWING AND ONLY FIRE-RATED DIMENSIONS ARE TO BE USED.