


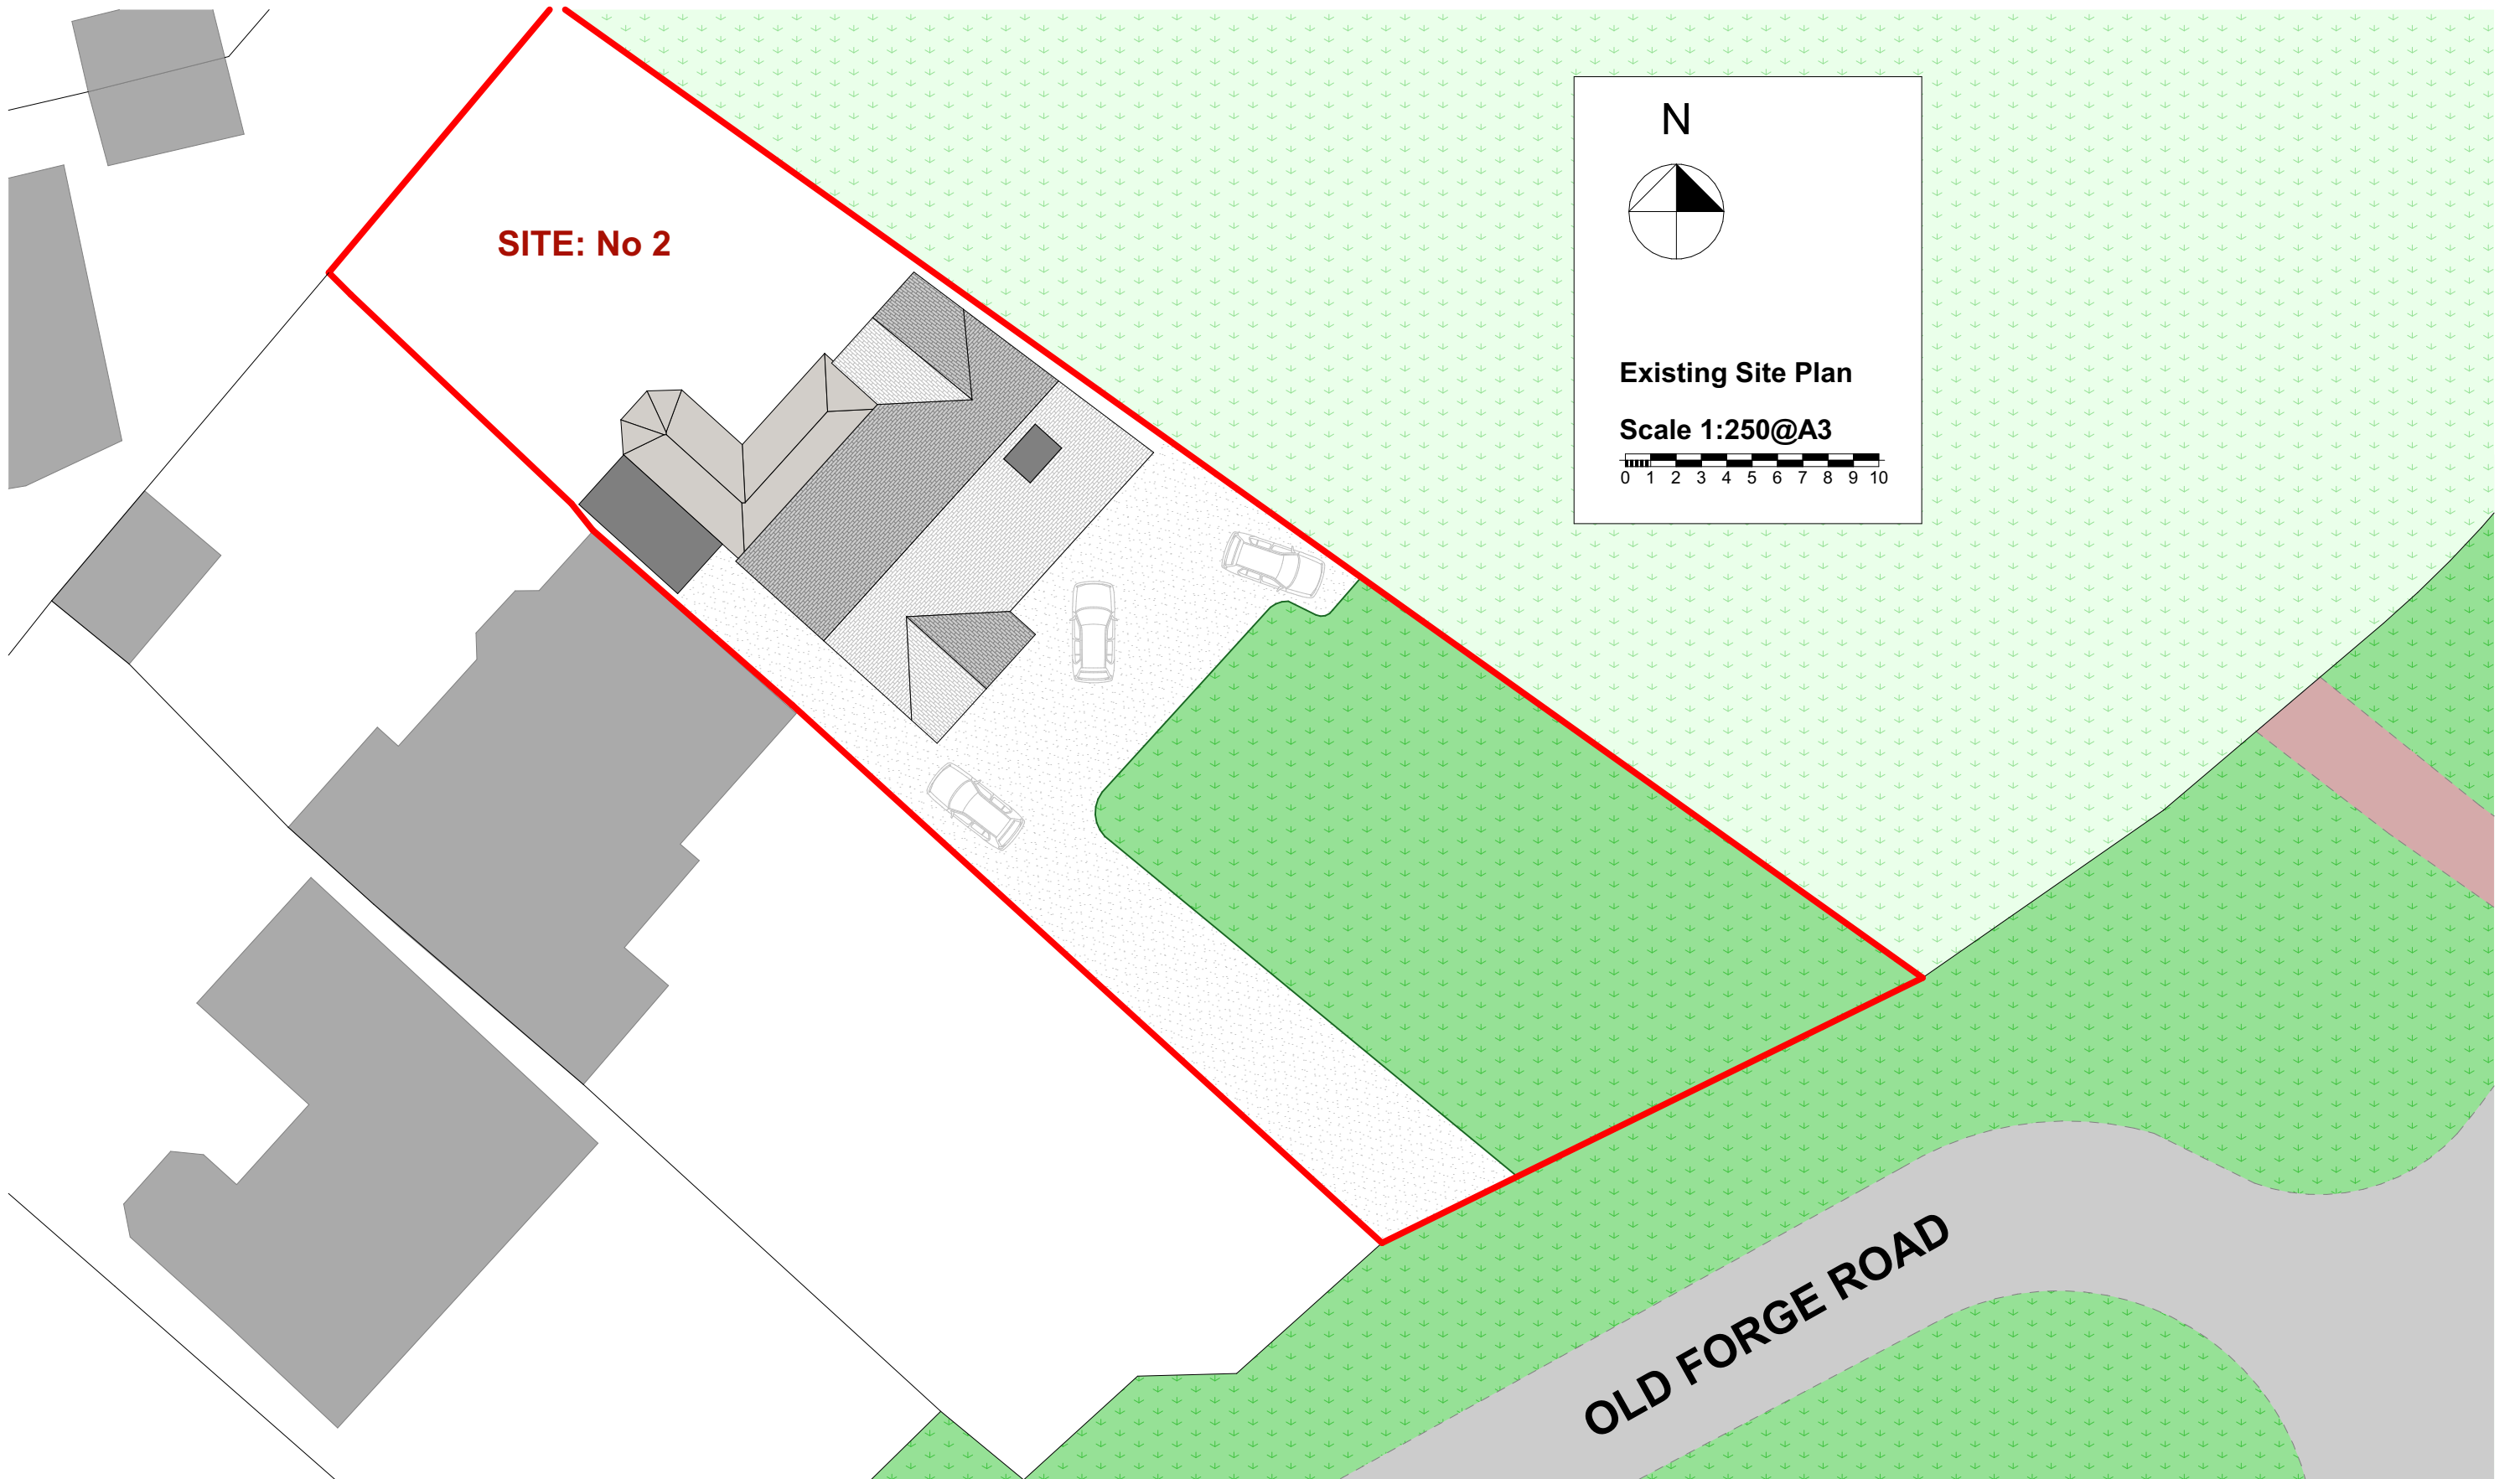

Project

2 Old Forge Road, Fenny Drayton,
CV13 6BD

Client

Mr Richard Johnson

Drawn By

FreeForm
Architectural
Services

Project No.

2528

Layout Title

Existing Site Plan

Drw No.

2528-02a

Scale

1:250

Copyright of this drawing belongs to
FreeForm Design and Build Ltd. Reproduction
in any form is forbidden without the prior
written permission of the copyright holder.