

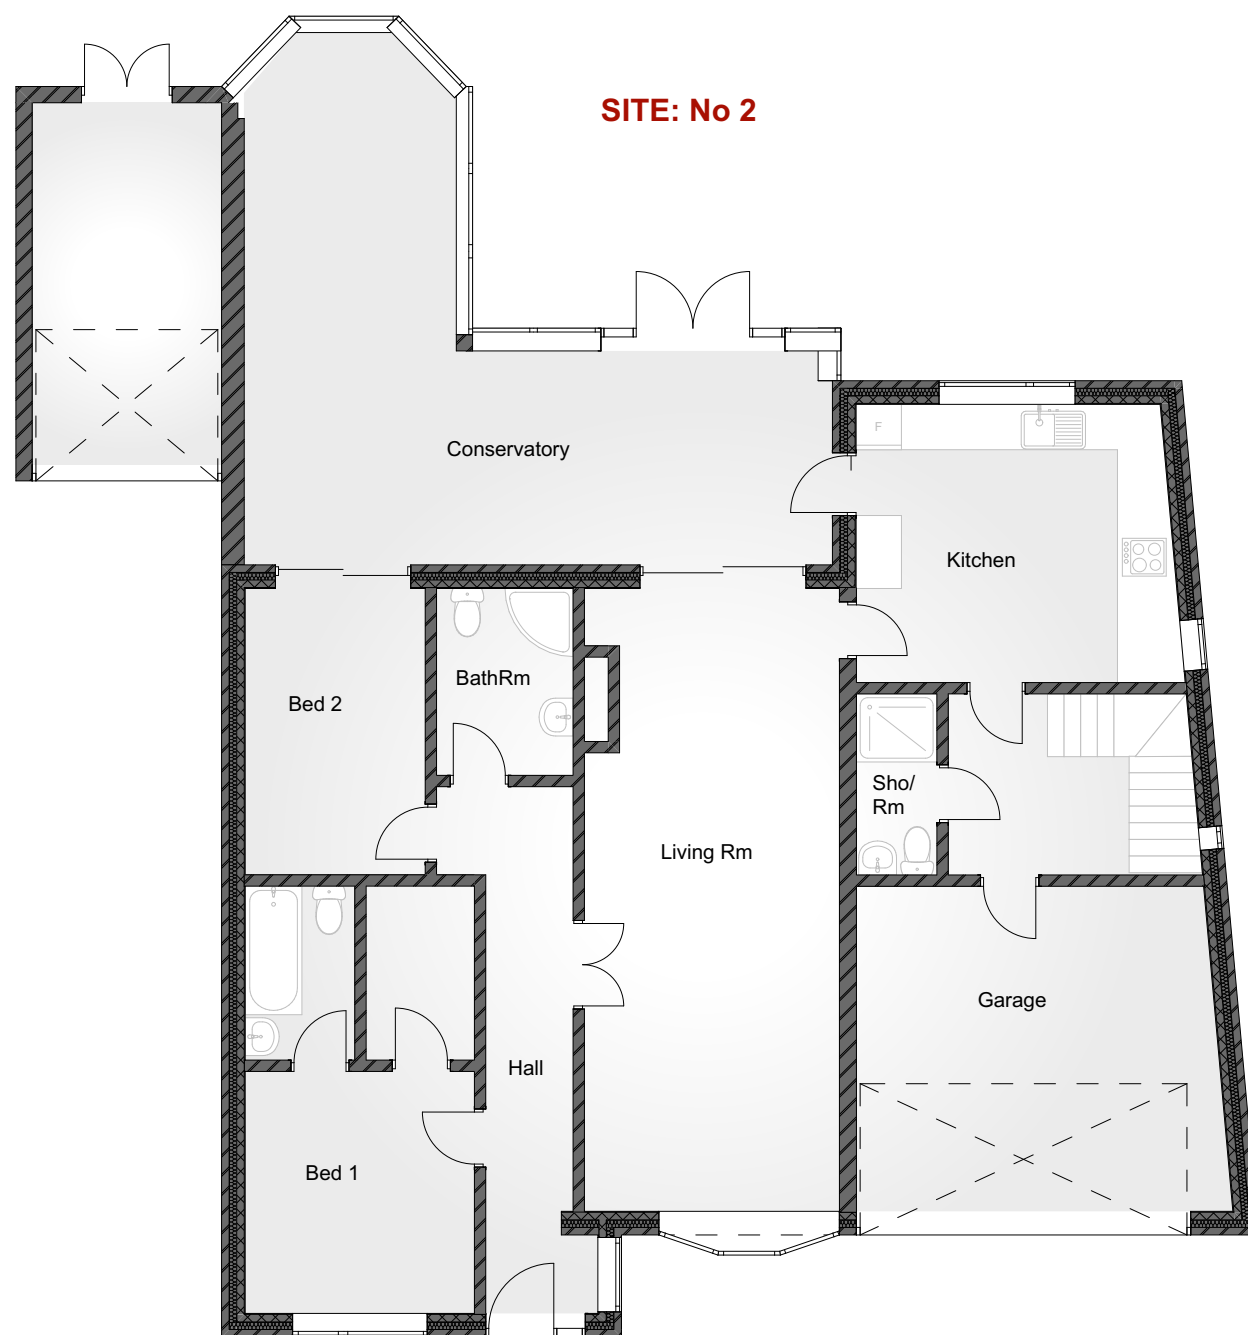


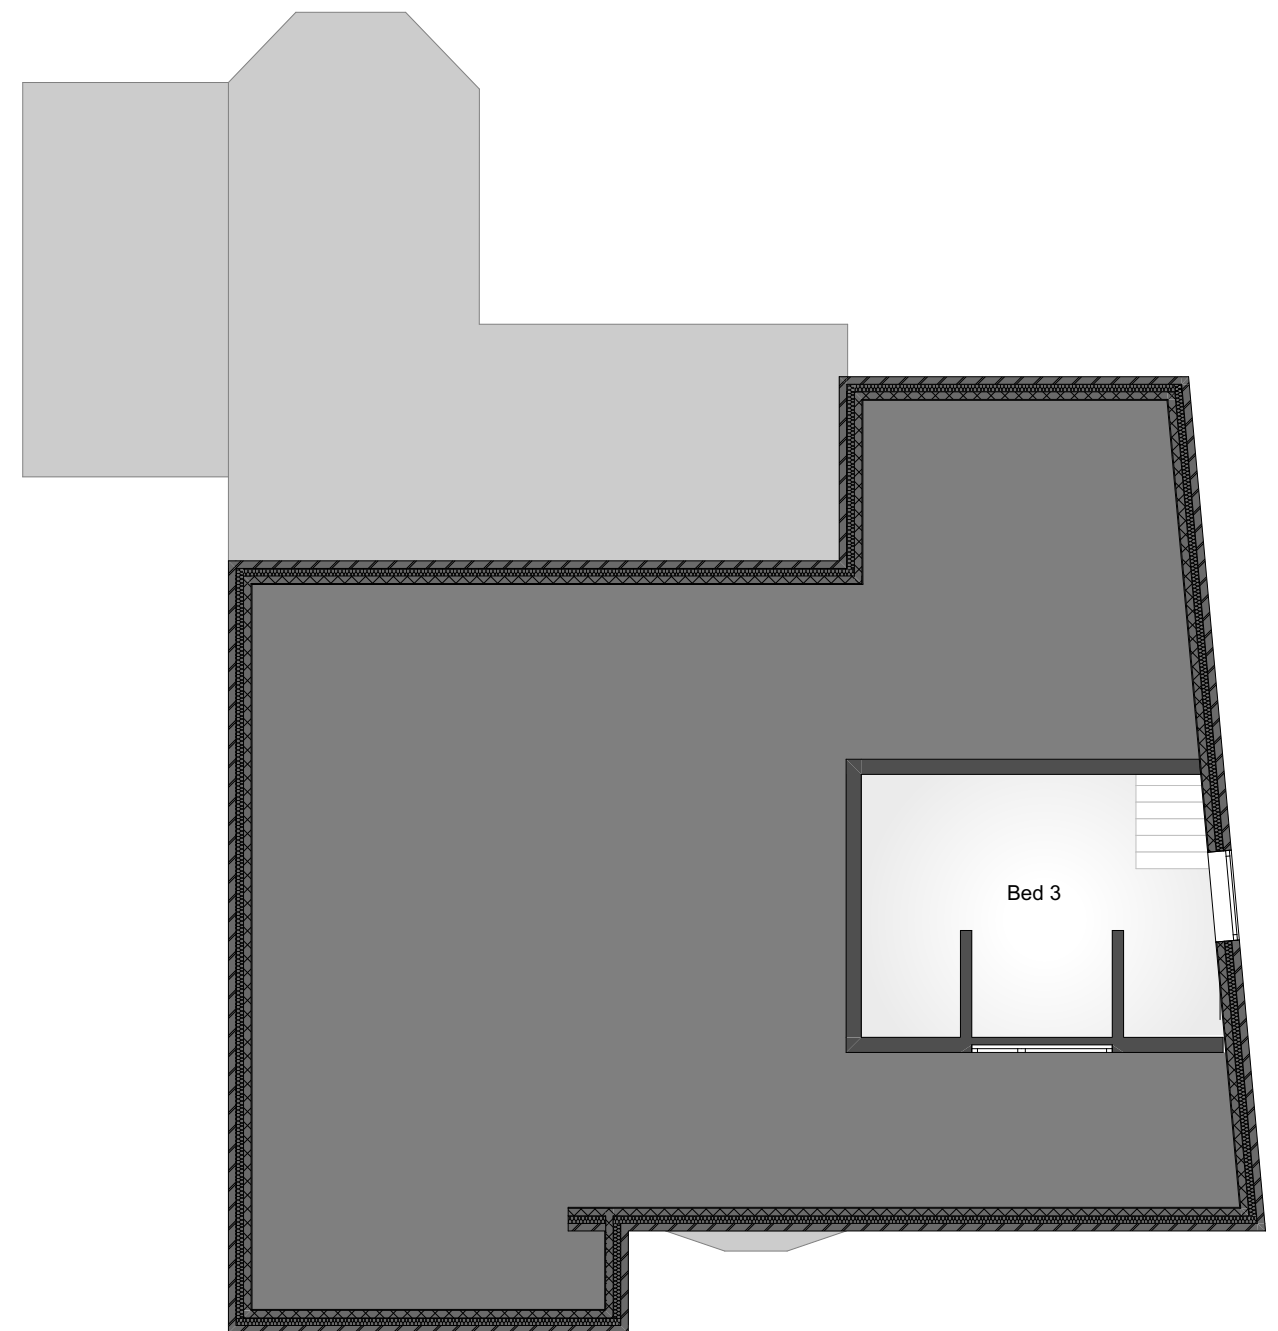

Existing - Ground Floor Plan

SCALE 1:100@A3

 

Existing - First Floor Plan

SCALE 1:100@A3



Project

Client

Drawn By

Drw No.

Scale

2 Old Forge Road, Fenny Drayton,
CV13 6BD

Mr Richard Johnson

FreeForm

Architectural
Services

Project No.

2528

Layout Title

Existing Plans

2528-03 1:100

Copyright of this drawing belongs to
FreeForm Design and Build Ltd. Reproduction
in any form is forbidden without the prior
written permission of the copyright holder.