



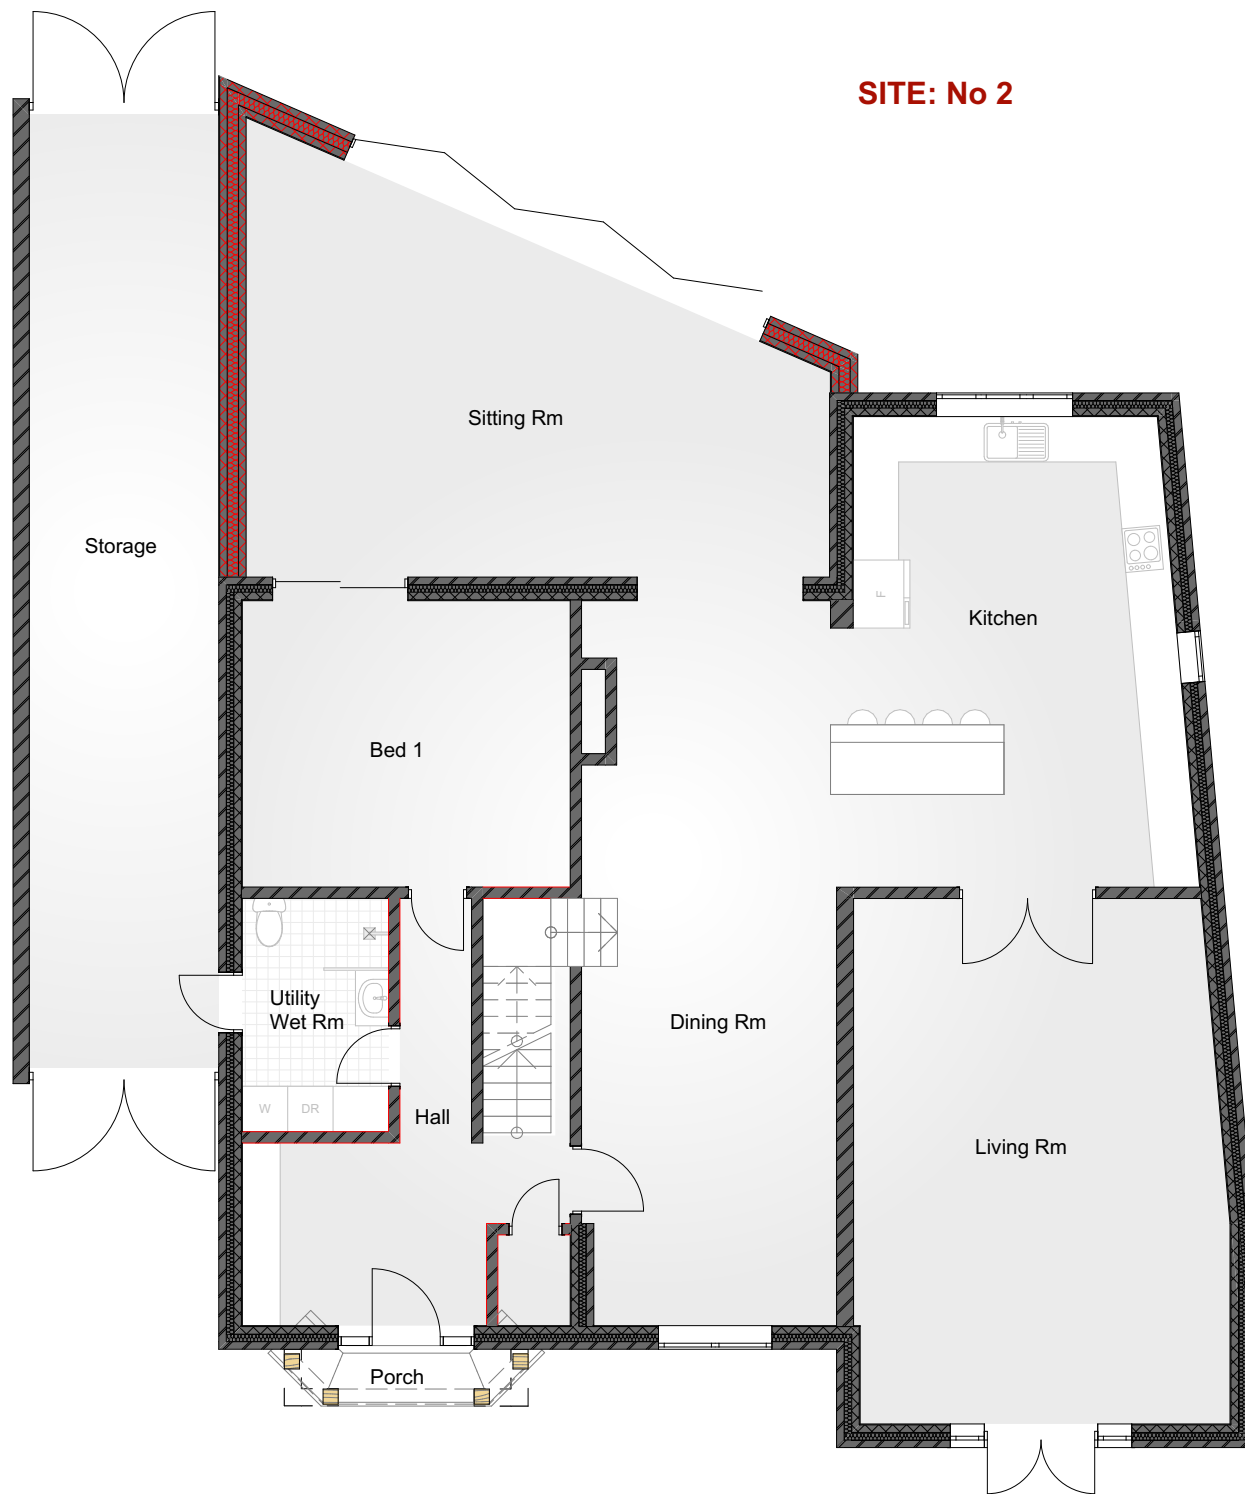


PROPOSED - Ground Floor Plan

SCALE 1:100@A3

 

PROPOSED - First Floor Plan

SCALE 1:100@A3

 

Project

Client

Drawn By

Drw No.

Scale

2528-04

1:100

2 Old Forge Road, Fenny Drayton,
CV13 6BD

Mr Richard Johnson

FreeForm

Architectural
Services

Project No.

2528

Layout Title

Proposed Plans

Copyright of this drawing belongs to
FreeForm Design and Build Ltd. Reproduction
in any form is forbidden without the prior
written permission of the copyright holder.