



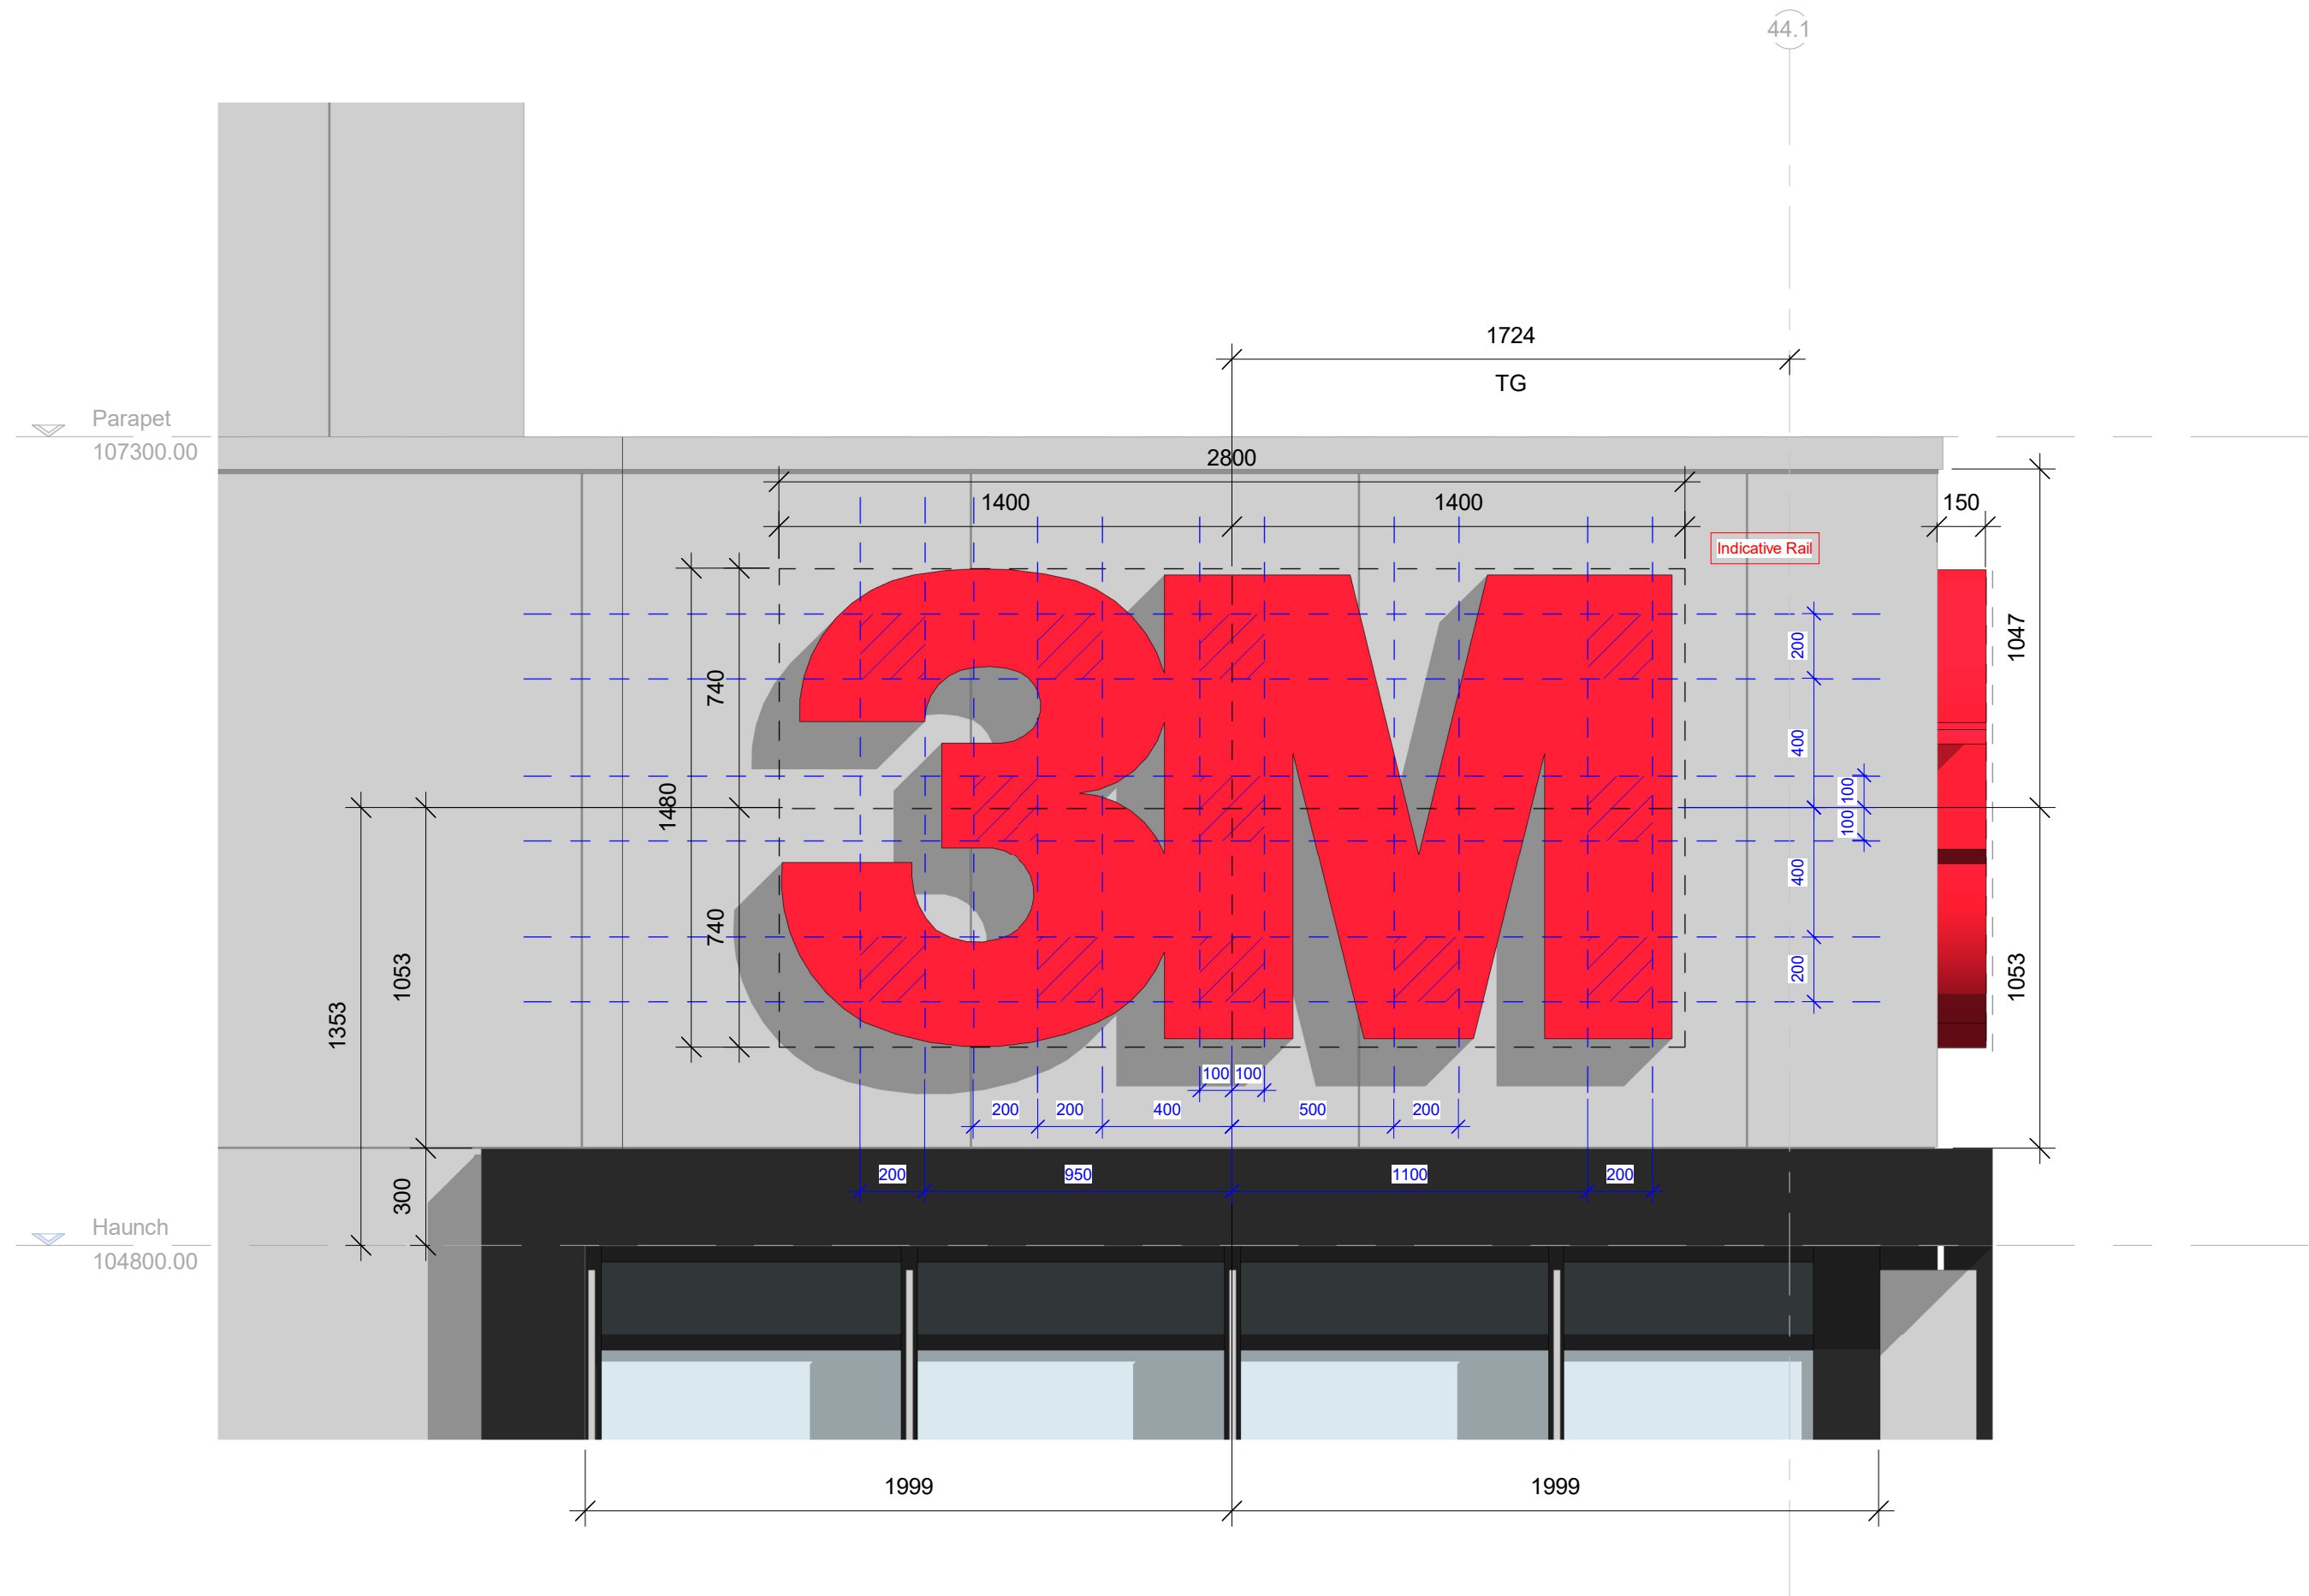


Unit 44a Signage West Elevation
1 : 20

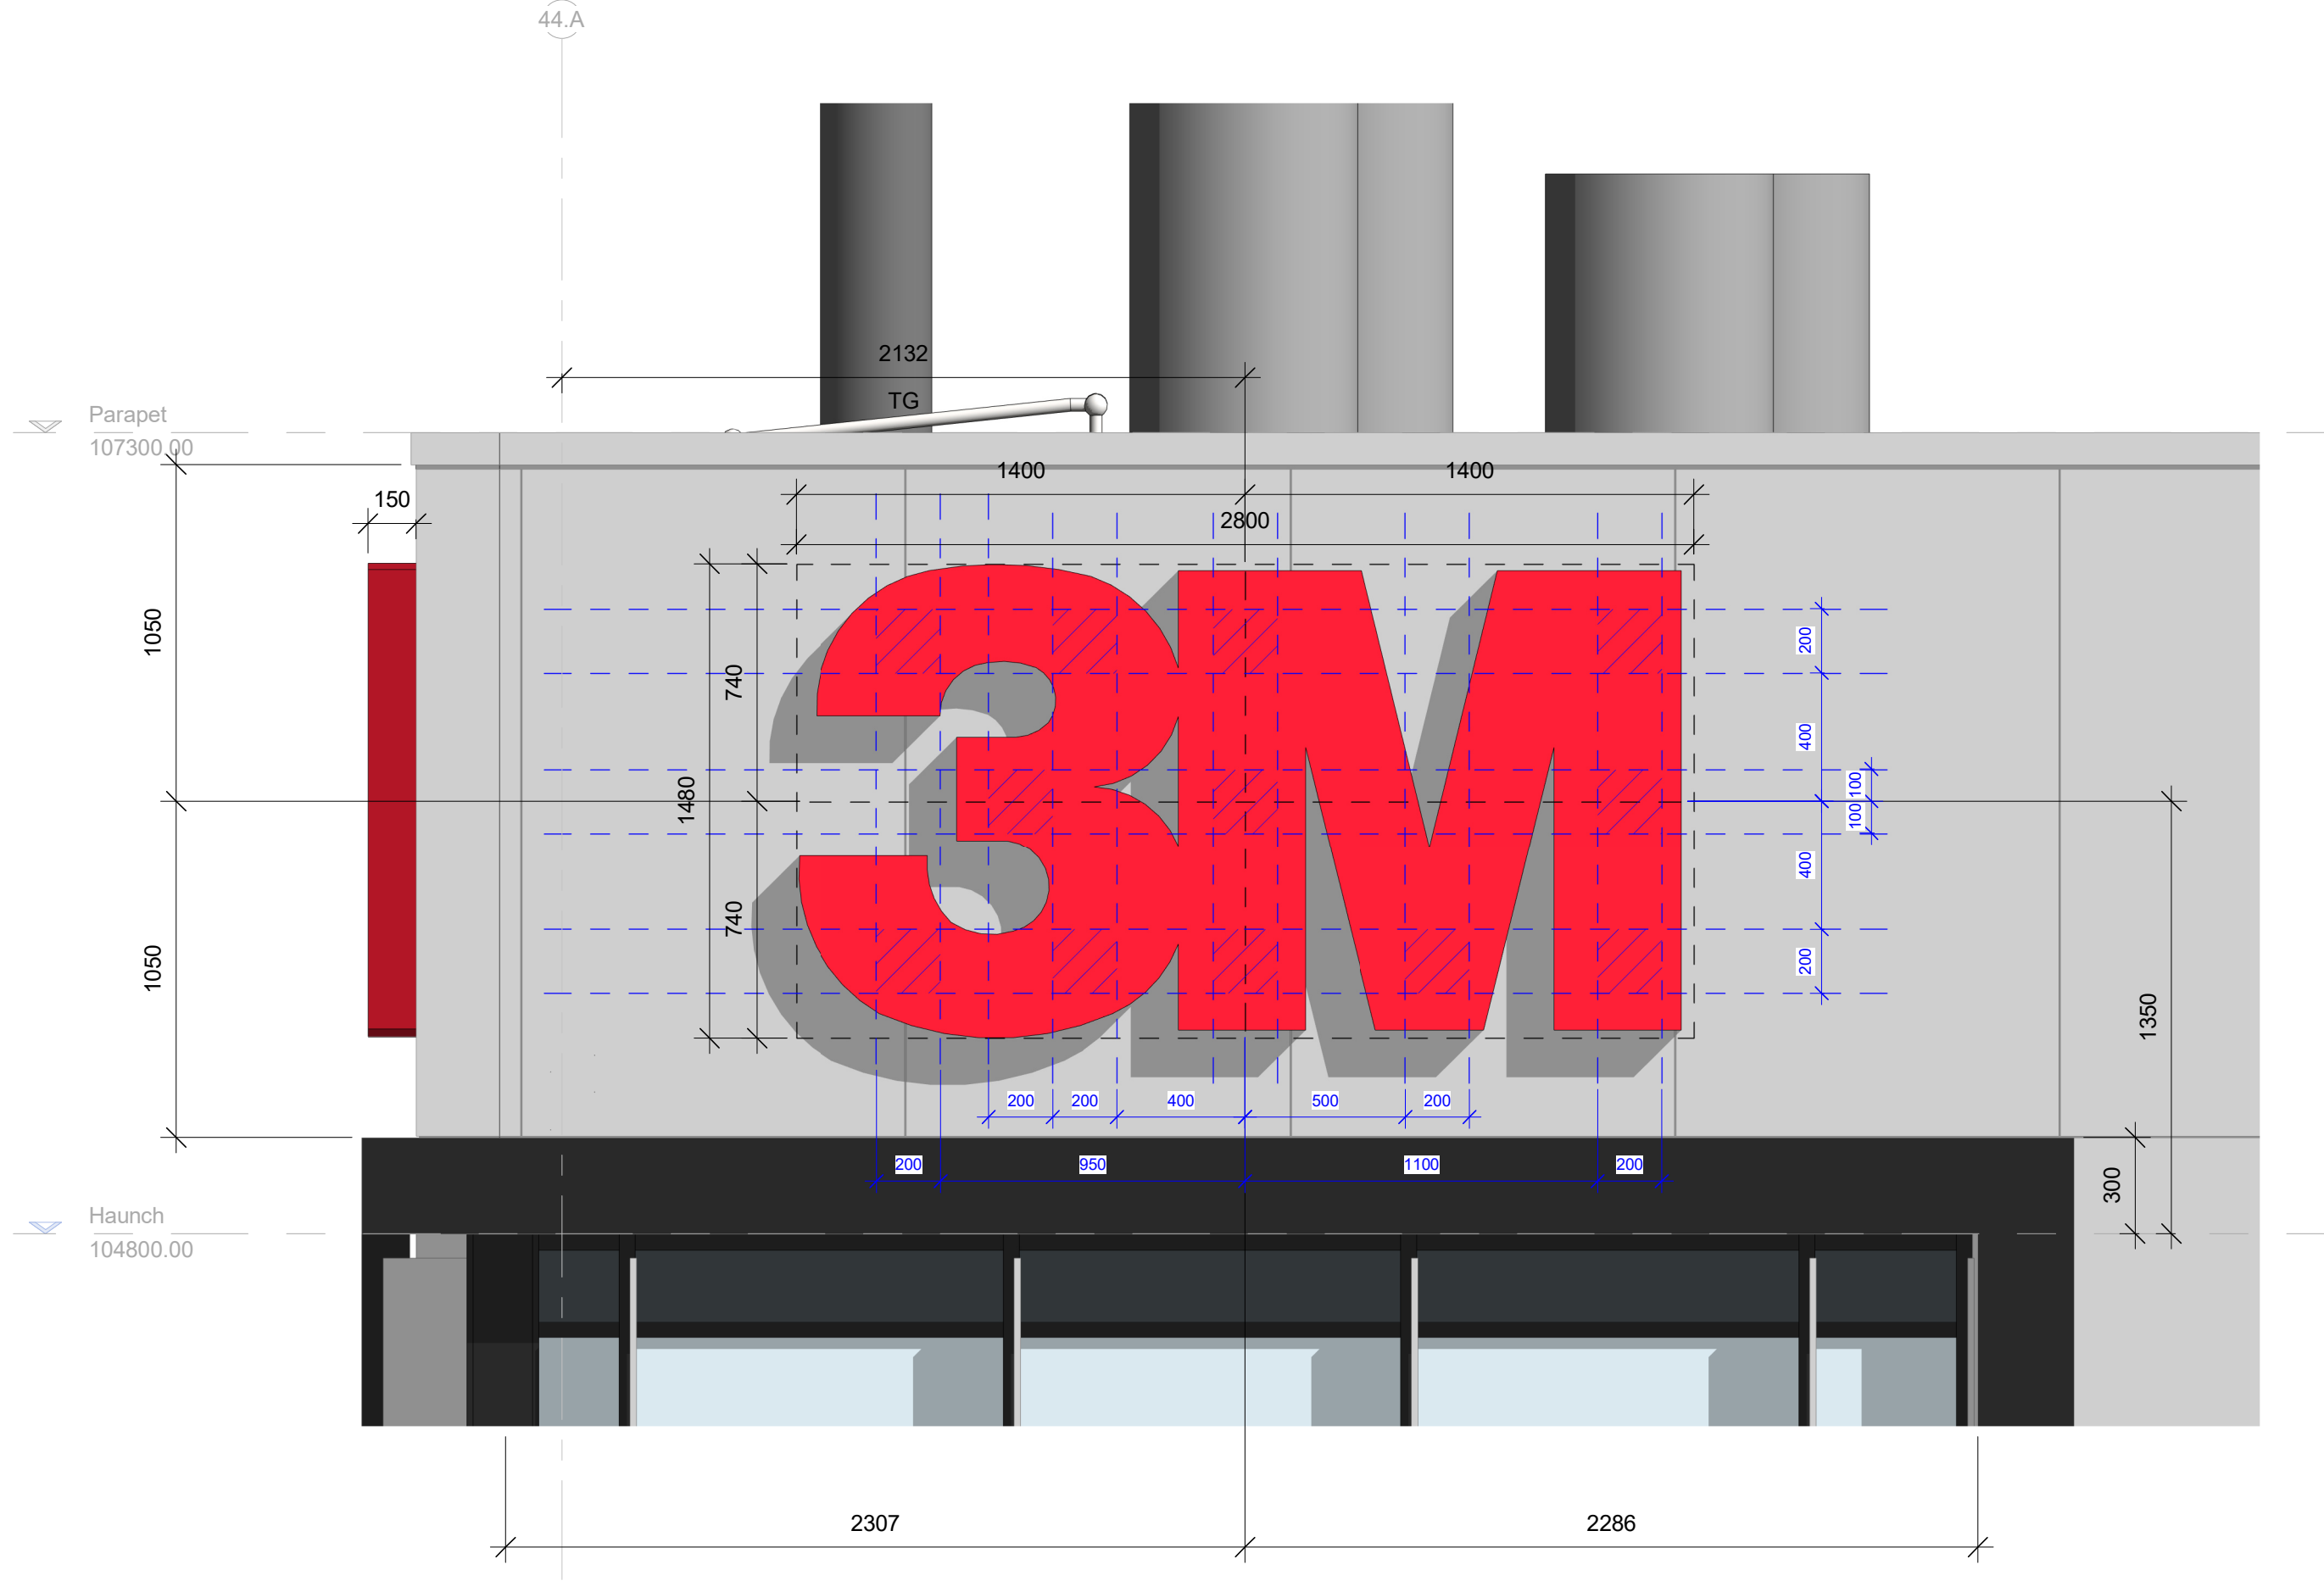


Unit 44a Signage South Elevation
1 : 20



Unit 44a Signage Front Elevation (South)
1 : 100

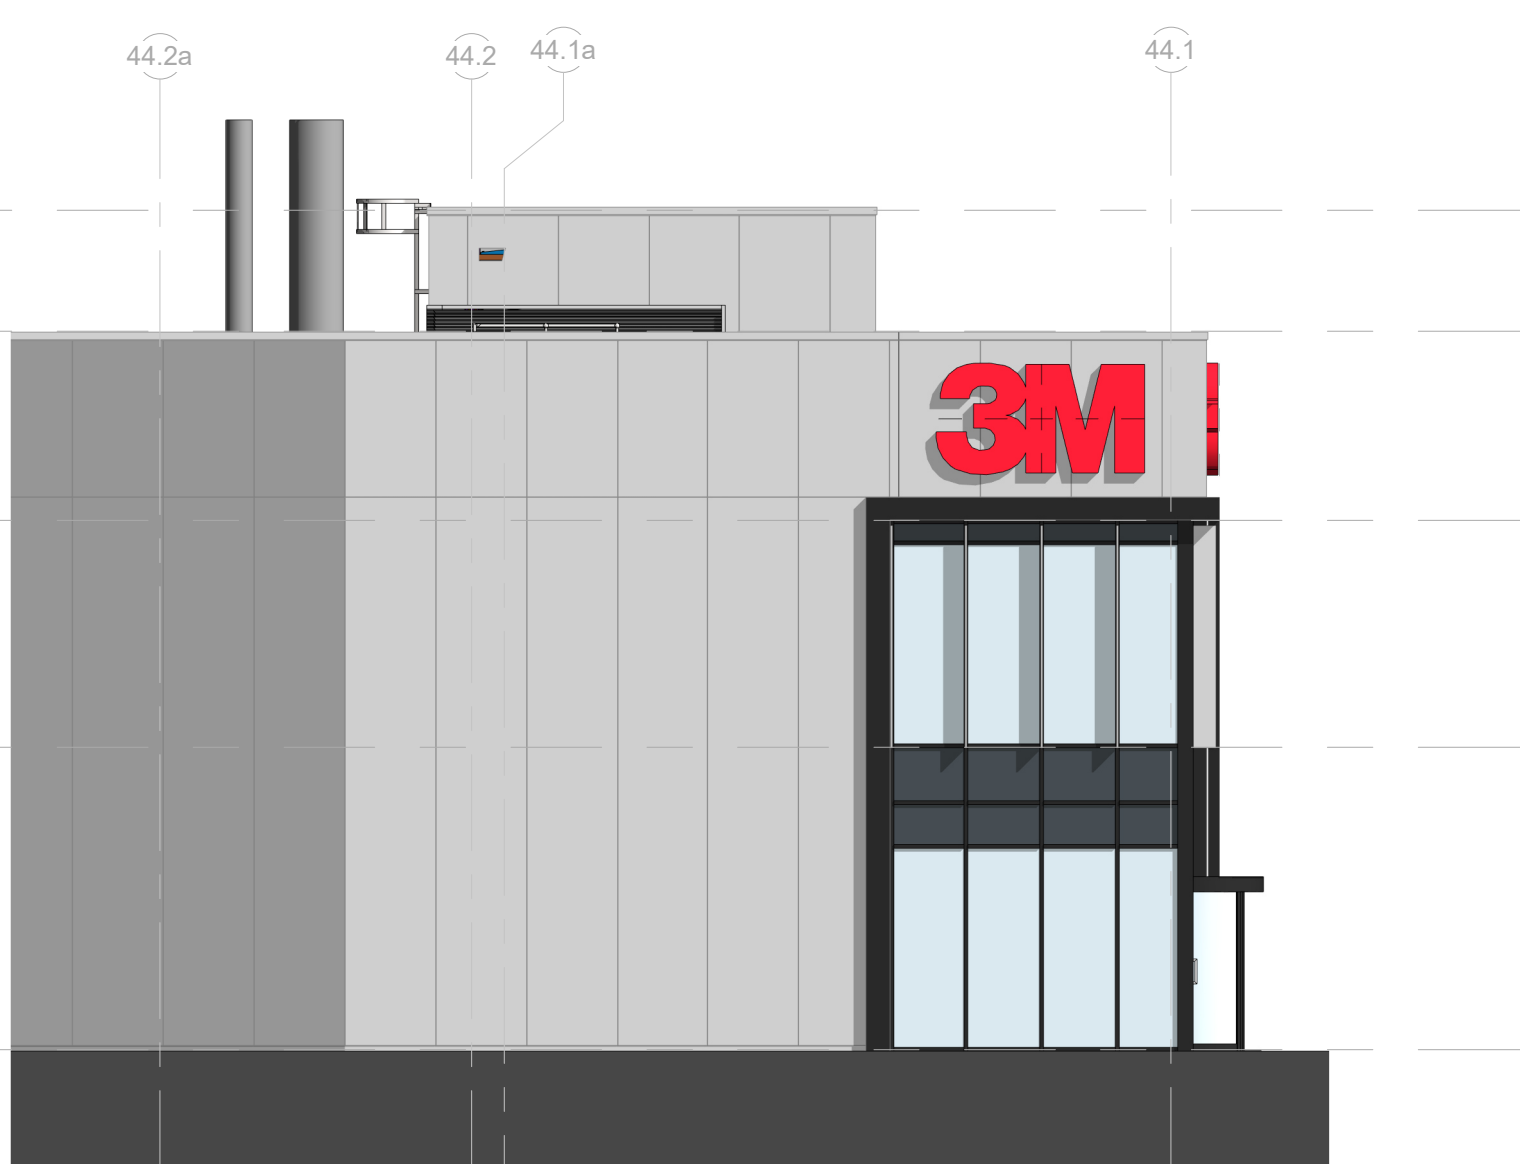

Unit 44a Signage Side Elevation (West)
1 : 100

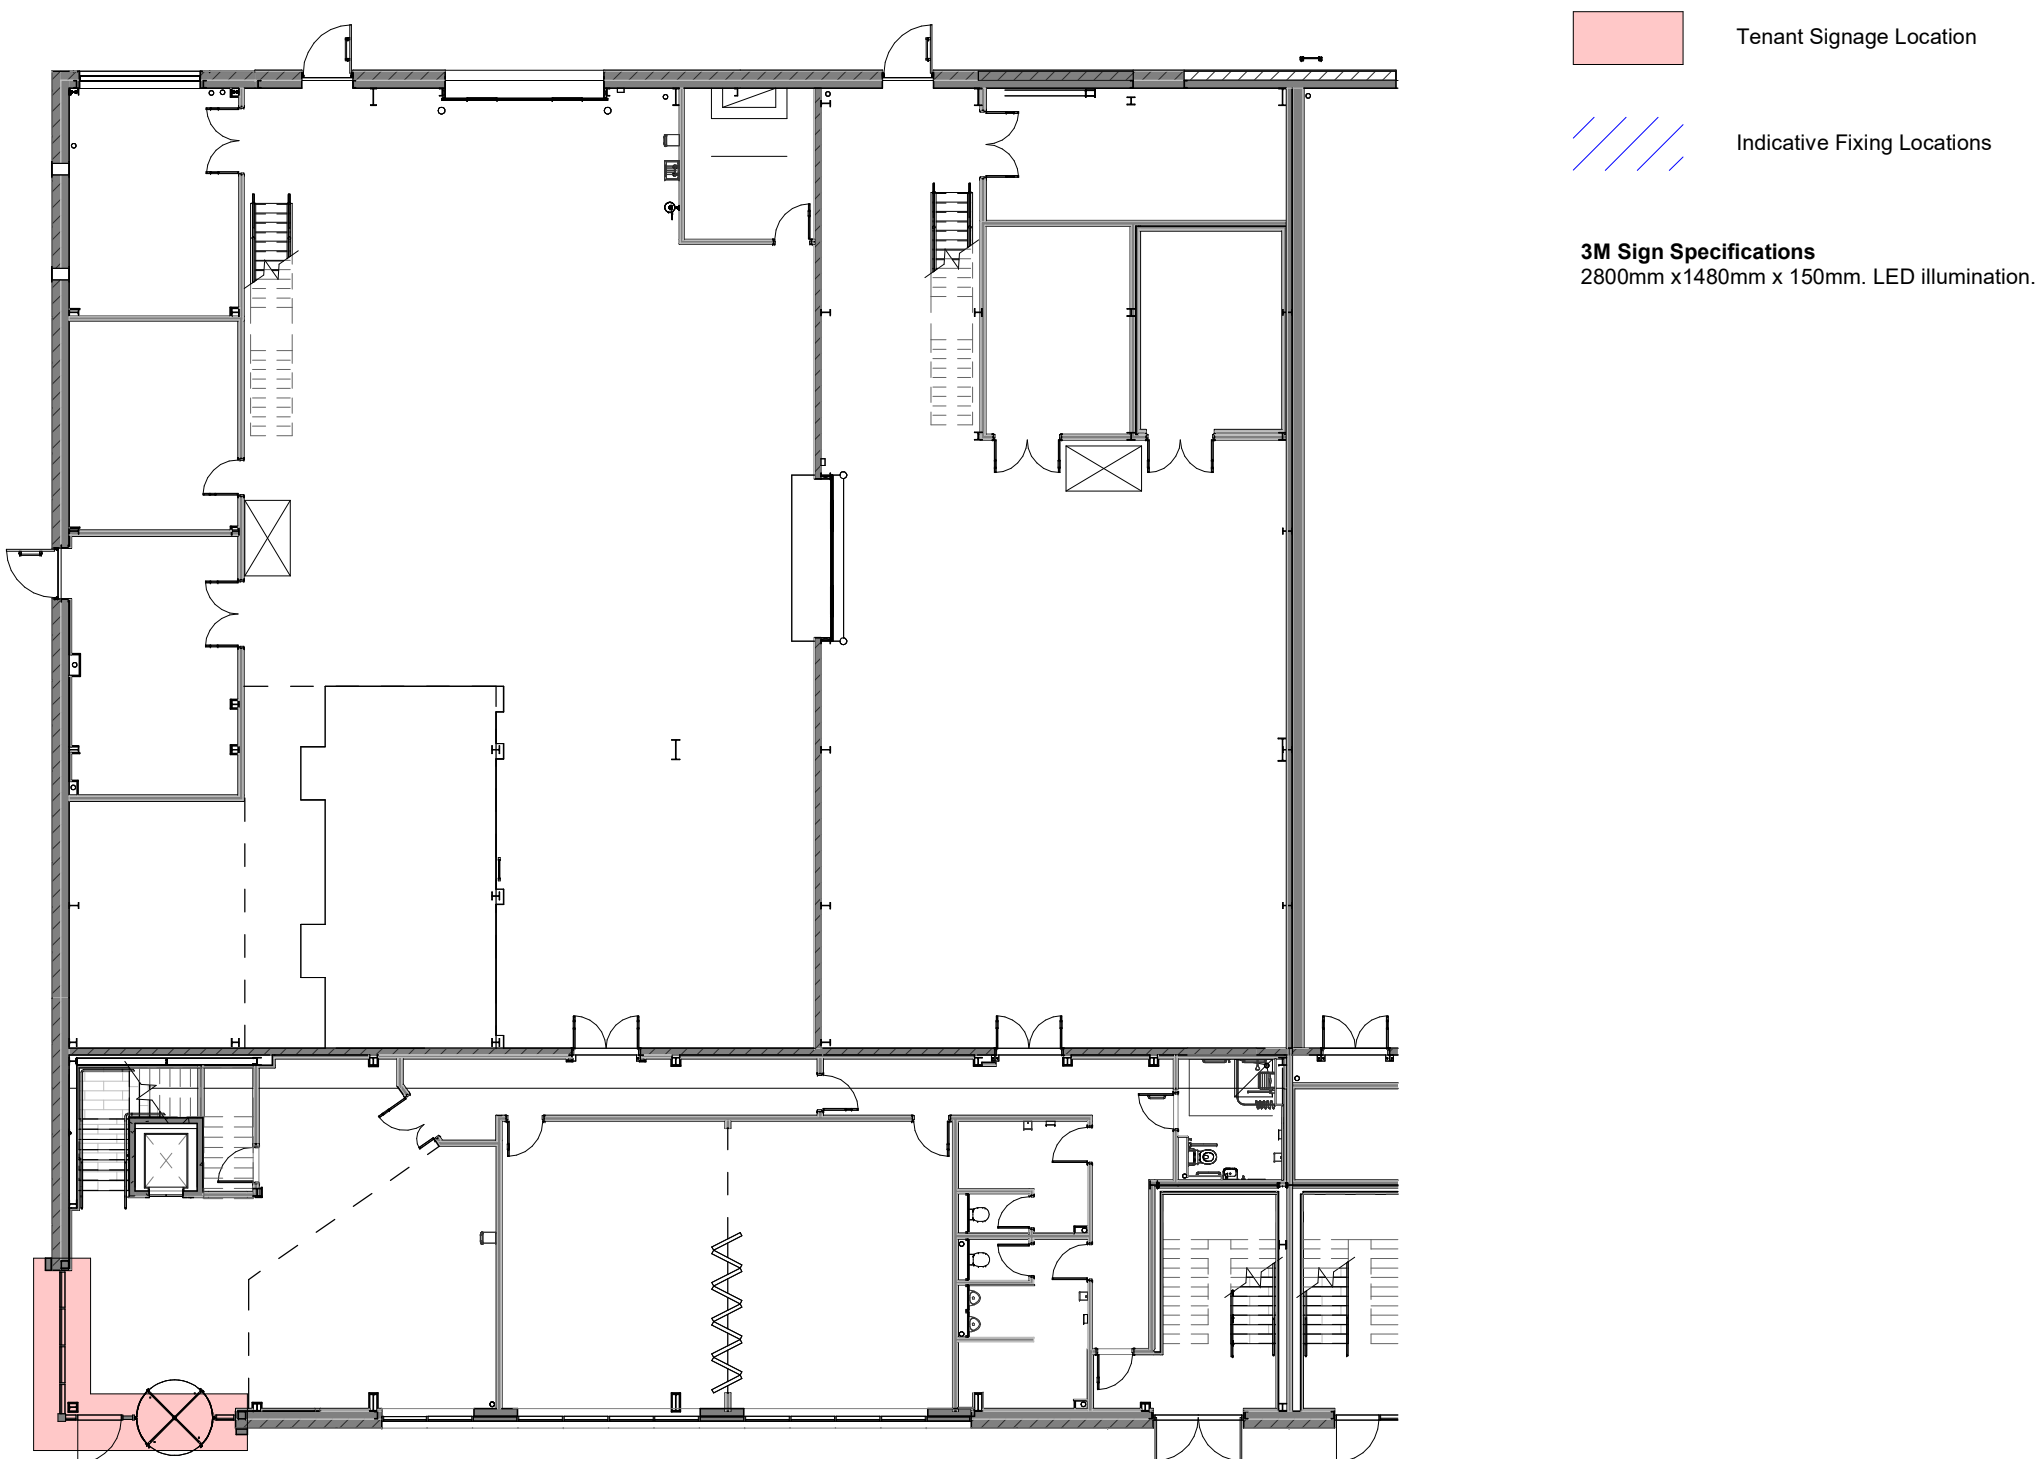

Unit 44a - Signage Plan
1 : 200

SGP
Architects + Masterplanners

Waterfront House
2a Smith Way
Grove Park
Enderby
Leicester LE19 1SX

t: +44 (0)116 247 0557

www.stephengeorge.co.uk

MIRA North
(Plot 44)

Drawing Name:
Detail - Unit 44a Signage

Drawing Stage: **Construction**

Status: **S3**

SGP File Ref: 21-092-003-SGP-44-ZZ-M3-A-000001

21-092-003 27/05/25 JS LA As Indicated @ A1 C01
SGP Project No Date Drawn Team Scale Rev
Drawing Number: Project-Originator-Functional-Spatial-Form-Discipline-Number

L055-SGP-18-01.ZZ-D-A- 310301