



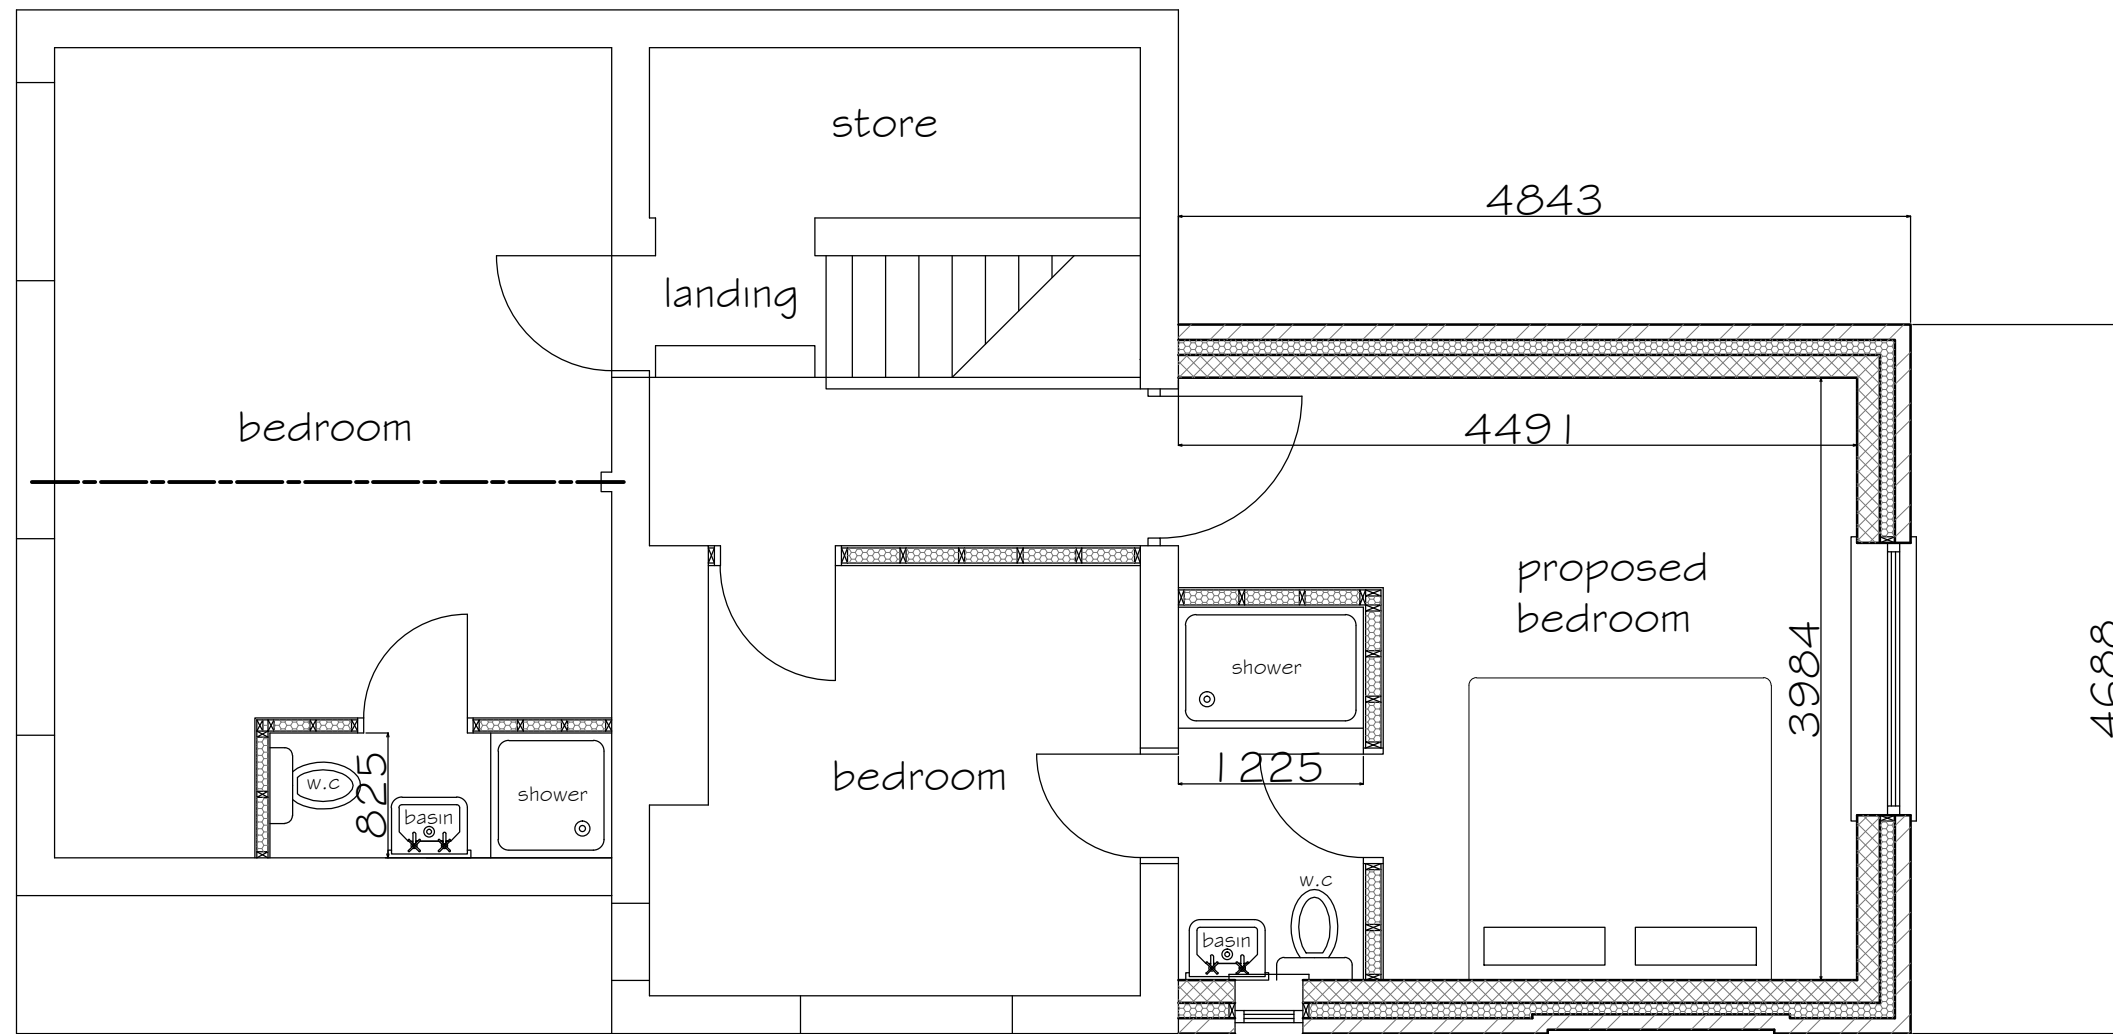

PROPOSED FIRST FLOOR PLAN

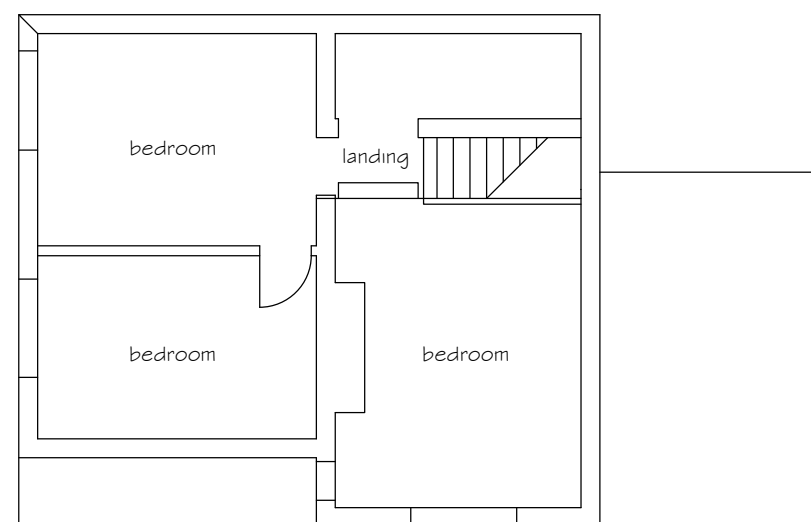

EXISTING FIRST FLOOR PLAN

Proposed Extension and
Alteration at
Rose Cottage
High Street
Stoke Golding
For Mr L West

Drawing Number	Scales
23/006/02	1:50 & 1:100
	August 2023