




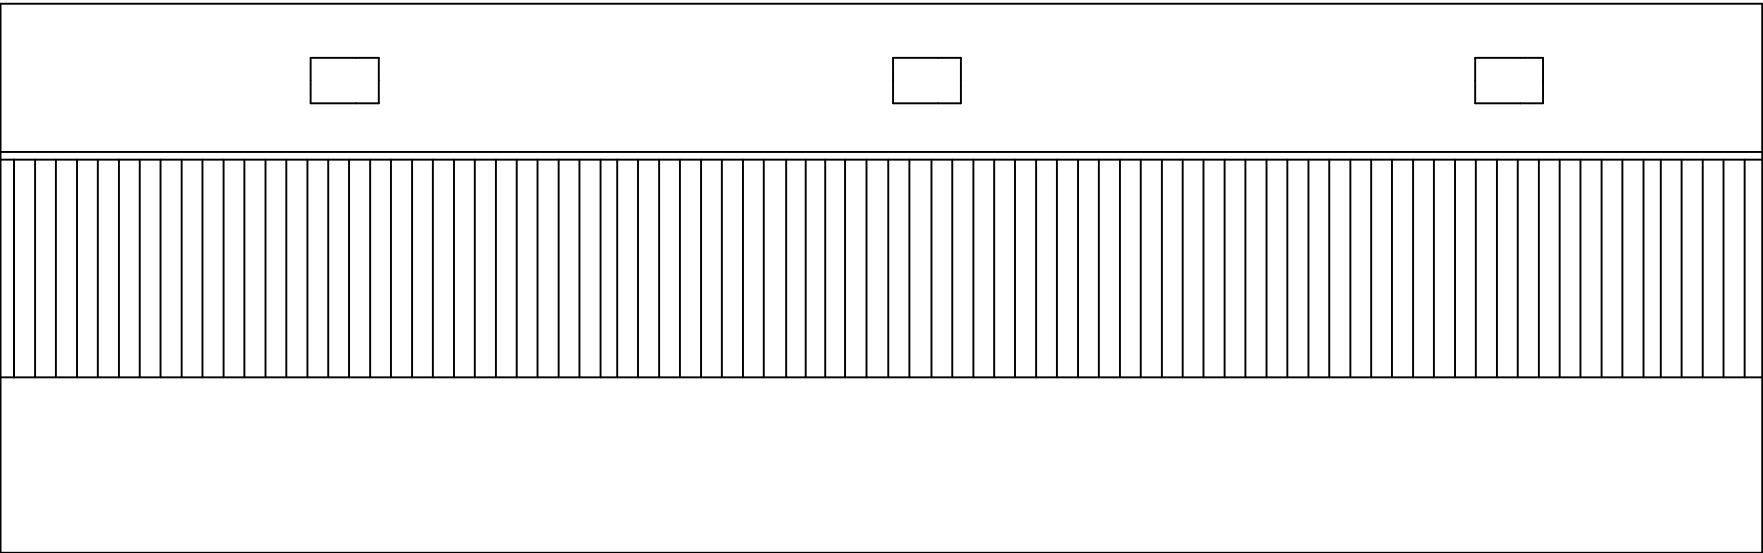


Rear Elevation

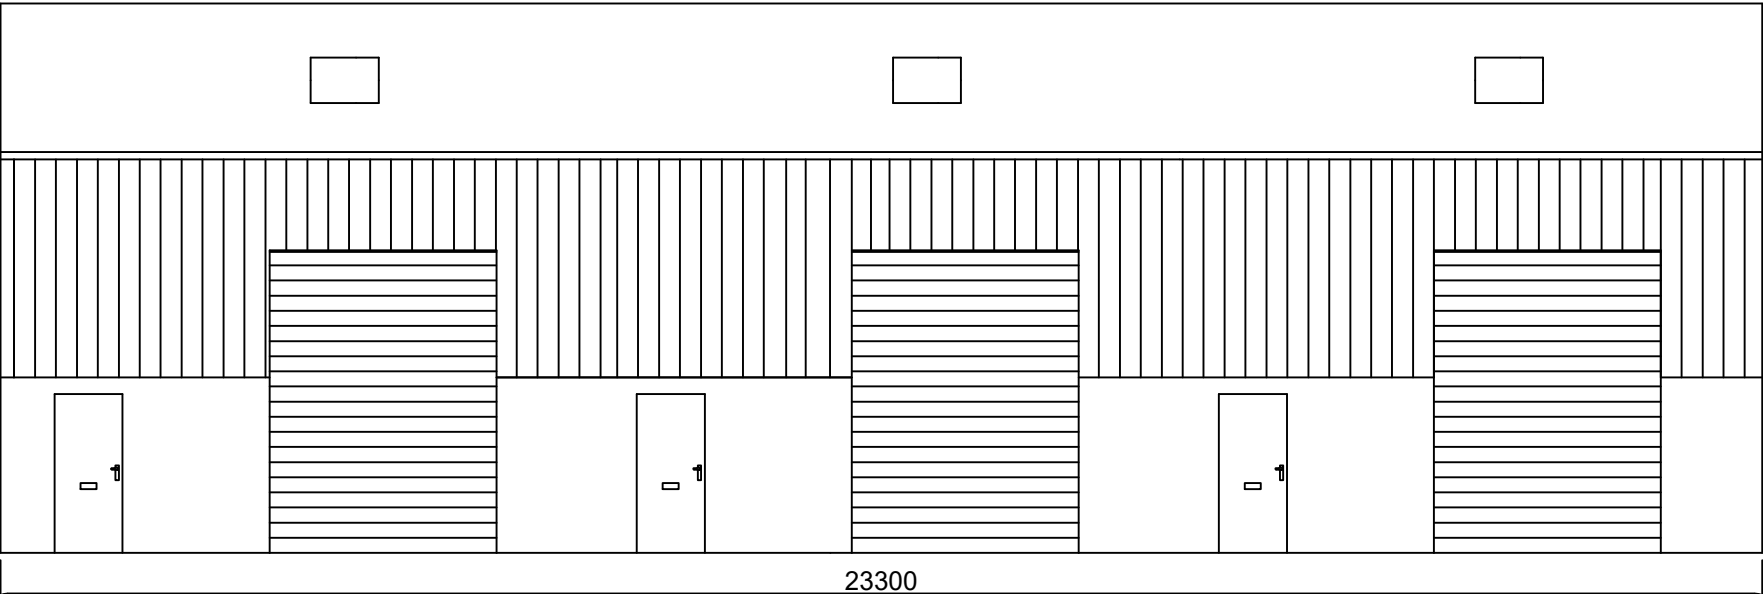


Front Elevation

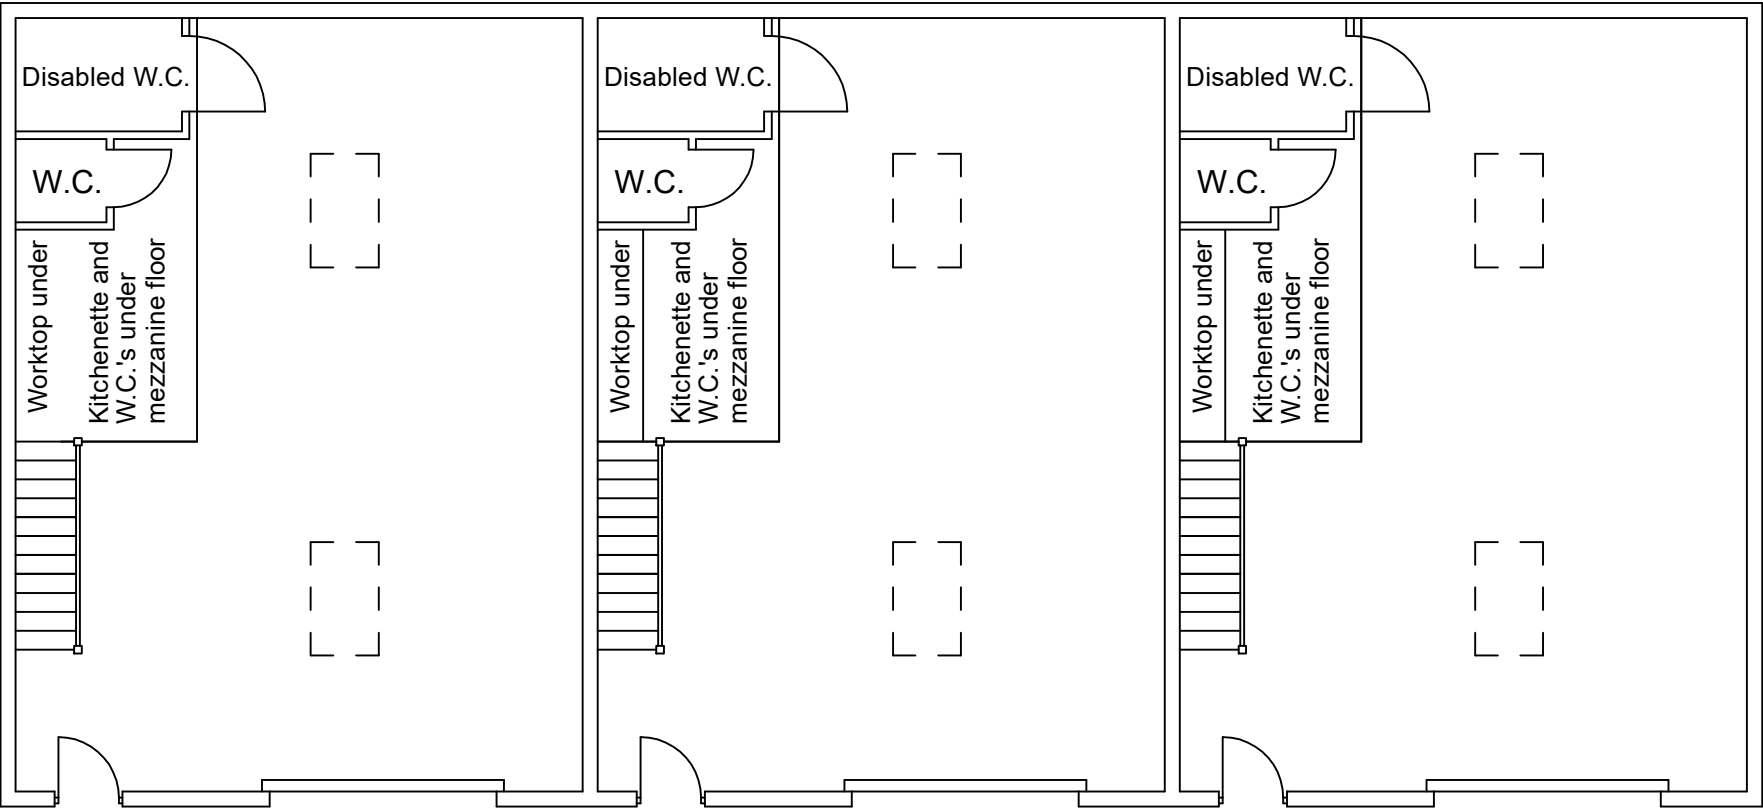

Floor Plans

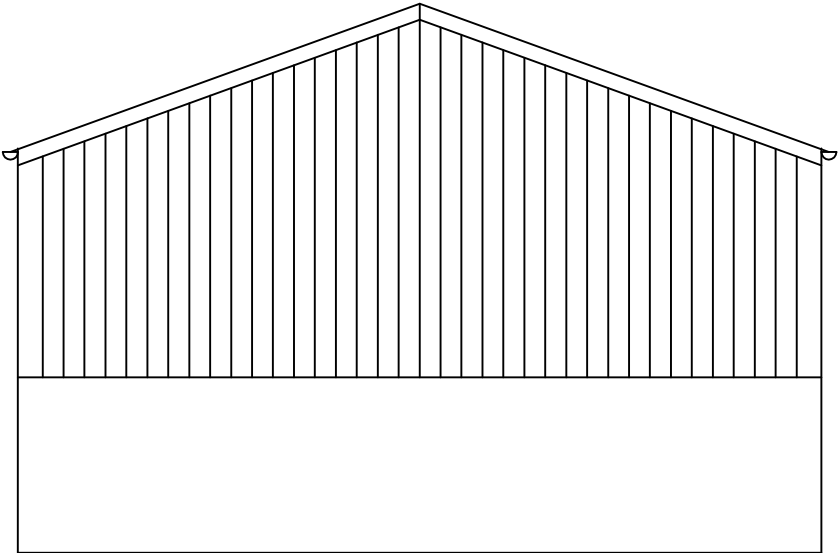


Right Elevation

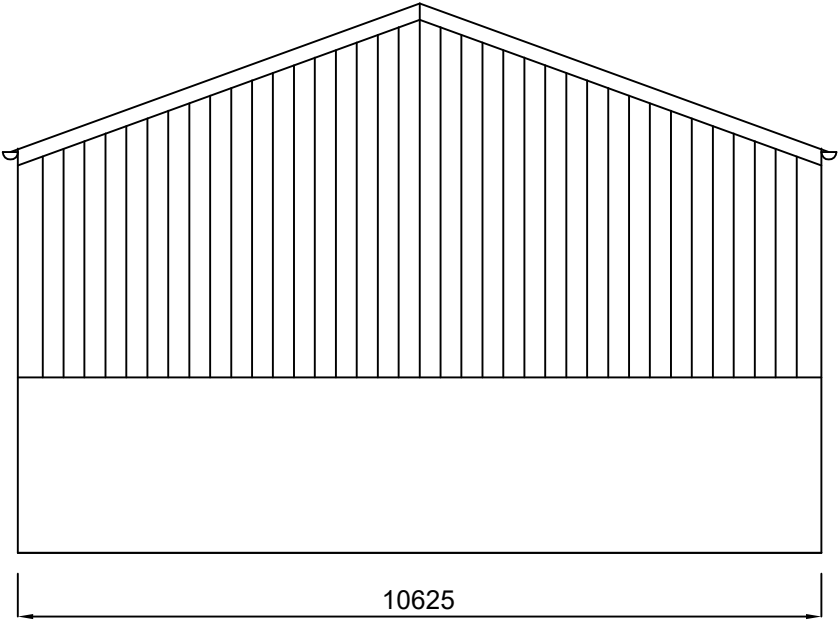

Left Elevation

Example of Industrial Units
Land North West Of Leicester Road
Earl Shilton LE9 7TJ

Centre Coordinates
446926,298737

 

Scale Bar

Scale 1 : 100 @ A3