
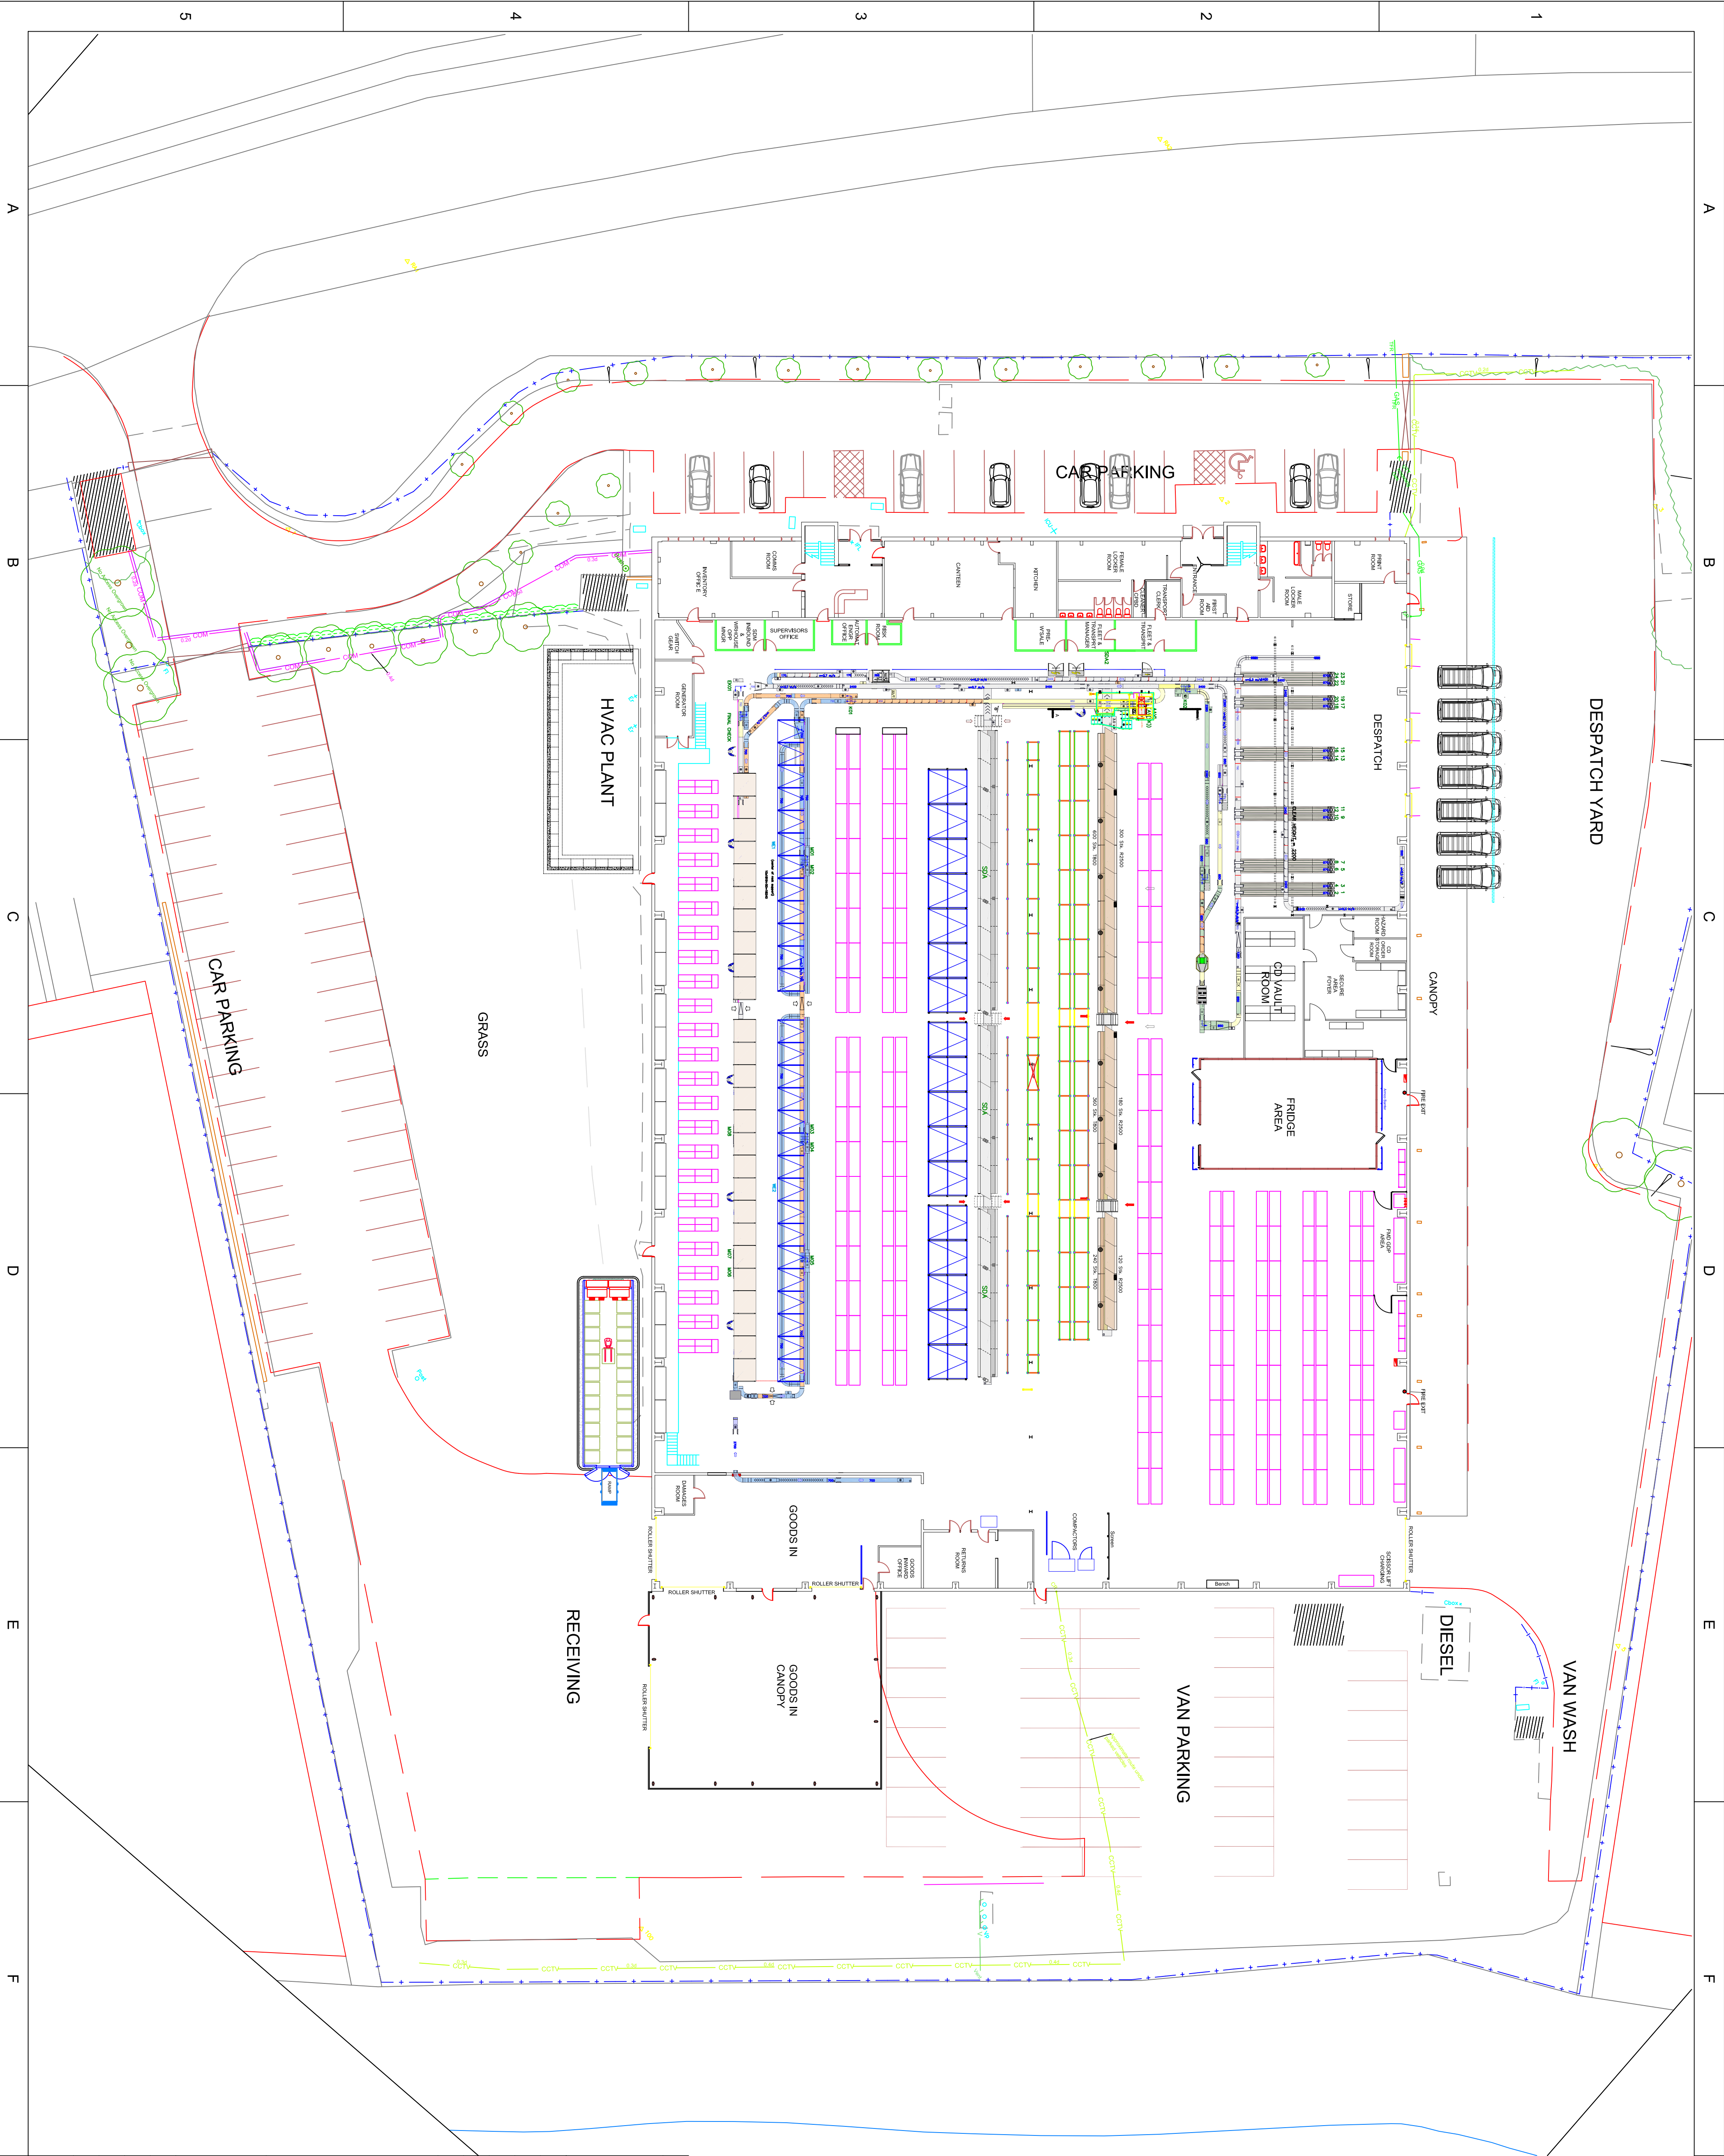


© THIS DRAWING IS COPYRIGHTED AND MUST NOT BE COPIED OR REPRODUCED IN ANY MANNER WITHOUT THE WRITTEN CONSENT OF THE DRAWING AUTHOR. DIMENSIONS MUST NOT BE SCALED FROM THIS DRAWING.

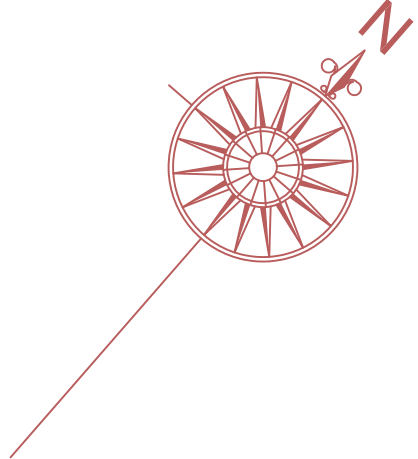

DRAWING STATUS

**PRELIMINARY
ISSUE**

REV	REVISION DESCRIPTION	DRAWN	DATE
A	PLANNING APPLICATION	BB	10.08.23

Alliance Healthcare
A member of Alliance Sports
Alliance Healthcare (UK) Ltd
43 Cox Lane, Chessington,
Surrey, KT9 1SN
Telephone : +44 (0) 20 8391 2323
Web : www.alliance-healthcare.co.uk

CADXTTRA
CADXTTRA LIMITED
D 10 Building - Fourth Floor
Thane Road Nottingham NG90 2PR
Telephone : +44 (0)115 922 7900
Web : www.cadxttra.co.uk

TITLE

**EXISTING SITE PLAN
PROPOSED FRIDGE INSTALLATION
ALLIANCE HEALTHCARE - HINCKLEY**

PROJECT No.	BB	DATE	10.08.23
DRAWN BY	JP	DATE	10.08.23
CHECKED BY	JP	DATE	10.08.23
SCALE AT A1	1:250		
DRAWING No.	AW6105-09-01	REV	A