



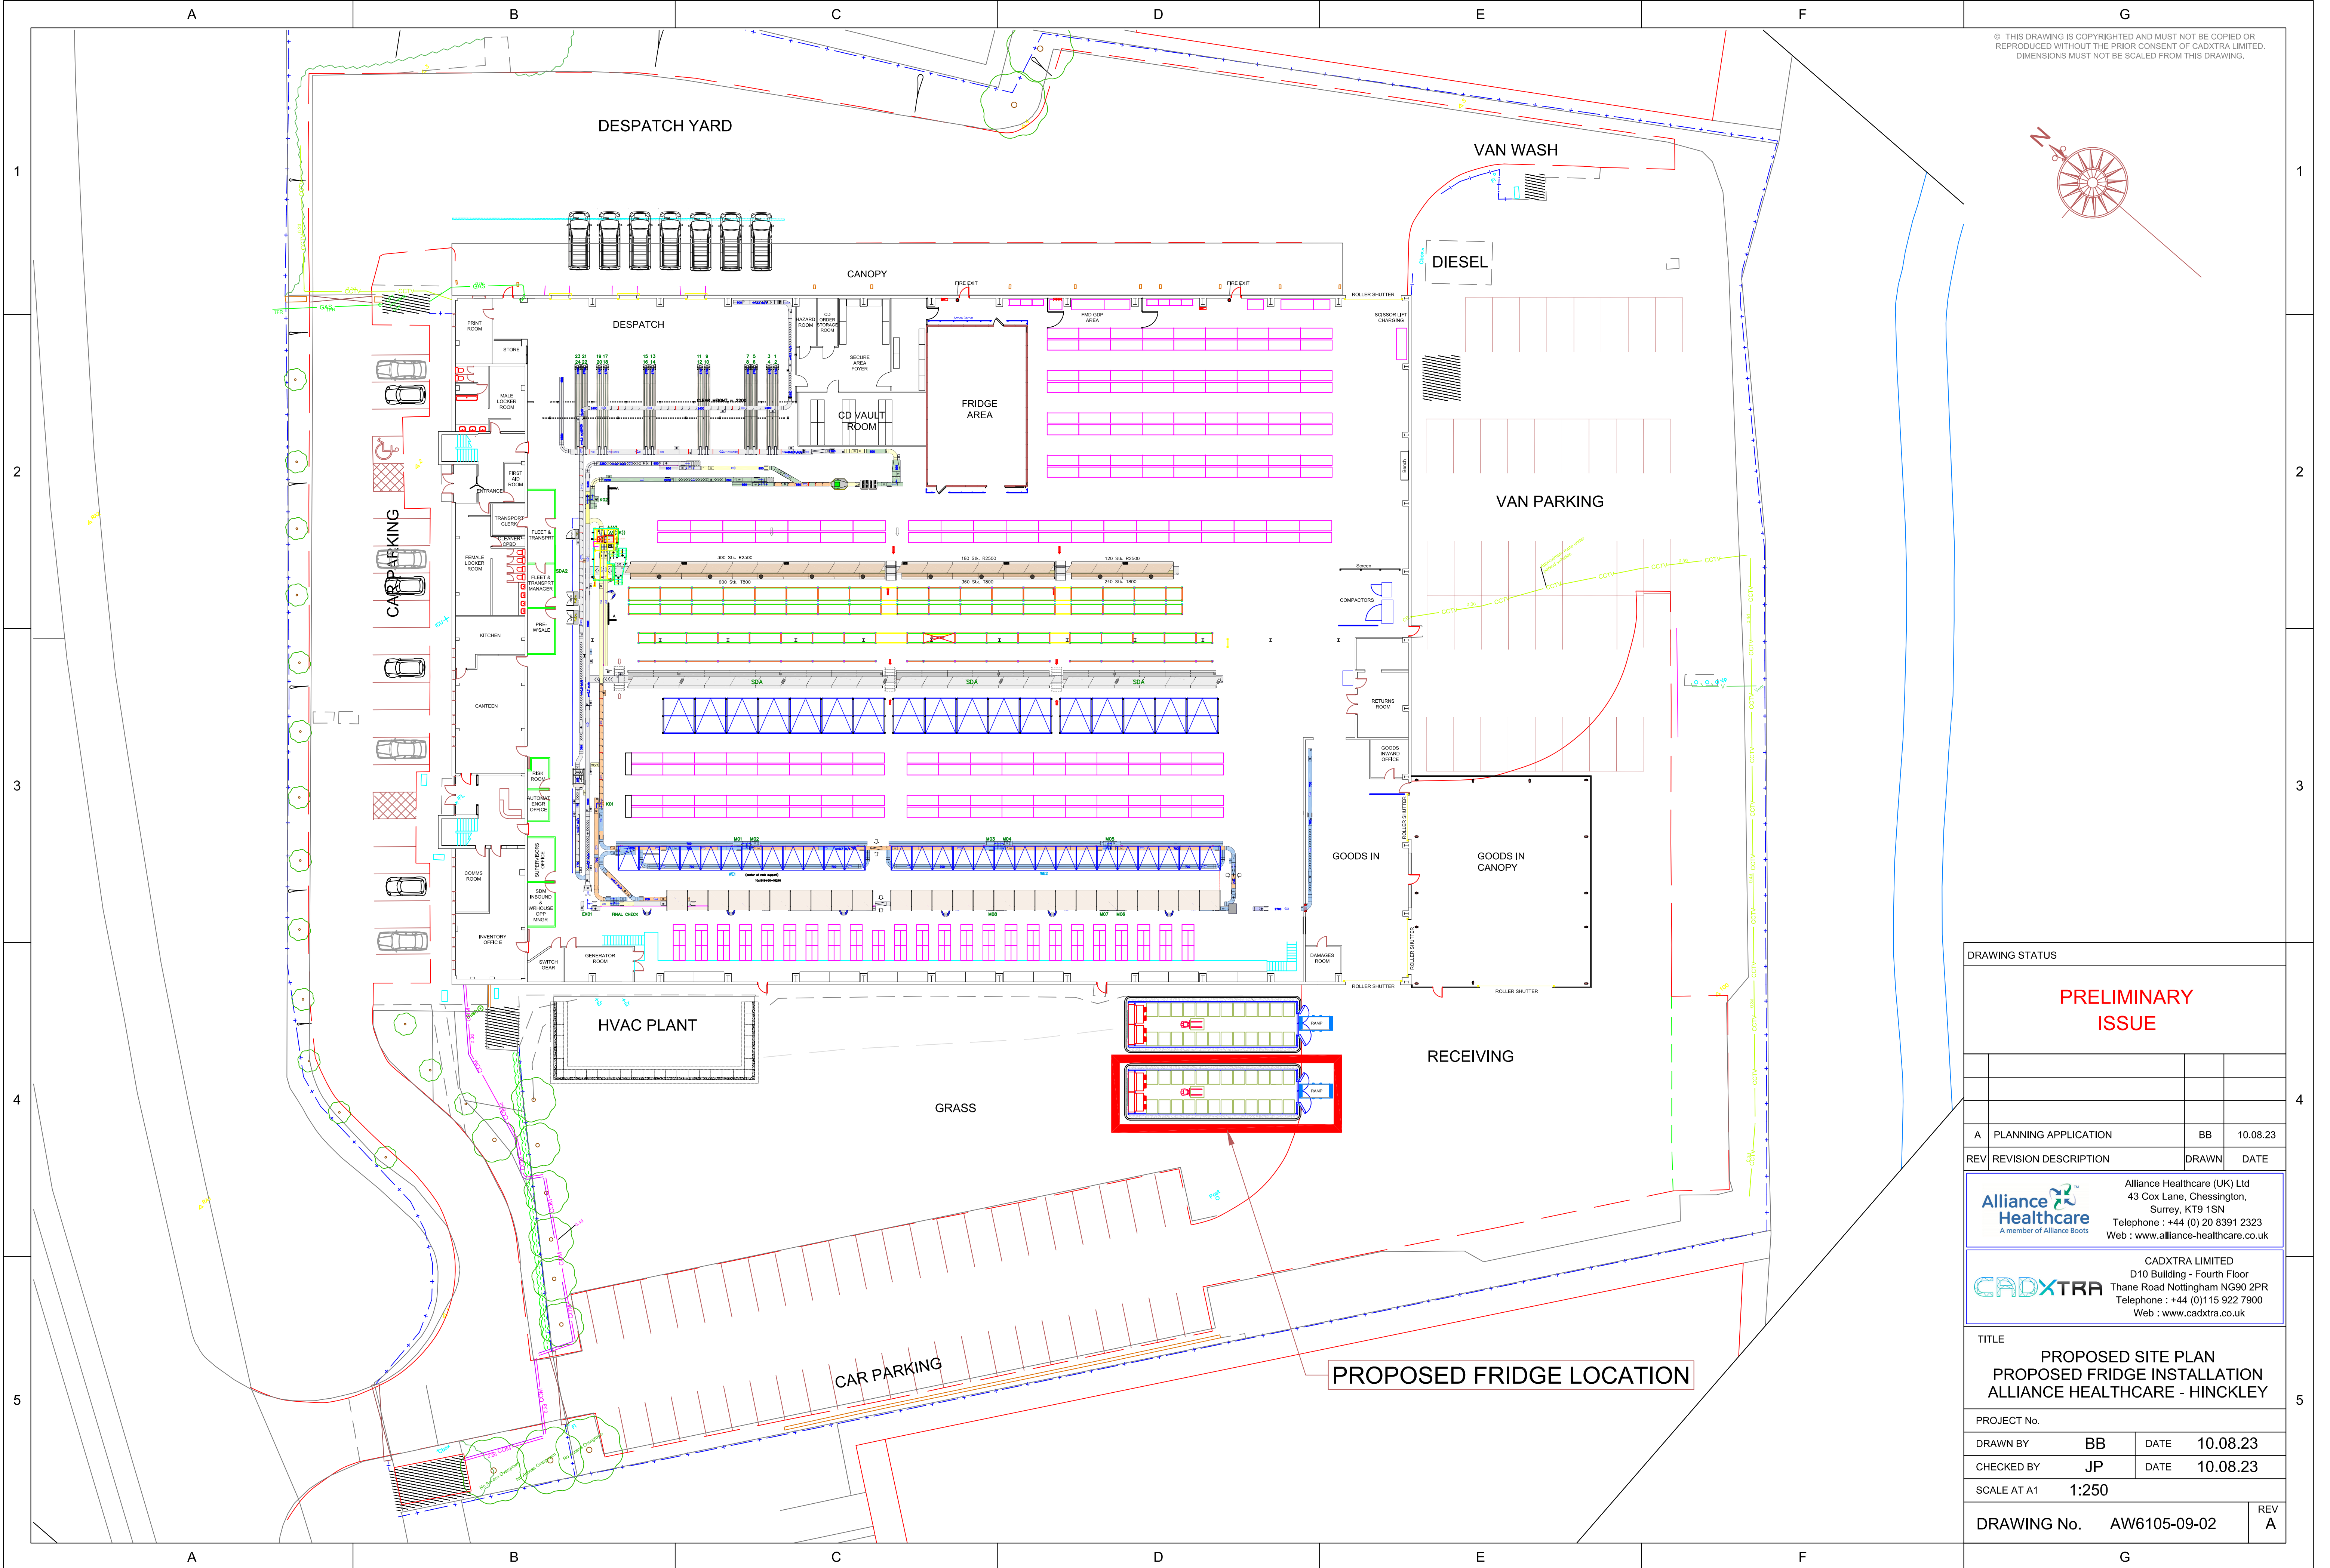

© THIS DRAWING IS COPYRIGHTED AND MUST NOT BE COPIED OR REPRODUCED WITHOUT THE PRIOR CONSENT OF CADXTRA LIMITED. DIMENSIONS MUST NOT BE SCALED FROM THIS DRAWING.

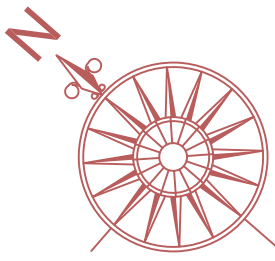

DRAWING STATUS

**PRELIMINARY
ISSUE**

A	PLANNING APPLICATION	BB	10.08.23
REV	REVISION DESCRIPTION	DRAWN	DATE



Alliance Healthcare (UK) Ltd
43 Cox Lane, Chessington,
Surrey, KT9 1SN
Telephone : +44 (0) 20 8391 2323
Web : www.alliance-healthcare.co.uk



CADXTRA LIMITED
D10 Building - Fourth Floor
Thane Road Nottingham NG90 2PR
Telephone : +44 (0)115 922 7900
Web : www.cadextra.co.uk

TITLE
**PROPOSED SITE PLAN
PROPOSED FRIDGE INSTALLATION
ALLIANCE HEALTHCARE - HINCKLEY**

PROJECT No.	
DRAWN BY	BB
CHECKED BY	JP
DATE	10.08.23

SCALE AT A1 1:250

DRAWING No. AW6105-09-02

REV
A