



Proposed House Type: Plot 5

387.4m² (4,170ft²)

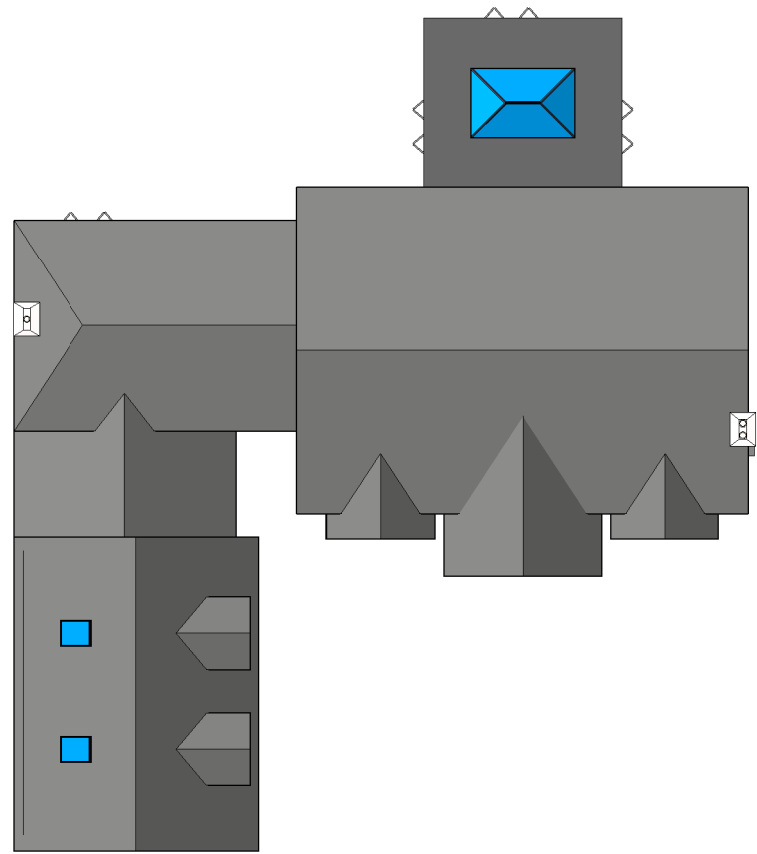


Roof Plan

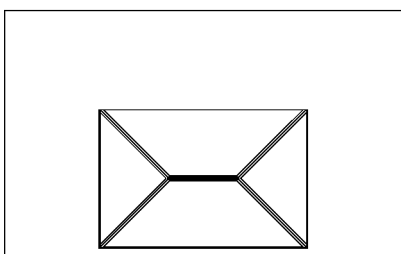

First Floor Plan



Ground Floor Plan

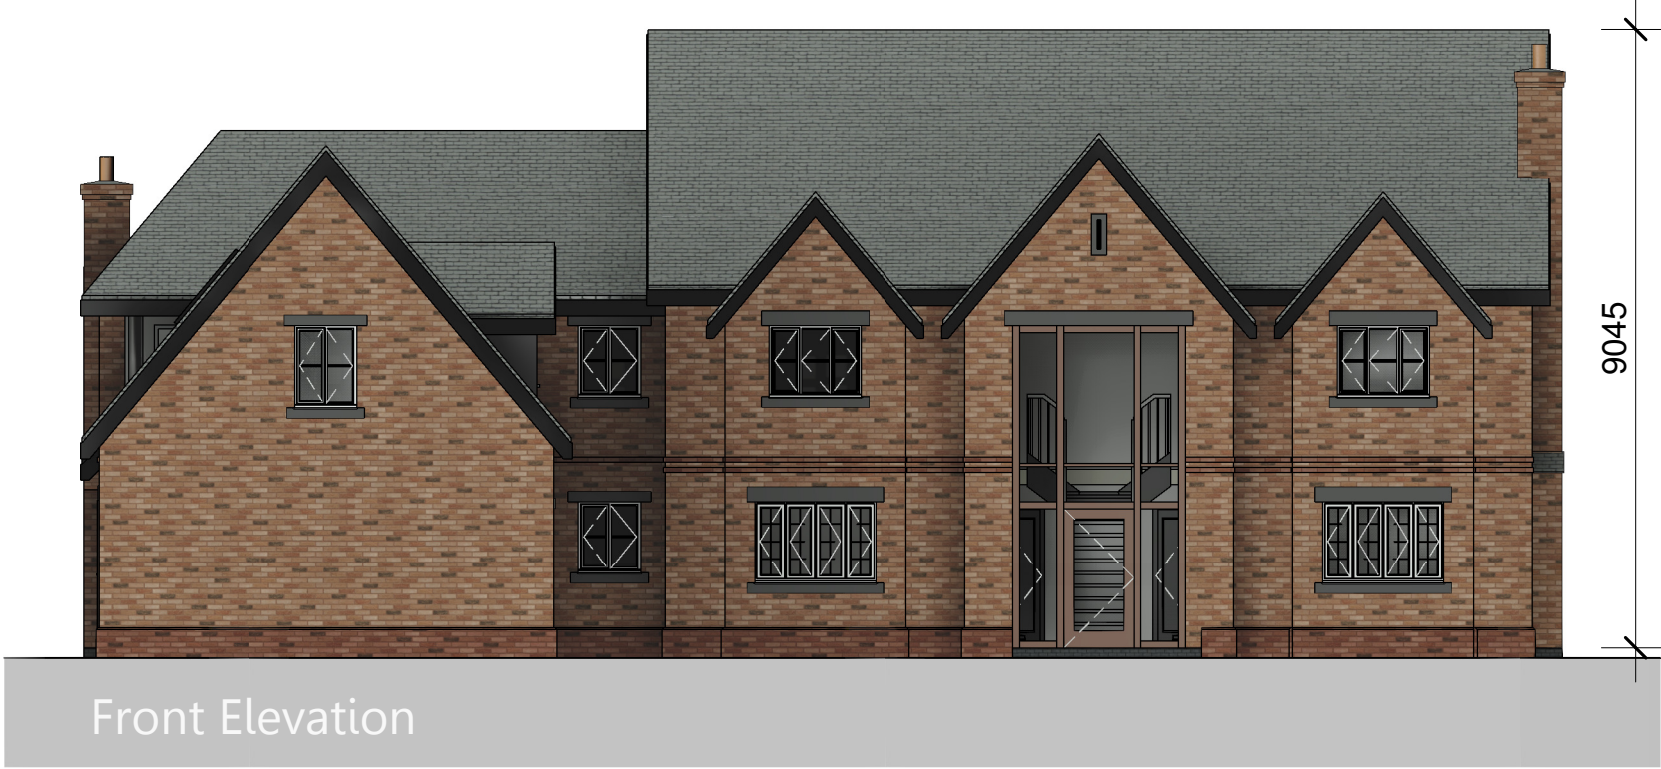

Front Elevation





Side Elevation



Rear Elevation



Side Elevation

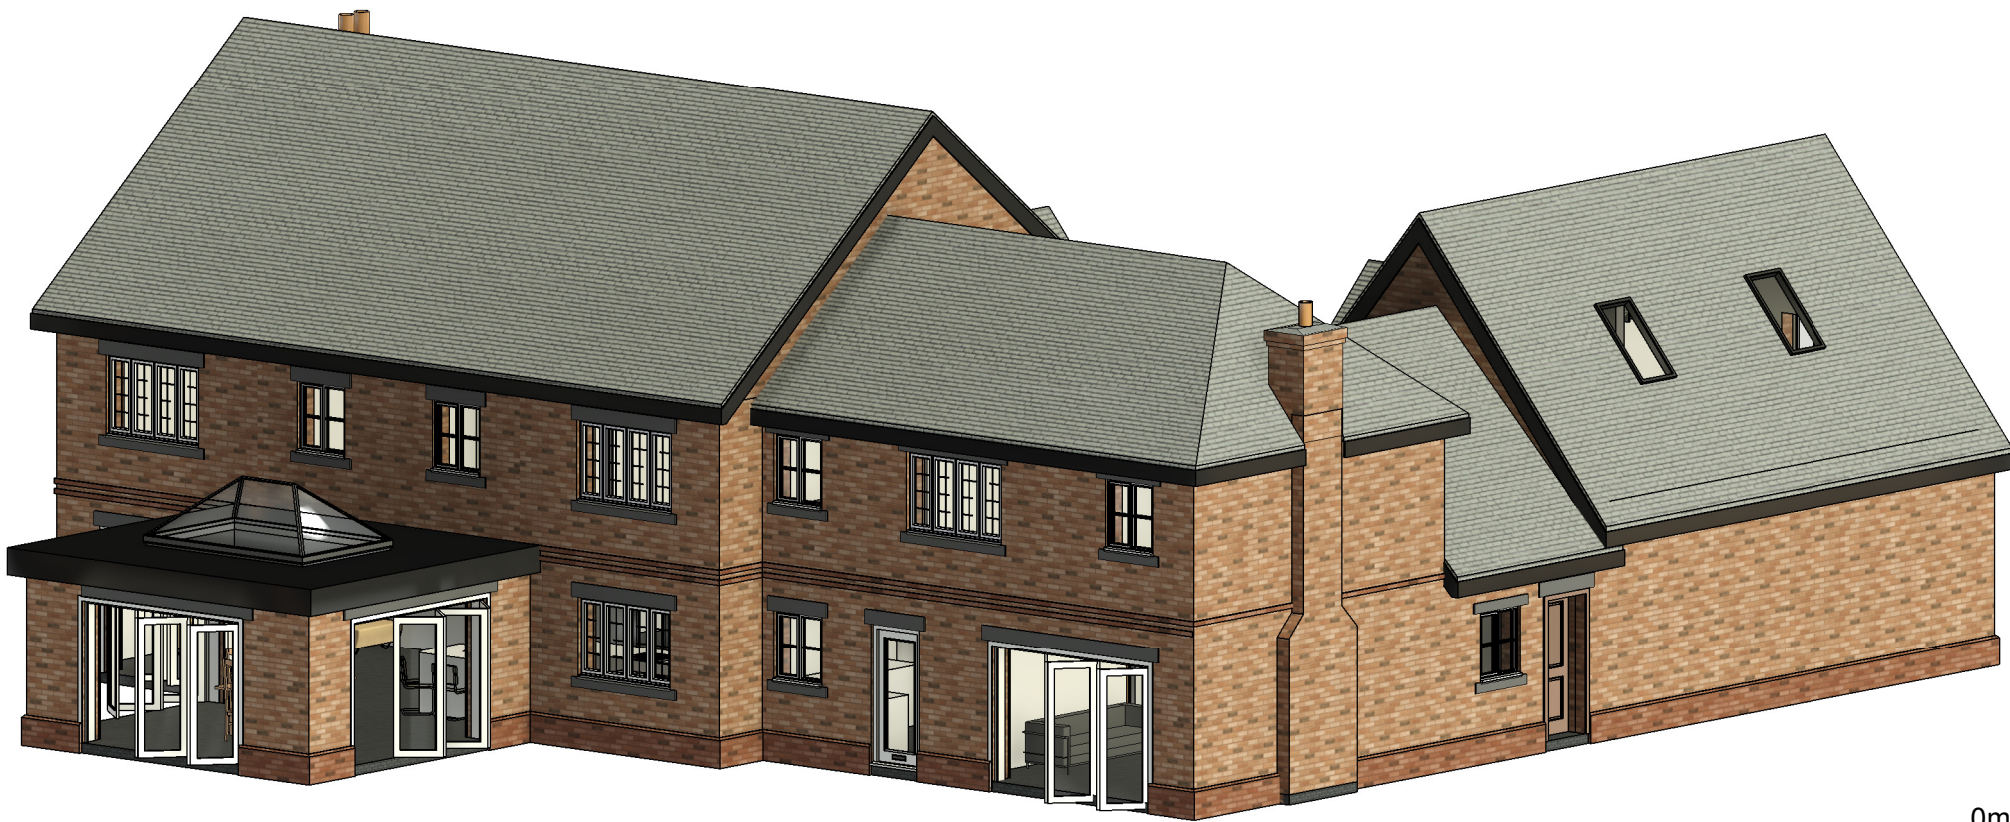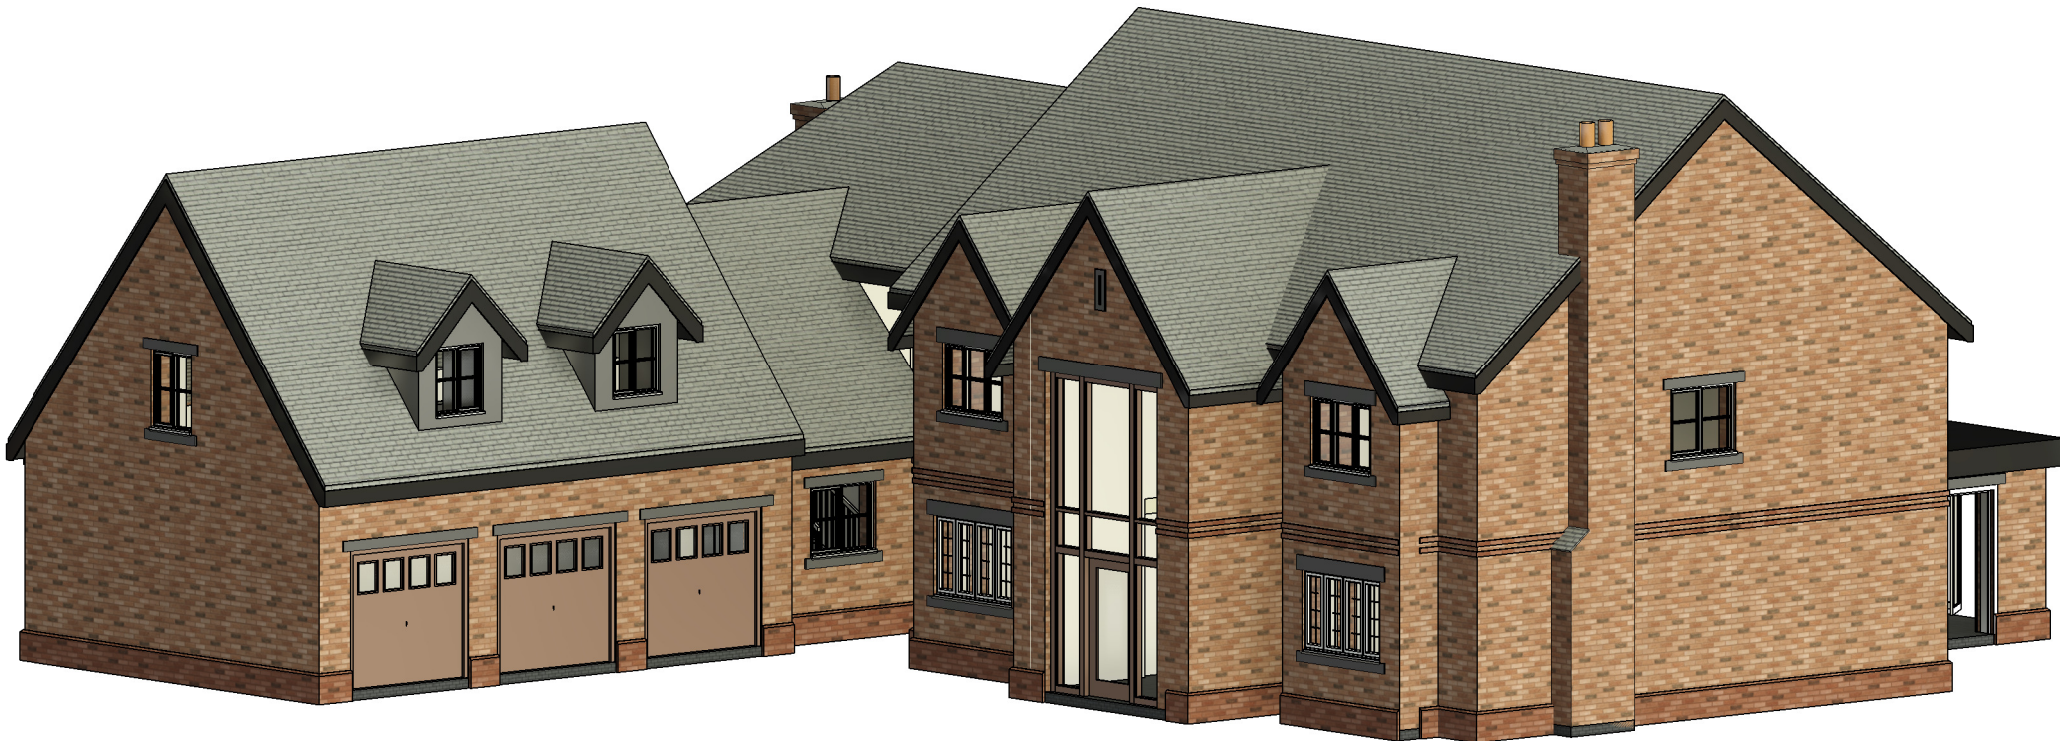

Rev A - Amendmens to meet Part O requirements - MS-13.09.23

Cartwright
HOMES

hayward
ARCHITECTS LTD

19 Station Road
Hinckley
Leicestershire
LE10 1AW

Tel: 01455 635 665
Fax: 01455 618 971
www.hayward-architects.co.uk

Client Cartwright Homes	
Project Title Residential Development Chapel Lane Witherley	
Drawing Title Bespoke House type - plot 5	
Scale 1:100	Date 09.03.23
Author JET	Checked by
Job No. 22-124	Drawing No. PL09-A
Status Planning Submission	

THE COPYRIGHT OF THIS DRAWING IS VESTED IN HAYWARD ARCHITECTS LTD.
REPRODUCTION IN ANY FORM OR BY ANY MEANS, OR IN PART, IS FORBIDDEN WITHOUT
THE PRIOR WRITTEN PERMISSION OF THE COPYRIGHT HOLDER. DO NOT SCALE FROM
DRAWING AND ONLY DIMENSIONS ARE TO BE USED

0m 2m 4m 6m 8m 10m
SCALE 1:100 @ A2