
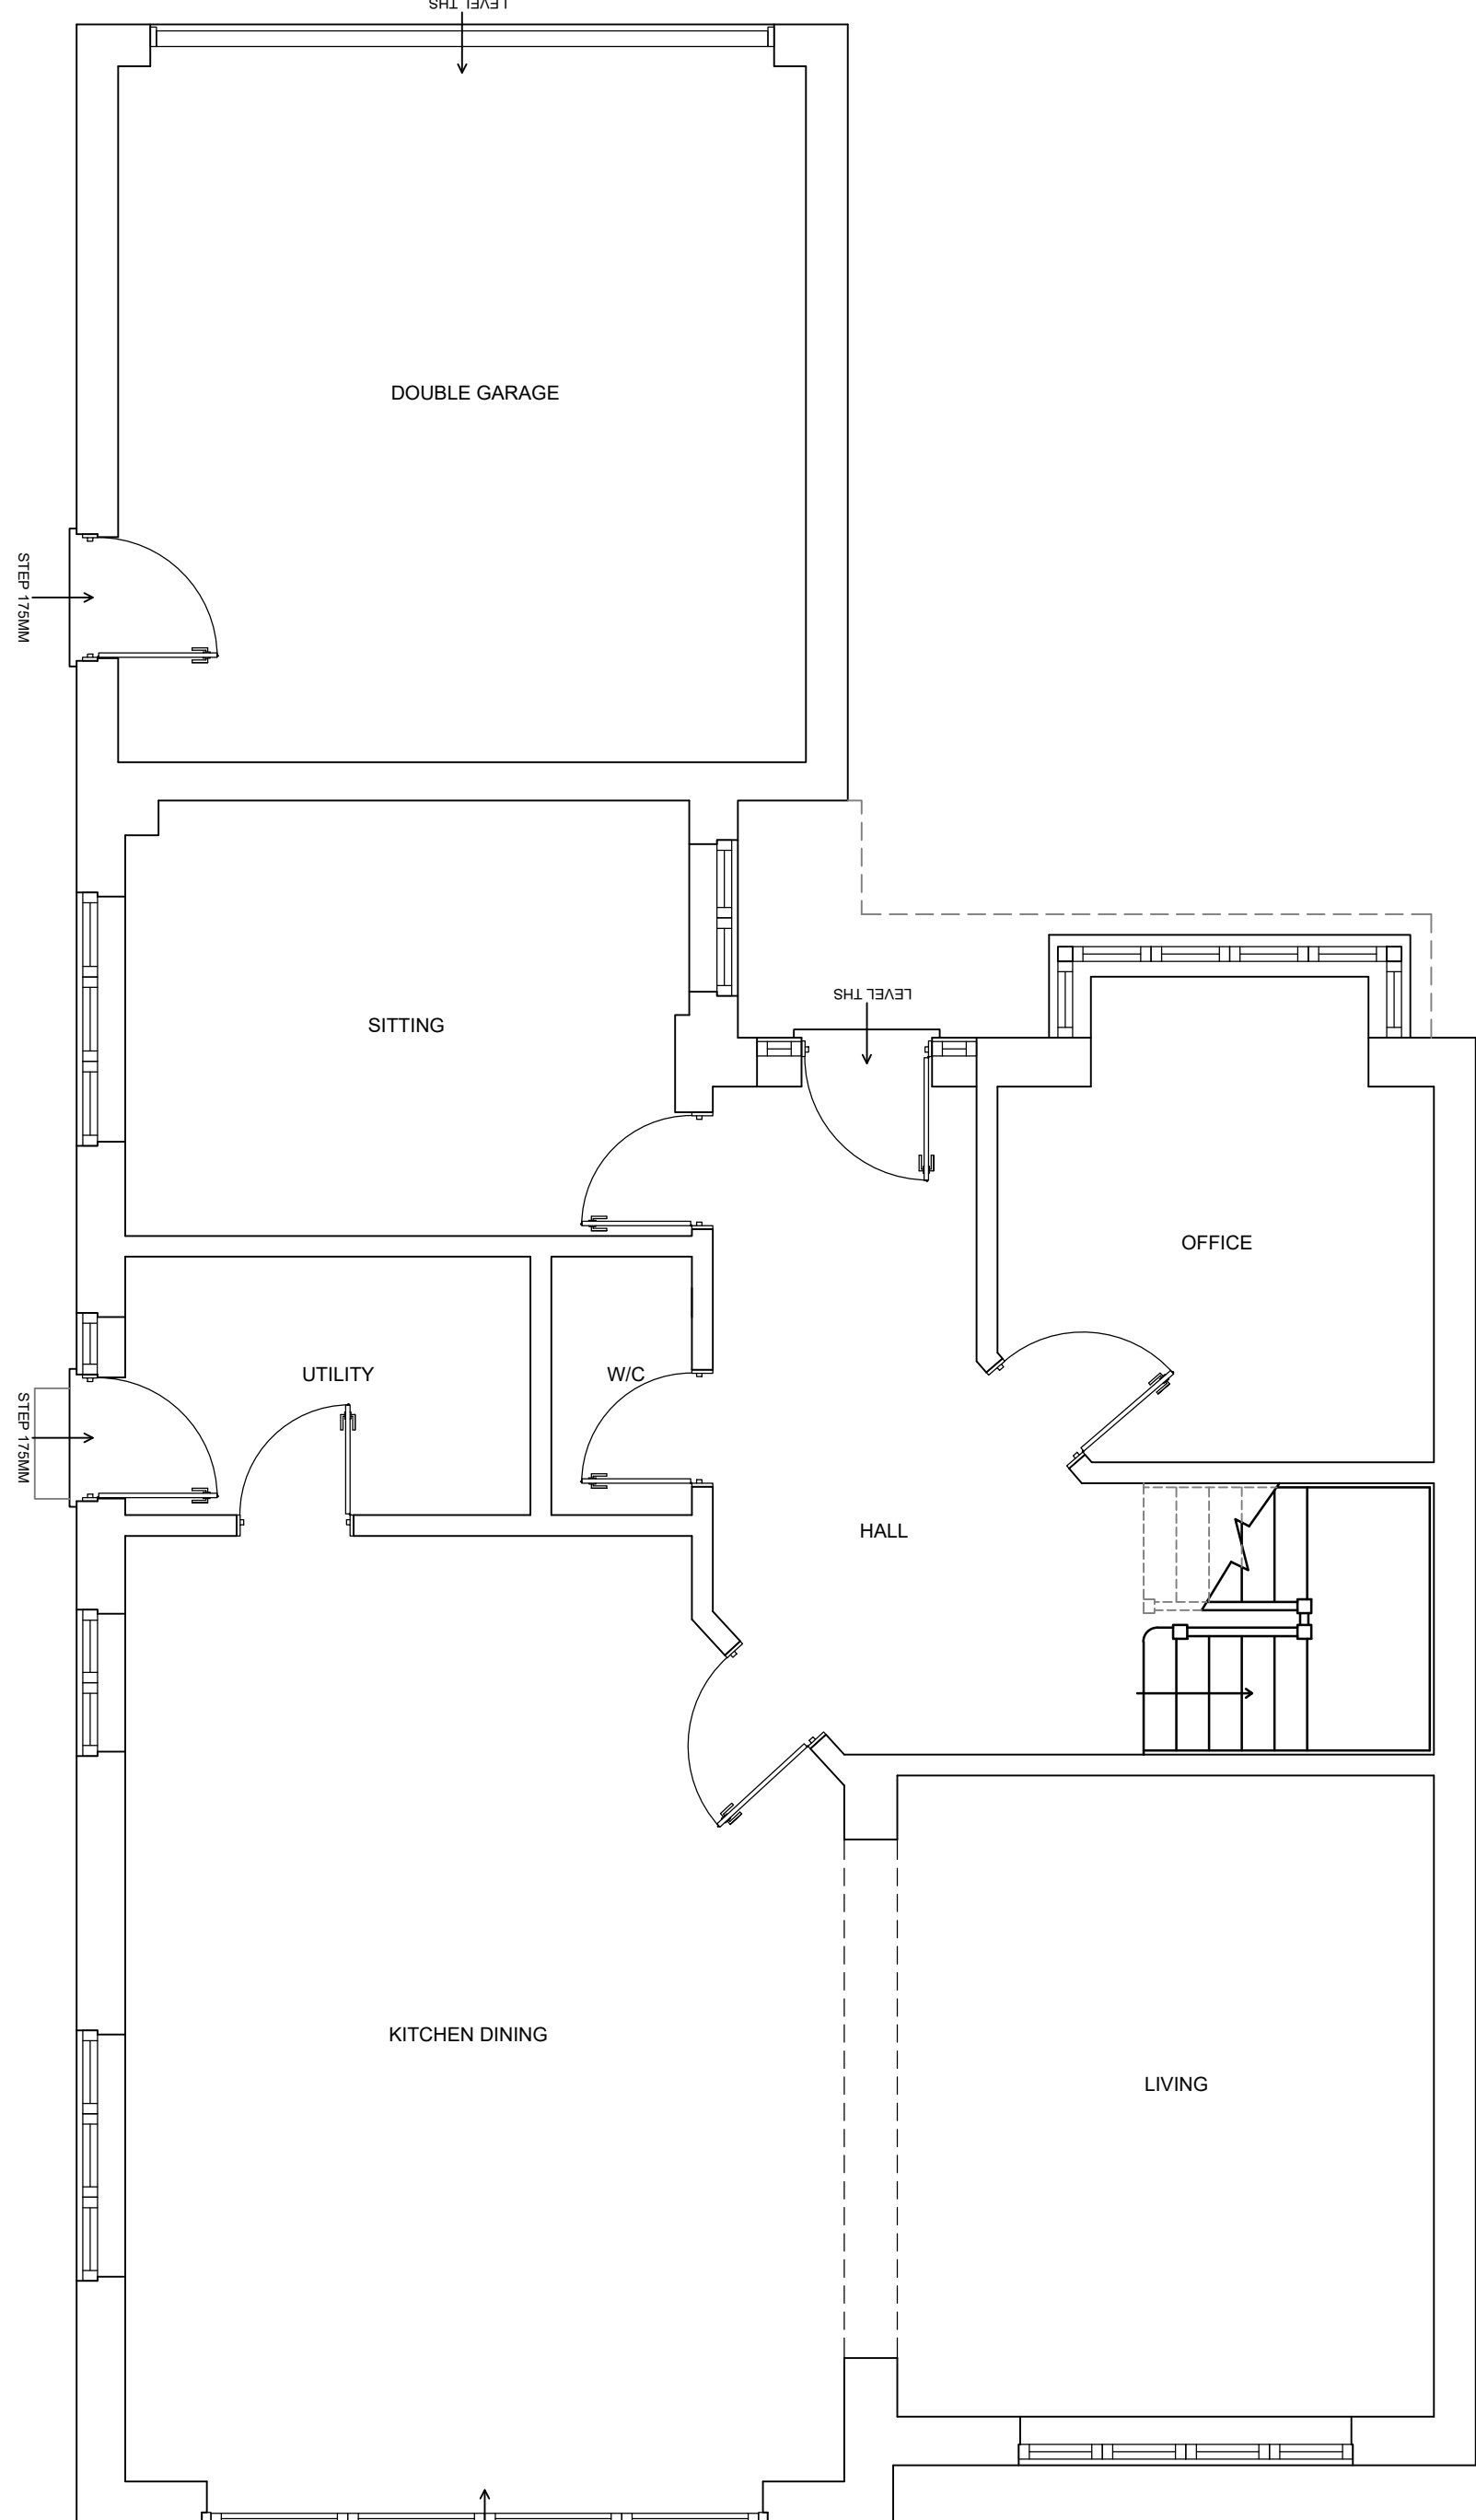
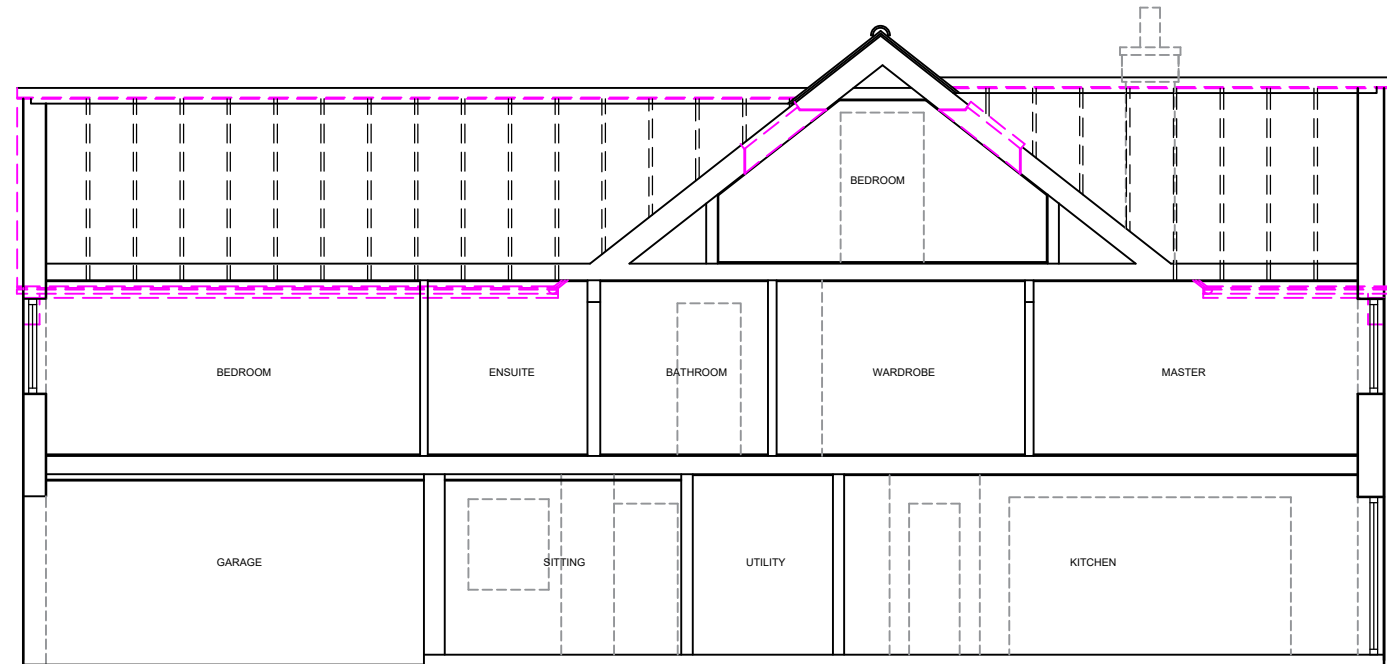
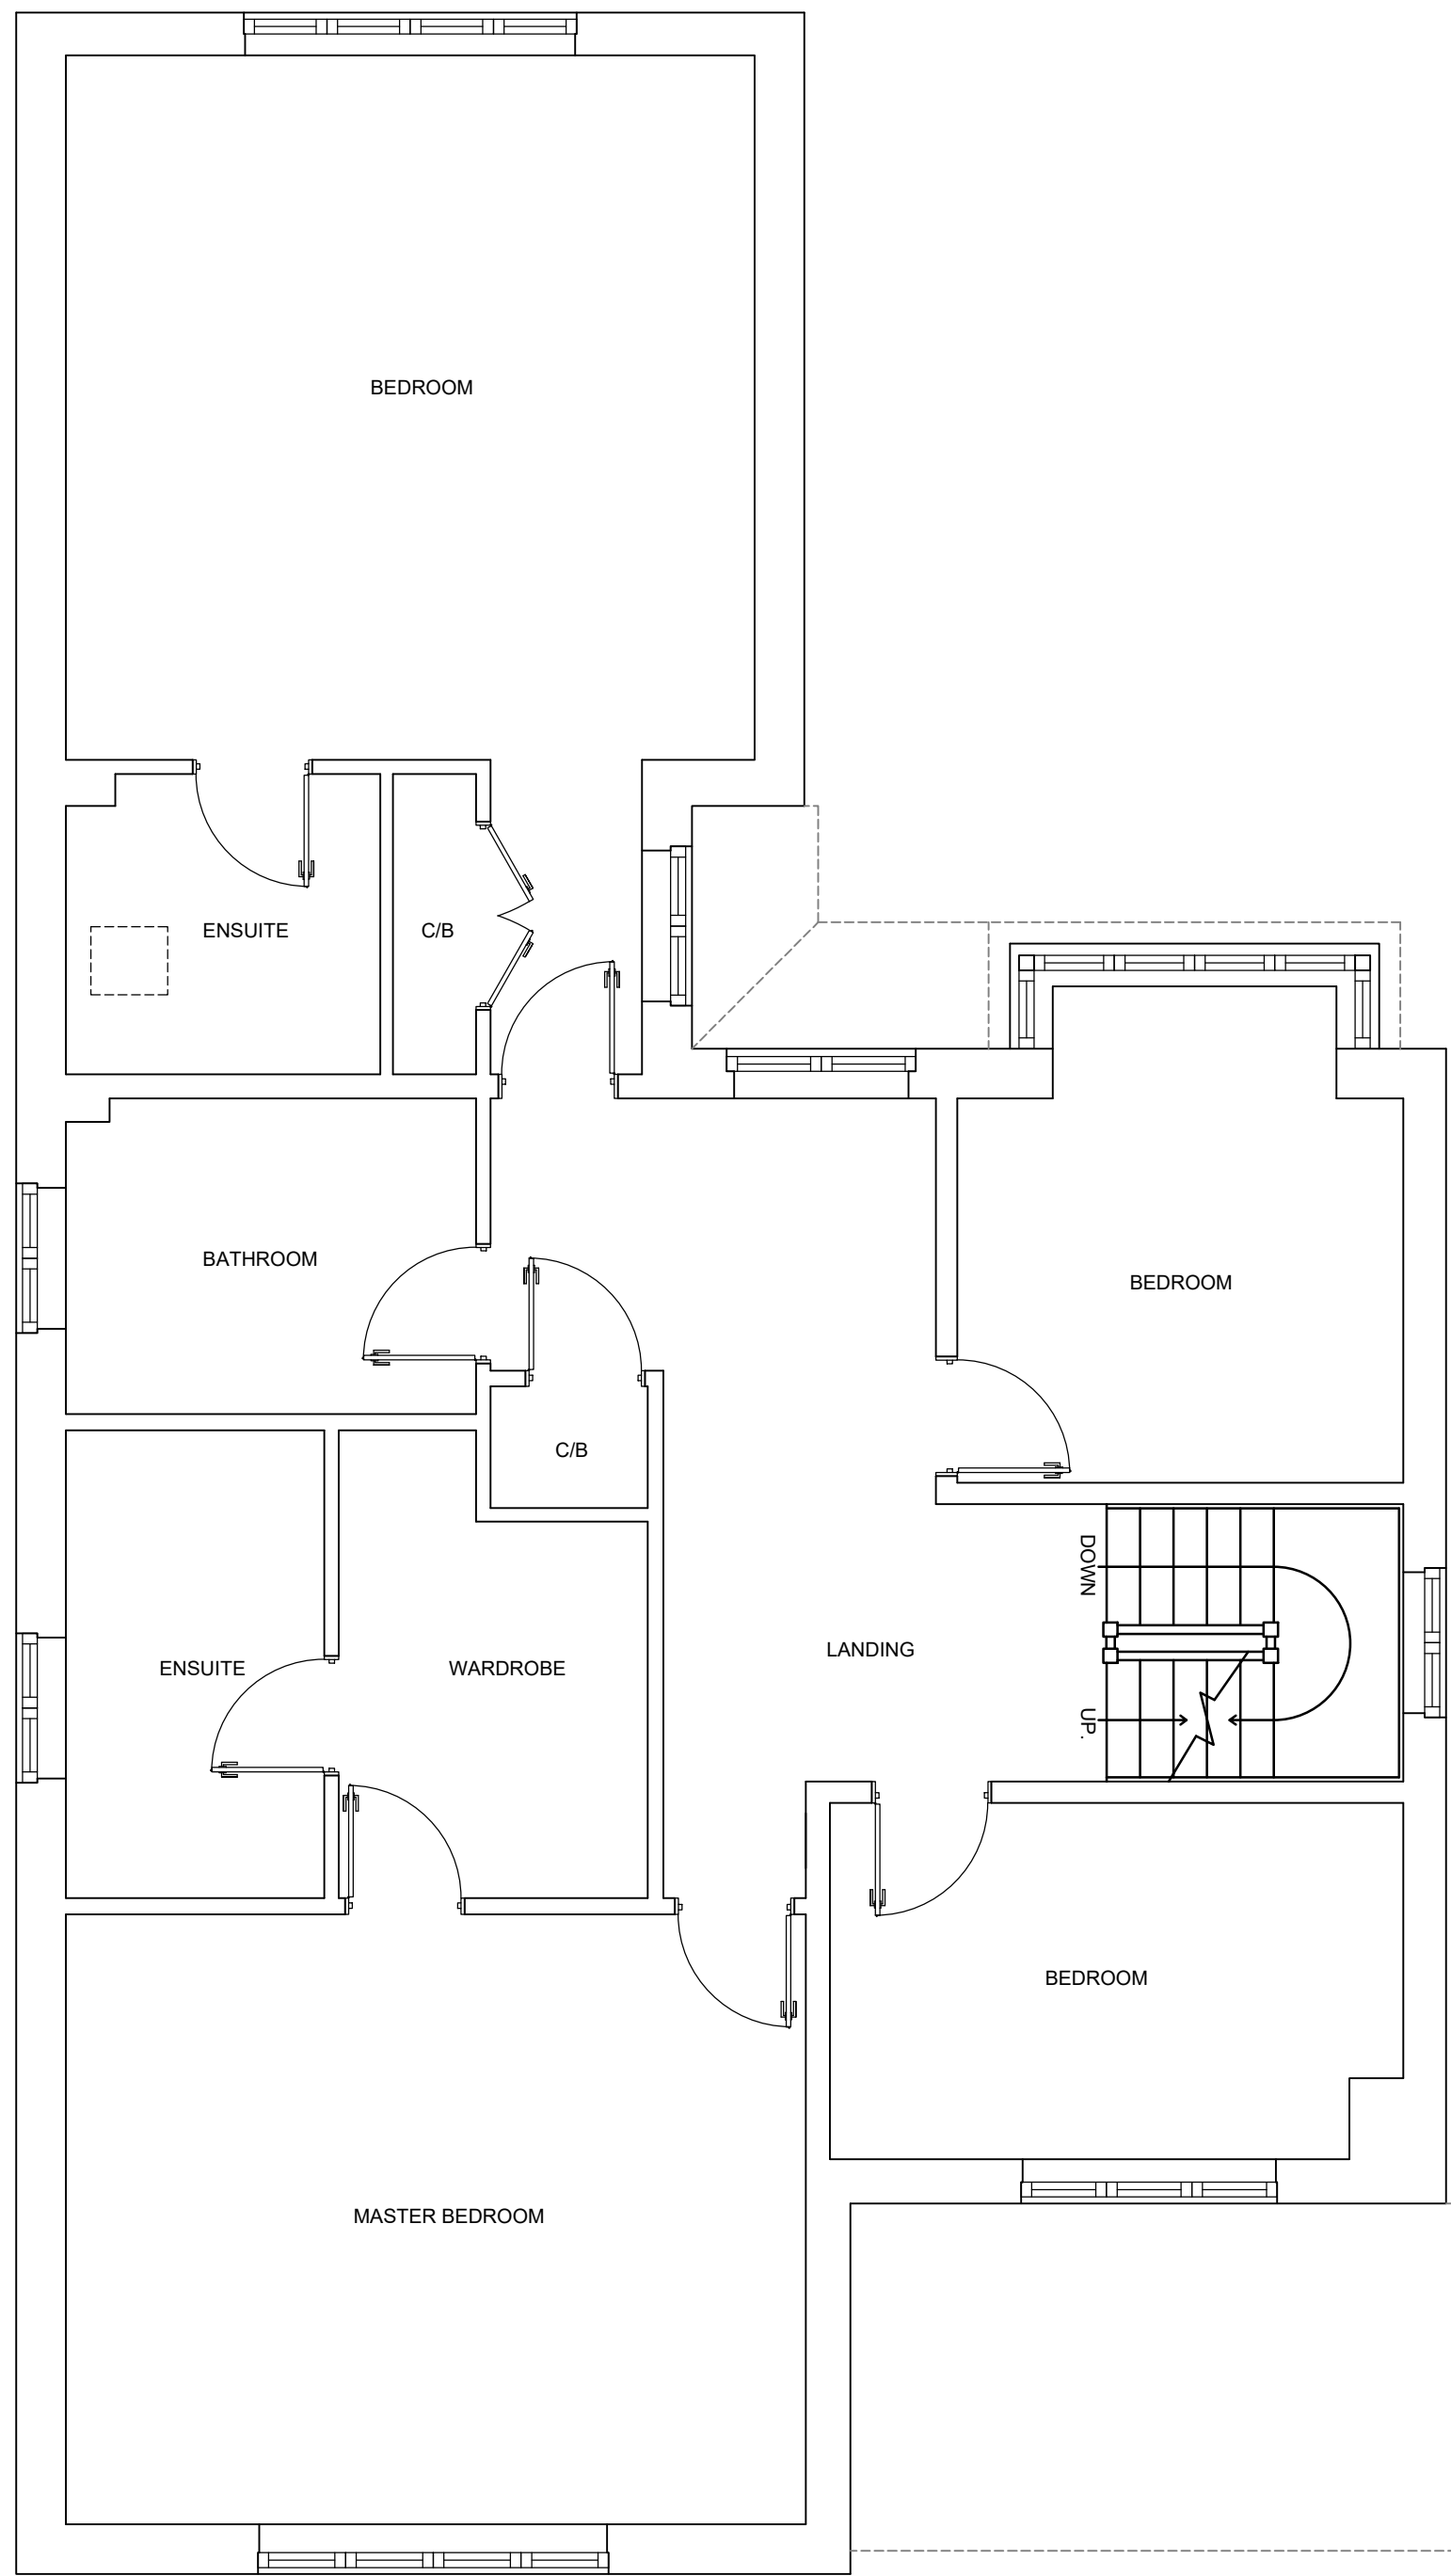
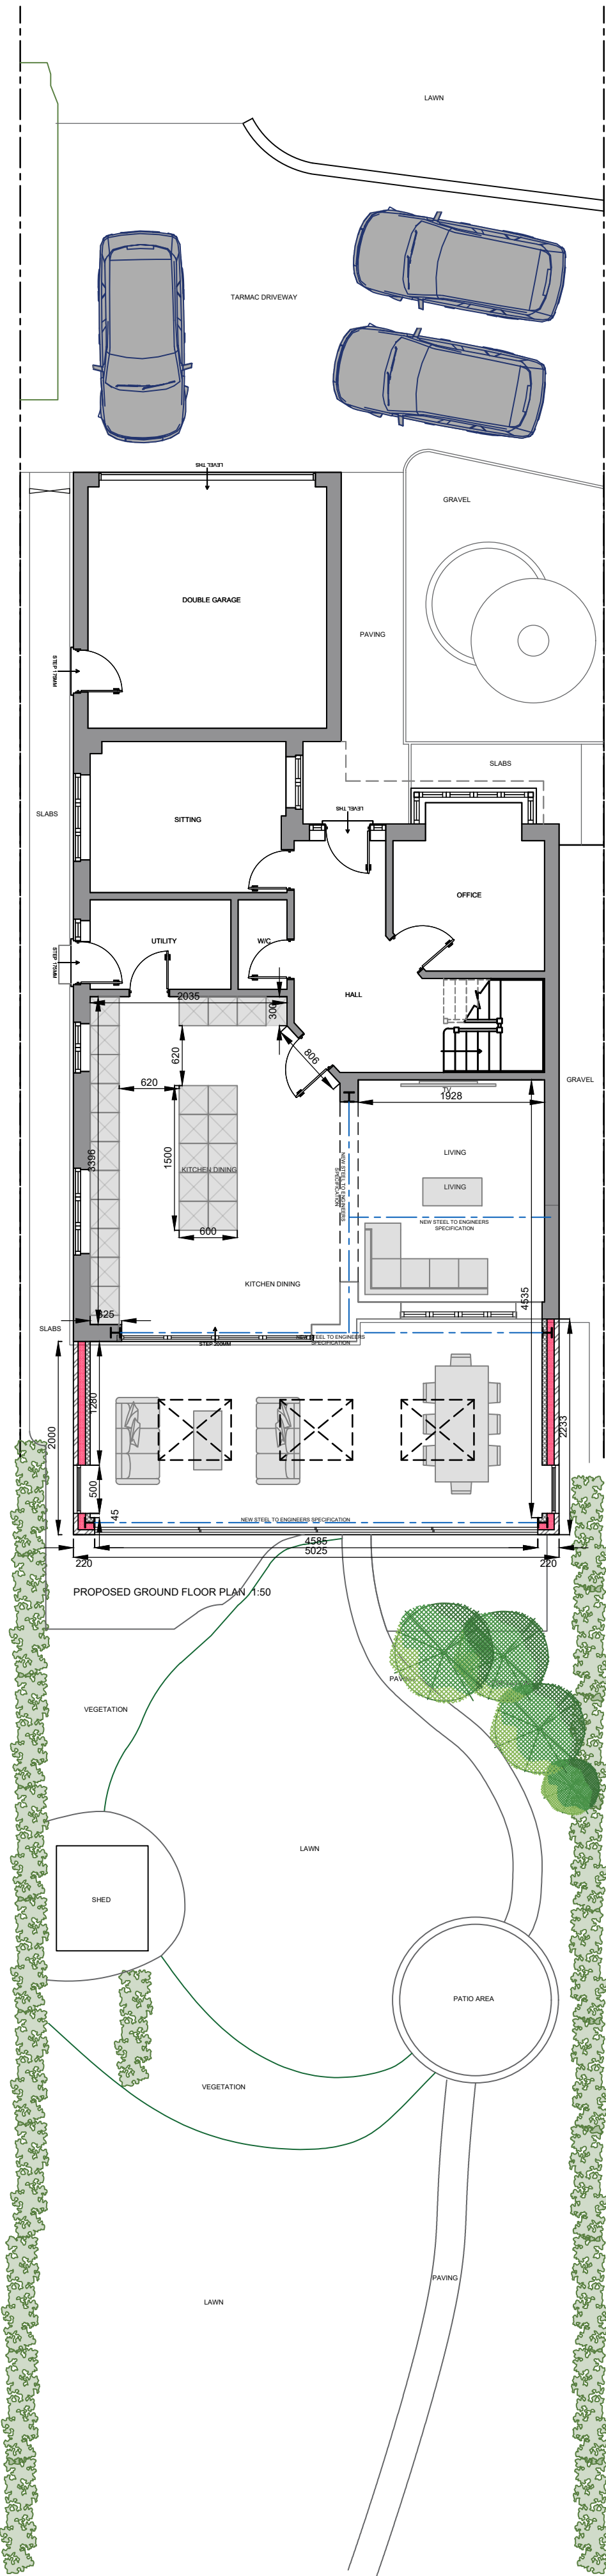


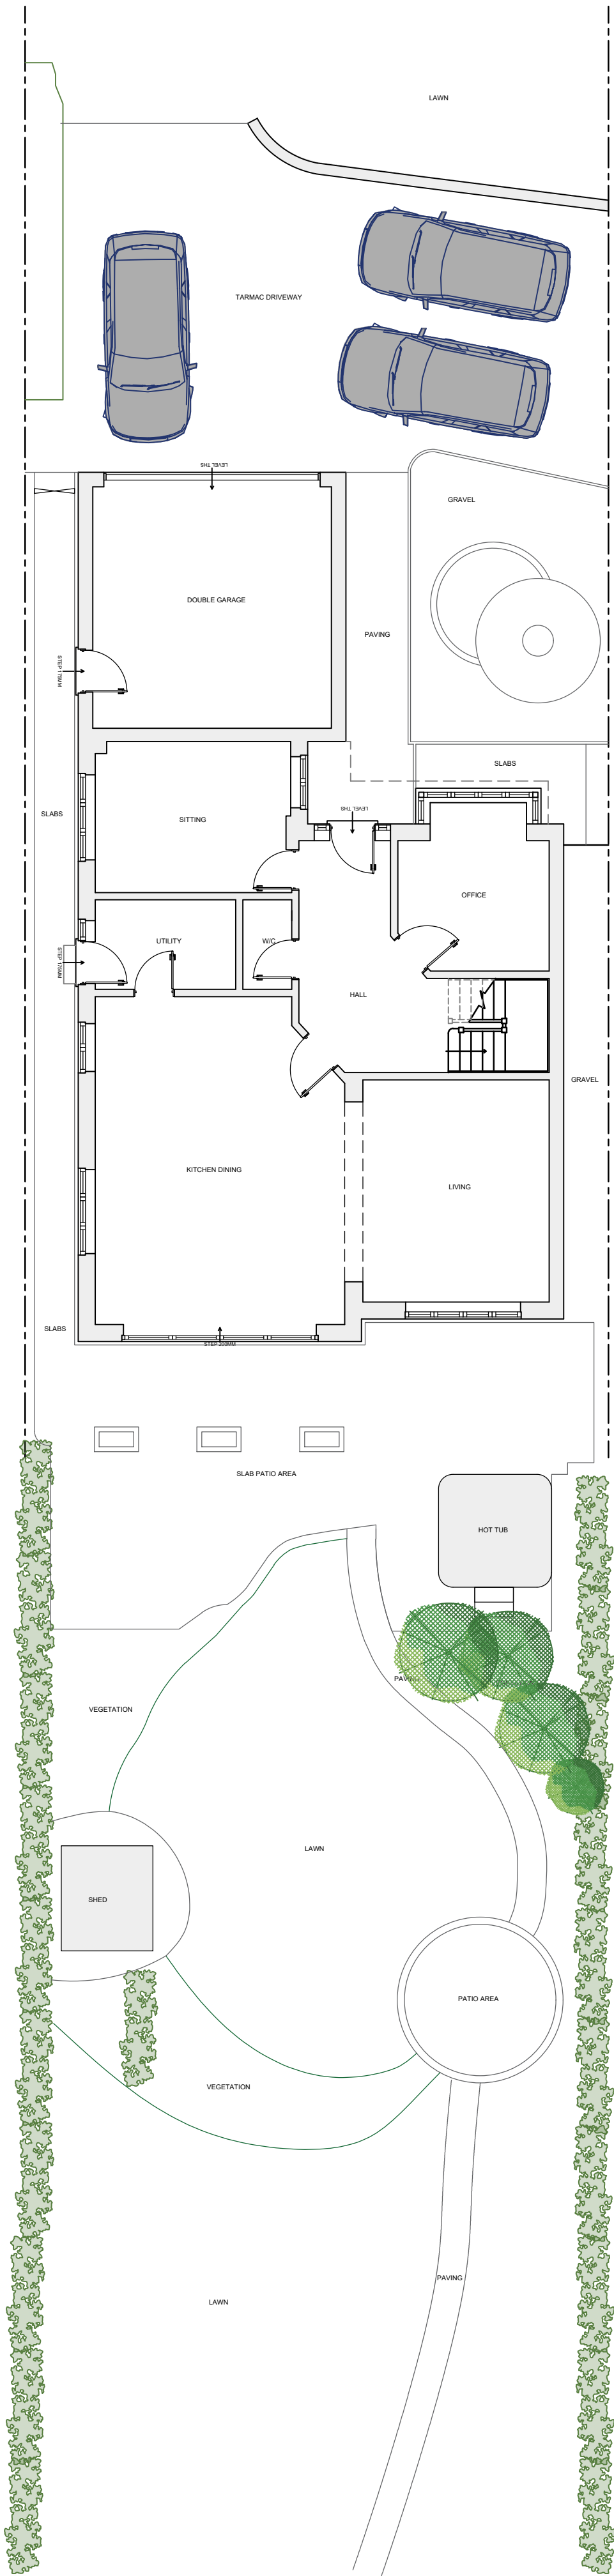

SCALE @ 1:100																							
1M	2M	3M	4M	5M	6M	7M	8M	9M															
SCALE @ 1:50																							
1M	2M	3M	4M																				
REV	DATE	DETAIL	P/C DRN																				
1	23/04/26	SCAN SURVEY DRAWN	P	1	JLD																		
A	05/05/26	PROPOSED FLOOR PLANS	P	1	BC																		
B	11/05/26	CLIENT AMENDMENTS	P	1	BC																		
C	28/05/26	PLANNING SUBMISSION	P	1	BC																		
DRAWING :																							
EXISTING AND PROPOSED SITE PLANS																							
DATE :		PROJECT :																					
APRIL 26		PROPOSED SINGLE STOREY REAR EXTENSION																					
SCALE @ A1 :		CLIENT :		WINCHESTER																			
1:100		SITE ADDRESS :		5 BARTON ROAD CARLTON CV13 0DB																			
DRAWING No.																							
26-27.1																							
ALL DIMENSIONS TO BE CHECKED ON SITE PRIOR TO COMMENCEMENT. PLANS TO BE ISSUED FOR PLANNING PURPOSES ONLY. ANY VARIATIONS FROM PLANS OR STRUCTURAL ALTERATIONS ARE TO BE NOTIFIED IMMEDIATELY OR WILL BE CARRIED OUT AT THE CLIENT'S RISK. ANY BUILDING WORKING MUST BE DONE BEFORE ANY NECESSARY LOCAL AUTHORITY APPROVALS HAVE BEEN GRANTED AND IT IS THE CLIENT'S OWN RESPONSIBILITY TO OBTAIN ALL NECESSARY APPROVALS. THE DRAWING REMAINS THE COPYRIGHT OF THE ART OF BUILDING LTD AND MUST NOT BE REPRODUCED OR COPIED WITHOUT PRIOR CONSENT. THIS DRAWING IS THE PROPERTY OF THE ART OF BUILDING LTD AND IS TO BE USED ONLY FOR THE PROJECT AND FOR THE CLIENT'S USE ONLY. ANY REVISIONS OR AMENDMENTS TO THE DRAWING MUST BE MADE BY THE ART OF BUILDING LTD. 
DRAWING SIGNED AND APPROVED BY:																							
PRINT NAME :		SIGNATURE :				DATE :																	
TAOB.® Thoughtful Architecture																							
The Art of Building Ltd t: 01509 891105 e: info@taob.co.uk					45 Maplewell Road Woodhouse Eaves Leicestershire LE12 8RG																		