




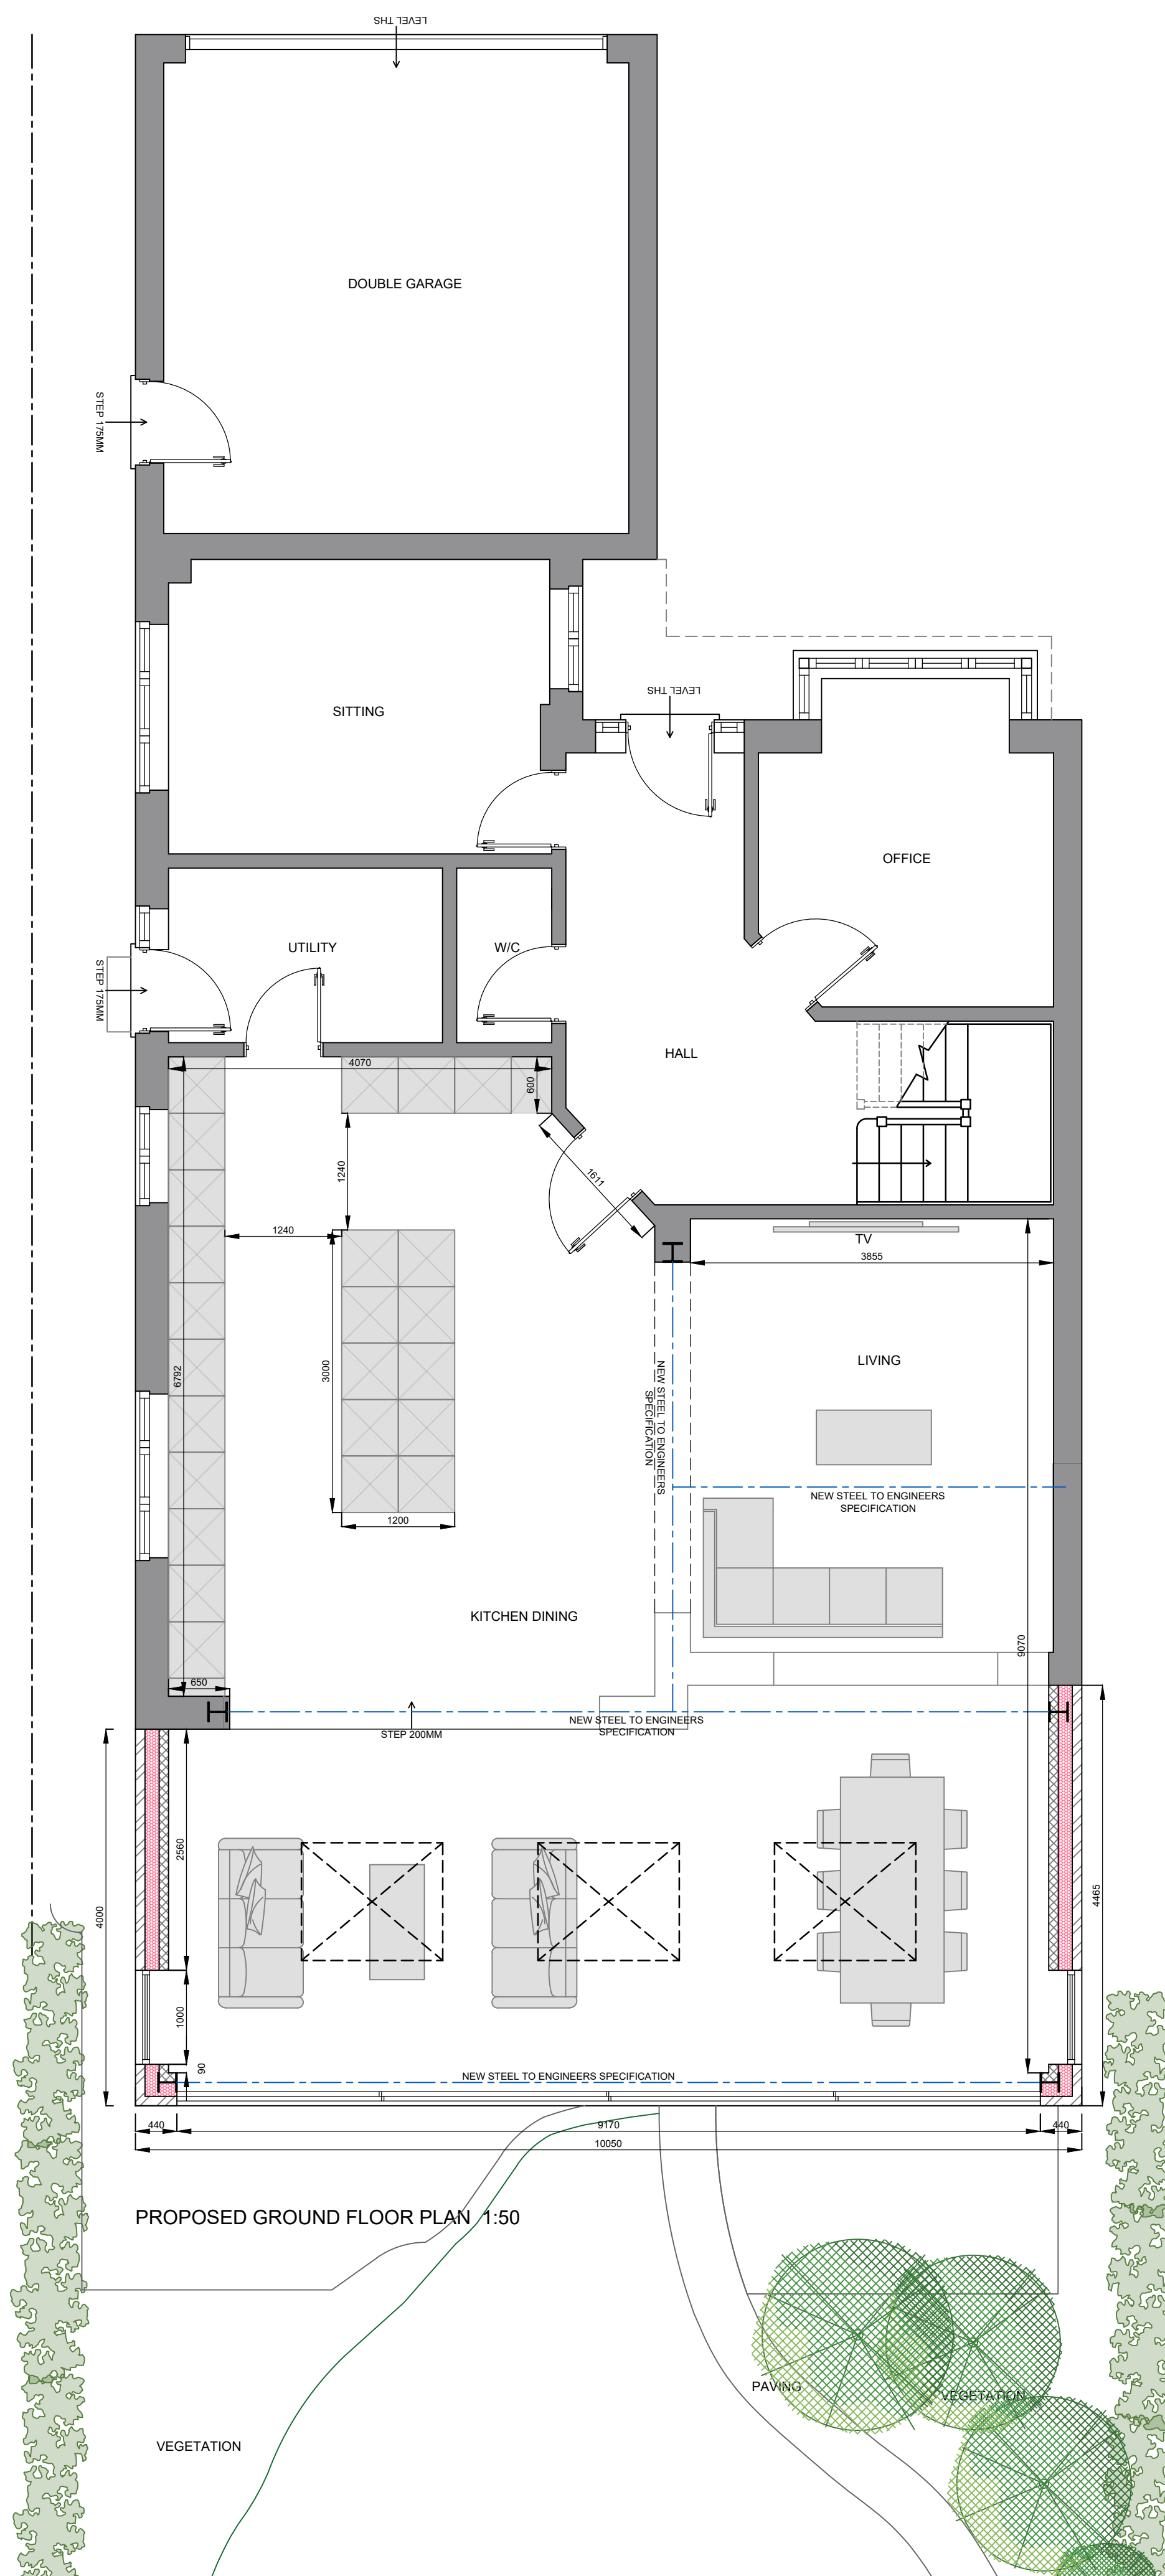


PROPOSED FIRST FLOOR PLAN 1:50

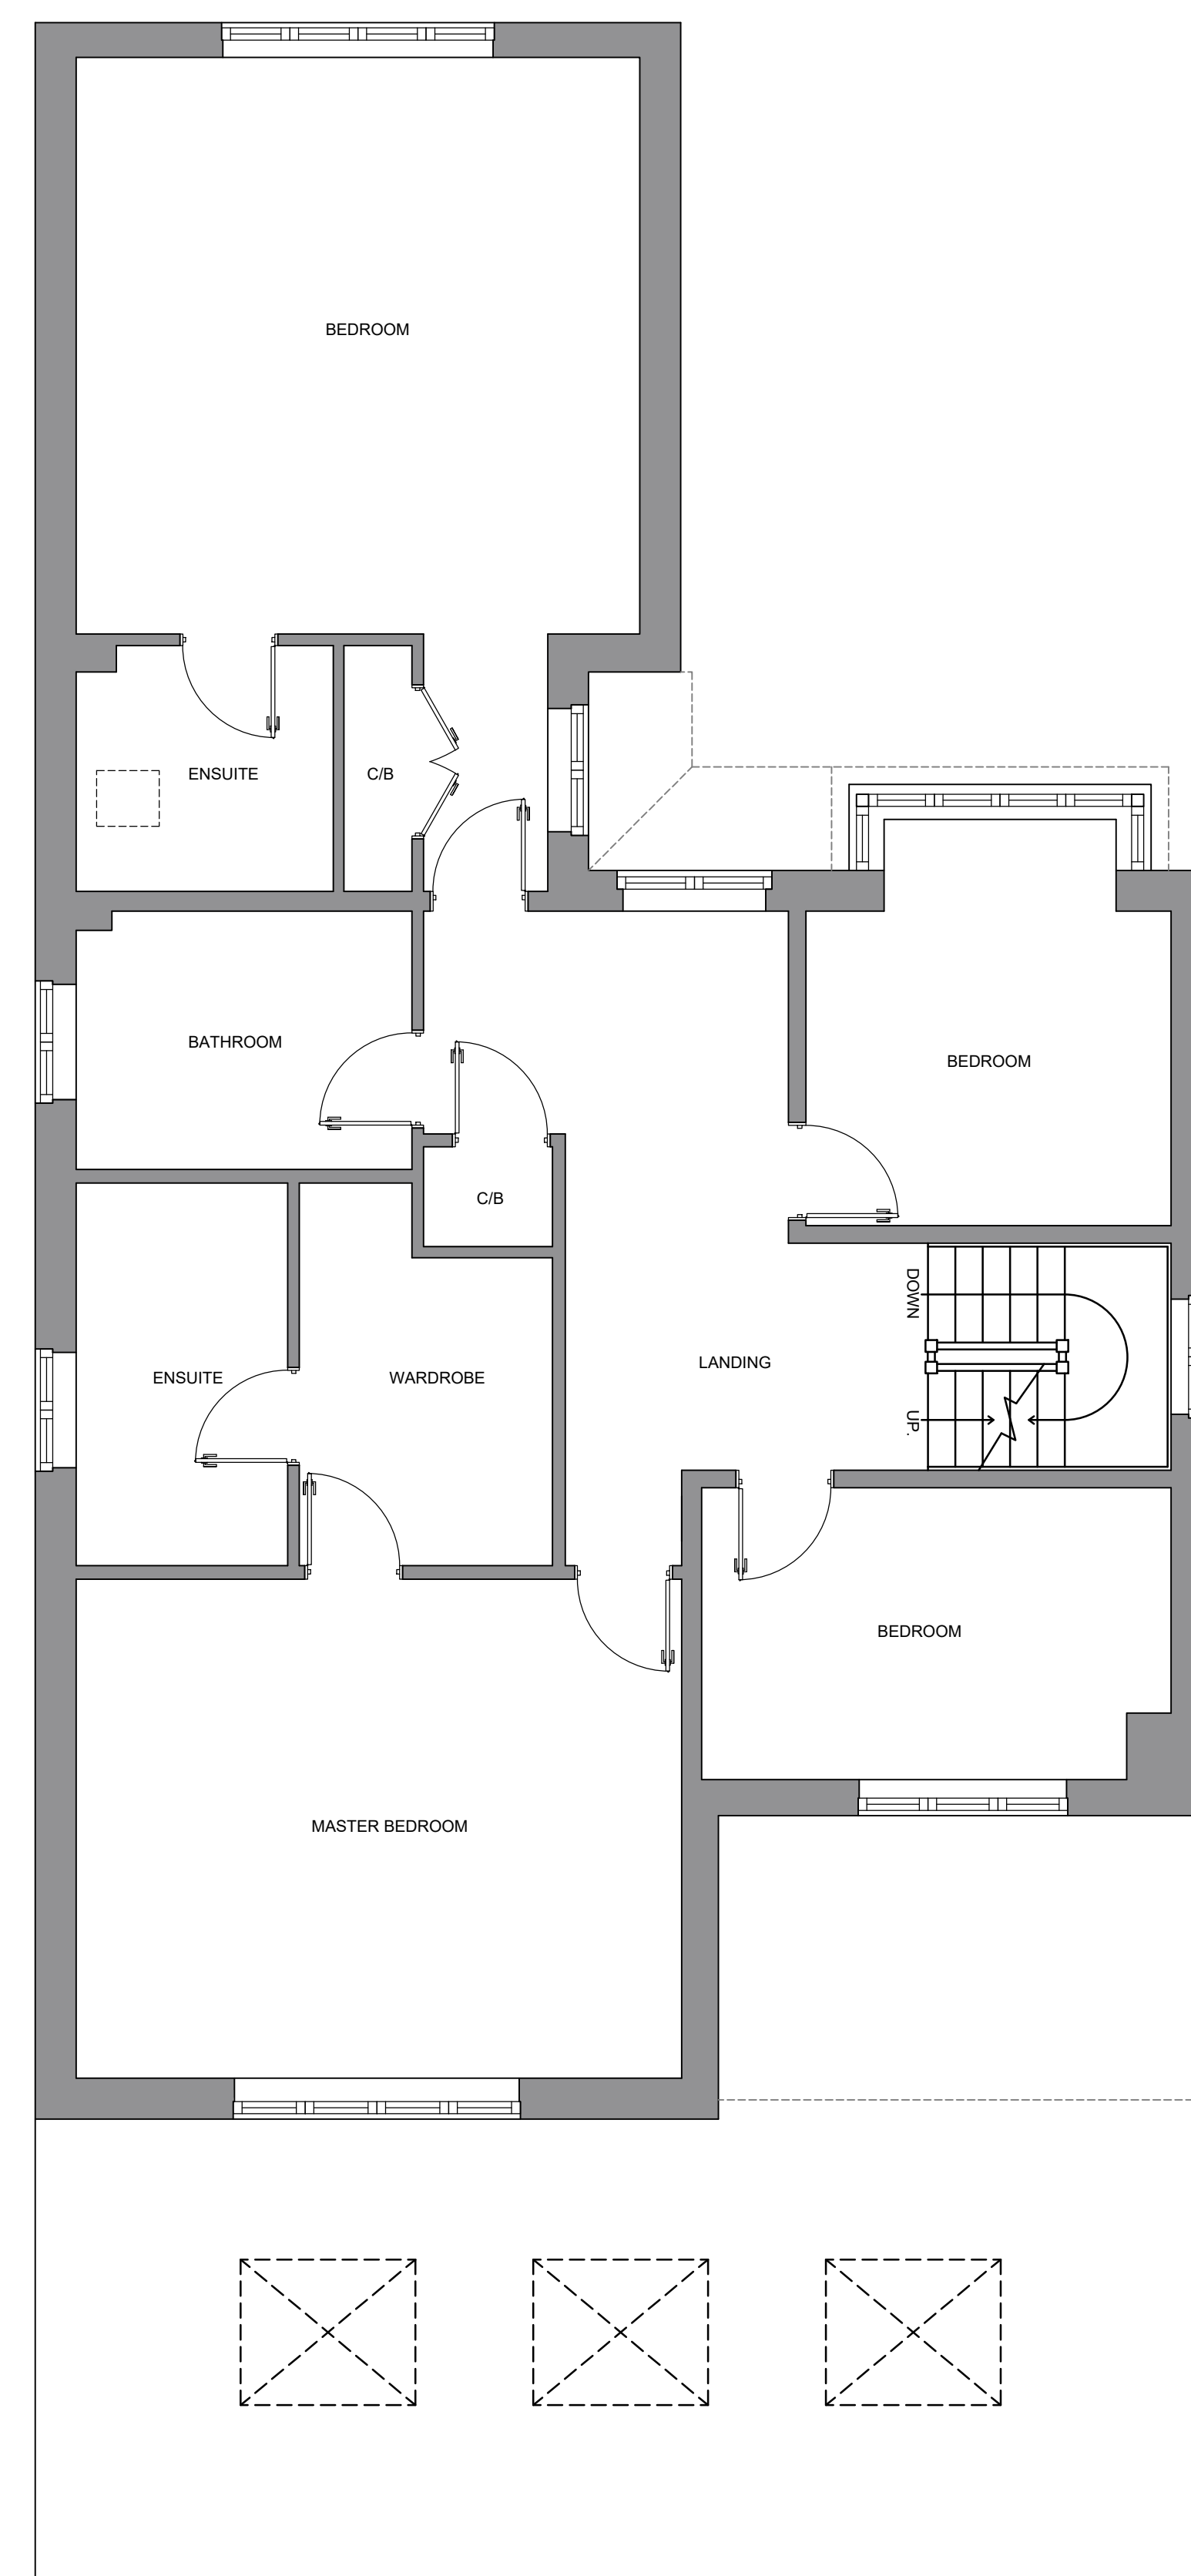

PROPOSED ROOF PLAN 1:100

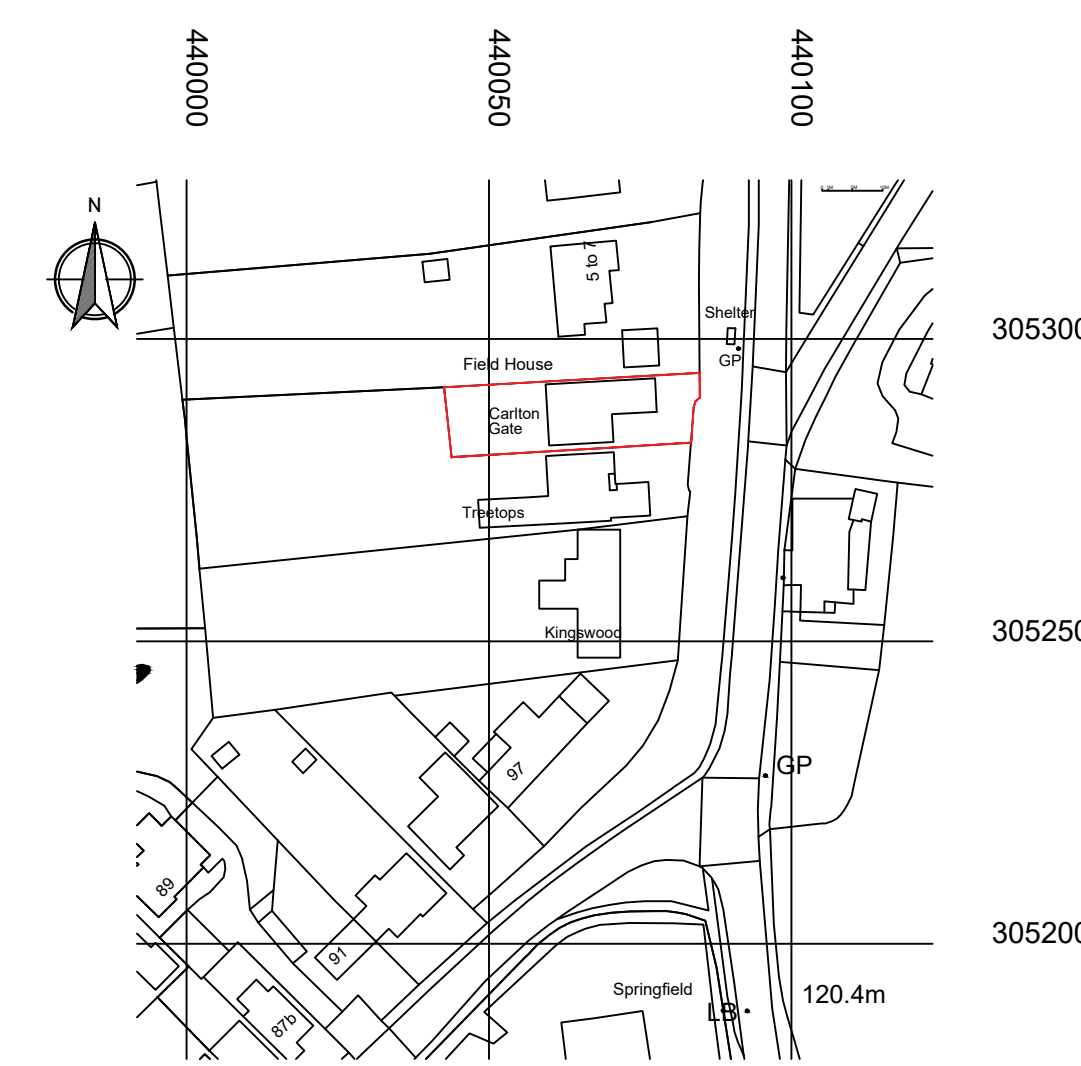


(c) Crown Copyright and Database Rights 2026 OS 100060020
SITE LOCATION PLAN 1:1250

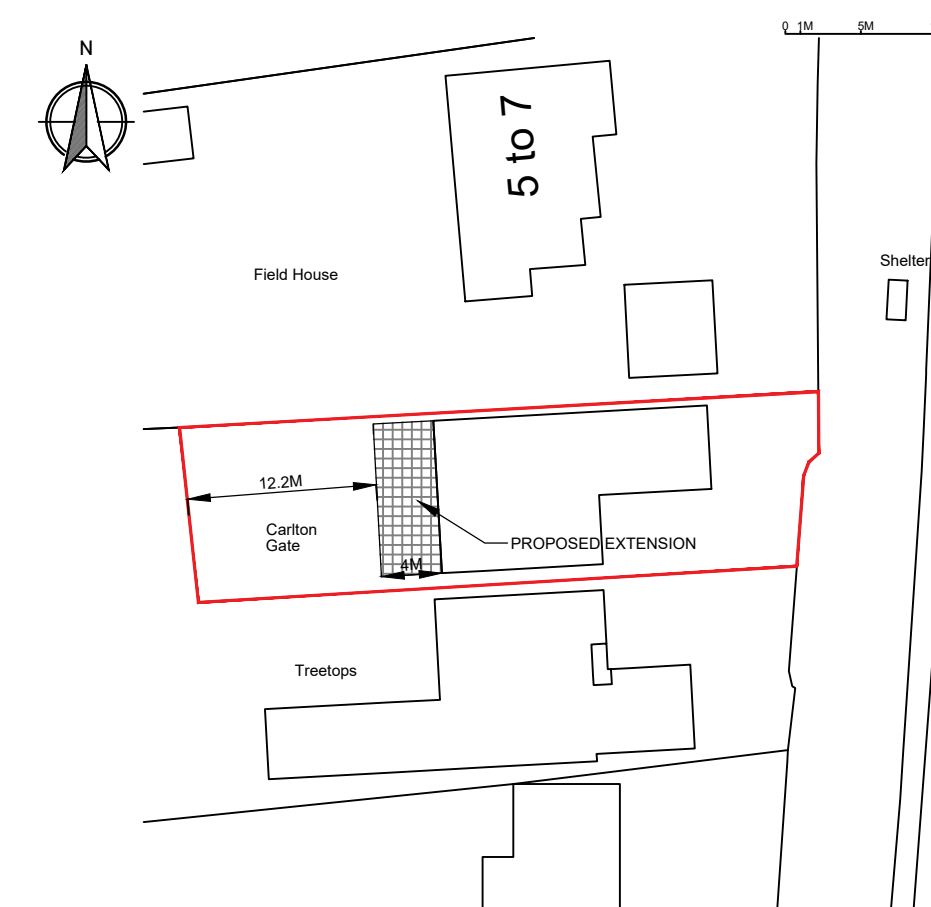

(c) Crown Copyright and Database Rights 2026 OS 100060020

BLOCK PLAN 1:500

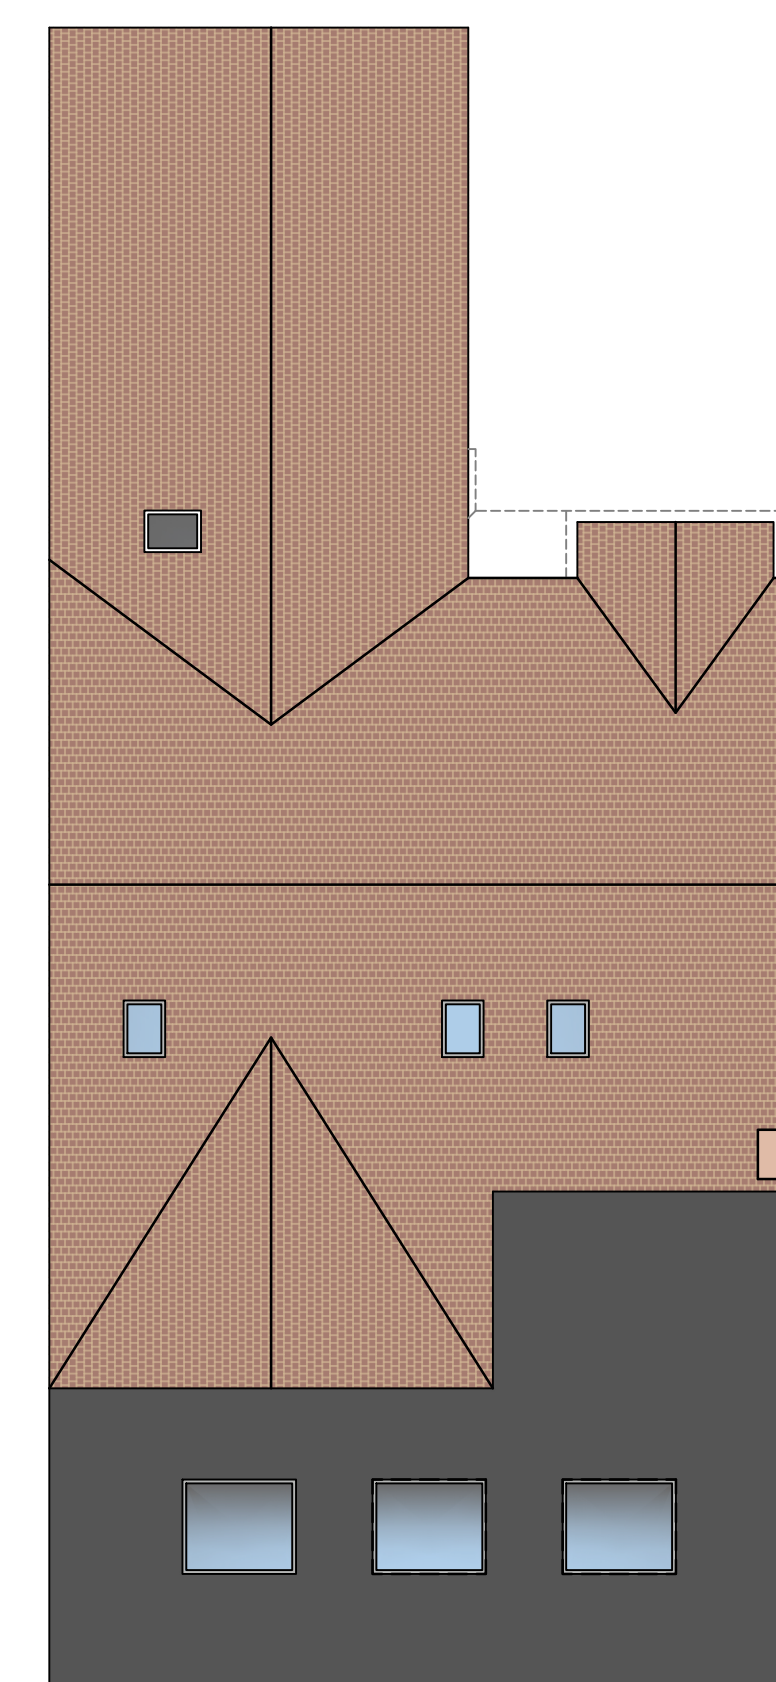

EXISTING ROOF PLAN 1:100

[illegible]

DRAWING : EXISTING FLOOR PLANS	
DATE : APRIL 26	PROJECT : PROPOSED SINGLE STOREY REAR EXTENSION
SCALE @ A1 : 1:50	CLIENT : WINCHESTER
DRAWING No. 26.27.2	SITE ADDRESS : 5 BARTON ROAD CARLTON CV13 0DB

ALL DIMENSIONS TO BE CHECKED ON SITE PRIOR TO COMMENCEMENT. PLANS TO BE SCALED FOR PLANNING PURPOSES ONLY.
ANY DEVIATIONS FROM PLANS OR STRUCTURAL ALTERATIONS ARE TO BE NOTIFIED IMMEDIATELY OR WILL BE CARRIED OUT AT THE CLIENTS RISK.
ANY BUILDING WORKS UNDERTAKEN BEFORE ALL NECESSARY LOCAL AUTHORITY APPROVALS HAVE BEEN OBTAINED ARE AT CLIENTS OWN RISK.
THIS DRAWING REMAINS THE COPYRIGHT OF THE ART OF BUILDING LTD AND MUST NOT BE DUPLICATED OR ISSUED WITHOUT PRIOR CONSENT.
THE DRAWING REMAINS THE PROPERTY OF THE ART OF BUILDING LTD UNTIL PAID FOR IN FULL BY CLIENT. UNTIL PAID FOR IN FULL THIS DRAWING IS NOT TO BE BUILT FROM WITHOUT PERMISSION FROM THE ART OF BUILDING LTD.
ANY REVISED DRAWINGS OR ADDITIONAL STRUCTURAL DESIGNS REQUESTED AFTER AGREED DESIGN OR LOCAL AUTHORITY APPROVALS HAVE BEEN OBTAINED ARE AN ADDITIONAL £750.00 PER SET.

DRAWING SIGNED AND APPROVED BY:
PRINT NAME : SIGNATURE : DATE :

TAOB.® Thoughtful Architecture

The Art of Building Ltd
t: 01509 891105
e: info@taob.co.uk w: taob.co.uk

45 Maplewell Road
Woodhouse Eaves
Leicestershire LE12 8RG