





EXISTING SIDE ELEVATION 1:100

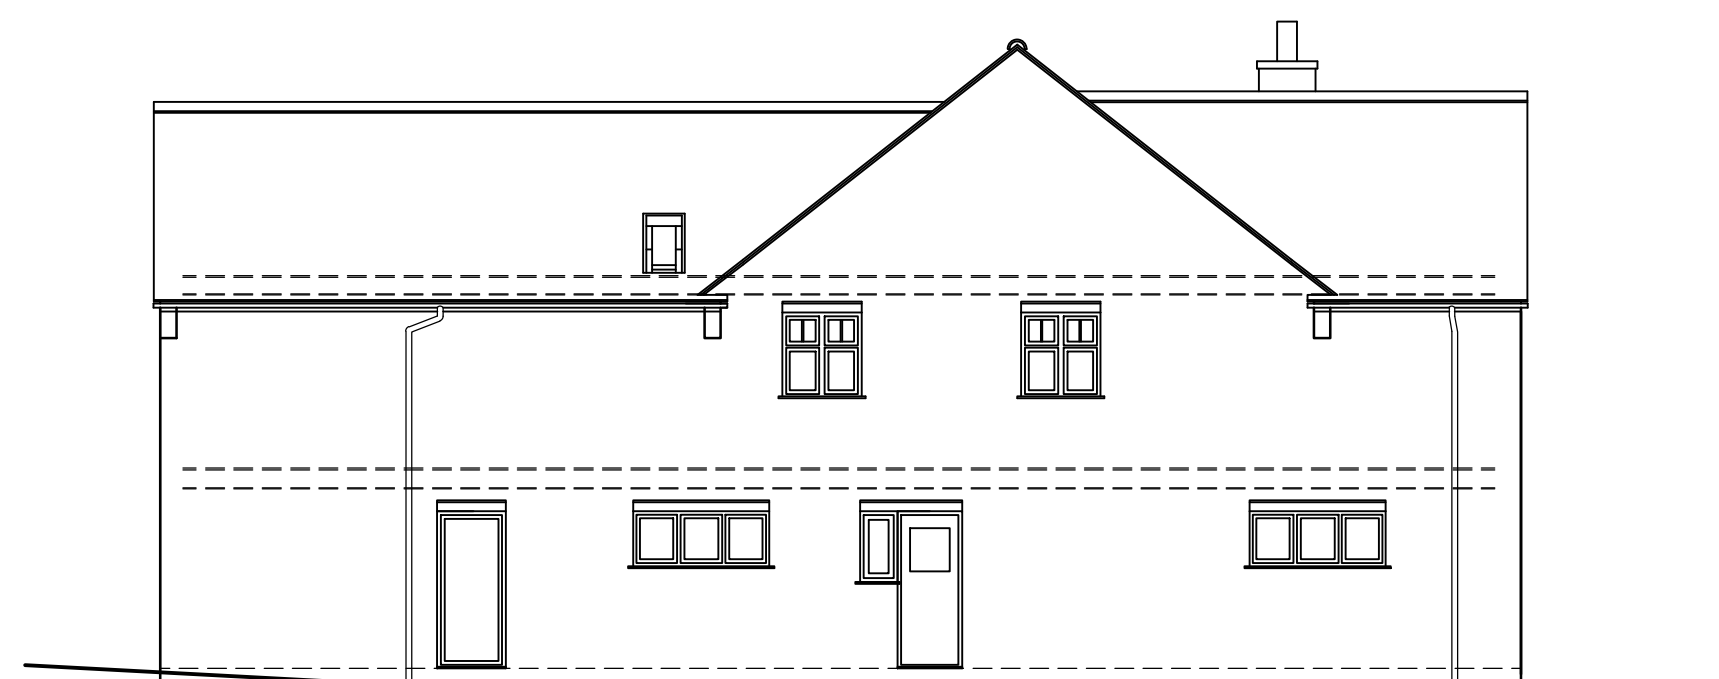

EXISTING REAR ELEVATION 1:100

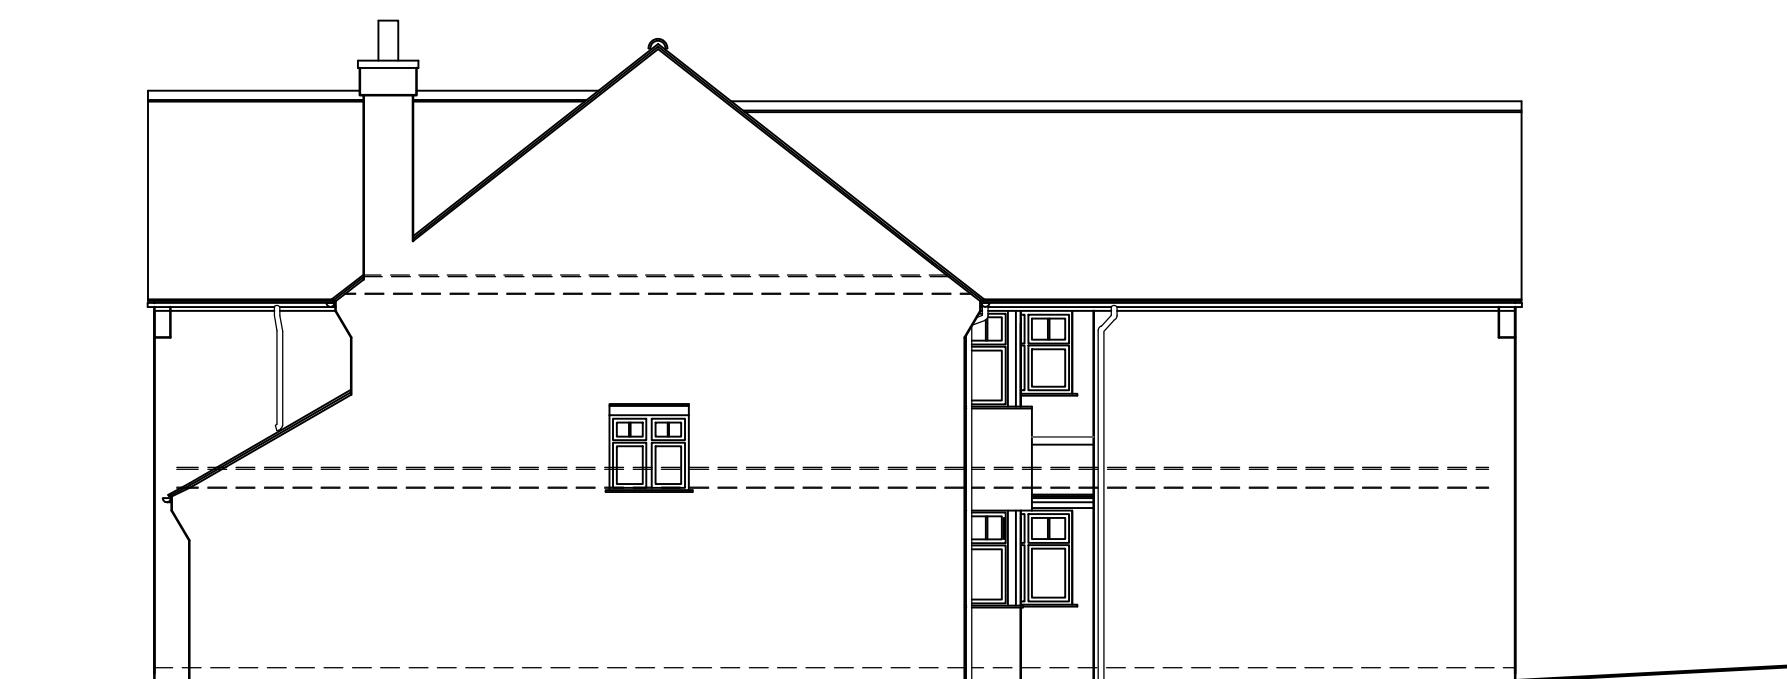

EXISTING SIDE ELEVATION 1:100




PROPOSED SIDE ELEVATION 1:100




PROPOSED REAR ELEVATION 1:100



PROPOSED SIDE ELEVATION 1:100

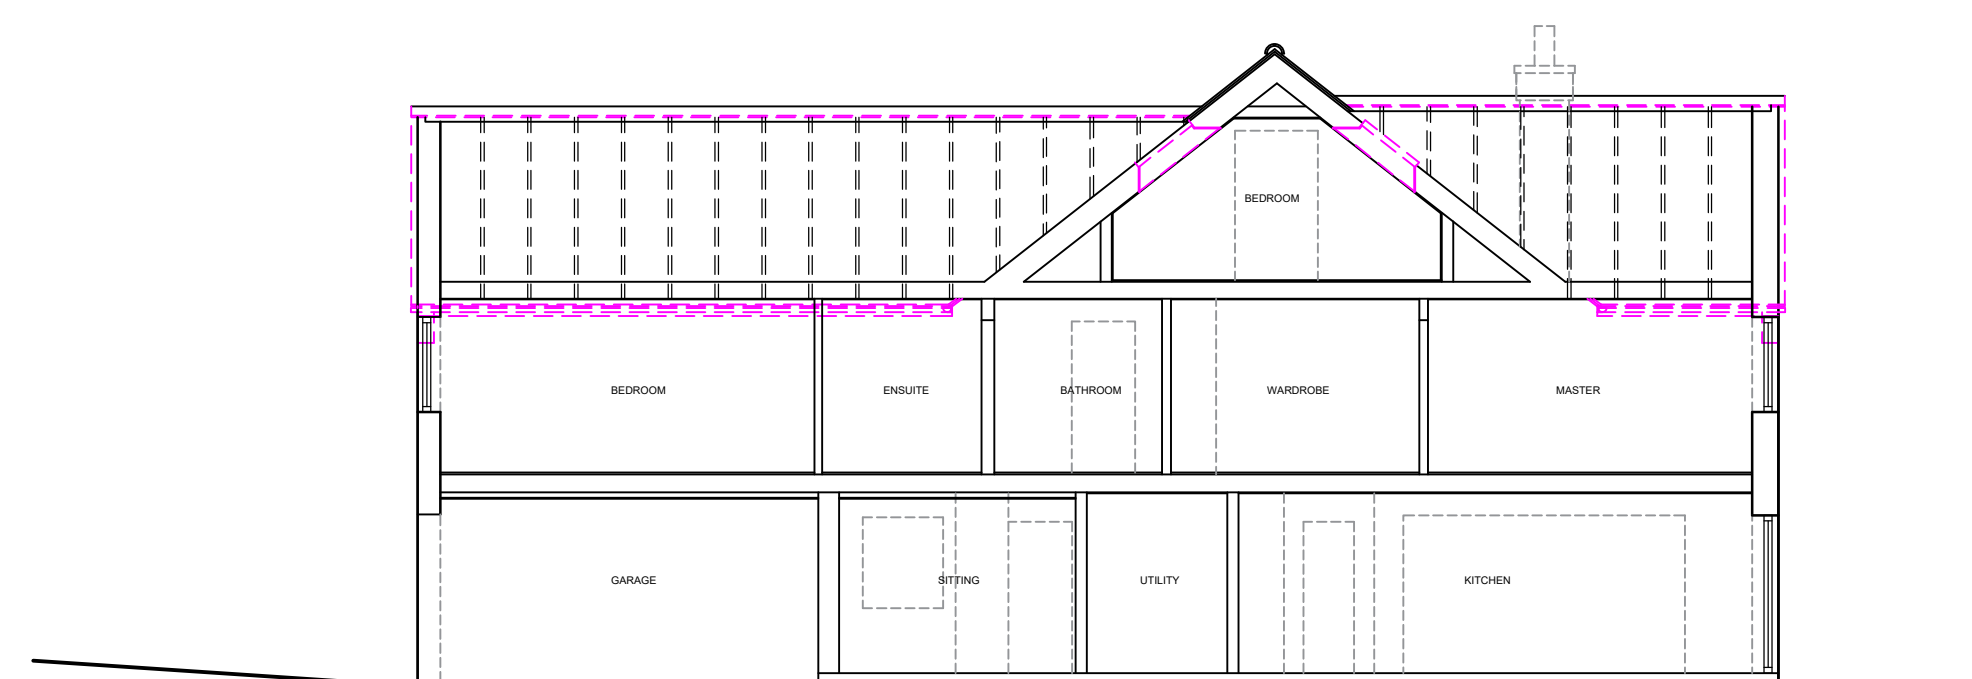

EXISTING SECTION 1:100

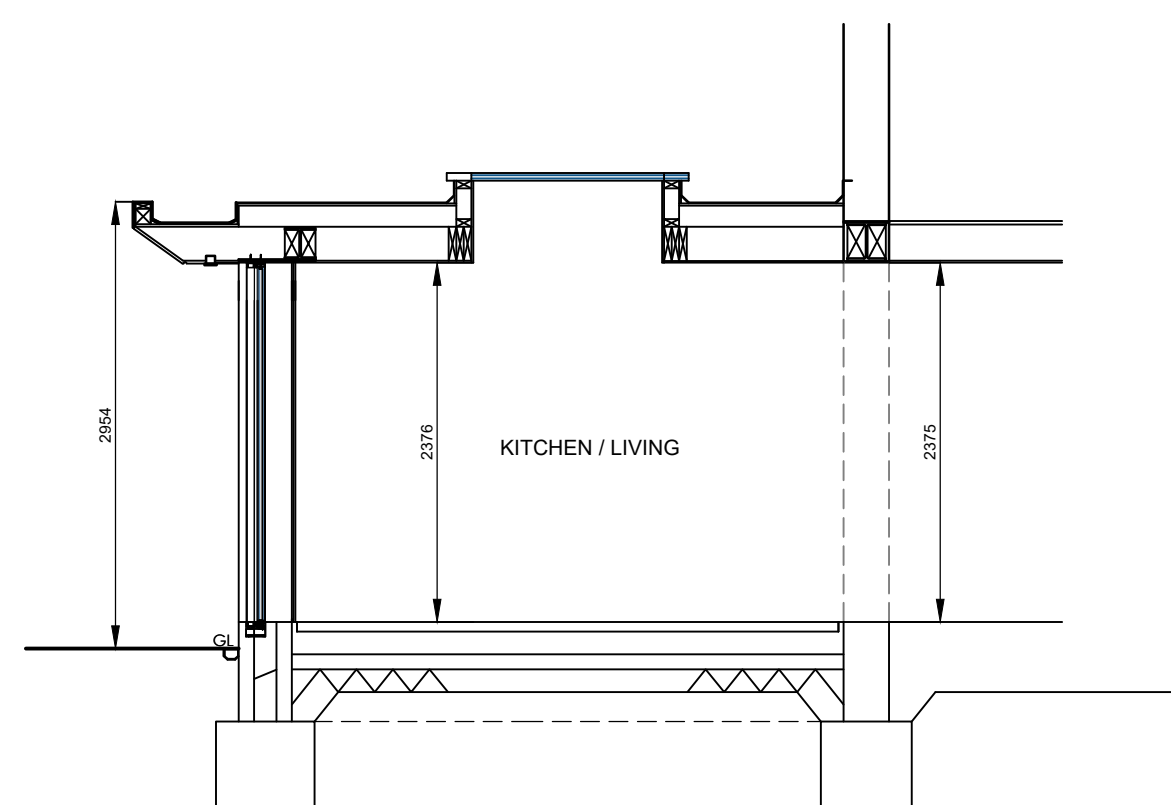

PROPOSED SECTION 1:50

## EXISTING MATERIALS

WALLS- red clay brick  
ROOF- rosemary tiles  
WINDOWS & DOORS- white uvpc

## PROPOSED MATERIALS

WALLS- red clay brick  
ROOF- GRP flat roof  
DOORS & windows- grey aluminium powder coated finish

PROPOSED NEW AREA (GIA)

PROPOSED AREA GIA = 37.5m<sup>2</sup>

[illegible]

DRAWING :  
EXISTING,PROPOSED ELEVATIONS AND SECTION

|                    |                                                    |
|--------------------|----------------------------------------------------|
| DATE :<br>APRIL 26 | PROJECT :<br>PROPOSED SINGLE STOREY REAR EXTENSION |
|--------------------|----------------------------------------------------|

|                          |                     |
|--------------------------|---------------------|
| SCALE @ A1 :<br>1:50/100 | CLIENT : WINCHESTER |
|--------------------------|---------------------|

|             |               |
|-------------|---------------|
| DRAWING No. | 5 BARTON ROAD |
| 26.27.3     | CARLTON       |
|             | CV13 0DB      |

ALL DIMENSIONS TO BE CHECKED ON SITE PRIOR TO COMMENCEMENT. PLANS TO BE SEALED FOR PLANNING PURPOSES ONLY.  
ANY DEVIATIONS FROM PLANS OR STRUCTURAL ALTERATIONS ARE TO BE NOTIFIED IMMEDIATELY OR WILL BE CARRIED OUT AT THE CLIENT'S  
ANY BUILDING WORKS UNDERTAKEN BEFORE ALL NECESSARY LOCAL AUTHORITY APPROVALS HAVE BEEN OBTAINED ARE AT CLIENTS OWN  
THIS DRAWING REMAINS THE COPYRIGHT OF THE ART OF BUILDING LTD AND MUST NOT BE DUPLICATED OR ISSUED WITHOUT PRIOR CONSENT  
THE DRAWING REMAINS THE PROPERTY OF THE ART OF BUILDING LTD UNTIL PAID FOR IN FULL BY CLIENT. UNTIL PAID FOR IN FULL, THIS DRAWING  
IS NOT TO BE BUILT FROM WITHOUT PERMISSION FROM THE ART OF BUILDING LTD  
ANY REVISED DRAWINGS OR ADDITIONAL STRUCTURAL REVISIONS REQUESTED AFTER AGREED DESIGN OR LOCAL AUTHORITY APPROVALS  
WILL BE CHARGED AN ADDITIONAL £750 PER HOUR.

DRAWING SIGNED AND APPROVED BY:

PRINT NAME : SIGNATURE : DATE :

**TAOB.®** Thoughtful Architecture

The Art of Building Ltd  
t: 01509 891105  
e: [info@taob.co.uk](mailto:info@taob.co.uk) w: [taob.co.uk](http://taob.co.uk)

45 Maplewell Road  
Woodhouse Eaves  
Leicestershire LE12 8R