



Drawing ref: A2132.1 P002
Rev : A - 25.09.25
Cad drawing ref: (x001) cad
Date: 19/08/25
Scale : 1:100 @A3
Status: Planning
Checked: DD/AP
Note:




Existing Roof Plan 1:100

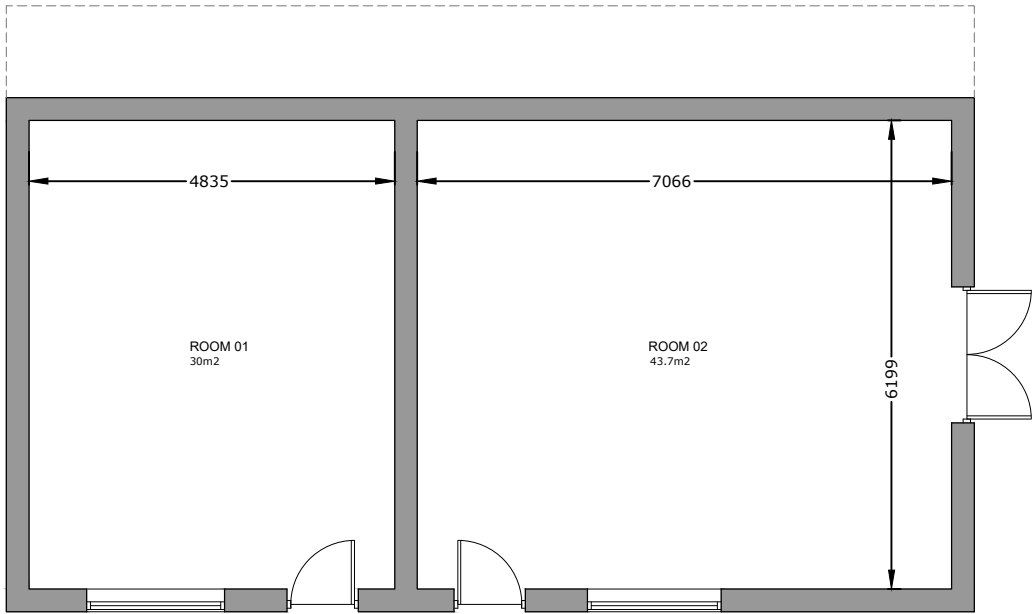


Existing Ground Floor Plan 1:100

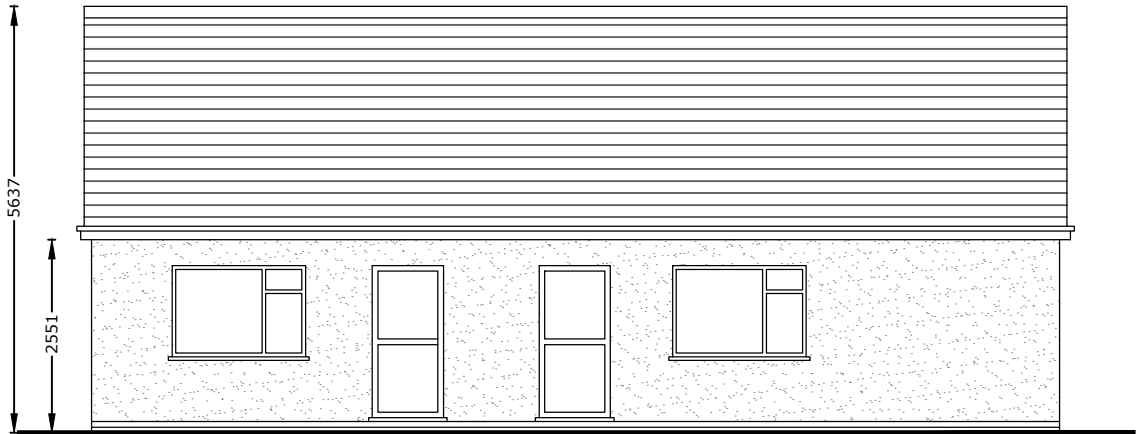

Existing Front Elevation 1:100

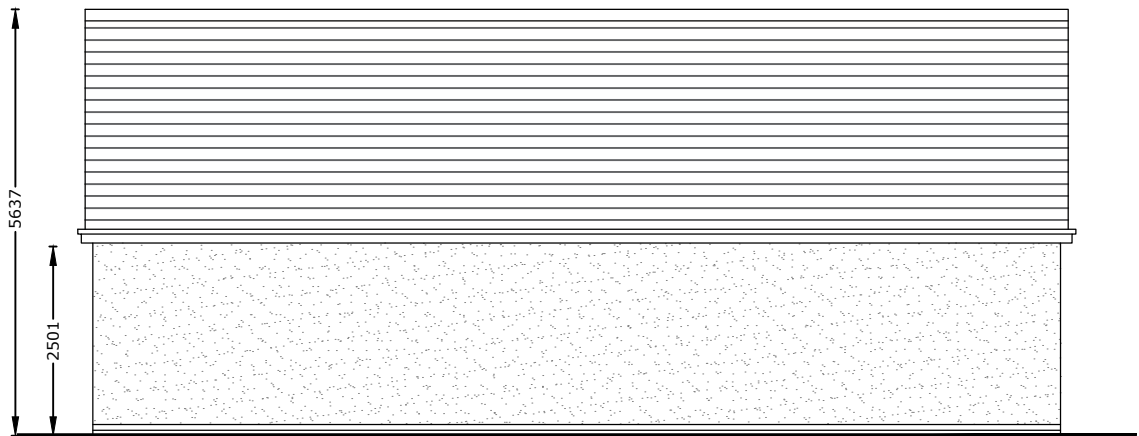

Existing Rear Elevation 1:100

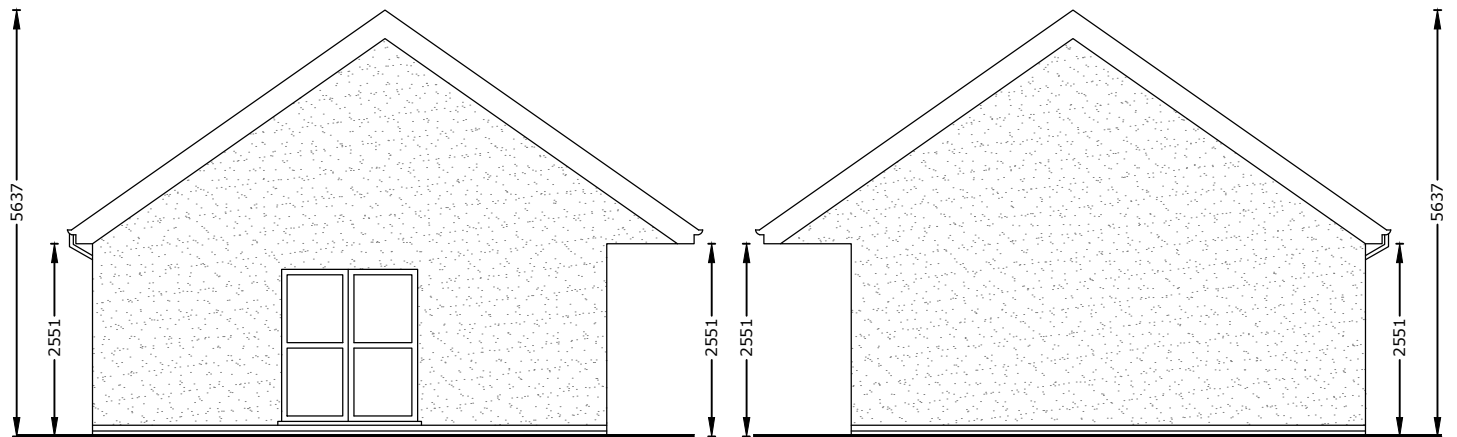

Existing Side Elevation 1:100

Existing Side Elevation 1:100

NOTE:
THESE DRAWINGS ARE FOR PLANNING PURPOSES ONLY.
All dimensions, boundaries, existing drainage and utility services
to be checked and located on site by Contractor prior to works

Existing Plans & Elevations