



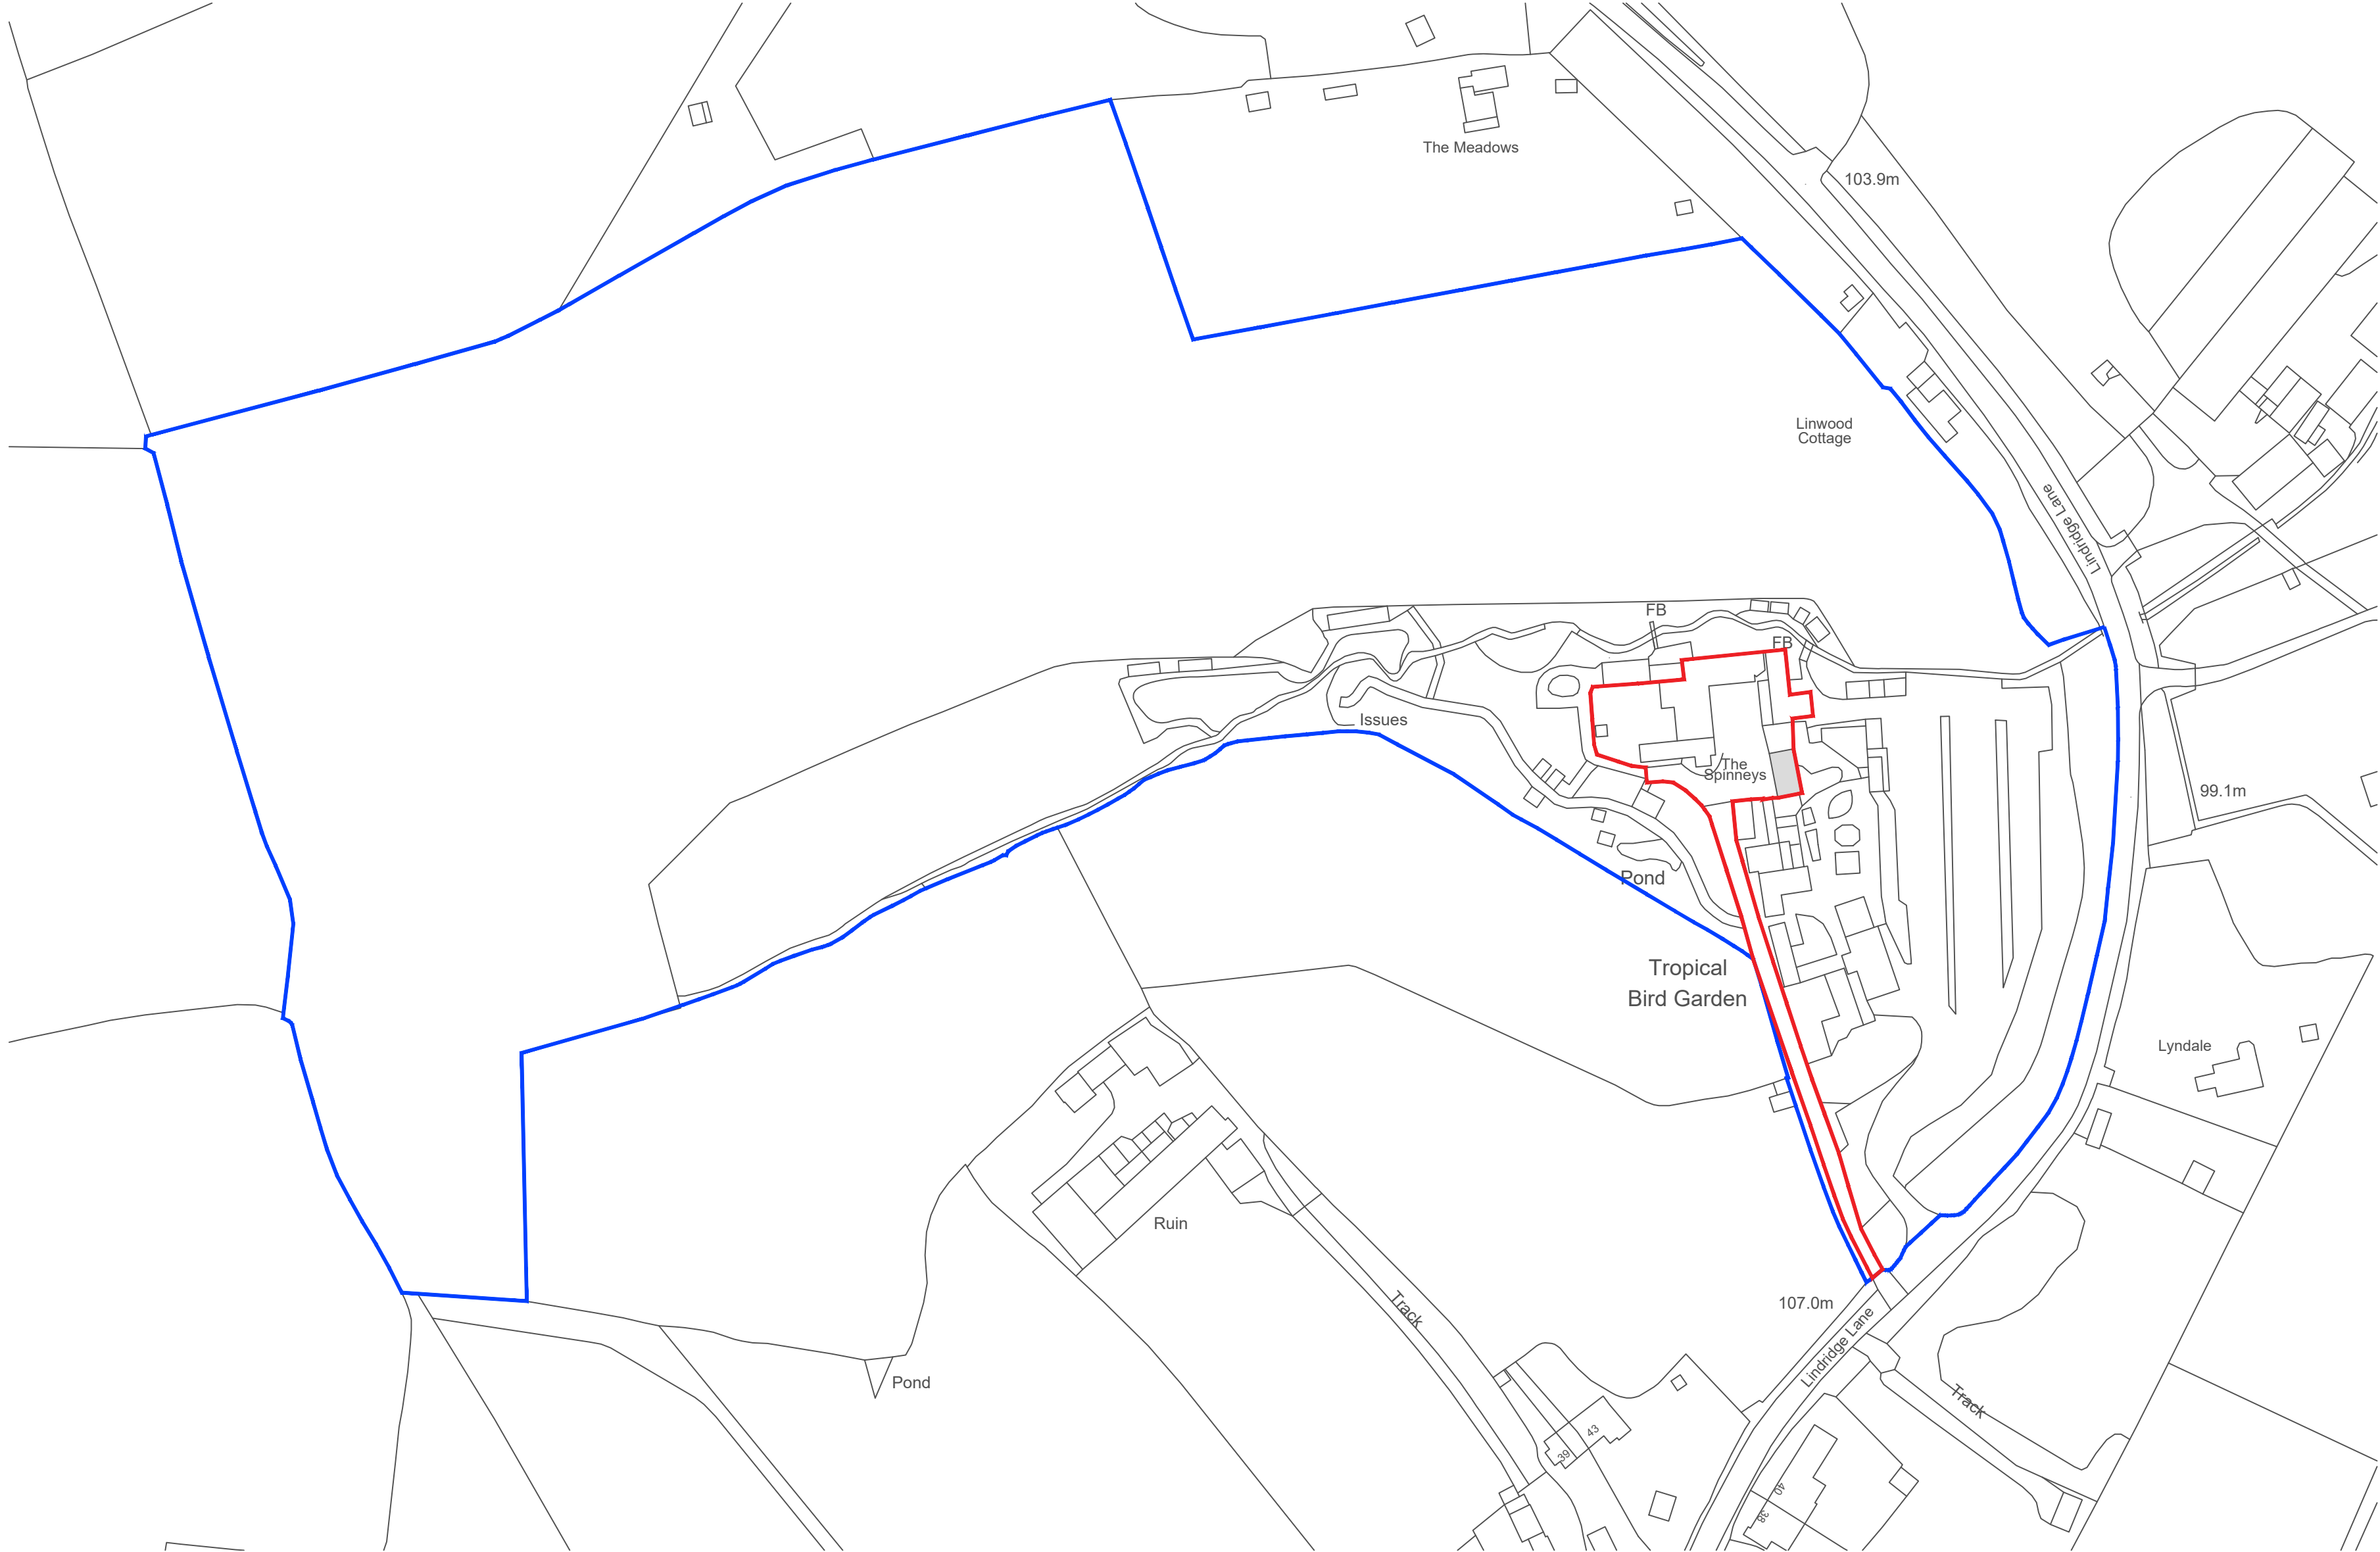


Site Location Plan 1:1250

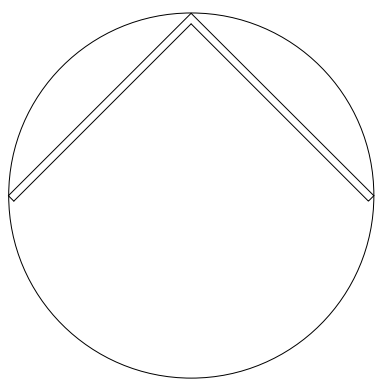


NOTE:
THESE DRAWINGS ARE FOR PLANNING PURPOSES ONLY.
All dimensions, boundaries, existing drainage and utility services
to be checked and located on site by Contractor prior to works



Drawing ref: A2132.1 P001
Rev :
Cad drawing ref: (x001) cad
Date: 01/10/25
Scale : 1:500/1250 @A1
Status: Planning
Checked: DD/AP
Note:

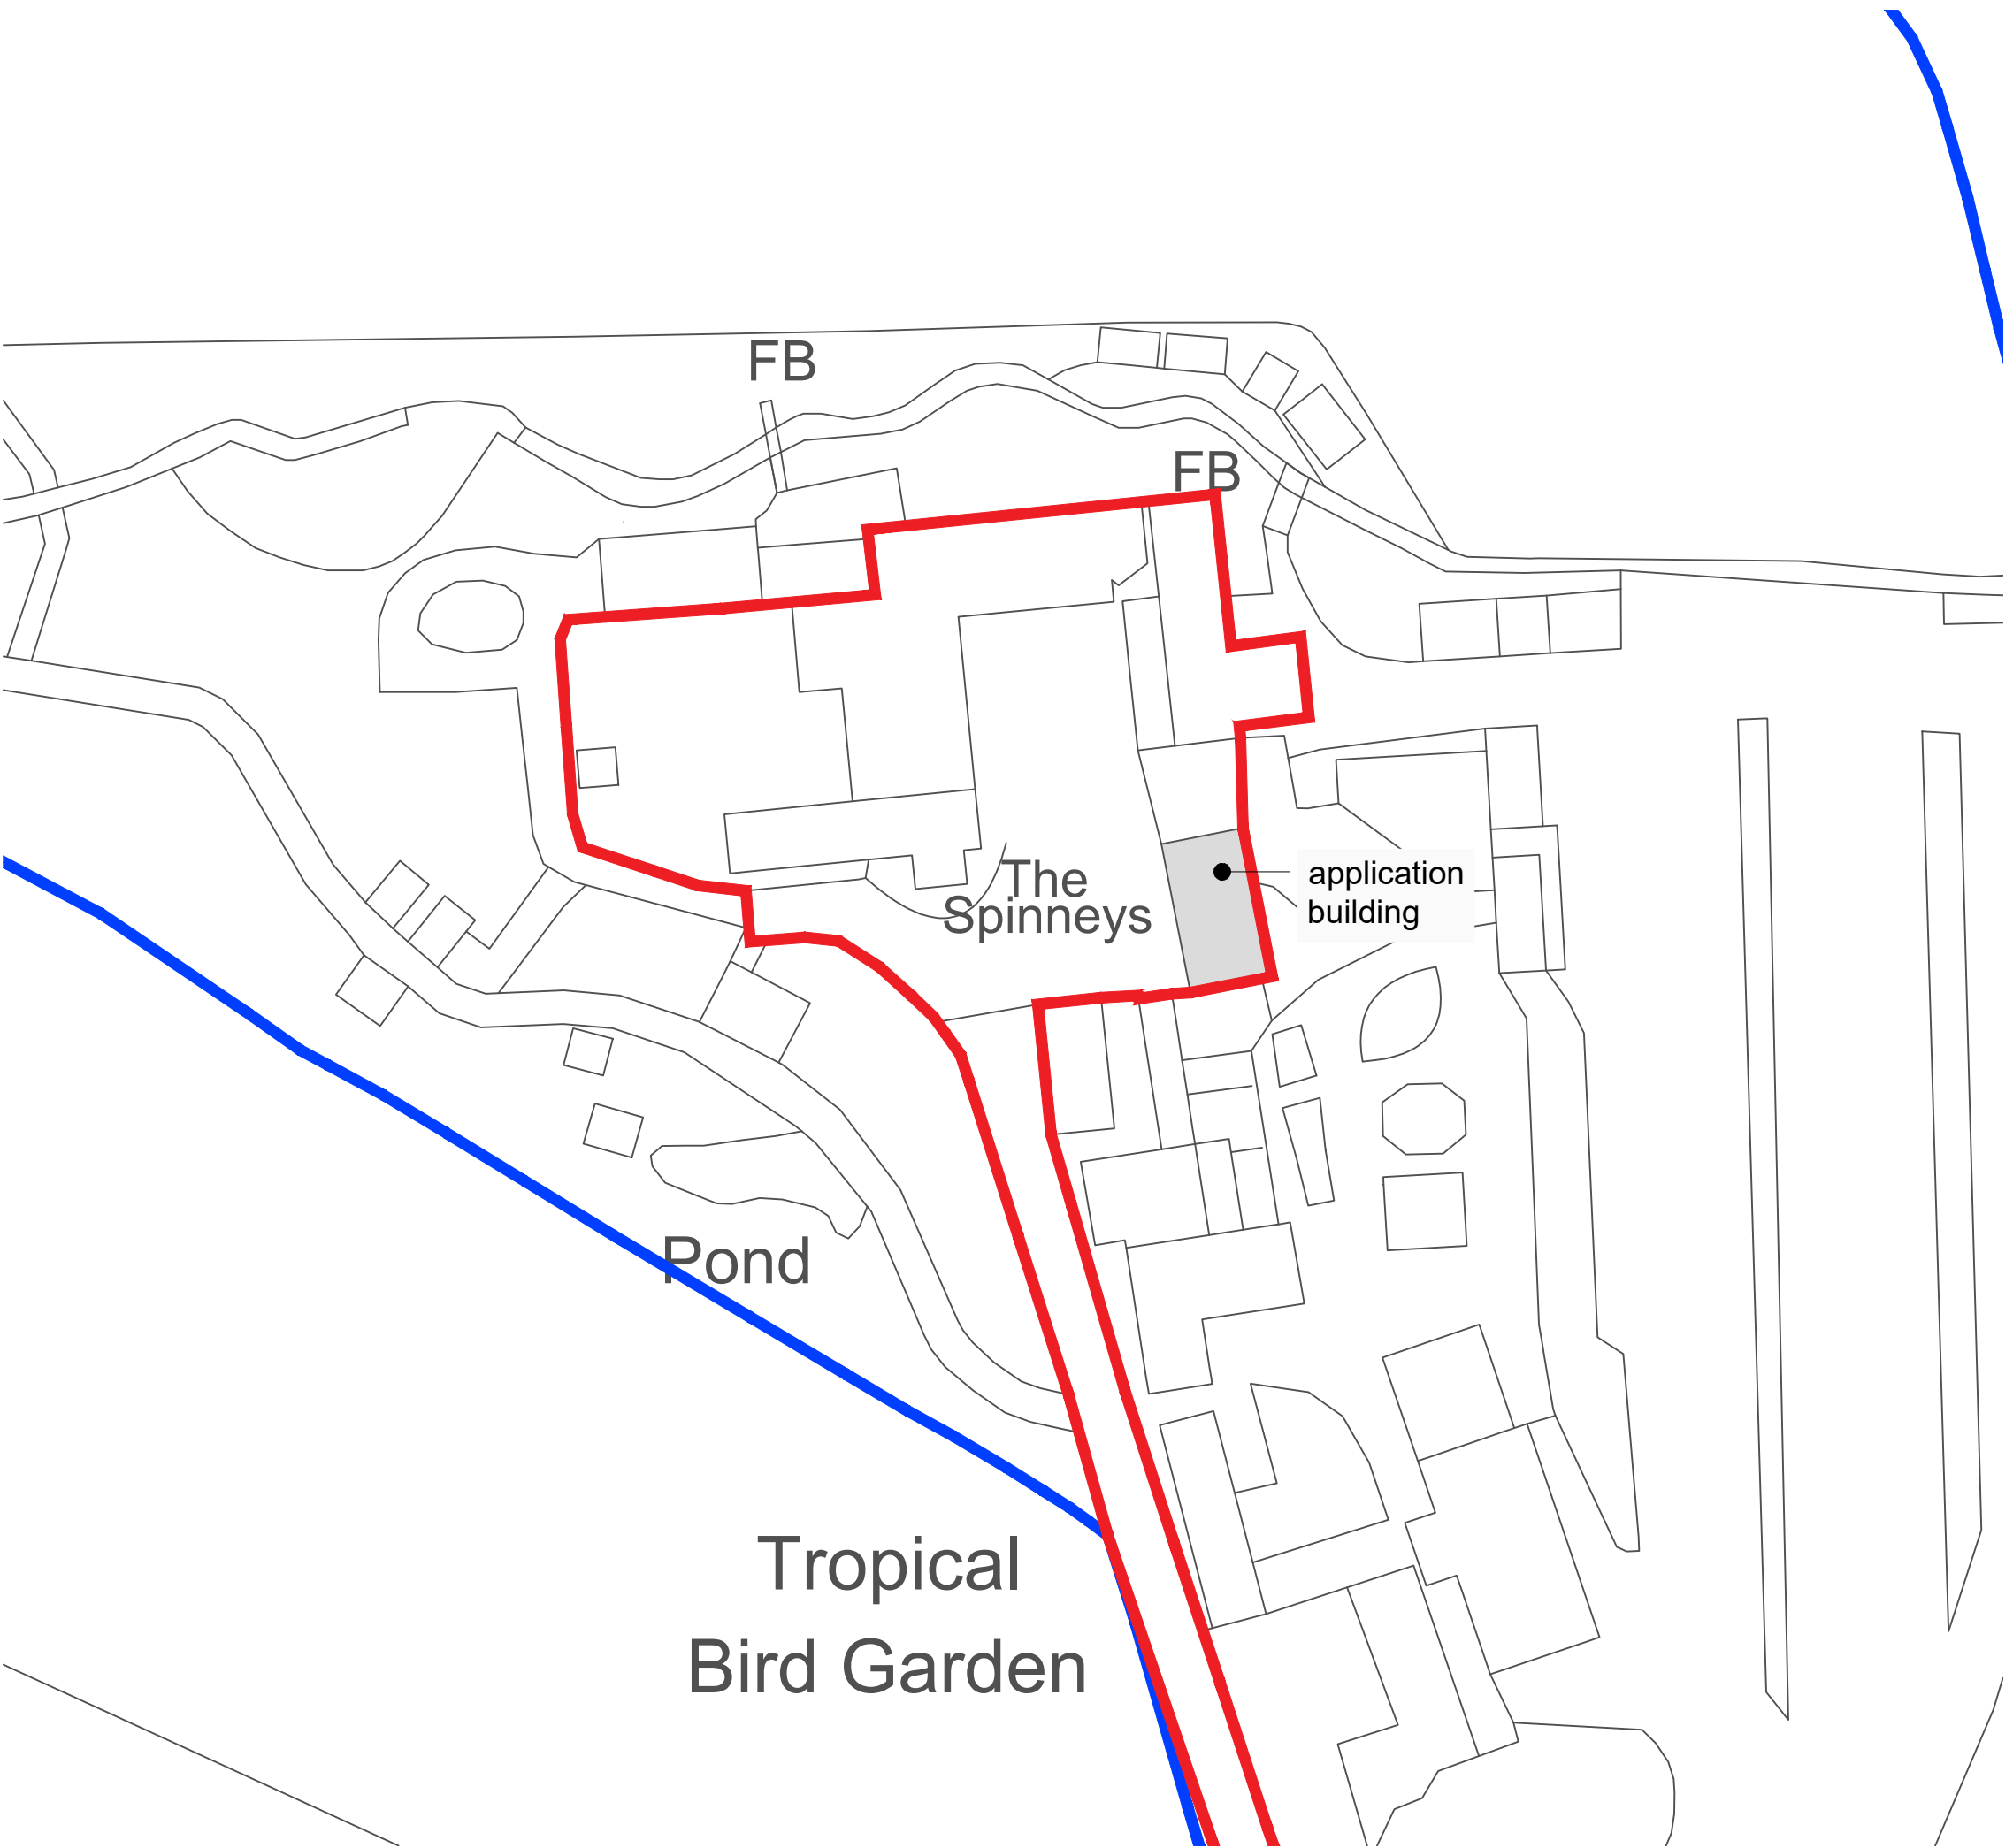

Existing Site Plan 1:500

 

Site Location Plan & Existing Site Plan

A2132.1 P001 Tropical Birdland, Lindridge Ln, Desford.

This drawing, and concepts depicted are copyright of Astill Planning and may not be reproduced or made use of, either directly or indirectly without written consent. Do not scale off this drawing. All heights, levels, sizes and dimensions to be checked on site before any work is put to hand.

PLANNING • DESIGN MANAGEMENT • ENVIRONMENT

ASTILL PLANNING

Architects | Planners 144 New Walk, Leicester LE1 7JA