



1 GROUND FLOOR PLAN

Scale: 1:50

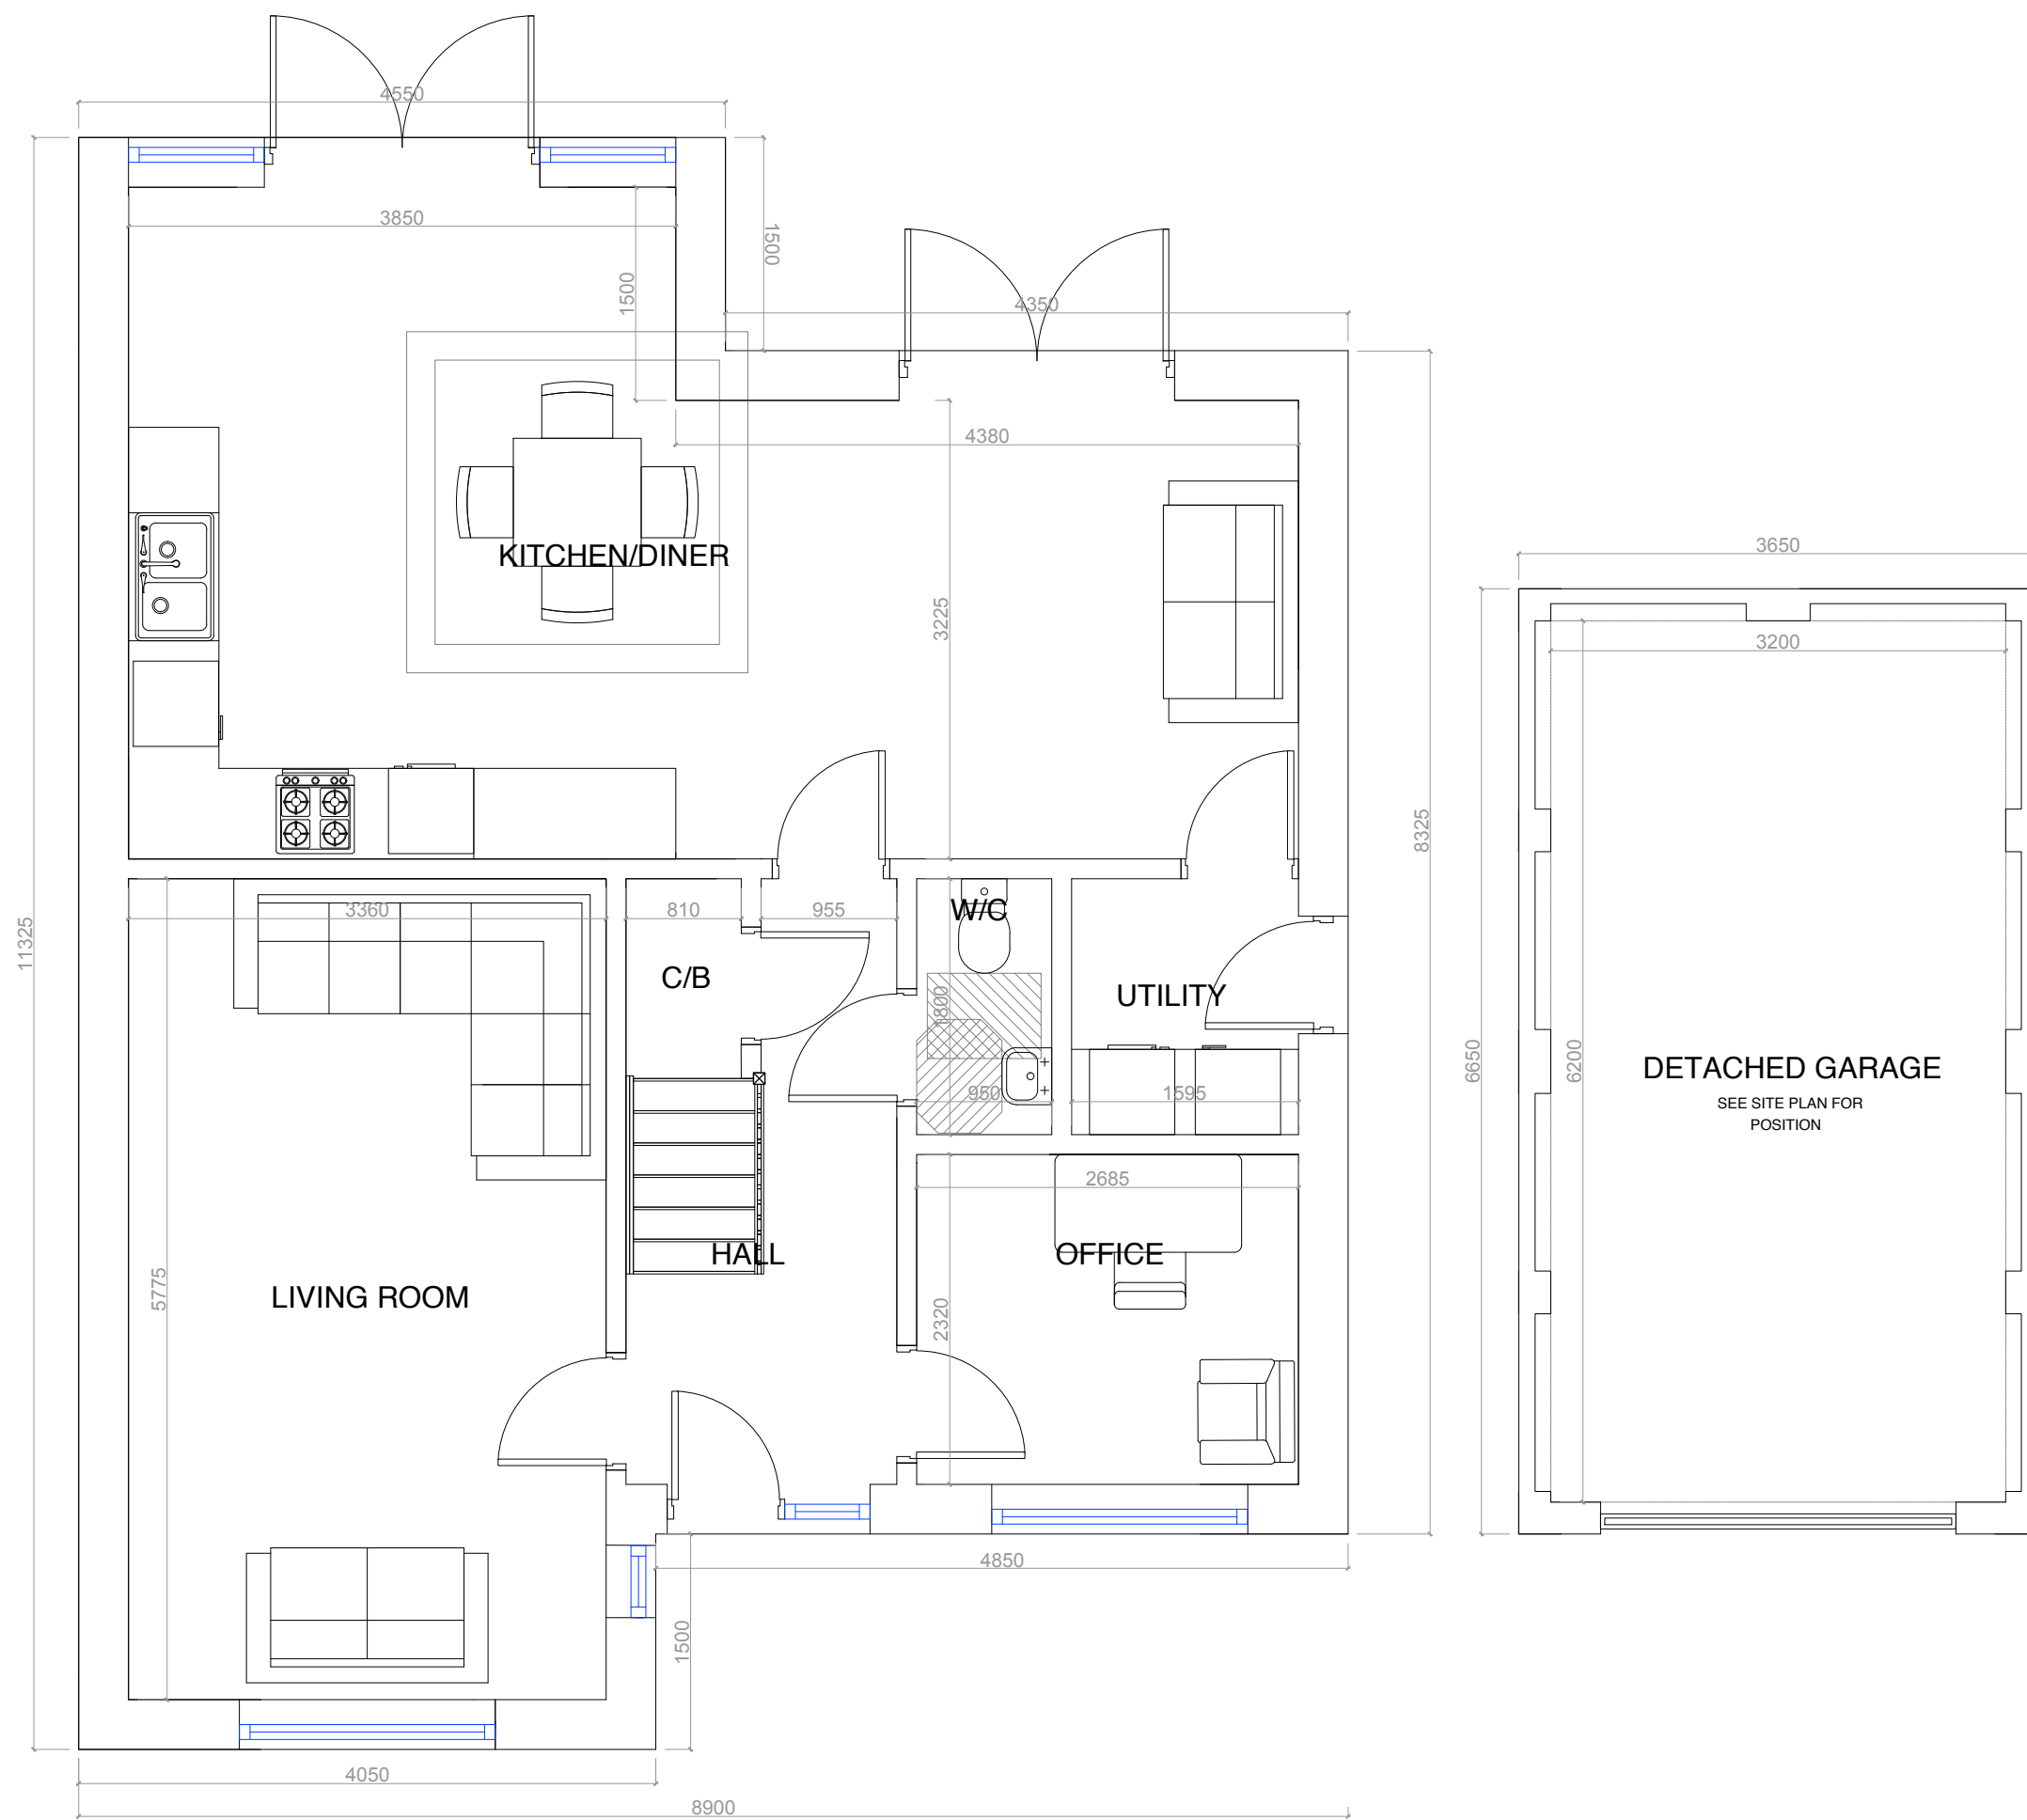


2 FIRST FLOOR PLAN

Scale: 1:50

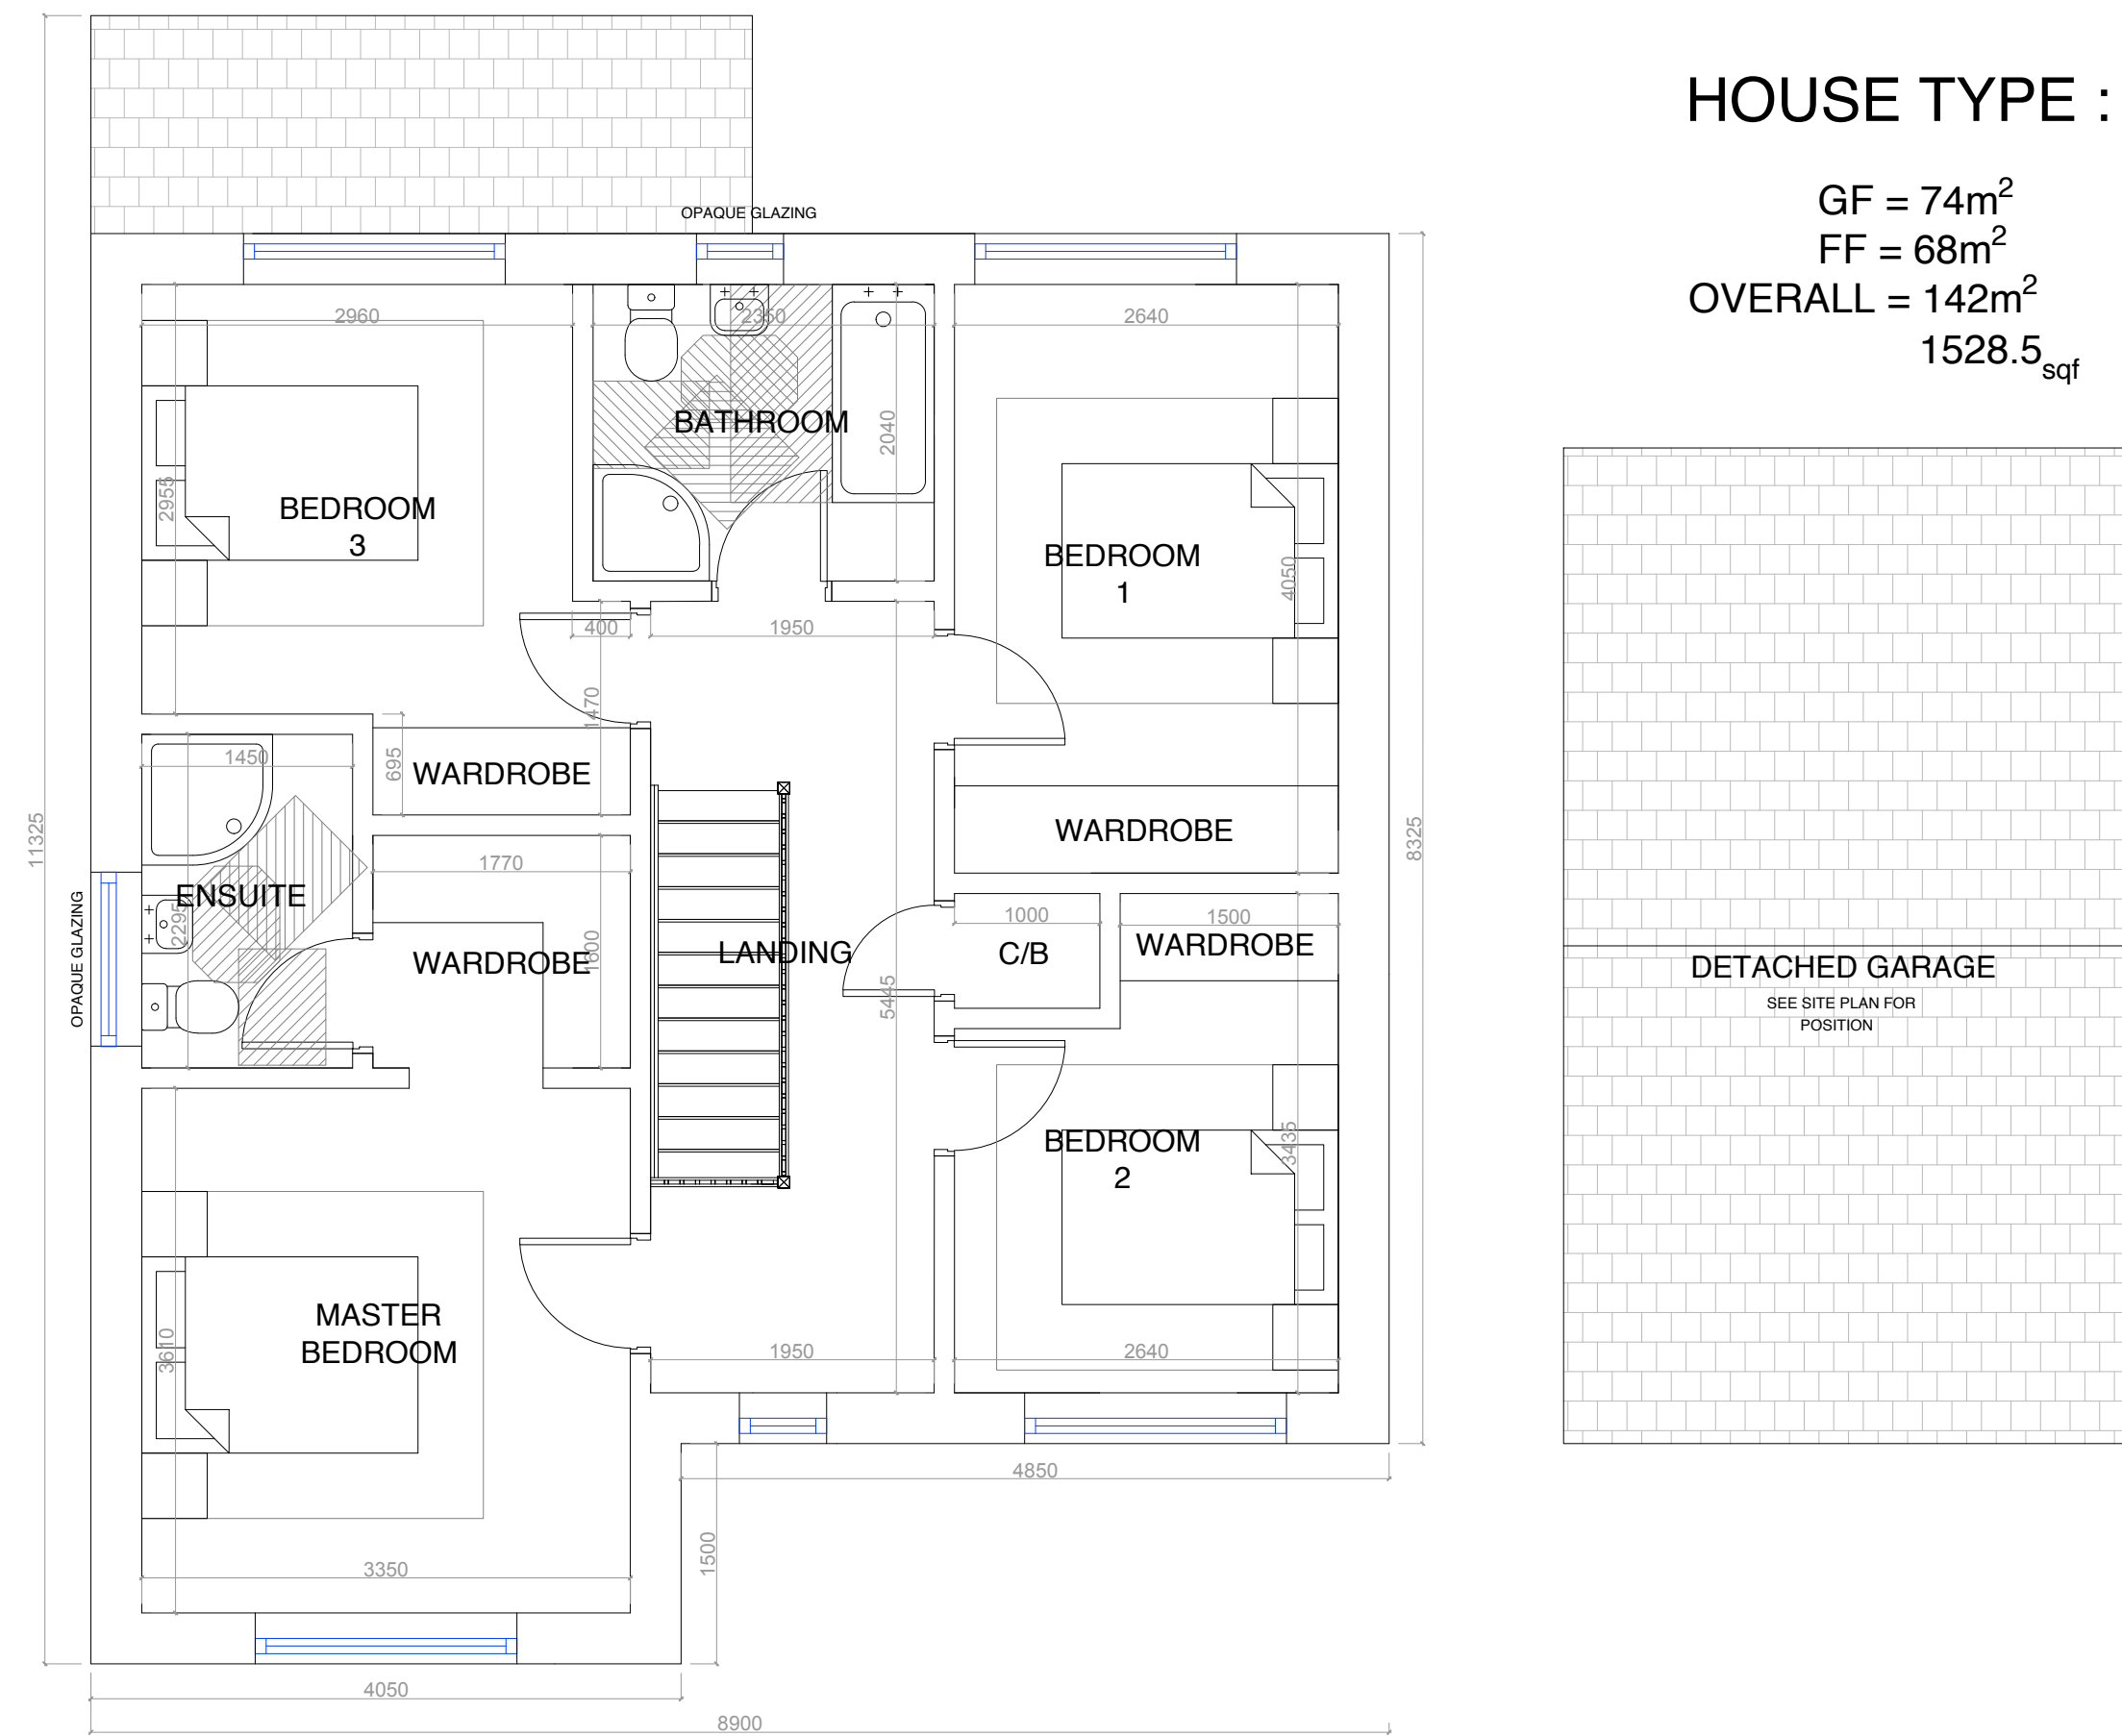

HOUSE TYPE : 4BLH / DG

GF = 74m²
FF = 68m²
OVERALL = 142m²
1528.5_{sqf}

 


3 FRONT ELEVATION

Scale: 1:100



4 SIDE ELEVATION

Scale: 1:100

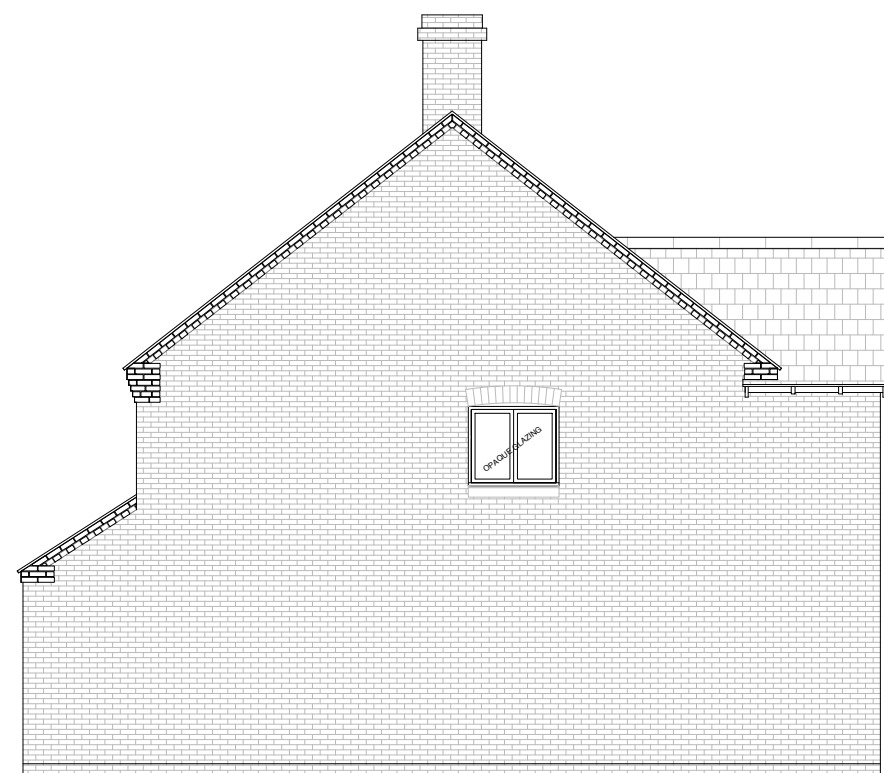



5 REAR ELEVATION

Scale: 1:100



6 SIDE ELEVATION

Scale: 1:100

 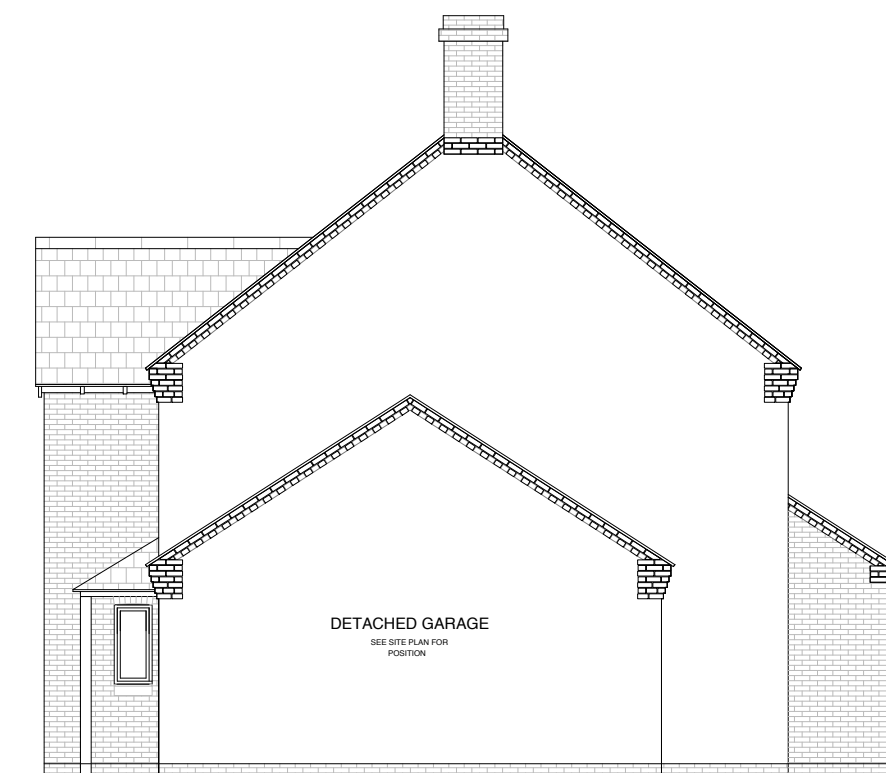

PLANNING

CLIENT/SITE

MR ROCHESTER

NUTTS LANE, HINCKLEY LEICESTERSHIRE

PROJECT TITLE

PROPOSED NEW DWELLINGS

DRAWING TITLE

PLOT 2 - 4 BED DETACHED

DRAWING NO.

0821-101-P02

DATE

06/10/2021

DWG BY

JD

REV

DESCRIPTION

DATE

24/06/2022

A

REVISED SITE LAYOUT

B

C

D

E

SCALE

AS/DWG

PAPER SIZE

A1

REV

-

TUK ARCHITECTURE

The Studio

6A Market Place

Melbourne

Derby

DE73 8DS

Tel: 01332 660057

Email: info@tukarchitecture.co.uk

Website: www.tukarchitecture.co.uk



All dimensions and levels to be checked on site by main contractor prior to preparation of site and construction. Drawings can be scaled for planning purposes only, do not scale for construction.

The drawing is to be read in conjunction with all relevant consultant and/or specialist drawings and documentation. Any discrepancies or variations should be notified to TUK Surveyors Ltd.

ALL WORKS TO BE UNDERTAKEN IN ACCORDANCE WITH CDM REGULATIONS 2015

THIS DRAWING IS THE PROPERTY OF TUK ARCHITECTURE NO DISCLOSURE, REPRODUCTION OR USE OF ANY PART OF THIS DRAWING MAY BE MADE WITHOUT PRIOR WRITTEN PERMISSION OBTAINED FROM TUK ARCHITECTURE

TUK SURVEYORS LTD TIA TUK ARCHITECTURE Reg: 10706216 England & Wales

Affiliate Member of the Royal Institute of British Architects
Chartered Member of the Royal Institute of Chartered Surveyors
Affiliate Member of the Chartered Institute of Architectural Technologists