




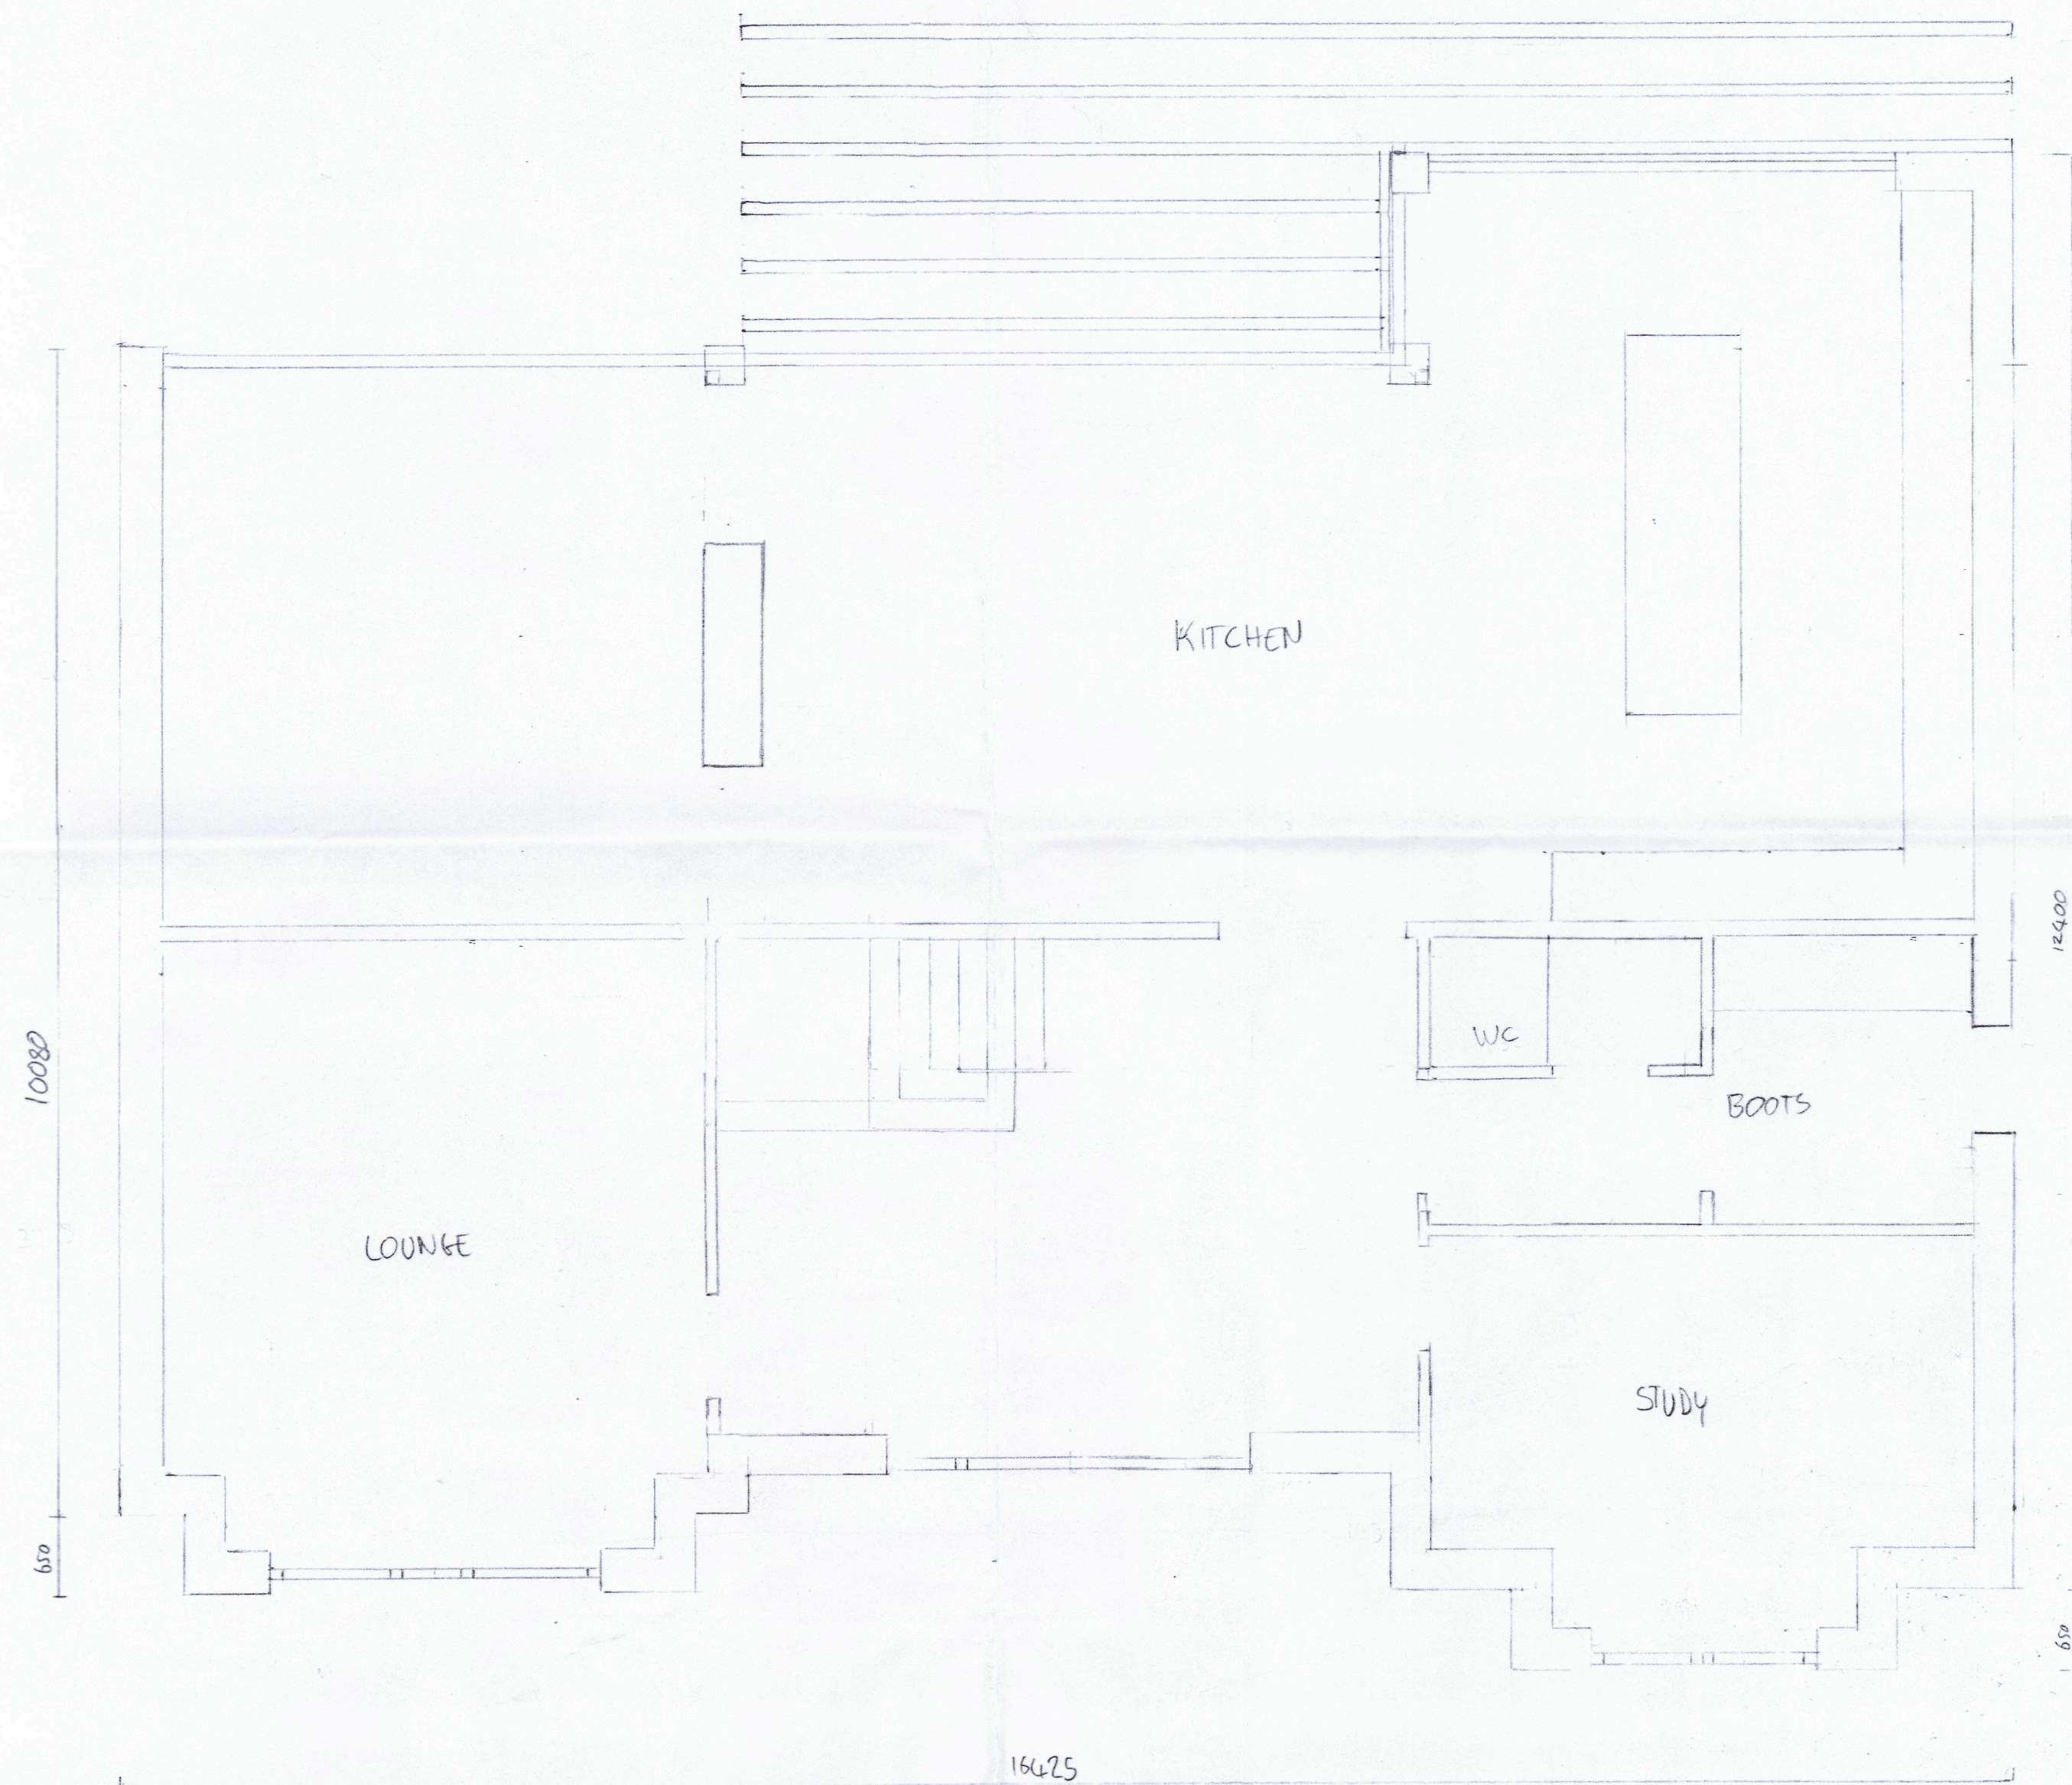

GROUND FLOOR

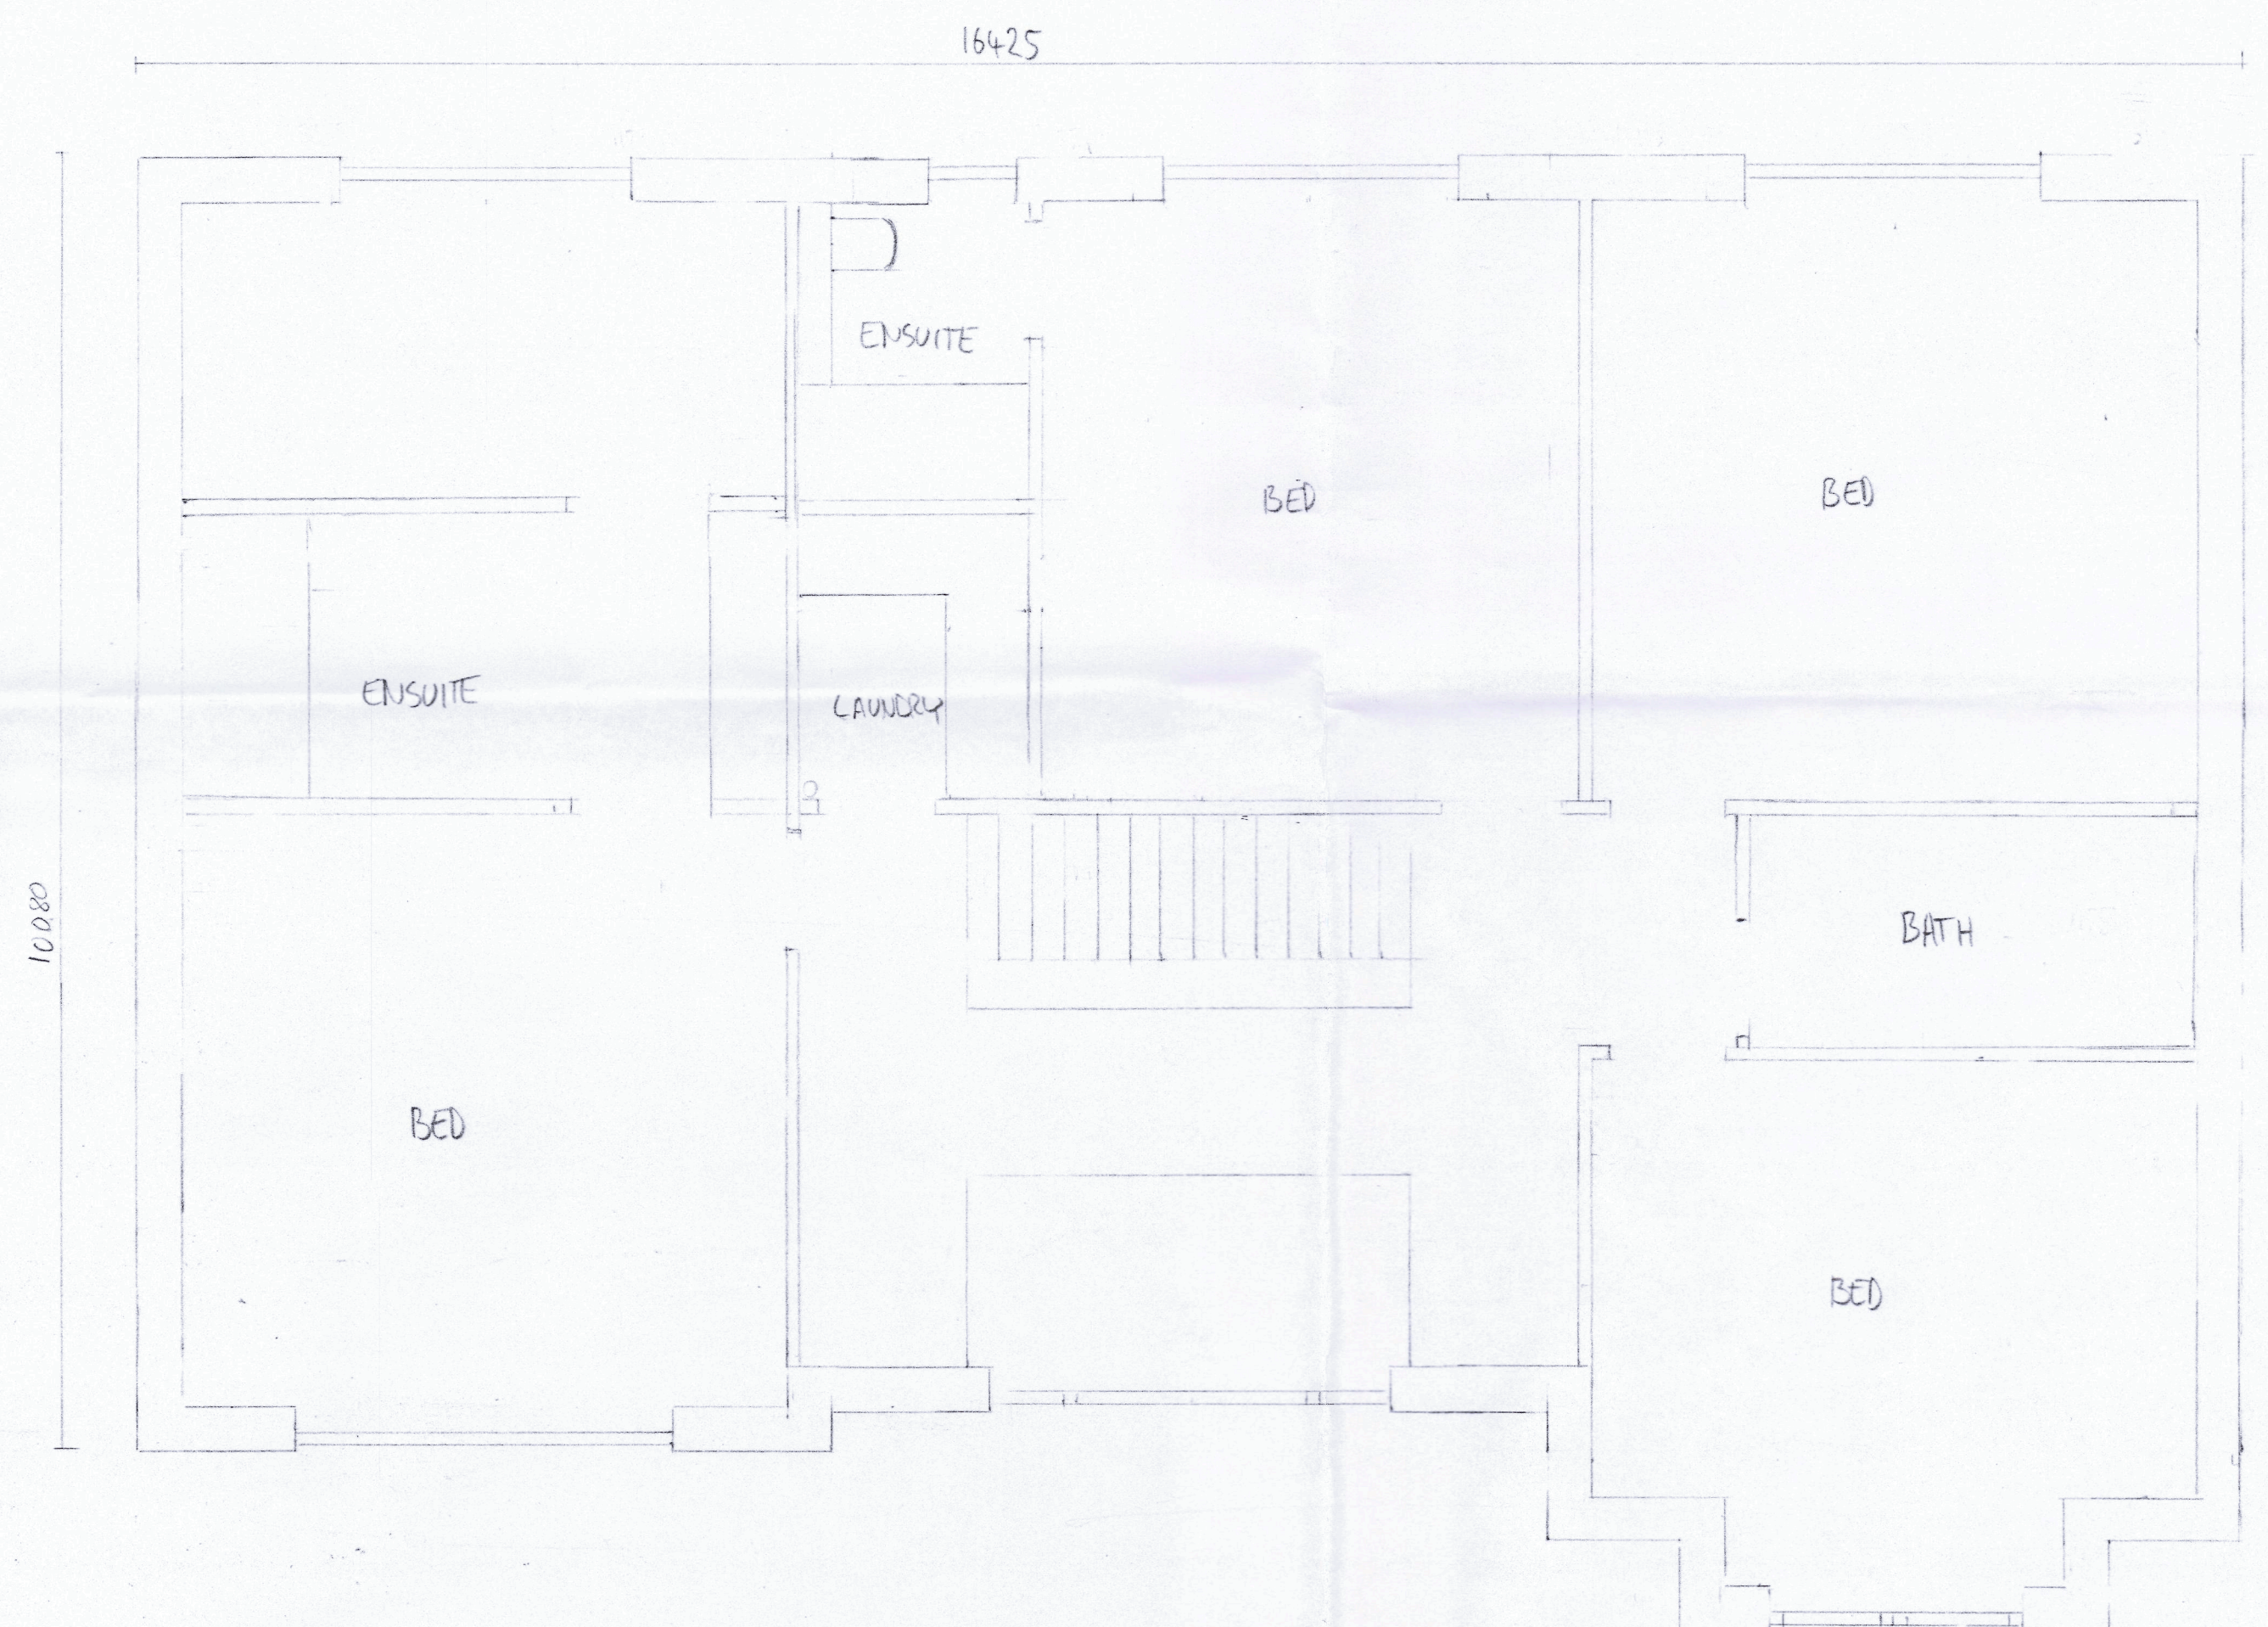

1st FLOOR

 

339 RUGBY ROAD

FLOOR PLANS

SCALE 1:50 @ A1