


1 GROUND FLOOR PLAN
Scale: 1:50

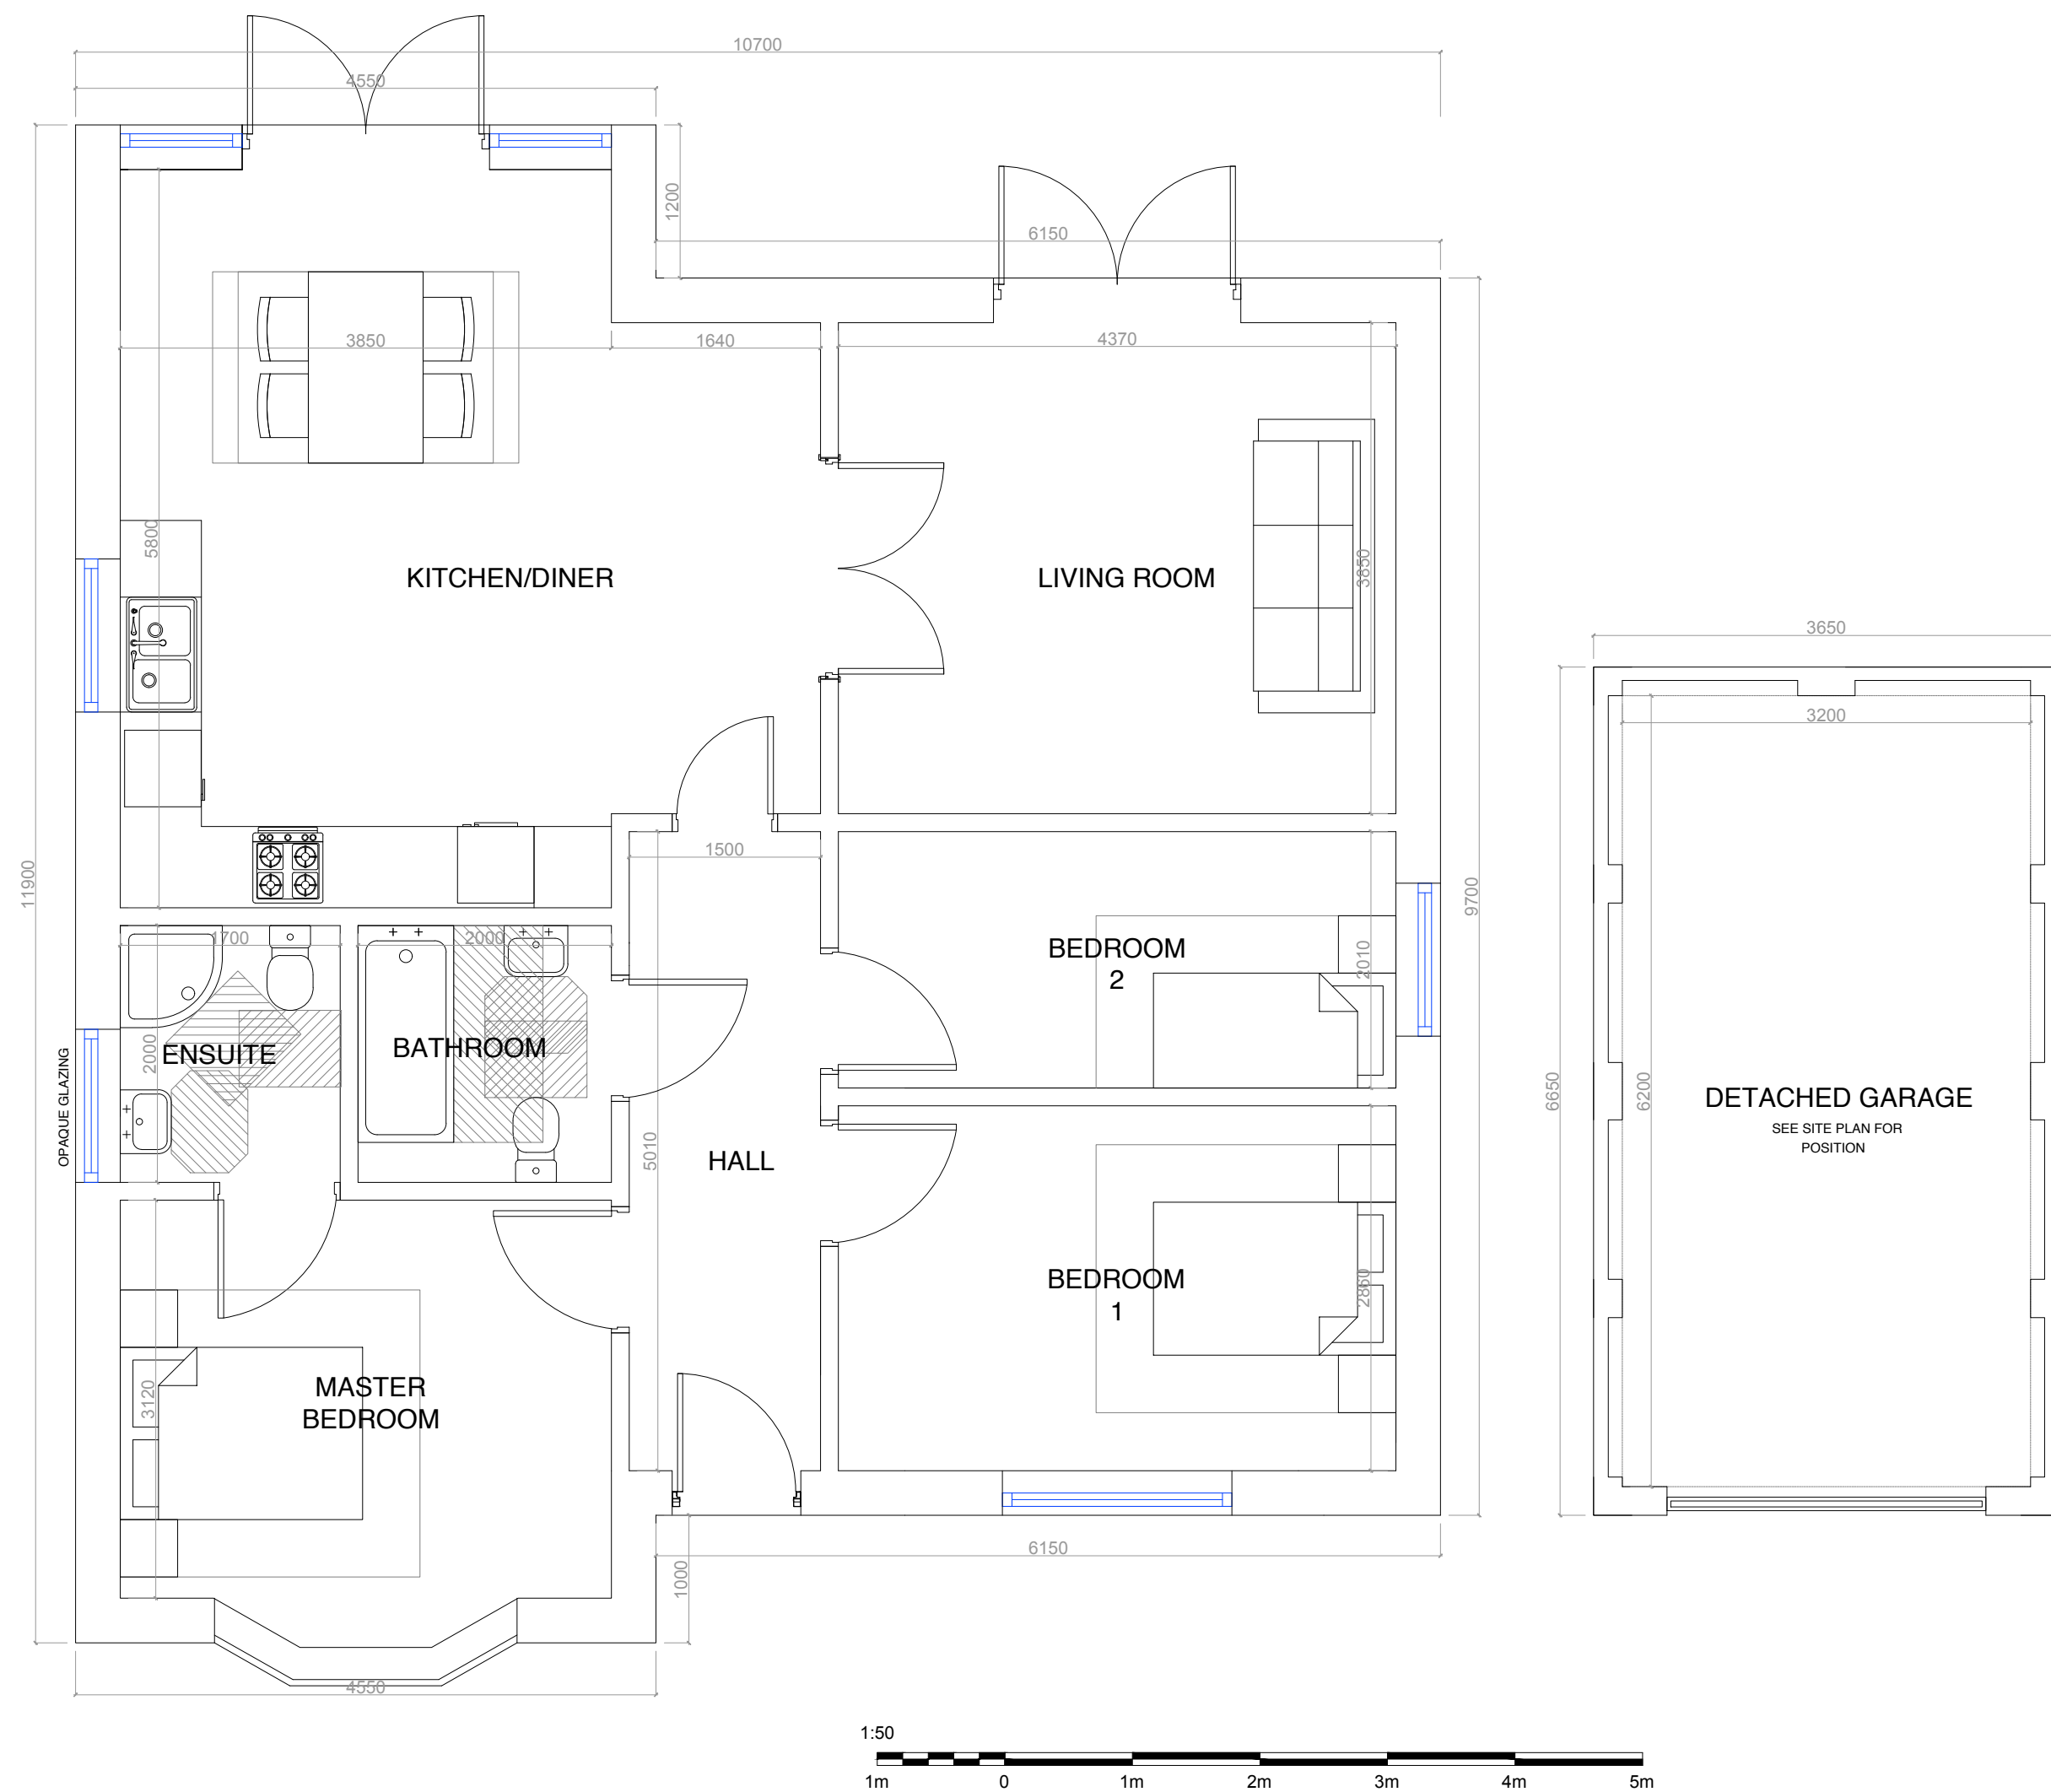


HOUSE TYPE : 3BLB / DG

OVERALL = 98.5m²
1060_{sqf}

2 FRONT ELEVATION
Scale: 1:100





3 SIDE ELEVATION
Scale: 1:100

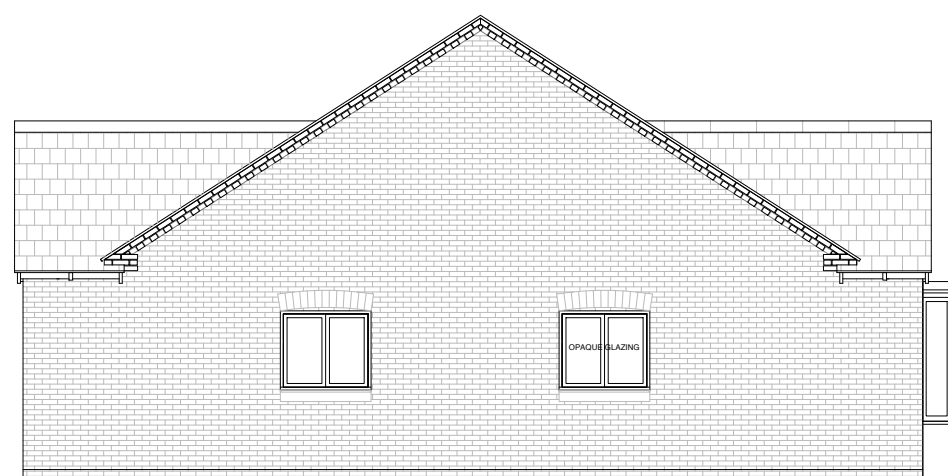

4 REAR ELEVATION
Scale: 1:100



5 SIDE ELEVATION
Scale: 1:100

 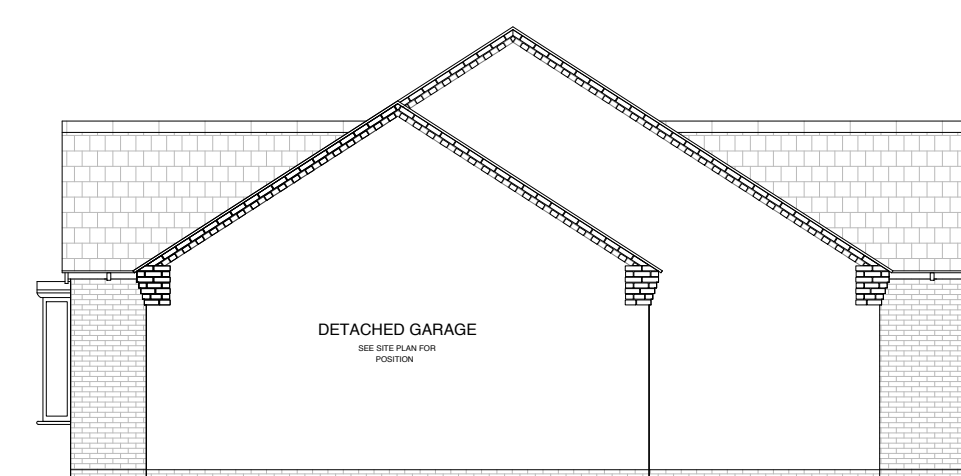

PLANNING

CLIENT/SITE		
MR ROCHESTER		
NUTTS LANE, HINCKLEY LEICESTERSHIRE		
PROJECT TITLE		
PROPOSED NEW DWELLINGS		
DRAWING TITLE		
PLOT 1 & 4 - 3 BED BUNGALOW		
DRAWING NO.	DATE	DWG BY
0821-101-P01	06/10/2021	JD
REV	DESCRIPTION	DATE
A	REVISED SITE LAYOUT	24/06/2022
B		
C		
D		
E		
SCALE	PAPER SIZE	REV
AS/DWG	A1	-

TUK ARCHITECTURE
The Studio
6A Market Place
Melbourne
Derby
DE73 8DS
Tel: 01332 660057
Email: info@tukarchitecture.co.uk
Website: www.tukarchitecture.co.uk



All dimensions and levels to be checked on site by main contractor prior to preparation of site and construction. Drawings can be scaled for planning purposes only, do not scale for construction.

The drawing is to be read in conjunction with all relevant consultant and/or specialist drawings and documentation. Any discrepancies or variations should be notified to TUK Surveyors Ltd.

ALL WORKS TO BE UNDERTAKEN IN
ACCORDANCE WITH
CDM REGULATIONS 2015

THIS DRAWING IS THE PROPERTY OF TUK ARCHITECTURE. NO DISCLOSURE, REPRODUCTION OR USE OF ANY PART OF THIS DRAWING MAY BE MADE WITHOUT PRIOR WRITTEN PERMISSION OBTAINED FROM TUK ARCHITECTURE.

TUK SURVEYORS LTD T/A TUK ARCHITECTURE Reg: 10706216 England & Wales

Affiliate Member of the Royal Institute of British Architects
Chartered Member of the Royal Institute of Chartered Surveyors
Affiliate Member of the Chartered Institute of Architectural Technologists