



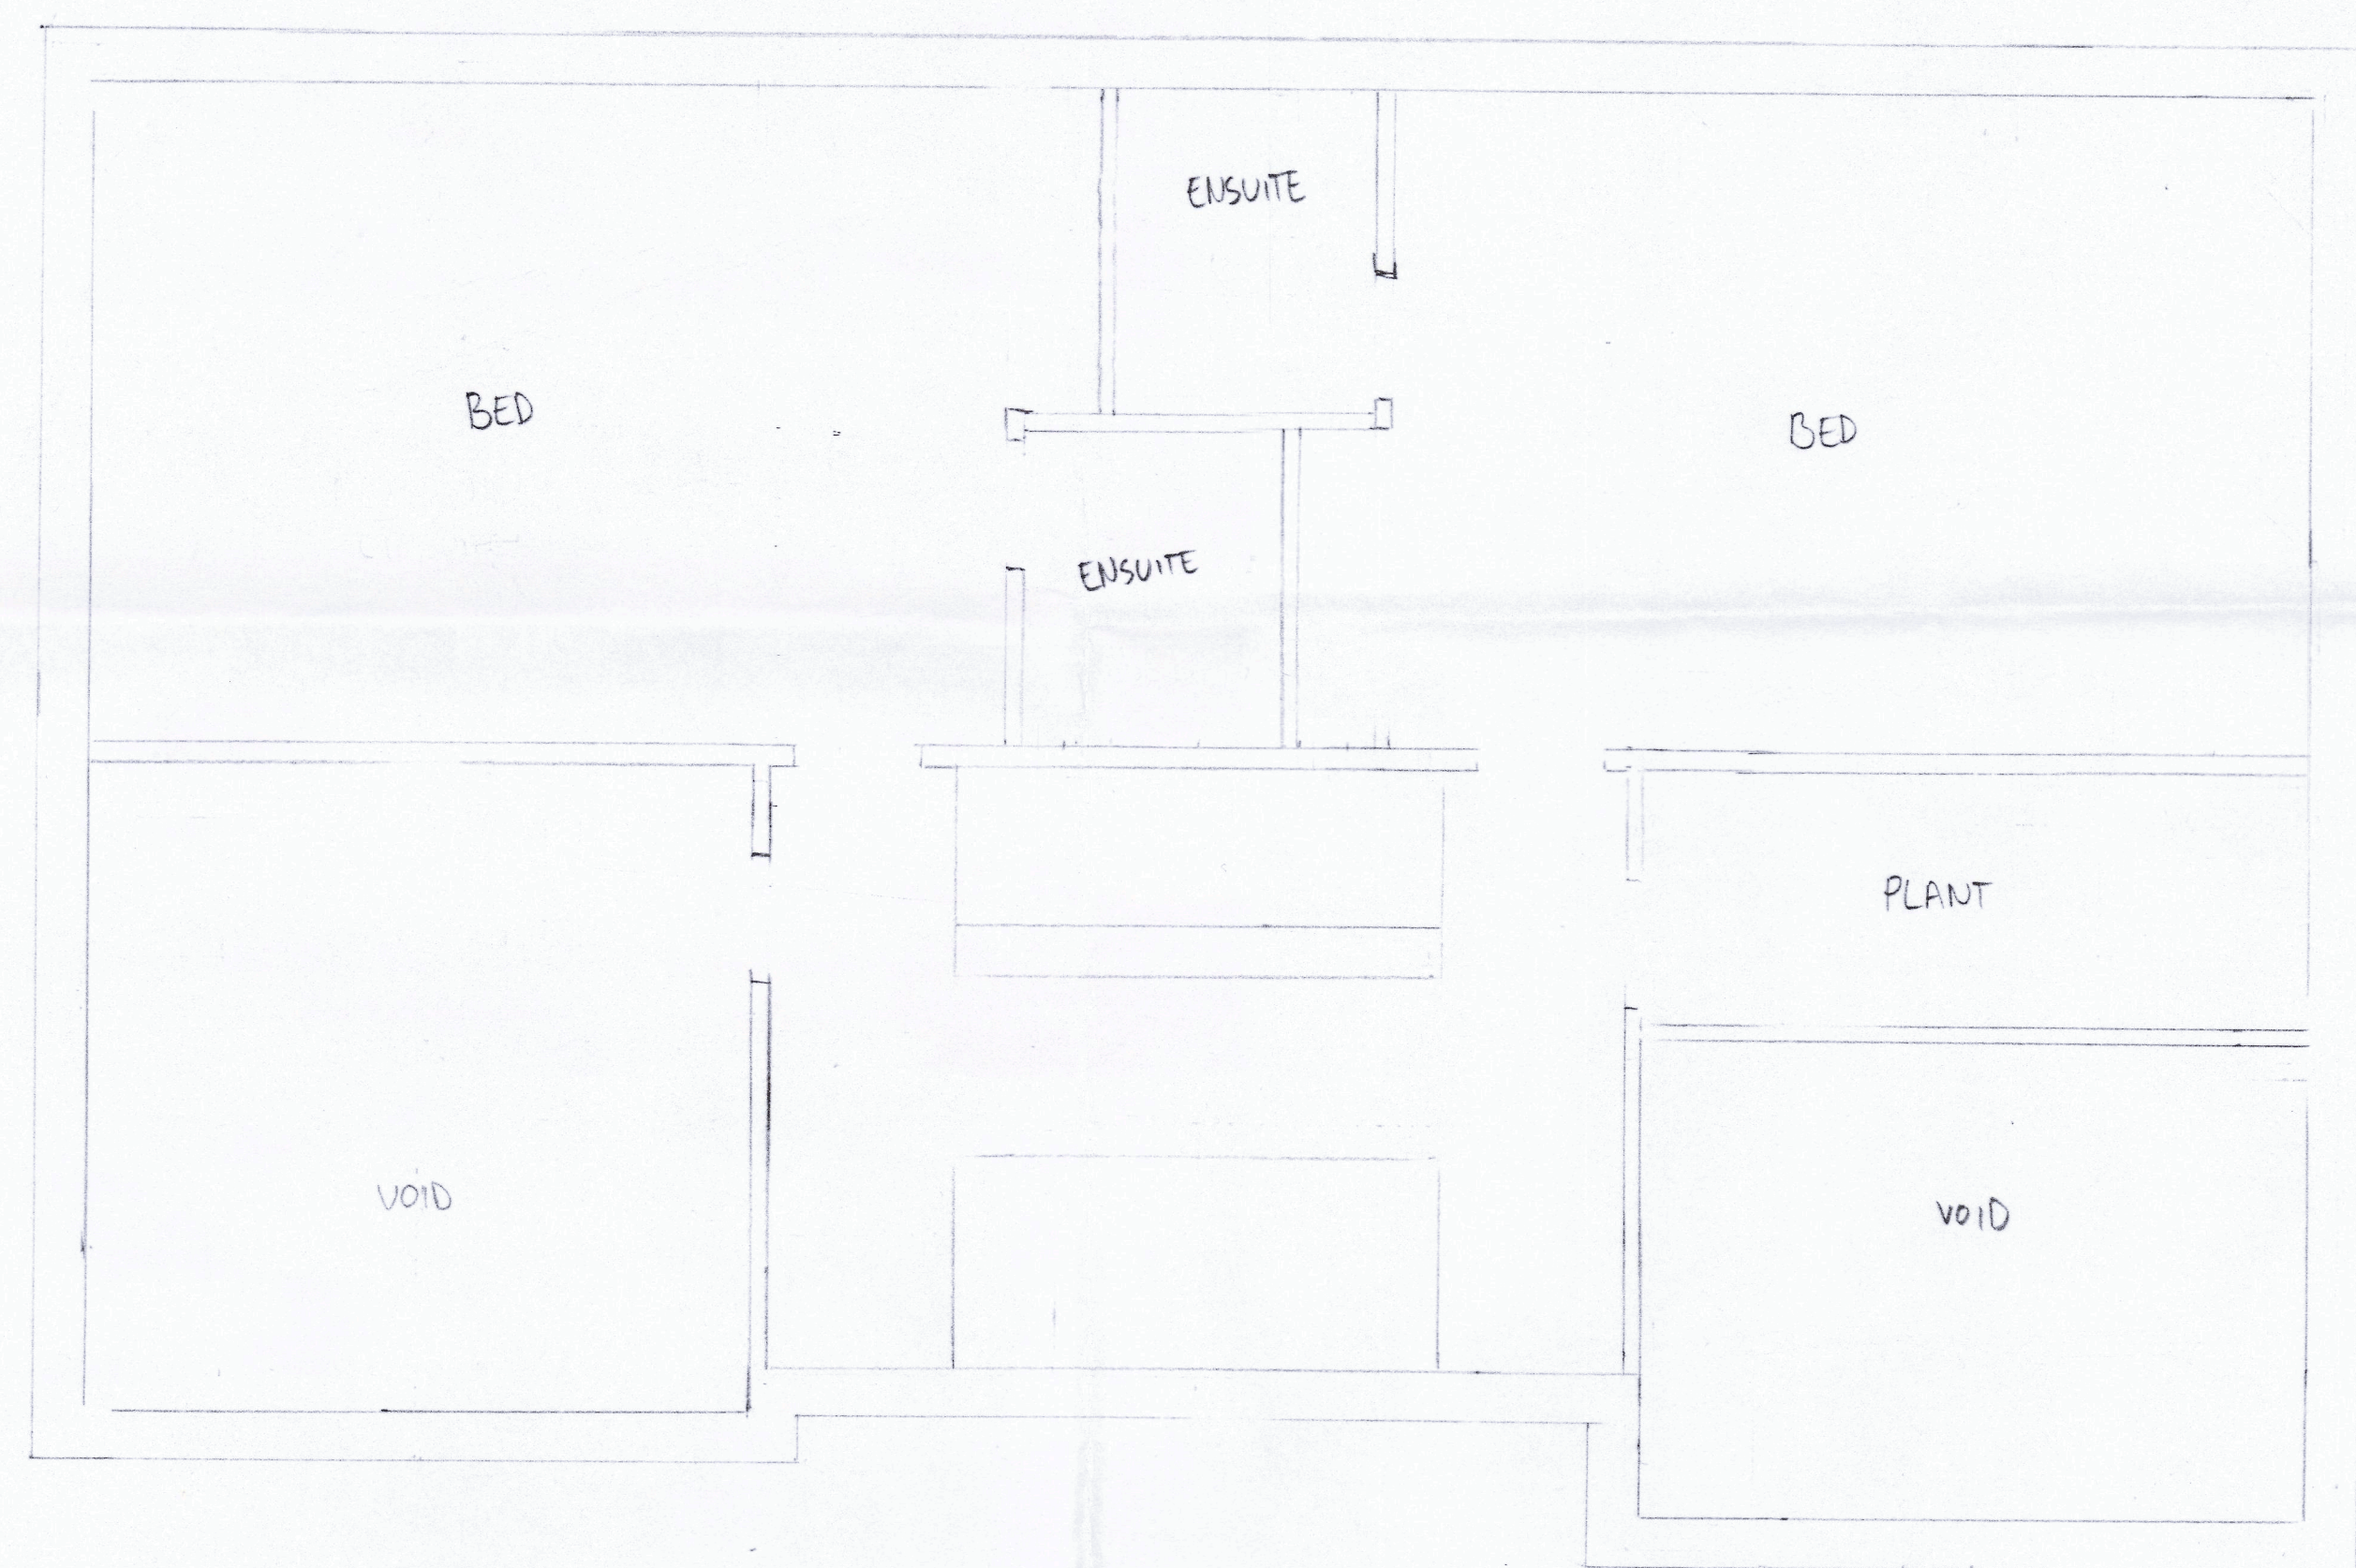

2nd FLOOR

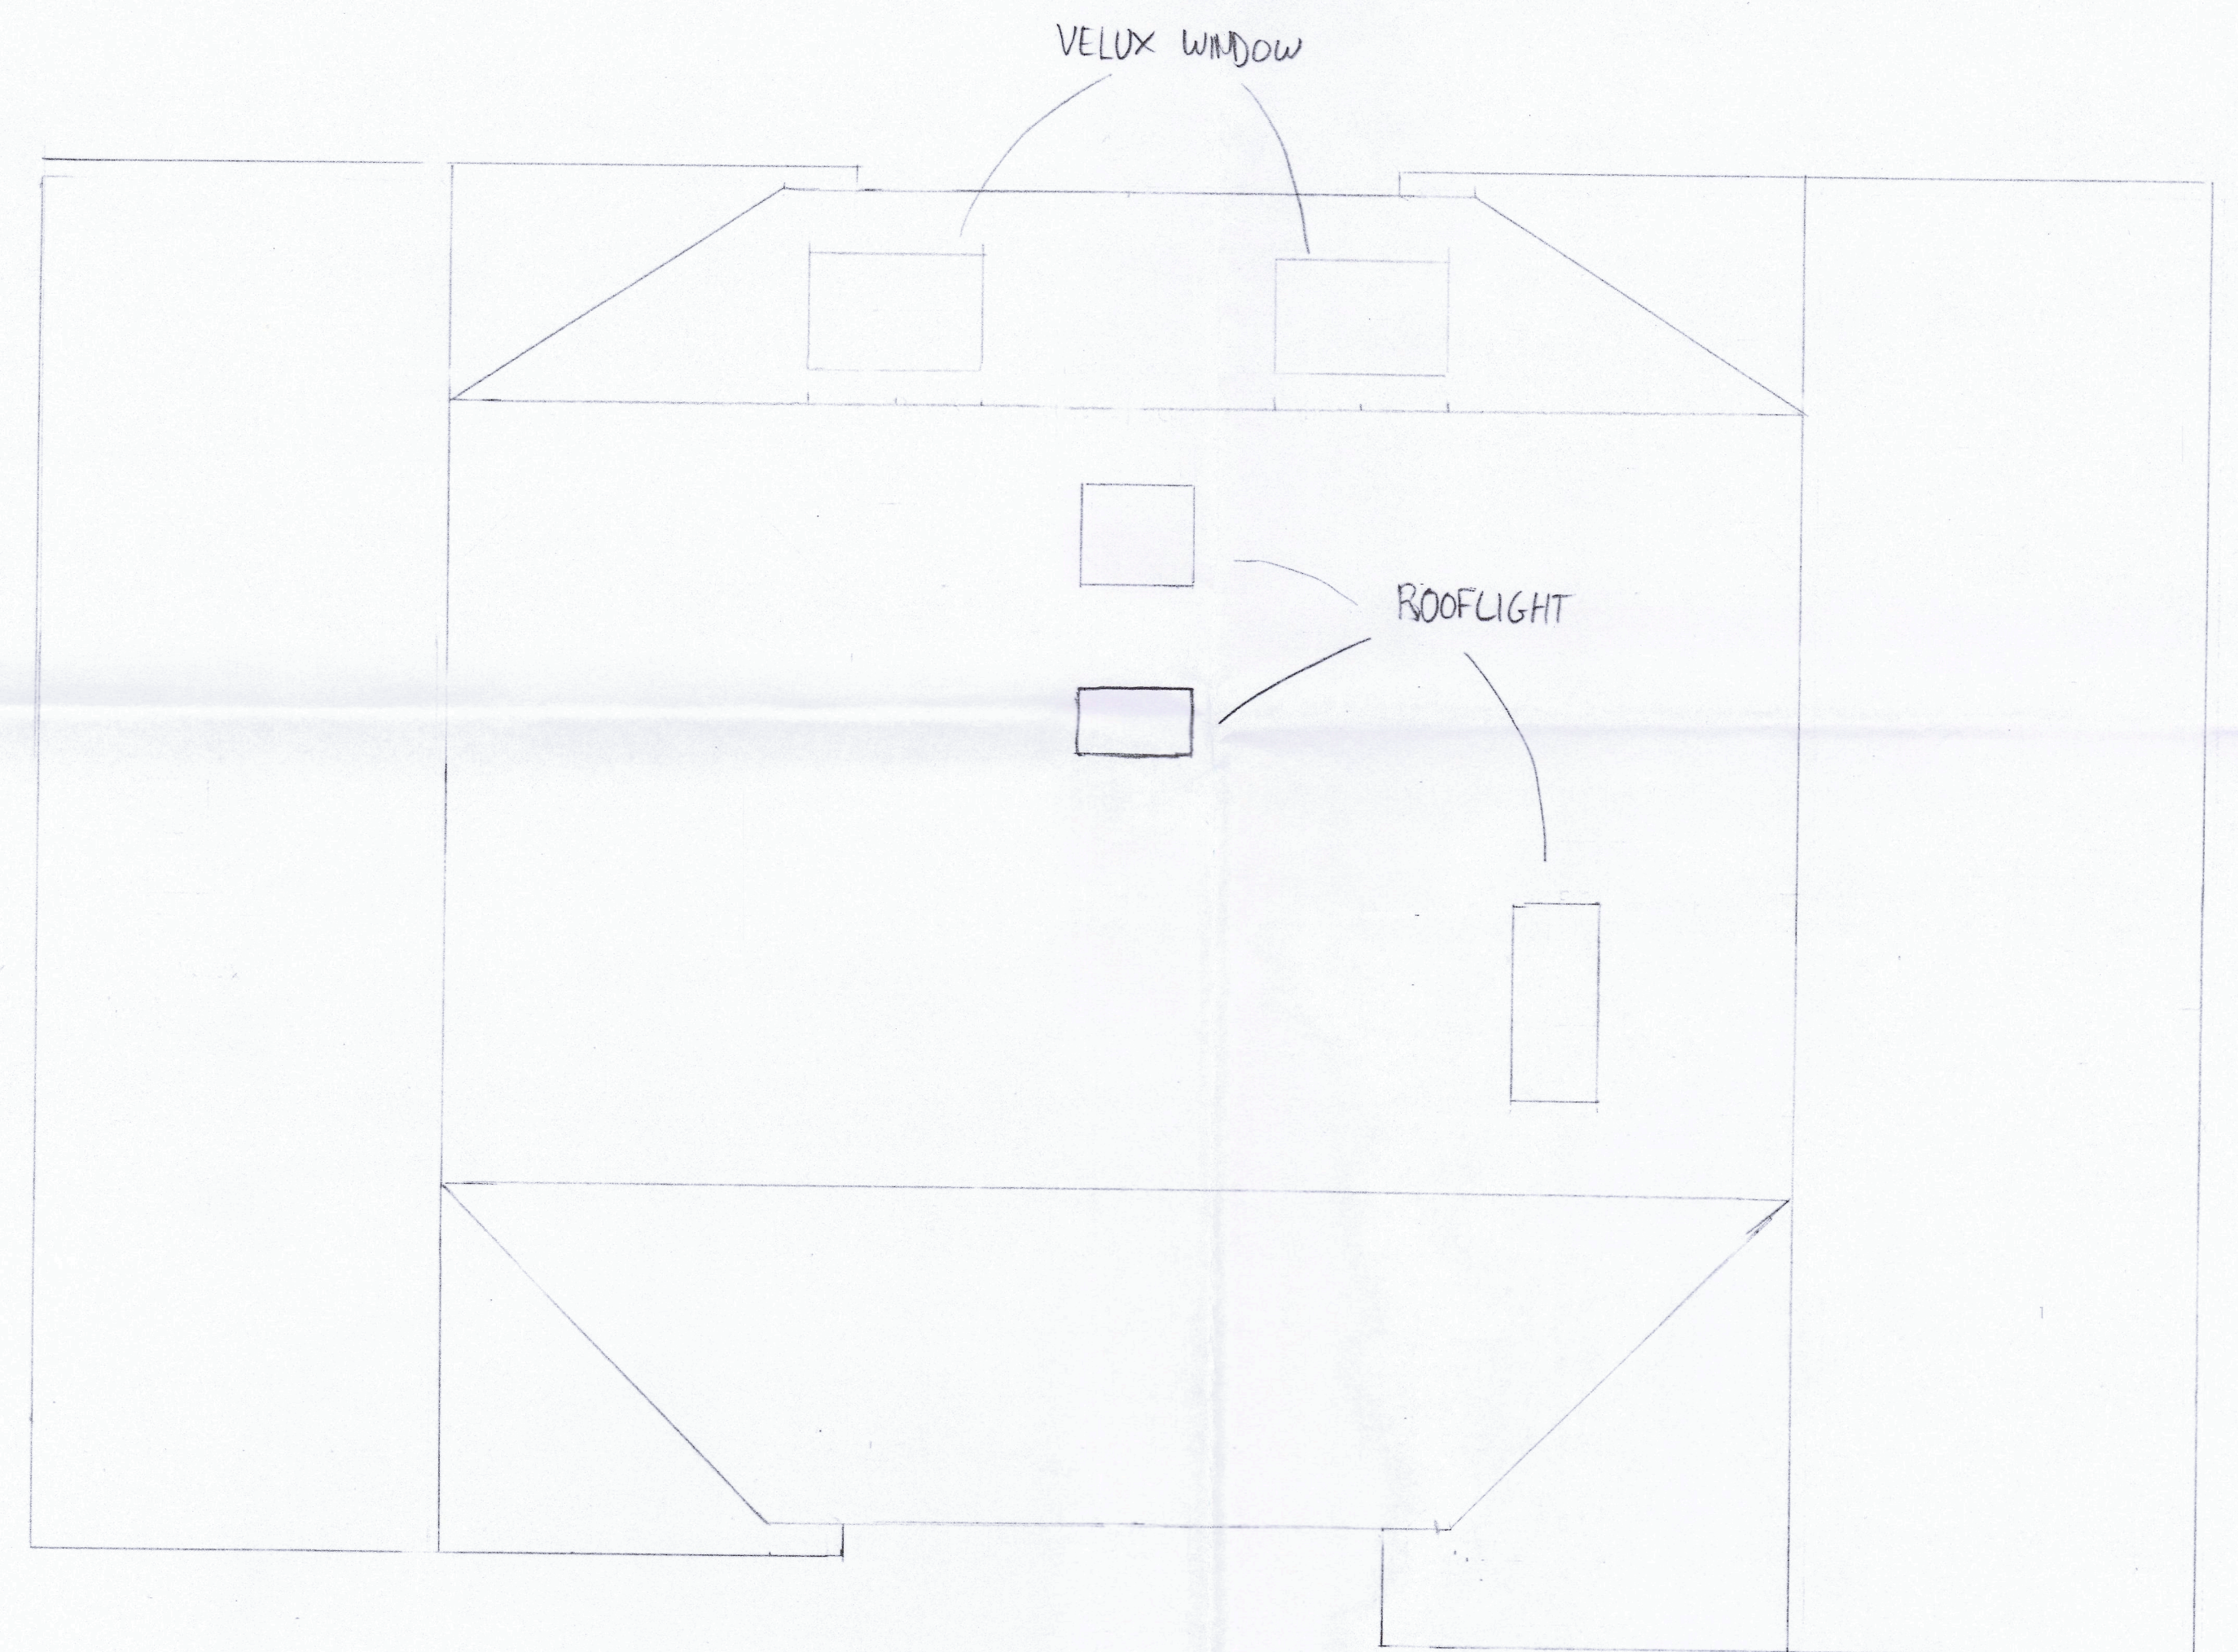

ROOF

339 RUGBY ROAD, LE10 2NB

SCALE 1:50 @ A1

PROPOSED FLOOR PLANS