



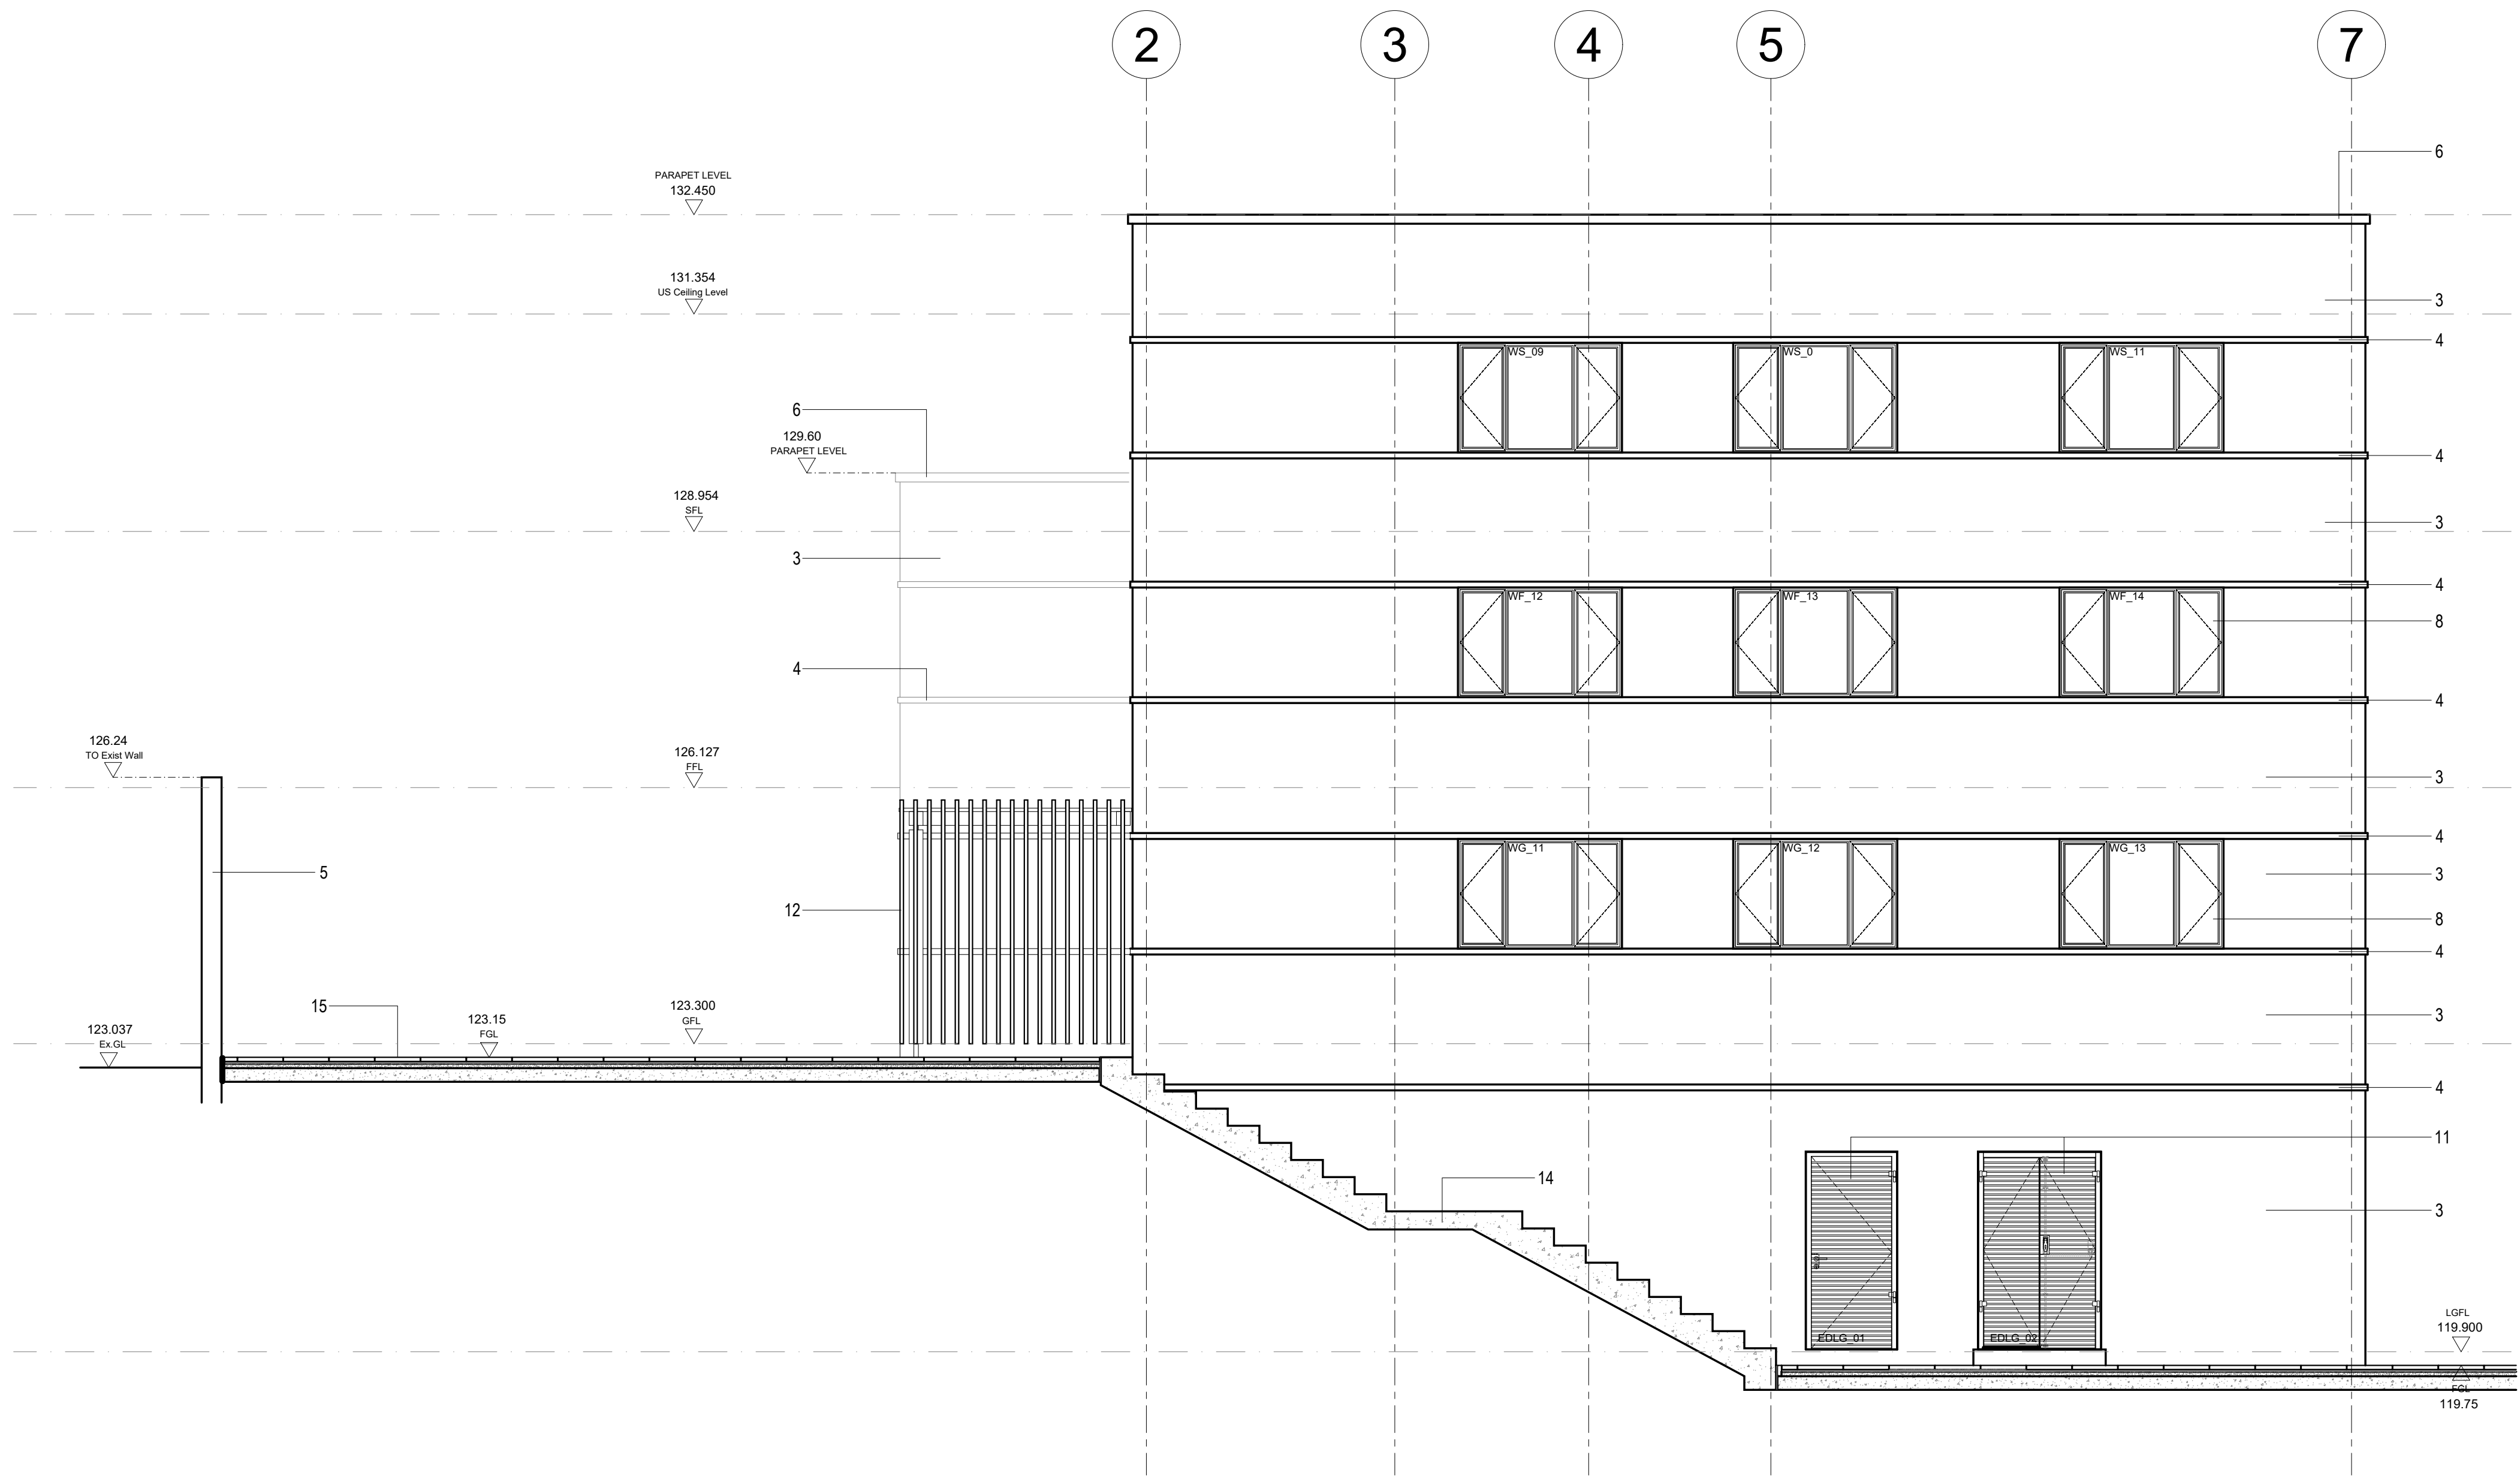

KEY:

1. Mass concrete retaining wall. Refer SE dwgs & spec.
2. In-situ concrete foundation. Refer SE dwgs & spec.
3. Render color RAL 9001
4. Brick slip (color match approved brick)
5. PPC Aluminum coping. Spec. ref.
6. PPC Aluminum rainwater outlet. Spec. ref. J20/R10
7. PPC Aluminum double glazed casement Window. Spec. Ref. L10
8. Composite External Door Pas 24 certified. Spec. ref. L10
9. PPC Aluminum double glazed door/casement combination window. Spec. ref. L10
10. Louvered steel door leaf. Pressed ms frame. Galvanised and coated dark grey. Refer door elevations drawing 18102_31_400
11. Bespoke timber entrance screen. Spec. ref.?
12. New timber fence panels.
13. Cast insitu concrete external stair. Refer to SE drawings and spec.
14. Concrete paving slabs on blinding over screed and concrete slab. Slab to SE drawings and spec.

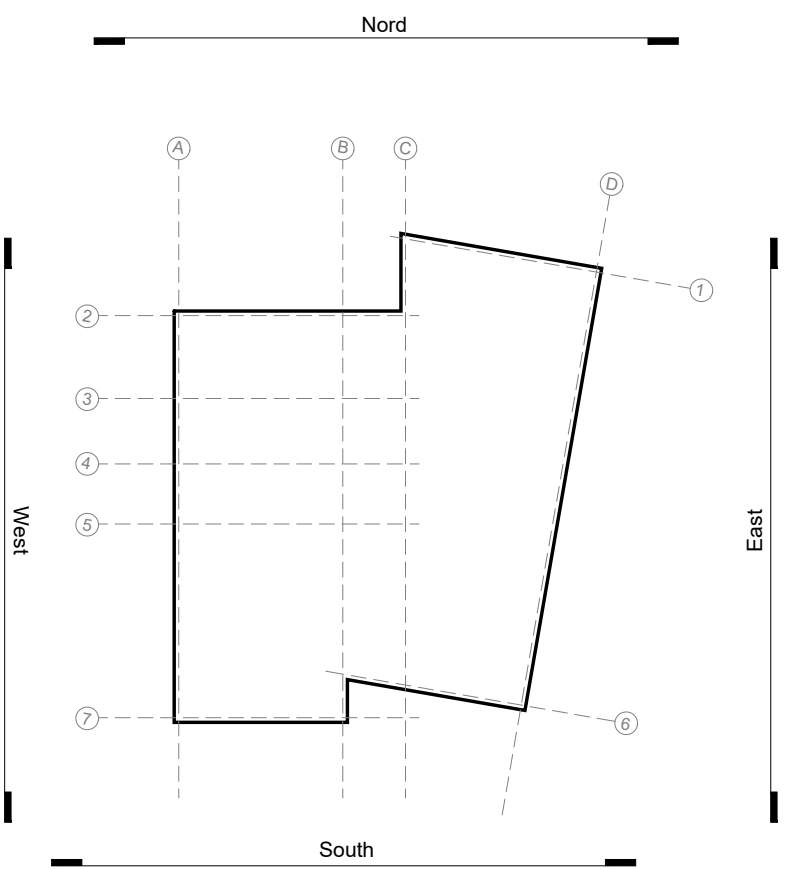

NOTE: UNLESS INDICATED, THIS DRAWING IS FOR INFORMATION ONLY. DO NOT SCALE. USE FIGURED DIMENSIONS ONLY. ALL DIMENSIONS TO BE CHECKED ON SITE. IF IN DOUBT ASK	REVISION:			NOTES:		
	REV	DATE	NOTE	REV	DATE	NOTE
	-	13.10.23	Issued for Internal Use Only			
	A	23.10.23	Material Key added			
	B	25.03.26	Materials amended			
For material key refer to drawing no: 18102_20_210						

PLANNING

Drawing original size A1



CLIENT:
Narrative Options Limited



PROJECT NAME: Hollybush New Build, Hollybush, Upper Bond St,Hinckley	
DRAWING TITLE: Proposed West Elevation	
SCALE: 1:50	DATE: Oct 23
DRAWN: P.Bukin	REV: A