



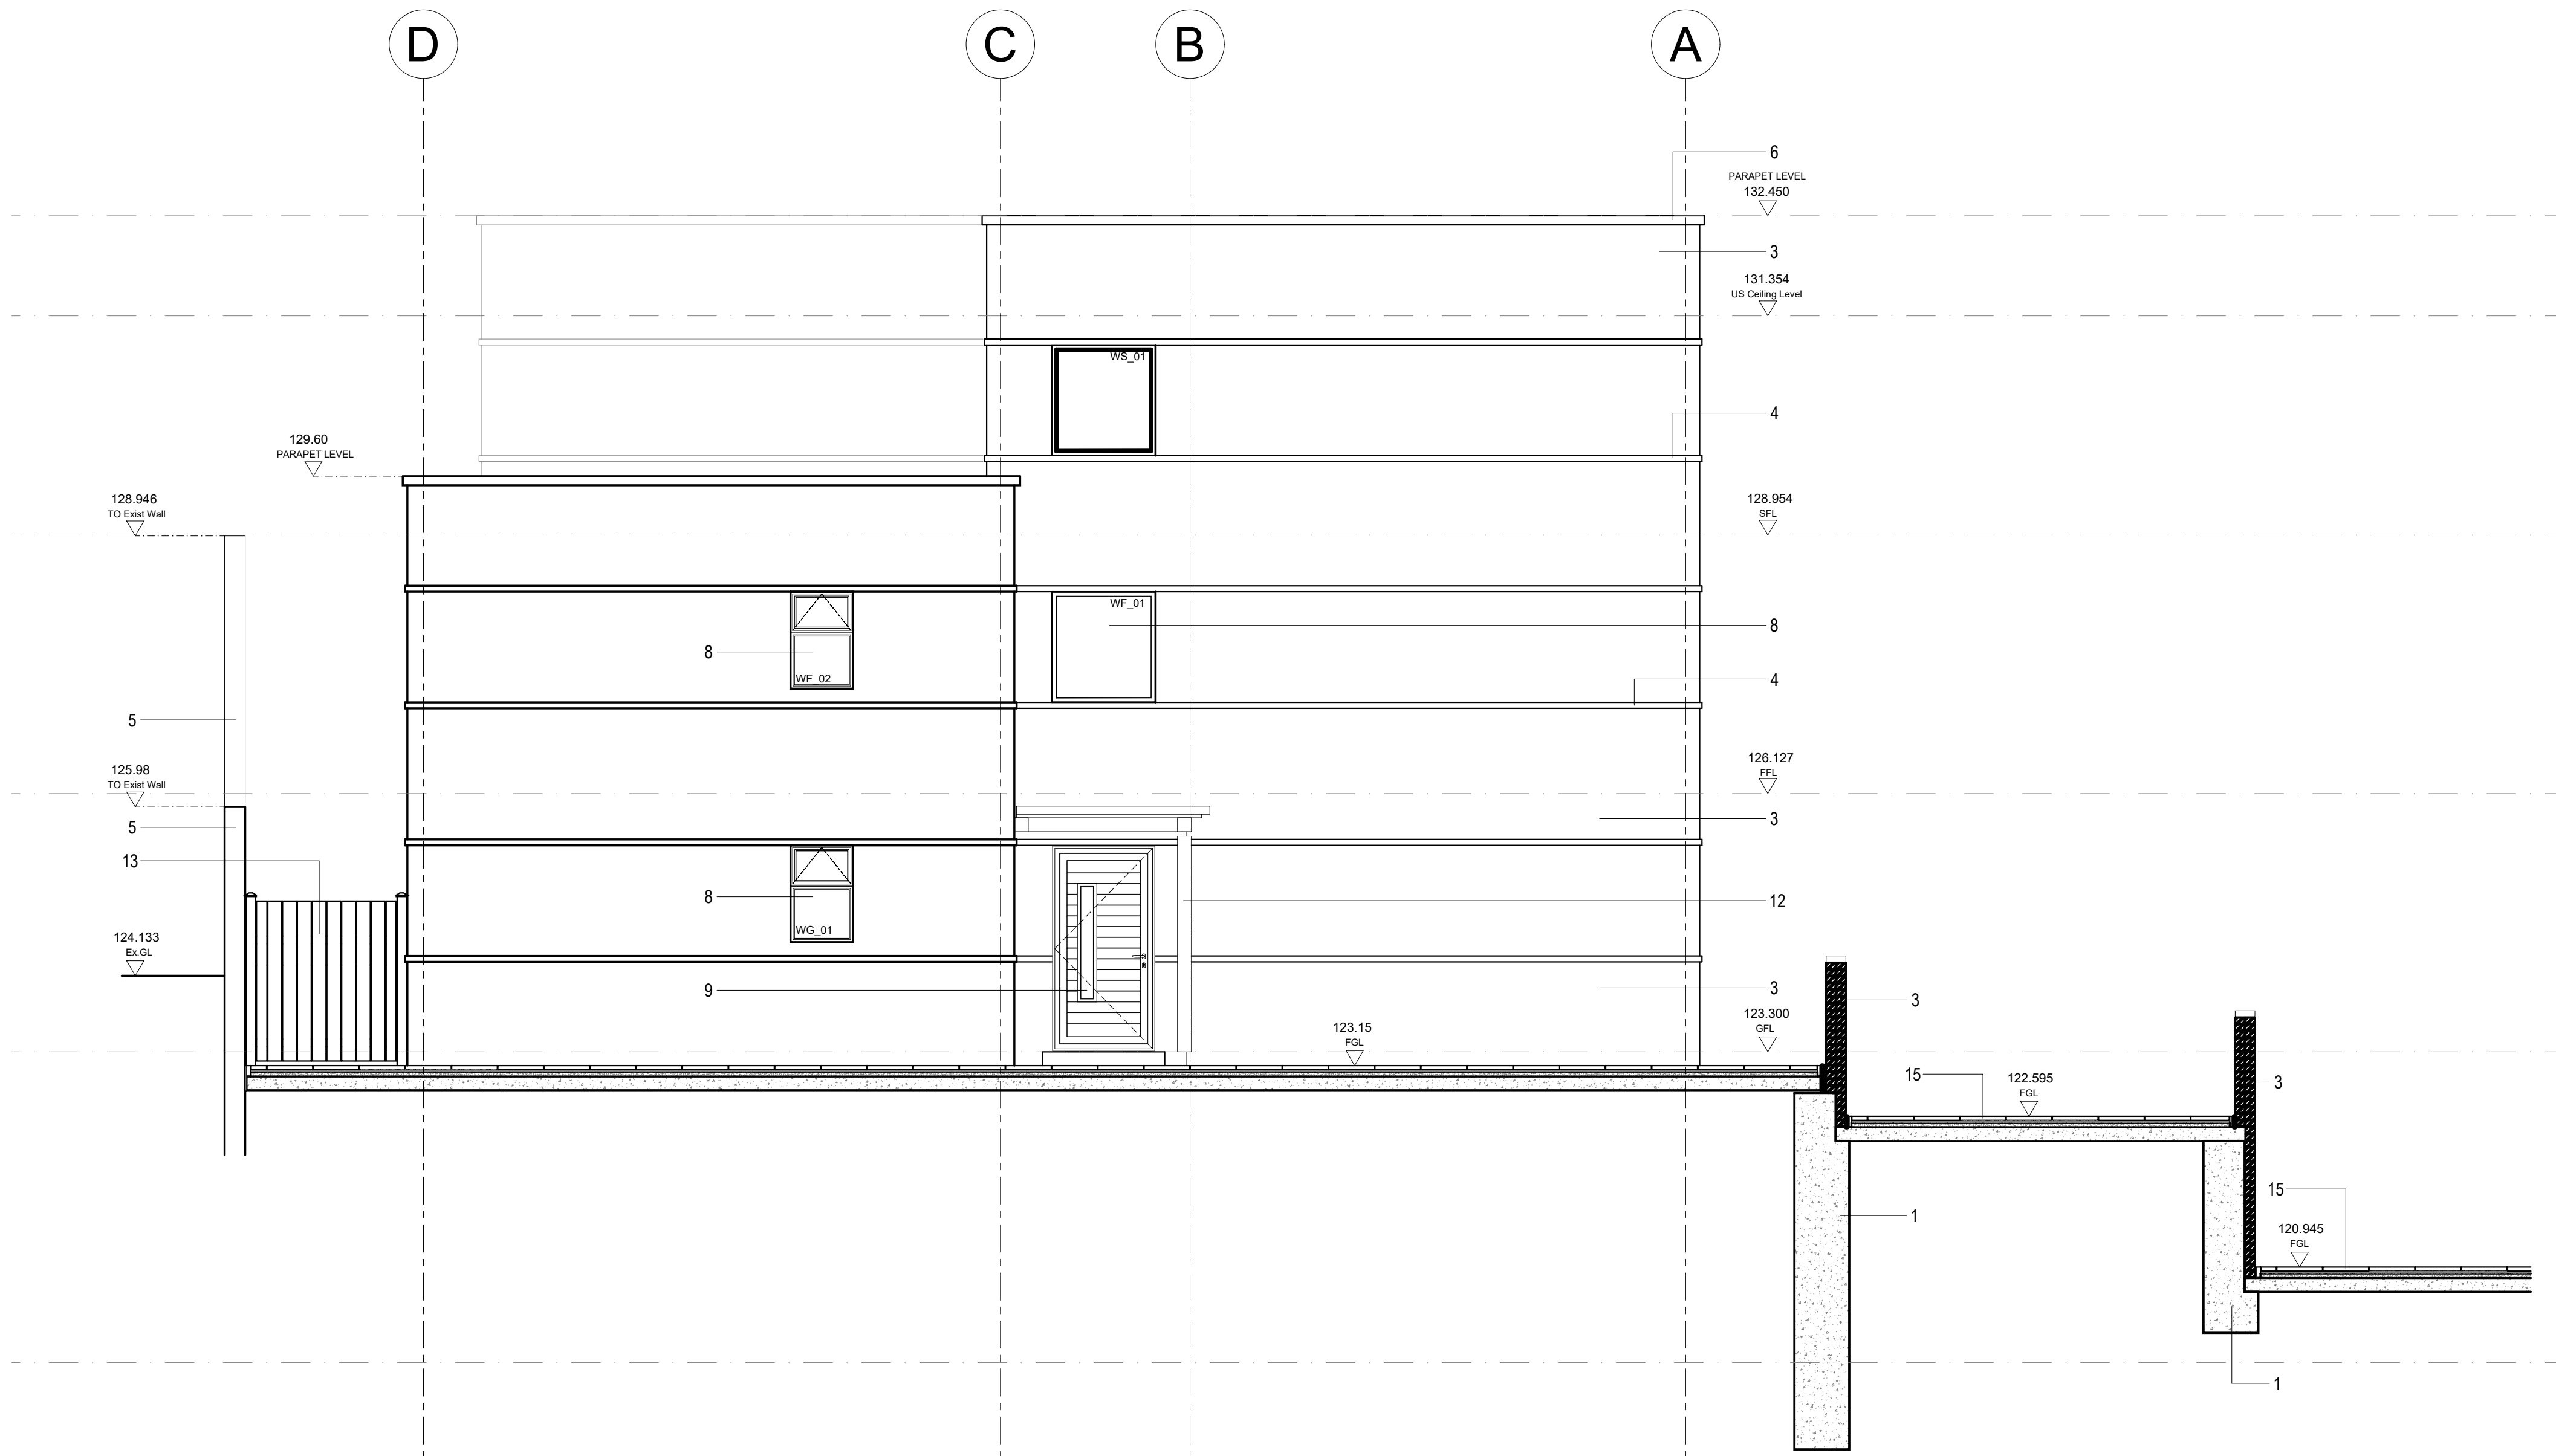

1 Proposed North Elevation
20_210

- KEY:
- Mass concrete retaining wall. Refer SE dwgs & spec.
 - In-situ concrete foundation. Refer SE dwgs & spec.
 - Render color RAL 9001
 - Brick slip (color match approved brick)
 - PPC Aluminum coping. Spec. ref.
 - PPC Aluminum rainwater outlet. Spec. ref. J20/R10
 - PPC Aluminum double glazed casement Window. Spec. Ref. L10
 - Composite External Door Pas 24 certified. Spec. ref. L10
 - PPC Aluminum double glazed door/casement combination window. Spec. ref. L10
 - Louvered steel door leaf. Pressed ms frame. Galvanised and coated dark grey. Refer door elevations drawing 18102_31_400
 - Bespoke timber entrance screen. Spec. ref.?
 - New timber fence panels.
 - Cast insitu concrete external stair. Refer to SE drawings and spec.
 - Concrete paving slabs on blinding over screed and concrete slab. Slab to SE drawings and spec.

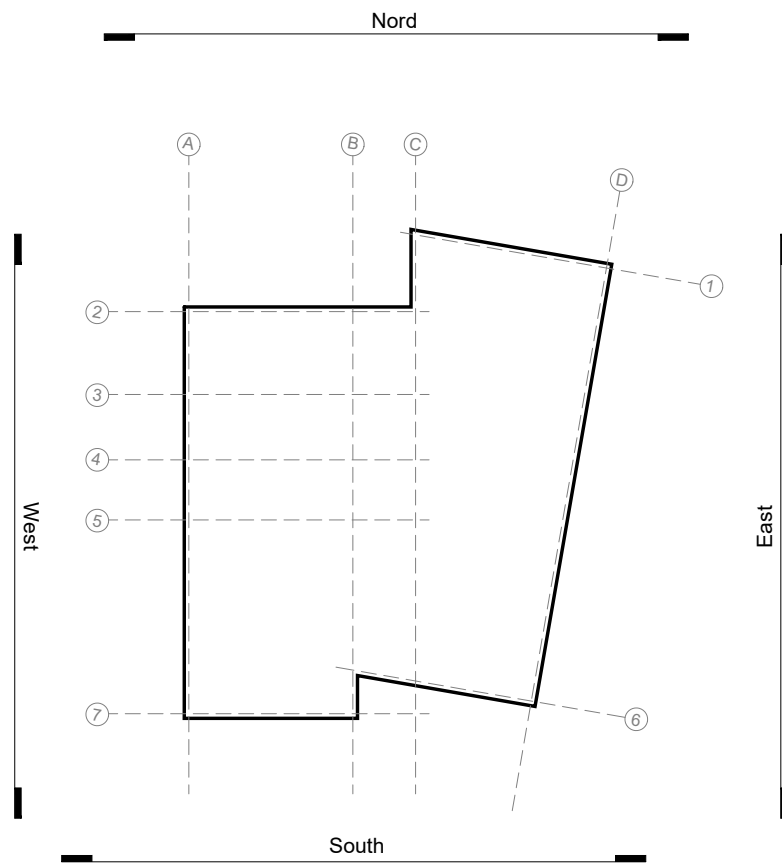

NOTE: UNLESS INDICATED, THIS DRAWING IS FOR INFORMATION ONLY. DO NOT SCALE. USE FIGURED DIMENSIONS ONLY. ALL DIMENSIONS TO BE CHECKED ON SITE. IF IN DOUBT ASK	REVISION:			NOTES:		
	REV	DATE	NOTE	REV	DATE	NOTE
	-	13.10.23	Issued for Internal Use Only			
	A	23.10.23	Material Key added			
	B	25.03.26	Materials amended			

PLANNING

Drawing original size A1



CLIENT:
Narrative Options Limited

DRAWN:
P.Bukin

PROJECT NAME: Hollybush New Build, Hollybush, Upper Bond St,Hinckley	
DRAWING TITLE: Proposed North Elevation	
SCALE: 1:50	DATE: Oct 23
DRAWING: 18102-20-210	REV: A