



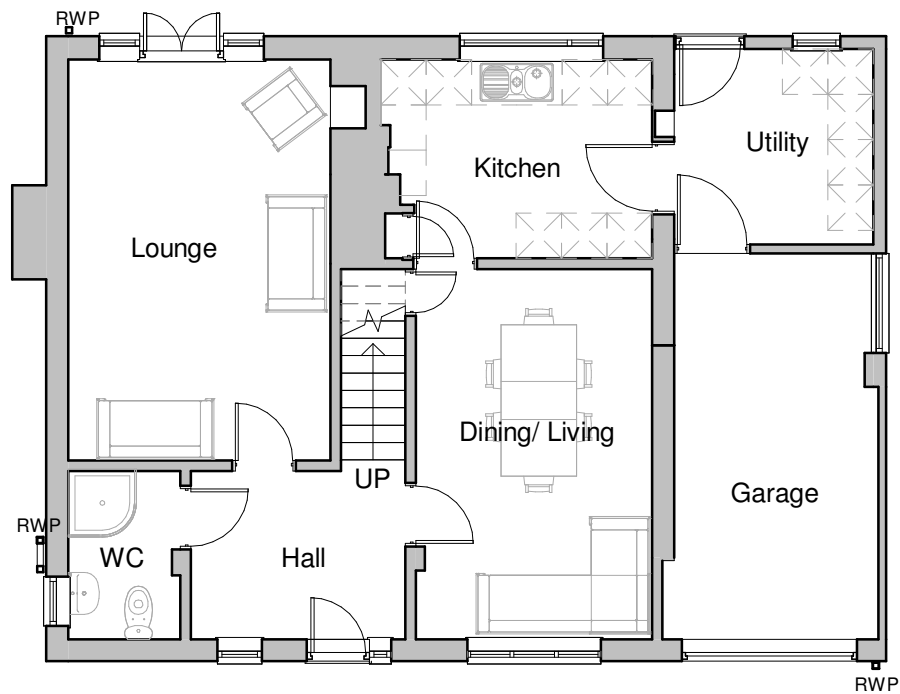


GROUND FLOOR PLAN

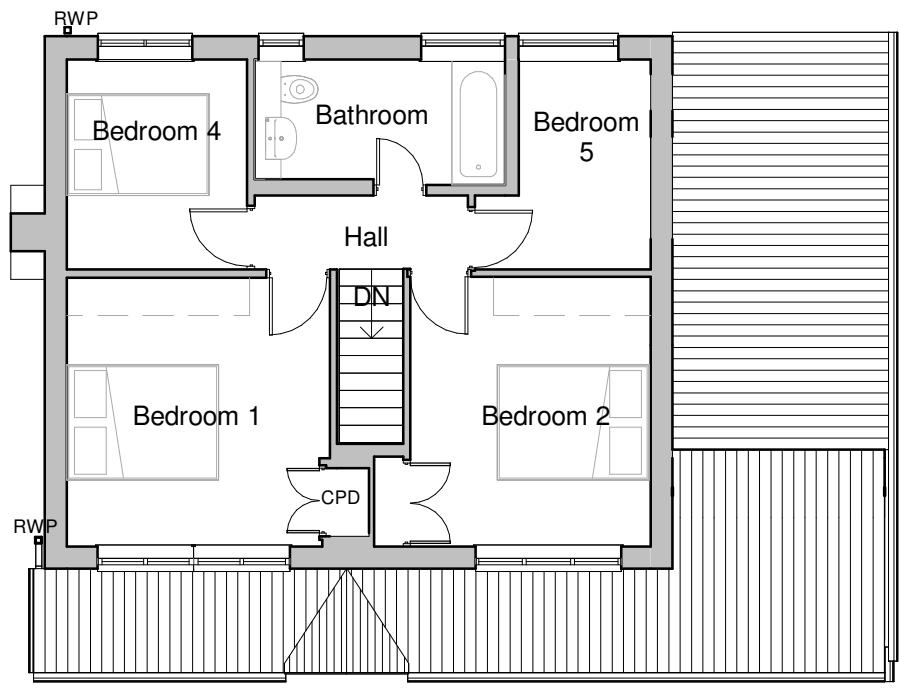

FIRST FLOOR PLAN




FRONT ELEVATION

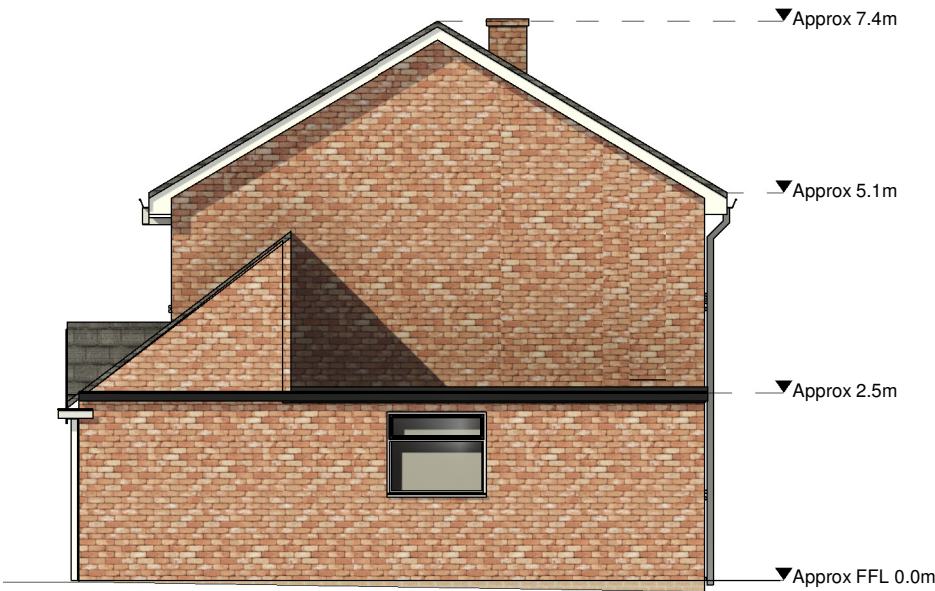


SIDE ELEVATION



REAR ELEVATION

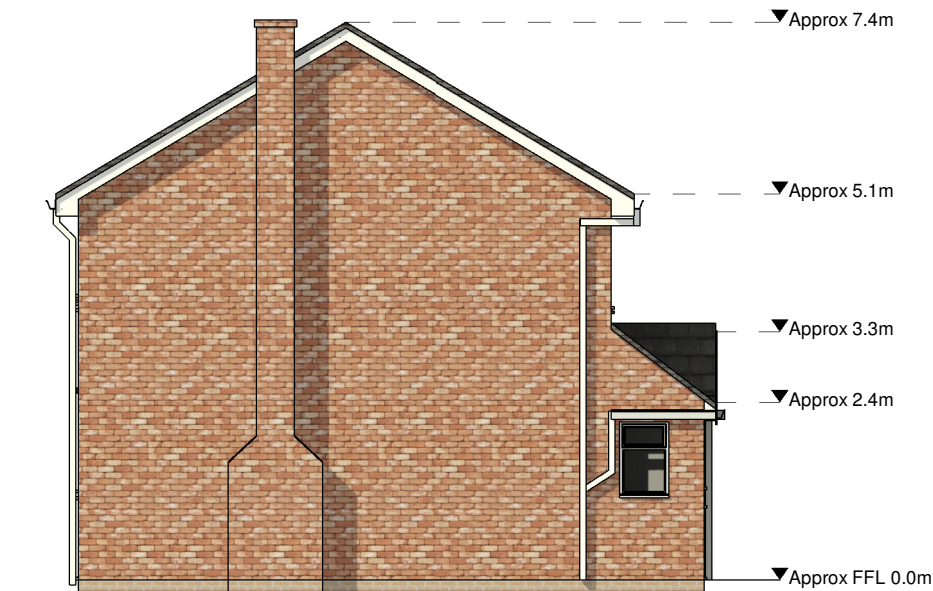

SIDE ELEVATION

 

Client Stephen Ball				HAYWARD architects	
Project Alterations & Extensions 11 Redmoor Close, Market Bosworth		Scale 1:100	Sheet A3	Job No. 25/83	
Date Oct 2025		Drawing No. 00		19 Station Road Hinckley Leicestershire LE10 1AW Tel: 01455 635 665 www.haywardarchitects.co.uk	
Drawing As Existing		Author MEG	Checked by MS	Drawing Status Planning	
THE COPYRIGHT OF THIS DRAWING IS VESTED IN HAYWARD ARCHITECTS LTD. REPRODUCTION IN ANY FORM, EITHER IN WHOLE OR IN PART IS FORBIDDEN WITHOUT THE PRIOR WRITTEN PERMISSION OF THE COPYRIGHT HOLDER. DO NOT SCALE FROM DRAWING AND ONLY FIGURED DIMENSIONS ARE TO BE USED					