



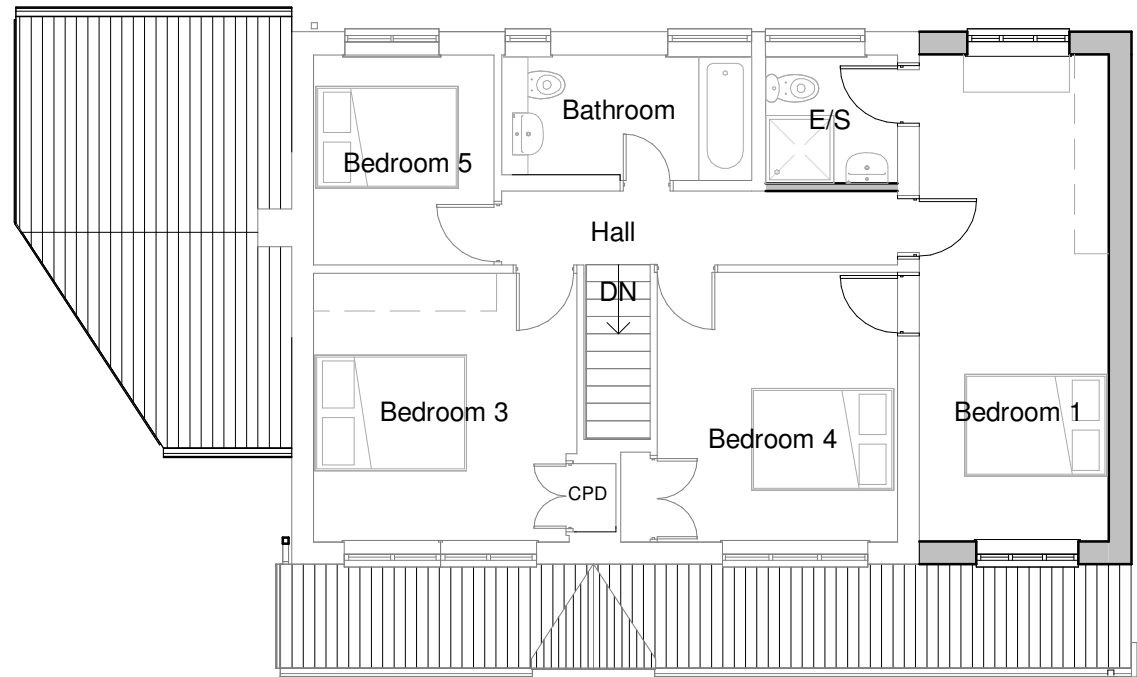


FIRST FLOOR PLAN

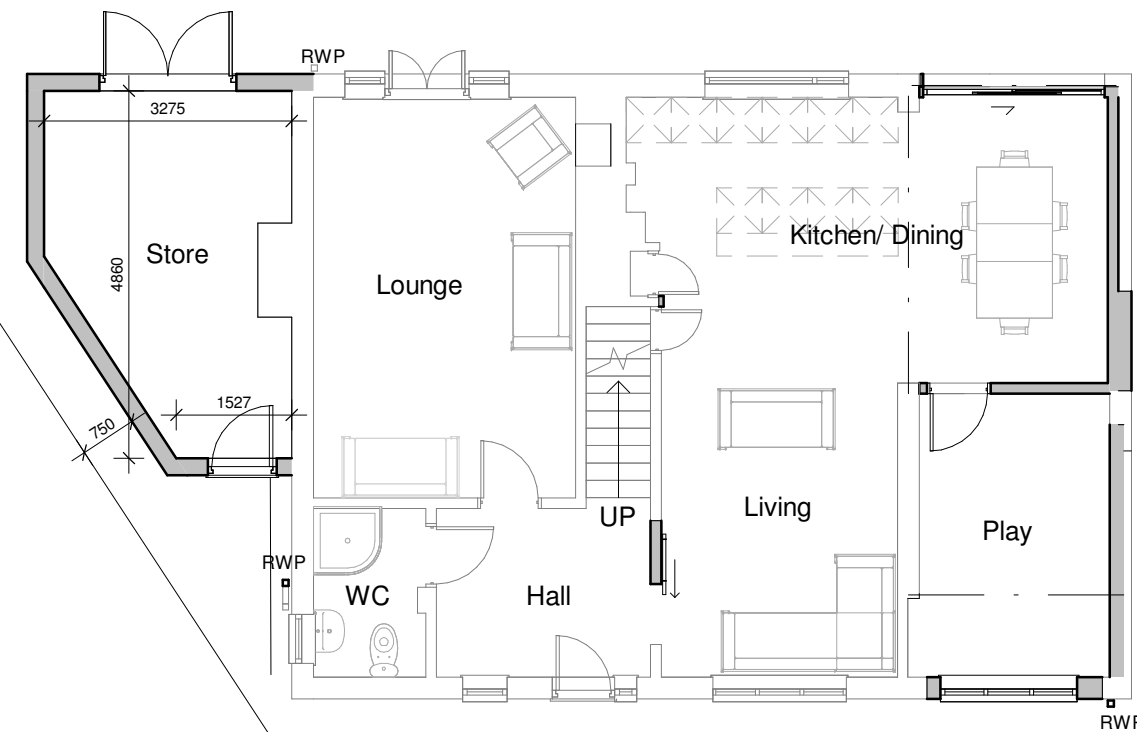

GROUND FLOOR PLAN




FRONT ELEVATION

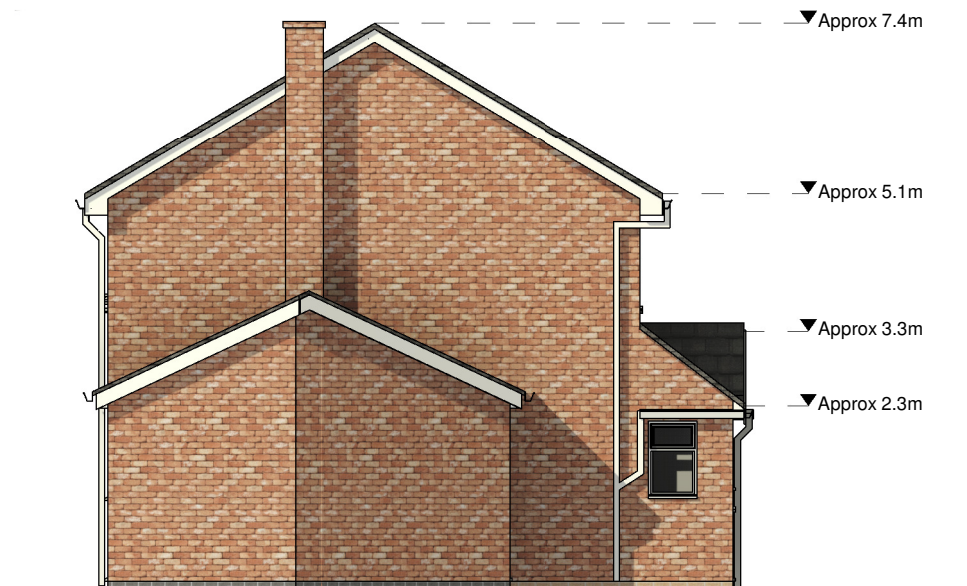

SIDE ELEVATION



REAR ELEVATION

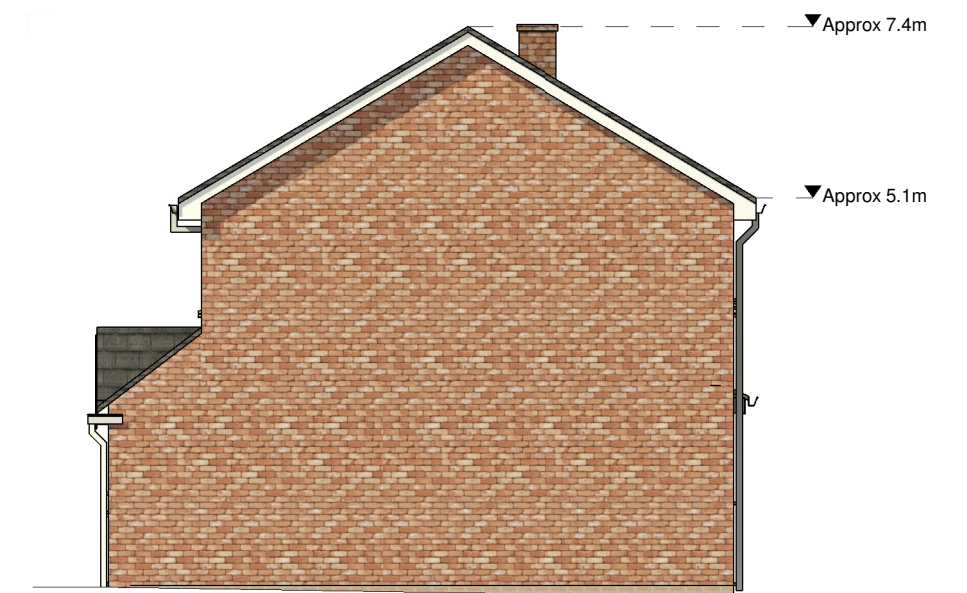

SIDE ELEVATION

HAYWARD
architects

19 Station Road
Hinckley
Leicestershire
LE10 1AW
Tel: 01455 635 665
www.haywardarchitects.co.uk

Client Stephen Ball		
Project Title Alterations and Extensions 11 Redmoor Close Market Bosworth		
Drawing Title As Proposed - Scheme 02		
Scale 1:100	Date OCT 2025	Sheet A2
Author MS	Checked by LJW	
Job No. 25/83		Drawing No. 02A
Status Planning		

THE COPYRIGHT OF THIS DRAWING IS VESTED IN HAYWARD ARCHITECTS LTD.
REPRODUCTION IN ANY FORM, EITHER IN WHOLE OR IN PART IS FORBIDDEN WITHOUT
THE PRIOR WRITTEN PERMISSION OF THE COPYRIGHT HOLDER. DO NOT SCALE FROM
DRAWING AND ONLY FIGURED DIMENSIONS ARE TO BE USED