


Please Note:


- This drawing may be printed and scaled FOR PLANNING PURPOSES.
- All dimensions to be CHECKED ON SITE and any DISCREPANCY reported to Design Three Sixty.
- The site boundary shown is the best assumed from available data & does NOT represent legal ownership.
- All dimensions in mm unless otherwise stated.

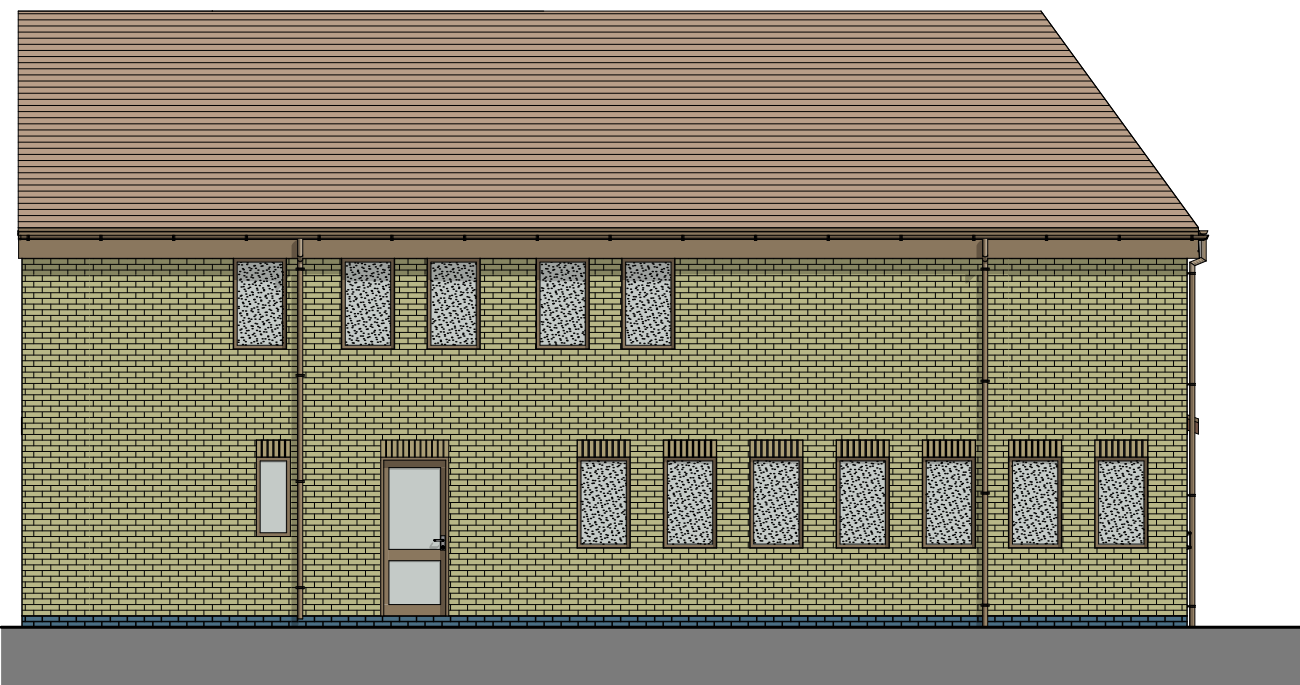


Front Elevation



Side Elevation

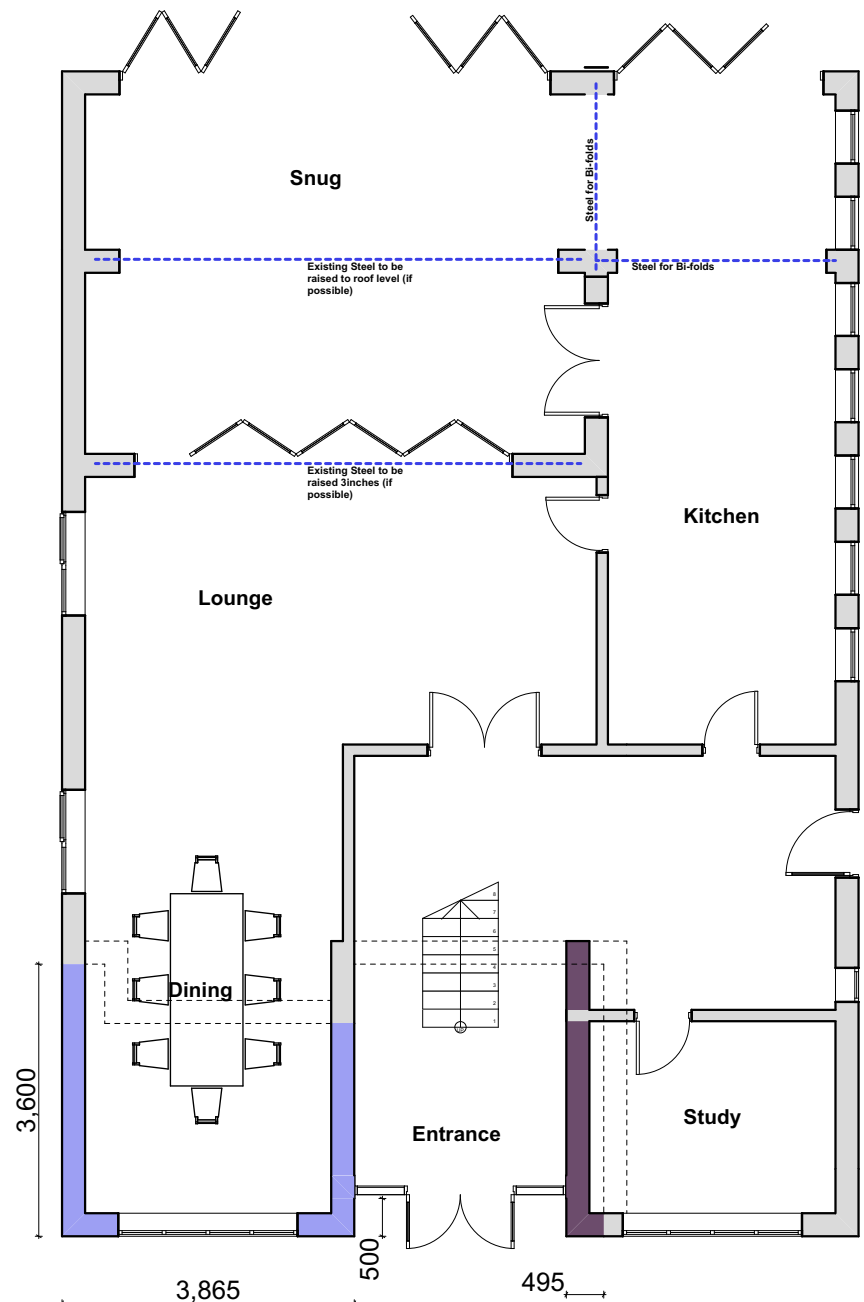

Ground Floor Plan

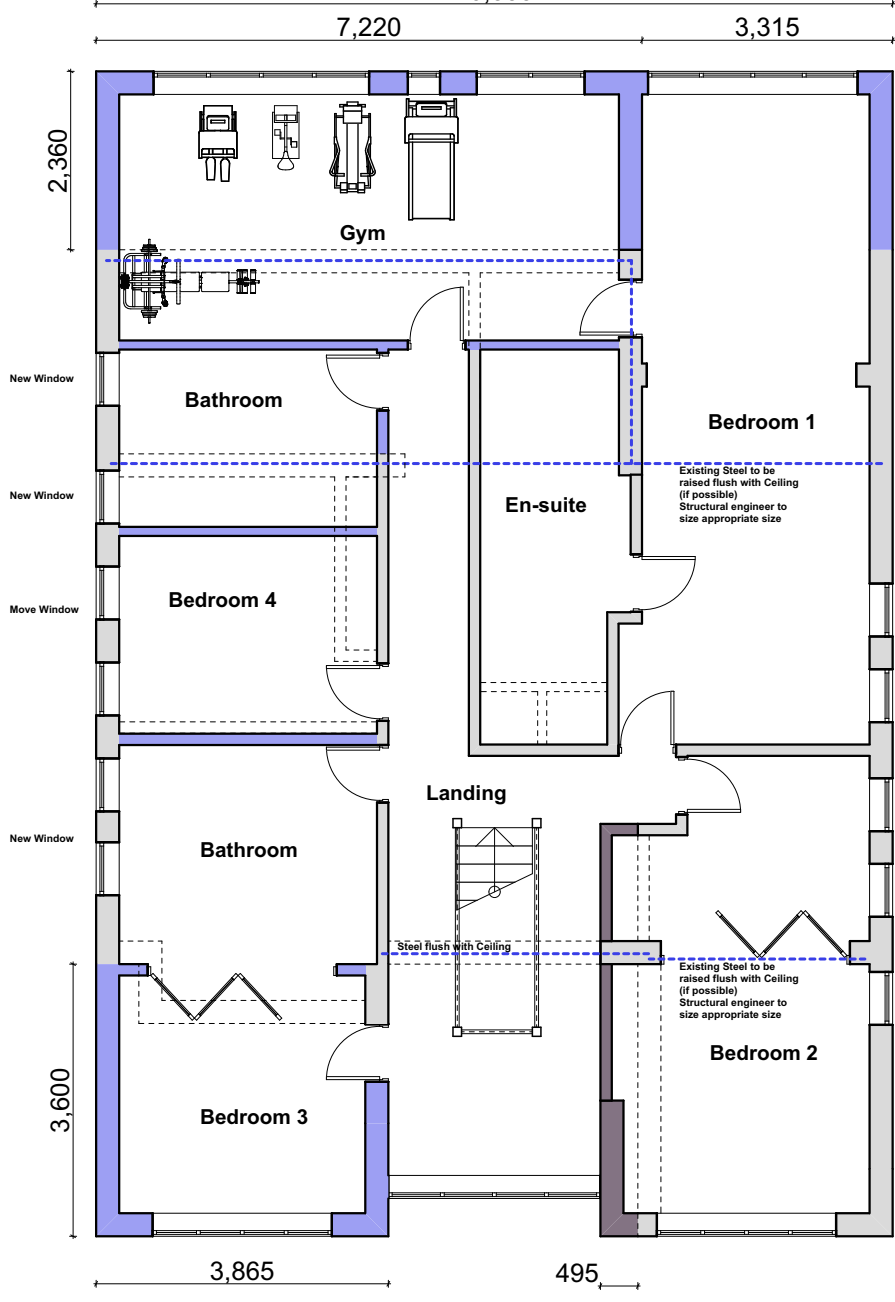

First Floor Plan

Existing drainage to be exposed and utilised where possible all new junctions to have access through manhole or rodding point.

All Steels to be verified by Structural Engineer Calculations. ones shown are purely indicative

Previous Front two storey extension approved under application 21/00765/HOU and application 22/00707/HOU

Revisions.

DESIGN THREE SIXTY

E: info@designthreesixty.co.uk
T: +44 (0) 7904 224864
W: www.designthreesixty.co.uk

Project:
Two Storey Front Extension, New front porch, roof alterations

5 Chambers Close,
Markfield,
LE67 9NB

Client:
Tony Cook


Drawing Title:

Proposed Layouts and Elevations

Drawing by: 16 / WJ / SK
Checked by: 16 / SK
Date: 15-05-2026
Scale: 1:100 @A2
Drawing Number: 404-01
Revision: 0 / A / B / C / D / E / F / G / H / I / J / K




Rear Elevation

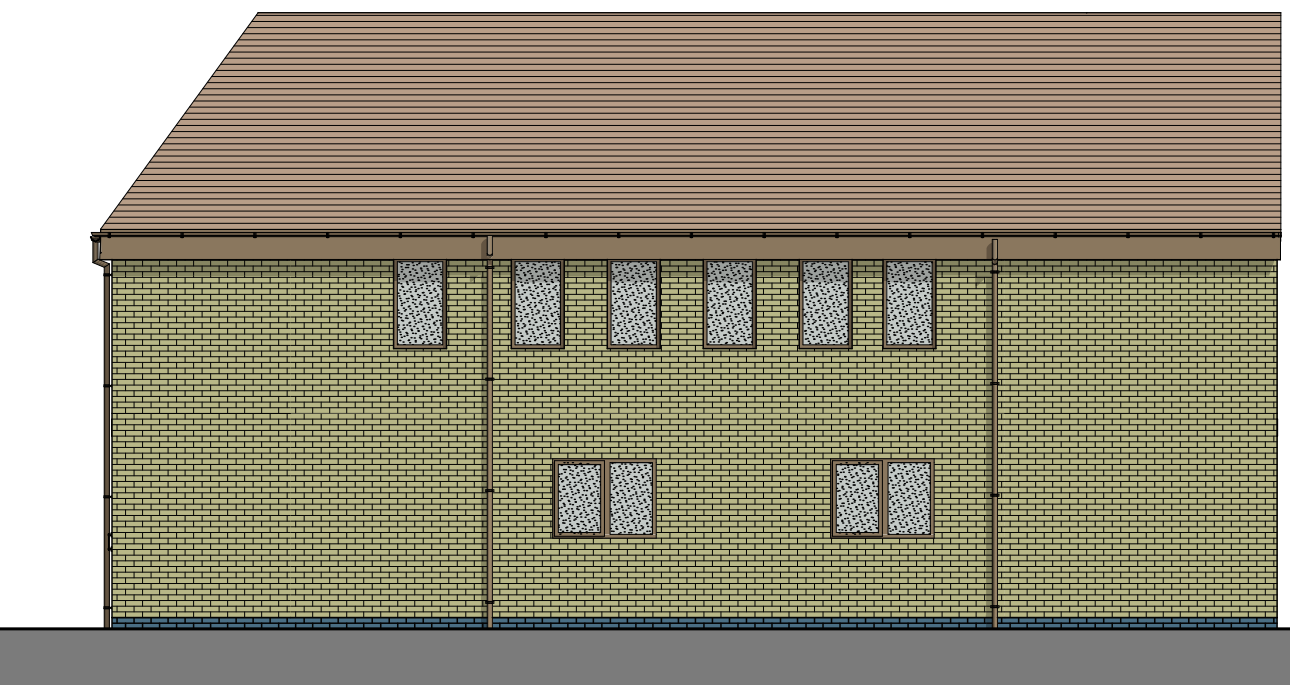

Side Elevation

WALL LEGEND	
	EXISTING WALL
	PREVIOUSLY APPROVED WALL
	PROPOSED NEW WALL
	REMOVED WALL

 

Scale Bar 1:100