


SCHEDULE		
Flat 1 -	44m²	1b1p
Flat 2 -	51m²	1b2p
Flat 3 -	41m²	1b1p
Flat 4 -	50m²	1b1p
Flat 5 -	44m²	1b1p
Flat 6 -	55m²	1b2p
Flat 7 -	41m²	1b1p
Flat 8 -	50m²	1b1p
Flat 9 -	44m²	1b1p
Flat 10 -	55m²	1b2p
Flat 11 -	41m²	1b1p
Flat 12 -	50m²	1b1p

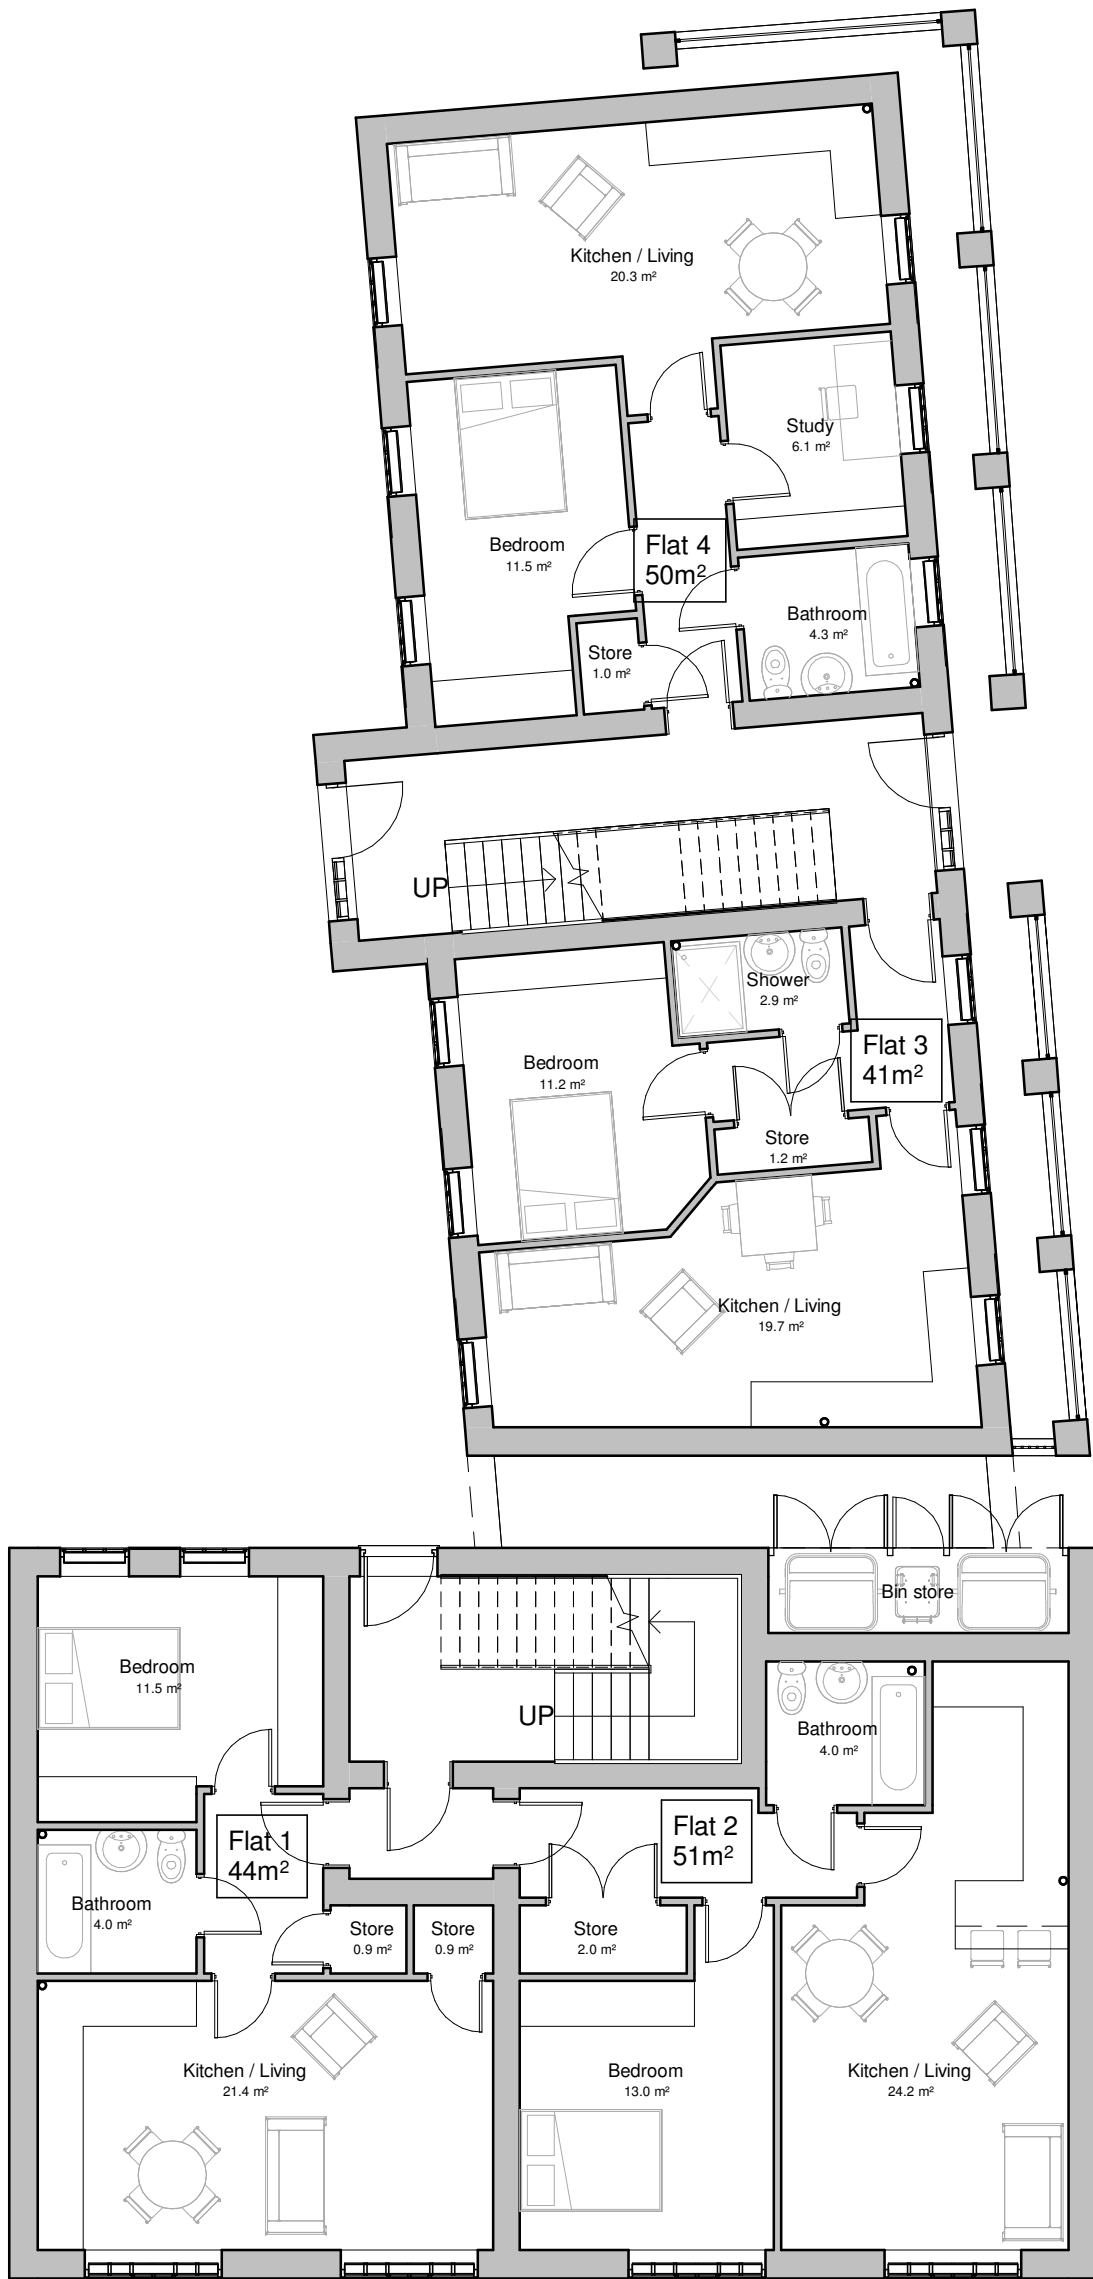

GROUND FLOOR PLAN



FIRST FLOOR PLAN



SECOND FLOOR PLAN

Client	Stronghold Homes	
Project Title	Proposed housing Wood Street Hinckley	
Drawing Title	As proposed - plans	
Scale	1:100	Sheet A1
Date	Nov 2024	
Author	ZLM	Checked by -
Job No.	24/110	Drawing No. 02
Status	PLANNING	