


Drawings are for L.A. approval only and do not constitute construction drawings.
All dimensions to be checked on site before works commence. Agent to be advised of any discrepancies.

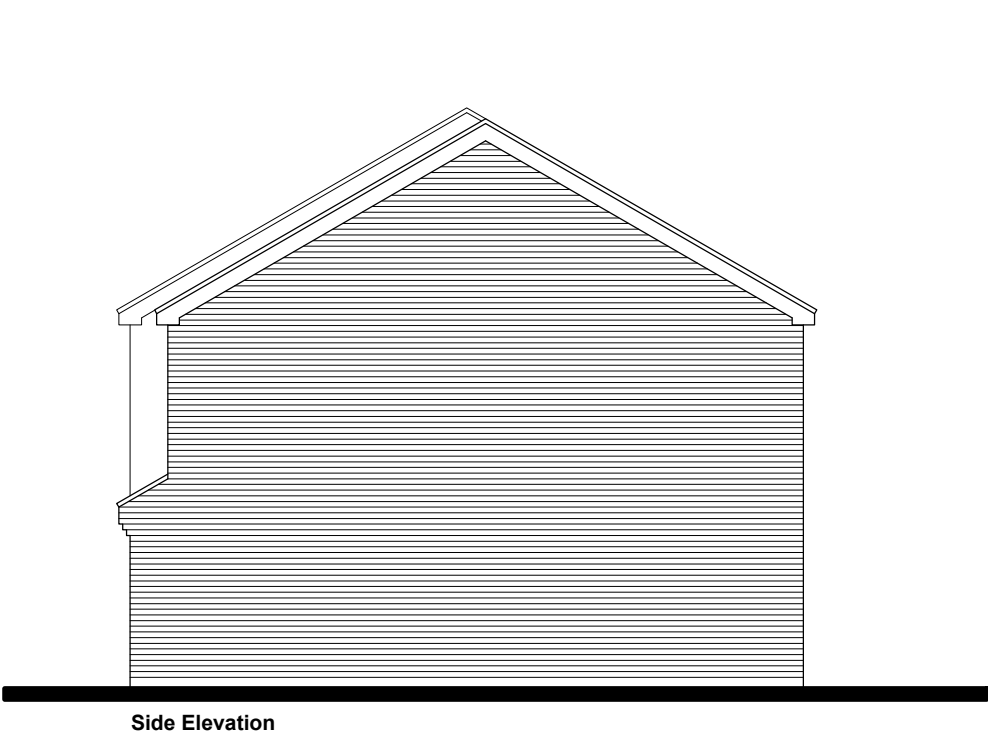

Proposed Elevations

0 500 1000 2000
SCALE: 1:100 @ A3

FOOTPRINT
ARCHITECTURAL DESIGN

Revision Notes:
Rev.A - 05.12.2022 - Drawings prepared for Planning.
Rev.B - 10.03.2023 - B'Regs information added.
Rev.C - 17.03.2023 - Window added to Front Elevation.

Client:
Mr Pallett

Project:
34 Meadow Road, Barlestone. CV13 0HQ

Drawing Title:
Proposed Elevations

Drawing Number:
Pallett-020

Revision:
C

Scale:
1:100@A3

Date:
December 2022

Drawn By:
lgb

Checked By:
lgb