





FRONT ELEVATION




REAR ELEVATION

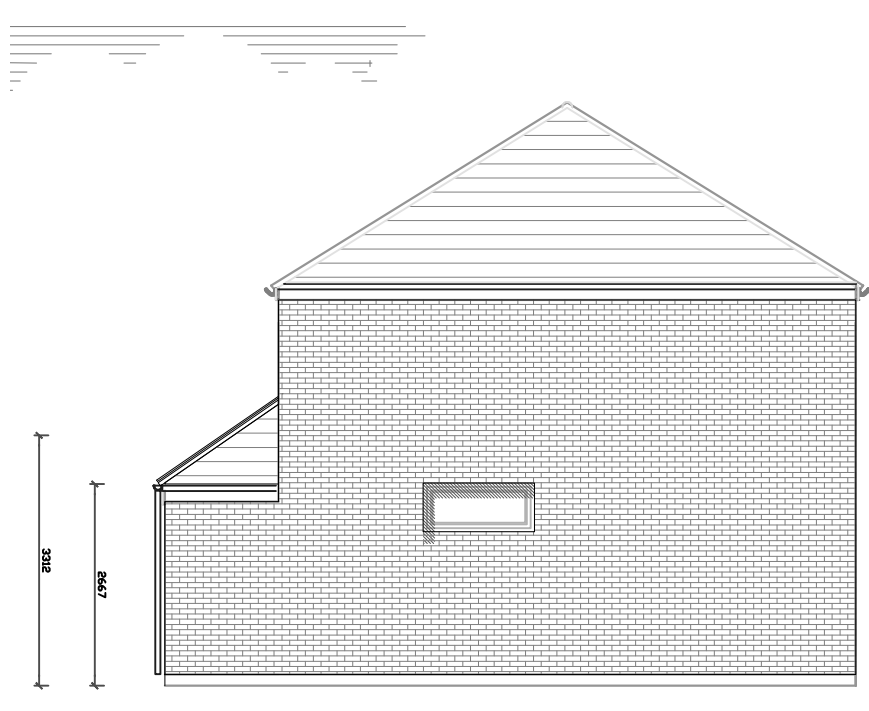

SIDE ELEVATION


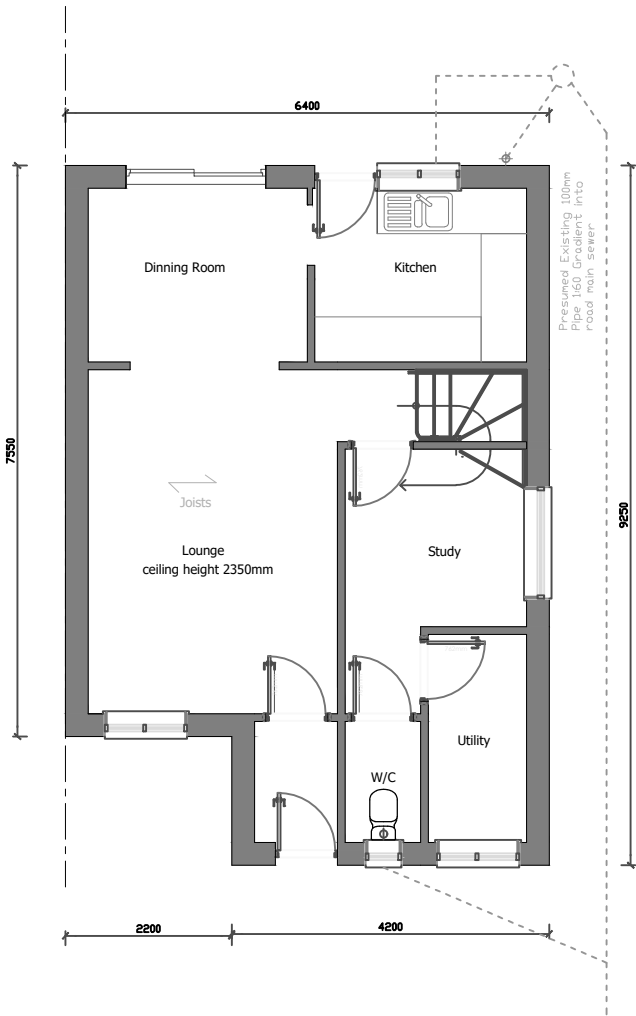


GROUND FLOOR PLAN

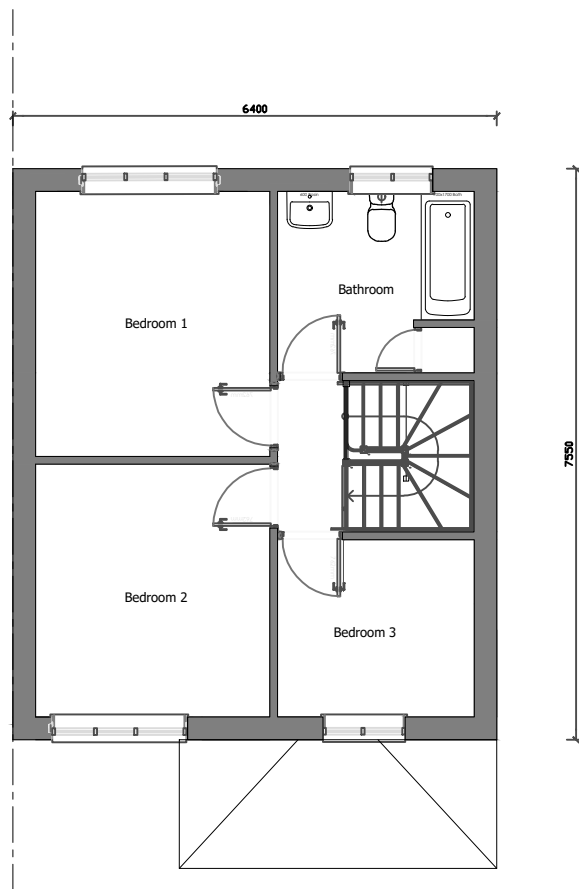

UPPER FLOOR PLAN

FLOOR AREA		
GROUND	46.40m²	499.44sq.ft
FIRST	40.3m²	433.78sq.ft
TOTAL	86.70m²	933.22sq.ft

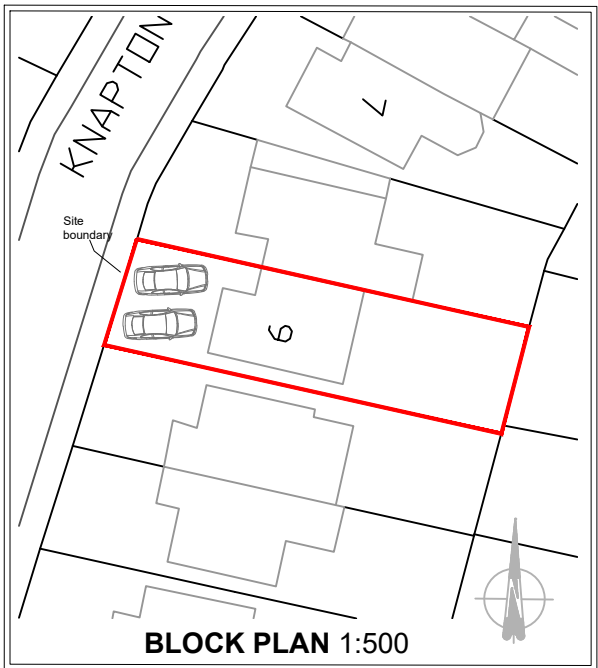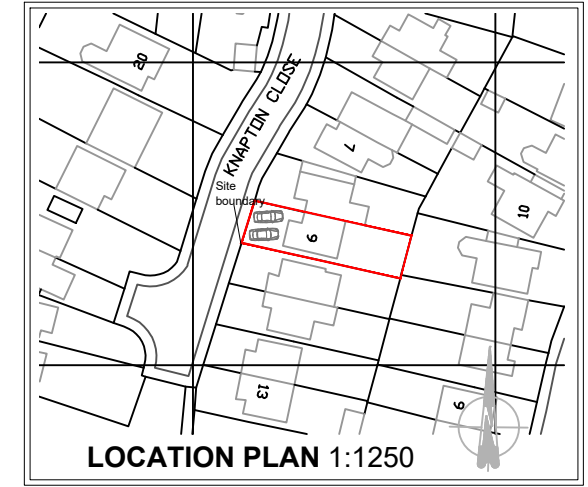

Produced on 24 May 2022 from the Ordnance Survey National Geographic Database
This map shows the area bounded by 445674 296919,445816 296919,445816 297061,445674 297061,445674 296919
Reproduction in whole or part is prohibited without the prior permission of Ordnance Survey.
Crown copyright 2022. Supplied by copyright as UKPlanningMaps.com a licensed Ordnance Survey partner

PRELIMINARY ISSUE FOR PLANNING
APPLICATION - 10.03.23

AS EXISTING

CLIENT: Matthew matthewjpalmerrrowe@gmail.com	
JOB DESCRIPTION: PROPOSED REAR AND FRONT EXTENSION TO 9 Knapton Close, Hinckley, Leicestershire LE10 0EN	
SCALE 1:100 @ A3	DATE 10.03.23
DRAWN BY JTC	DRAWING No: 001
ALL DIMENSIONS TO BE CHECKED ON SITE BEFORE CONSTRUCTION. ANY DISCREPANCIES TO BE DISCUSSED AND AGREED WITH JC PRIOR TO PROCEEDING.	
THIS DRAWING IS THE PROPERTY OF JC AND MUST NOT BE COPIED OR REPRODUCED WITHOUT PRIOR WRITTEN CONSENT.	
HEALTH AND SAFETY EXECUTIVE (HSE) WILL NEED TO BE NOTIFIED PRIOR TO COMMENCEMENT OF THE PROJECT.	

