





Existing Front Elevation

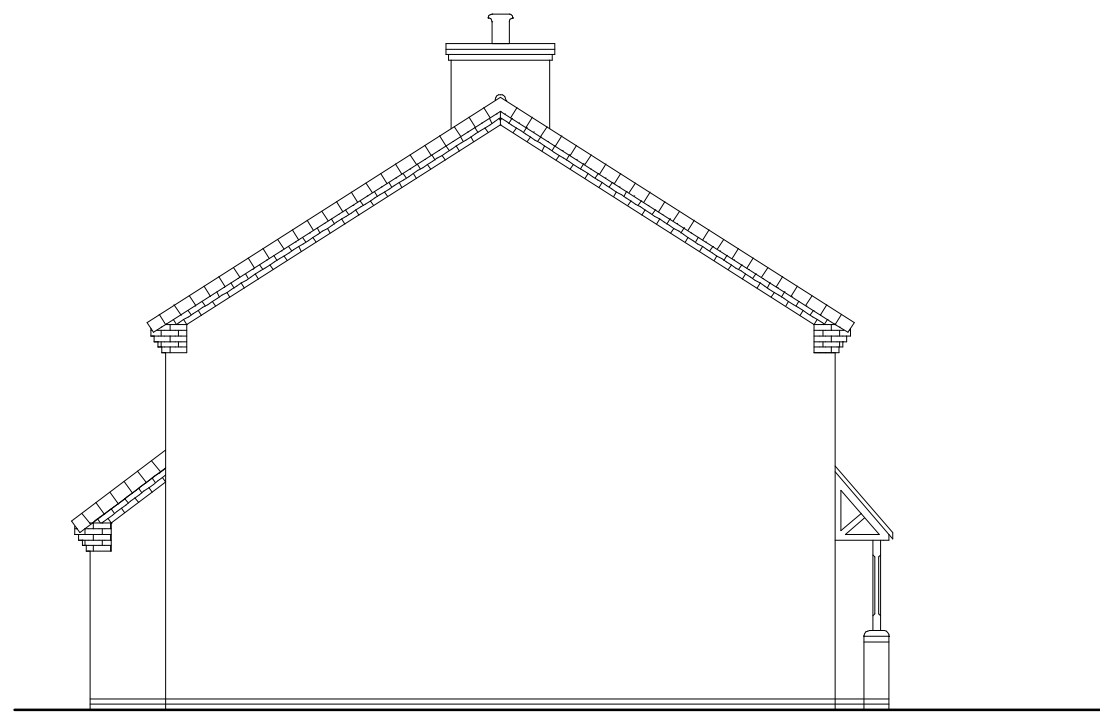


Existing Elevation To No 4

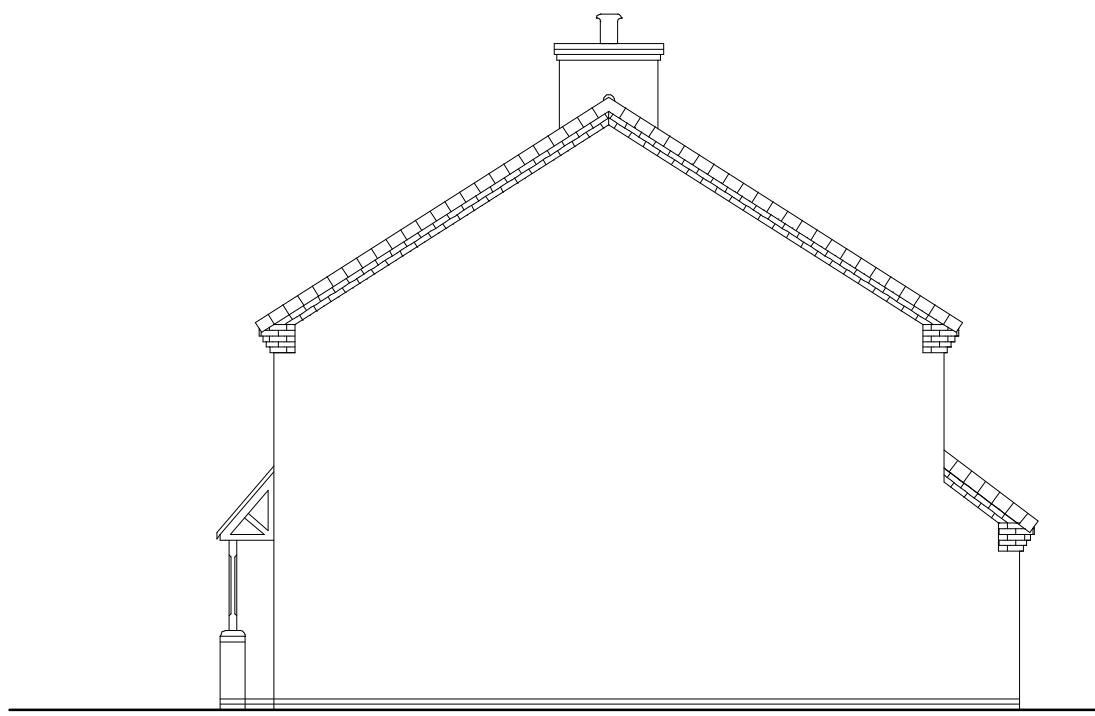


Existing Elevation To Boundary



Proposed Front Elevation

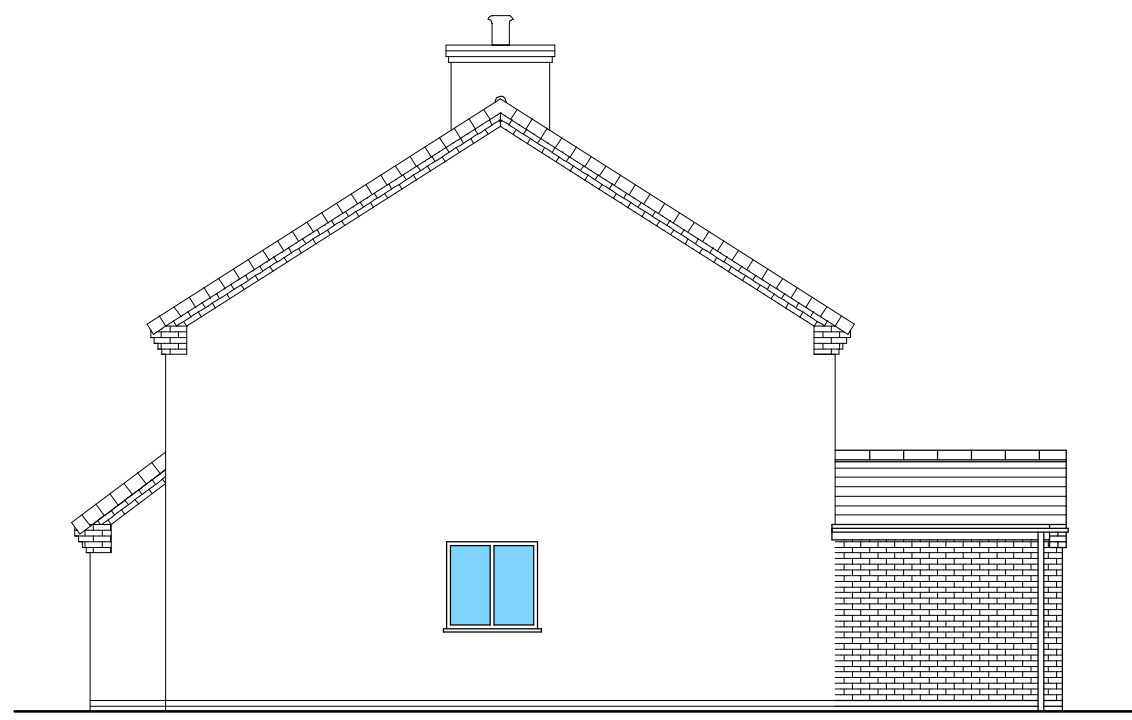

Proposed Elevation To No 4

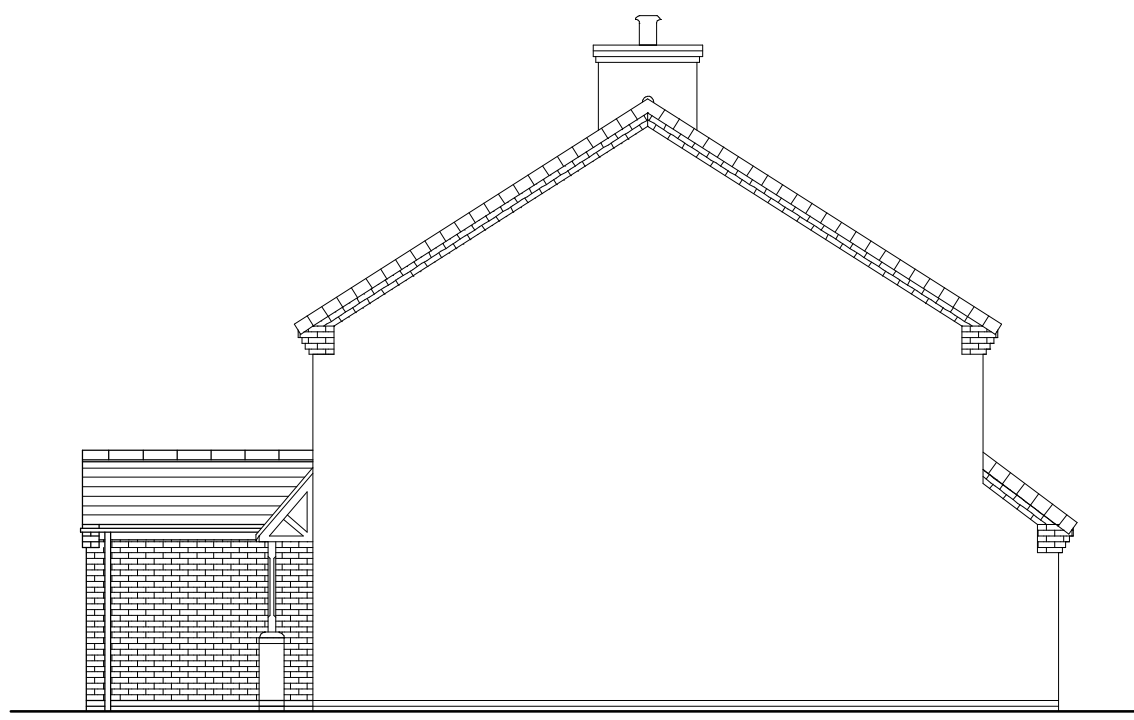

Proposed Elevation To Boundary


All Elevation Drawings Scale 1:100

0 1 2 3 4 5m


All Plan Drawings Scale 1:50

0 1 2 3 4 5m


Scale Bars

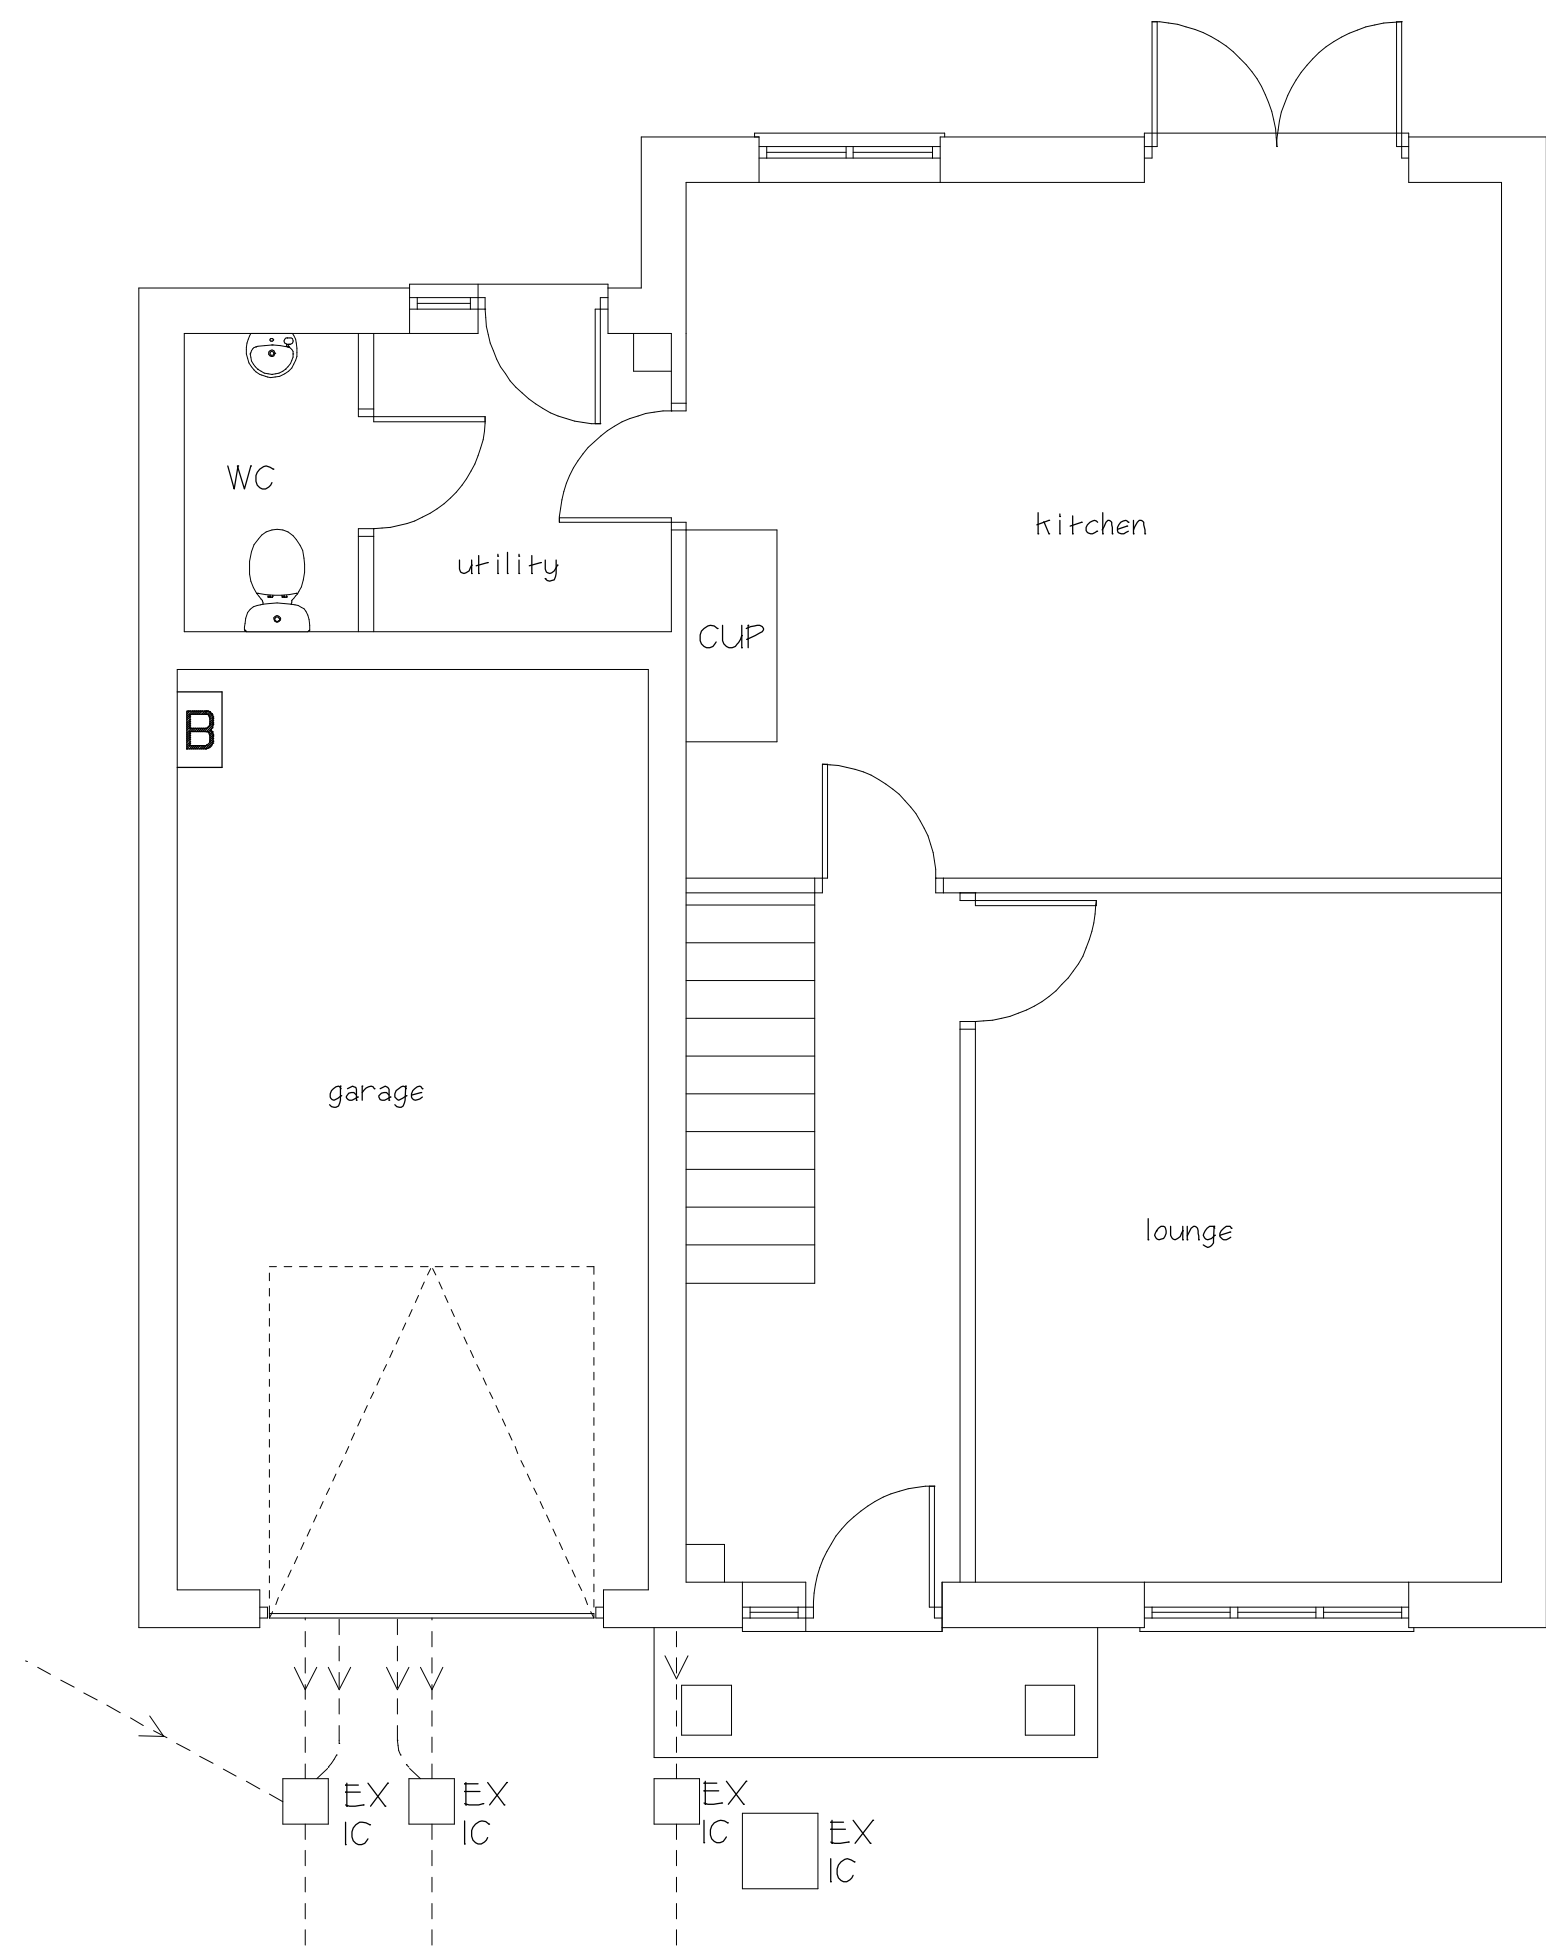

Existing Ground Floor Plan

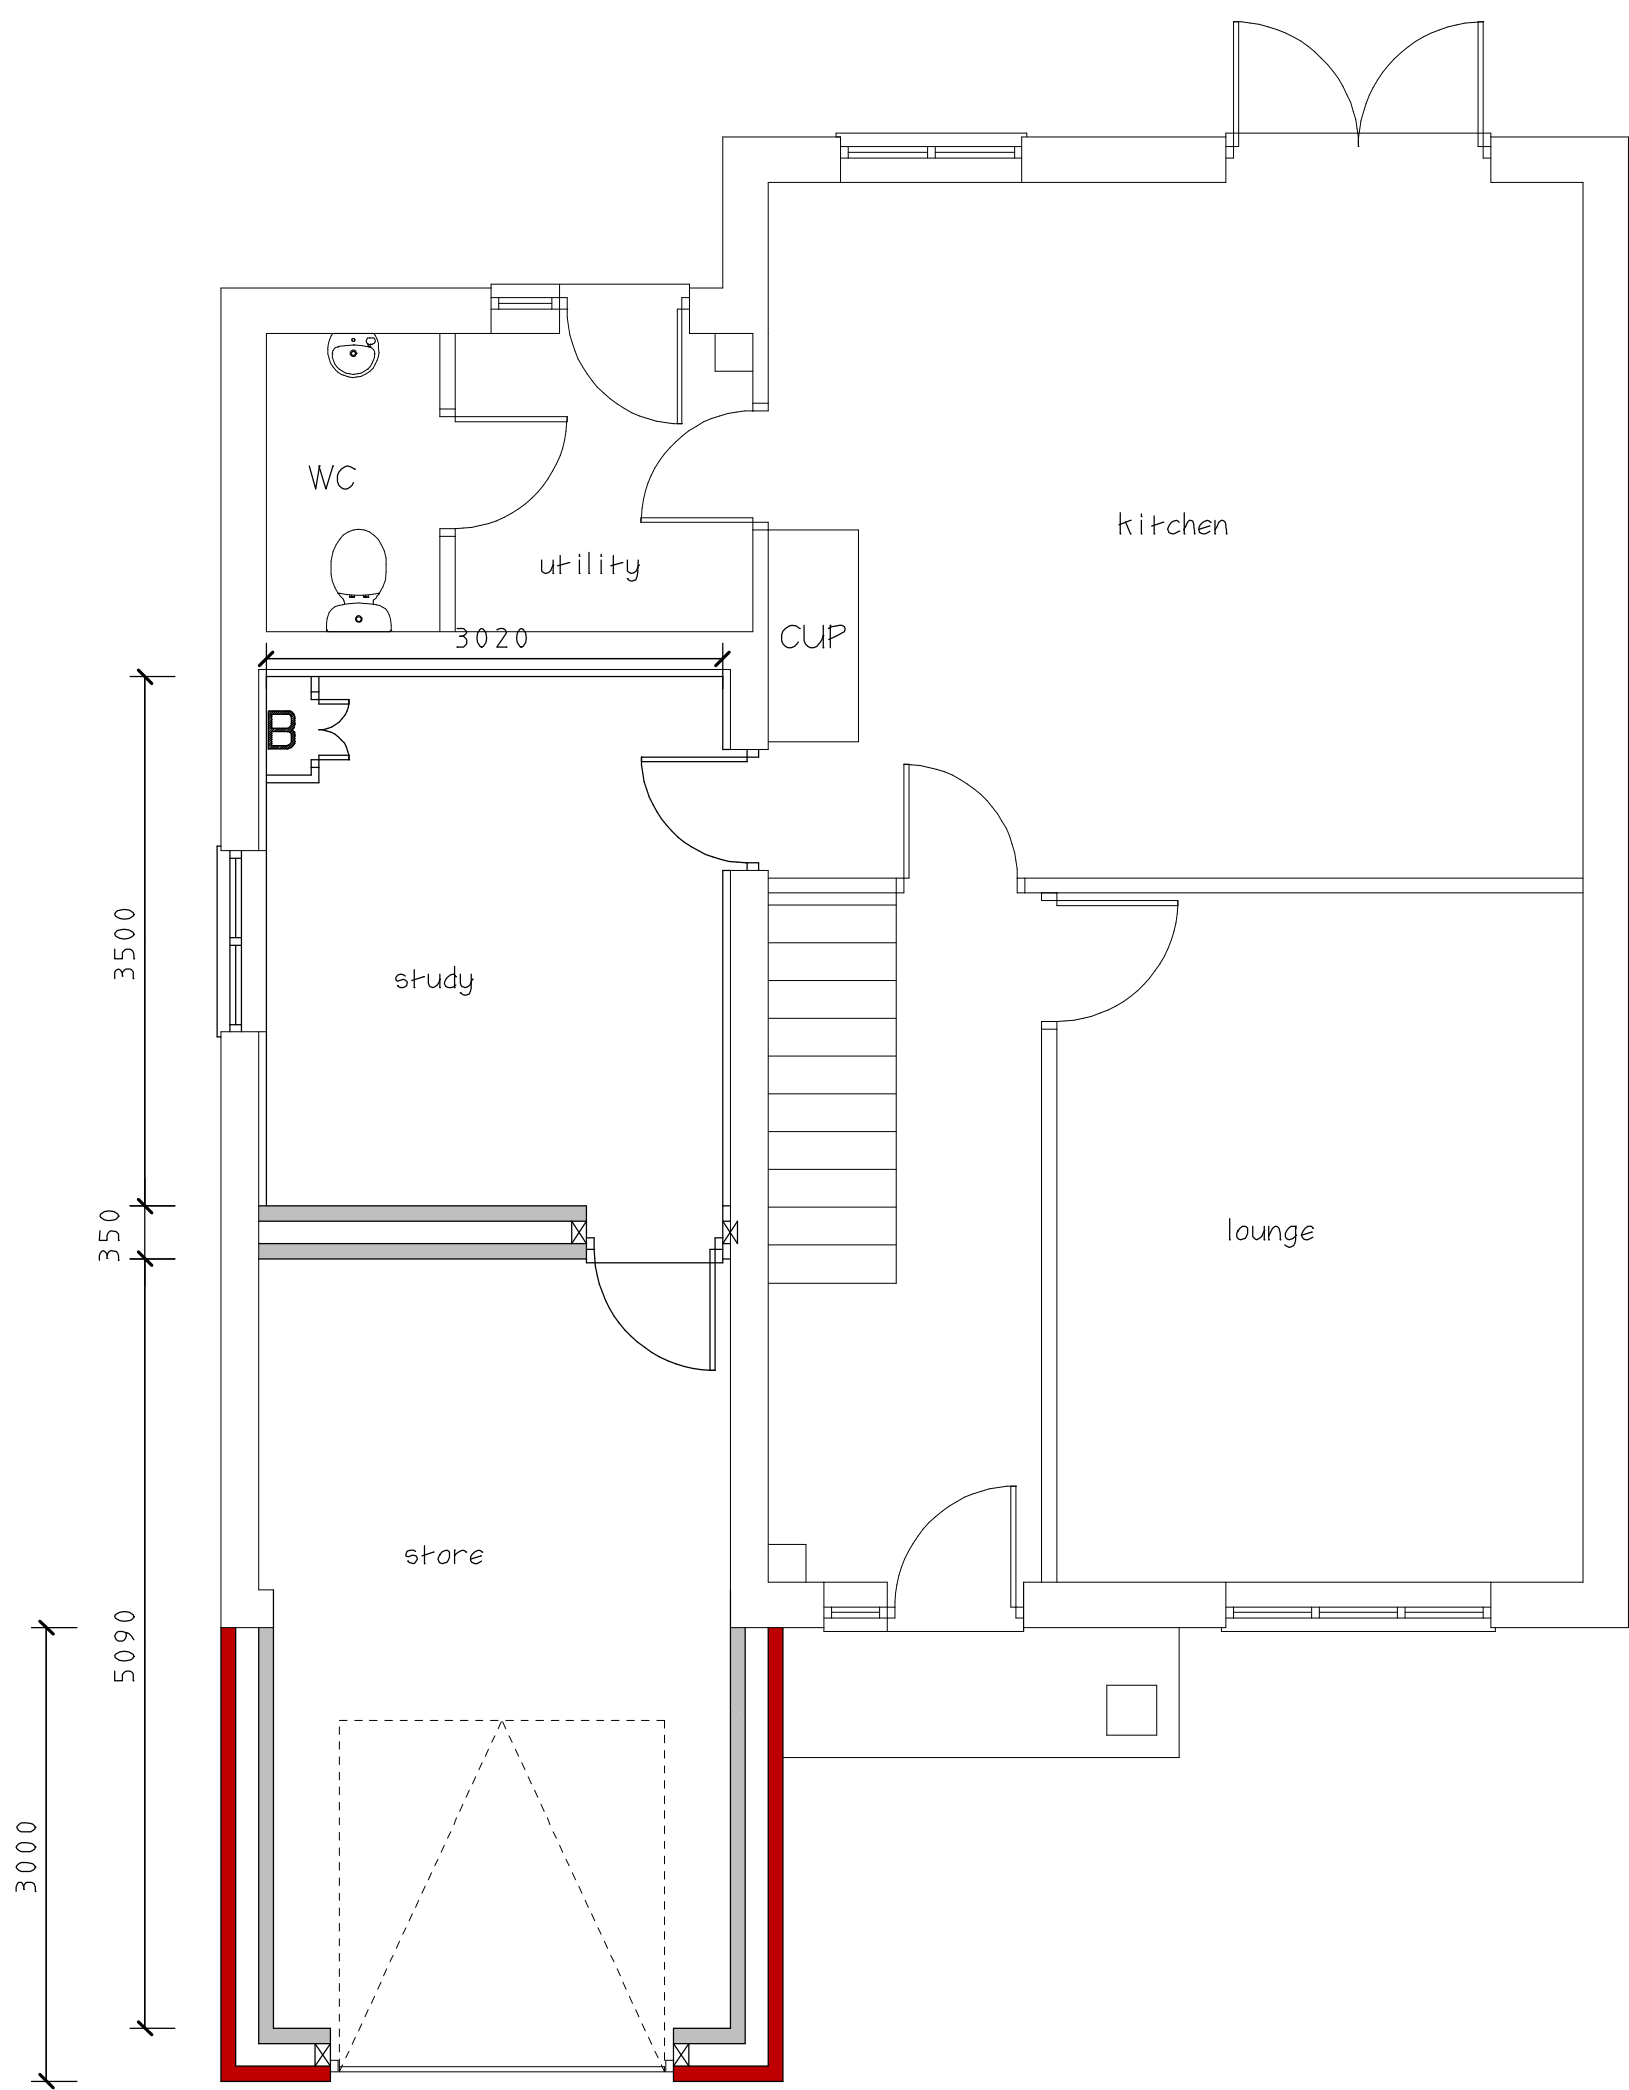

Proposed Ground Floor Plan

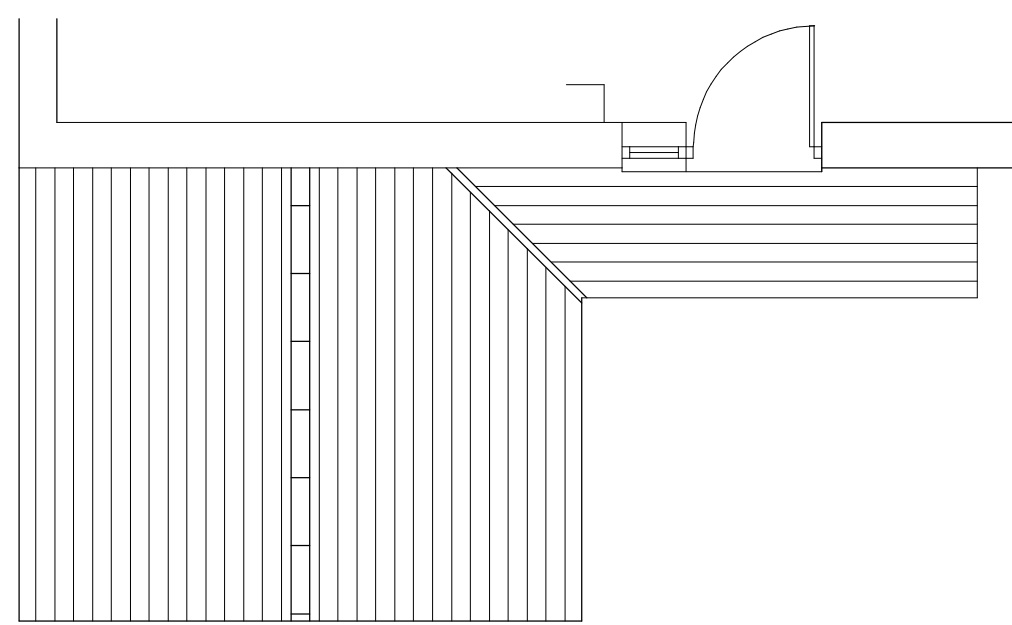

Roof Plan

CLIENT

Nick Bannister

JOB TITLE

5 Laburnum Close
Stoke Golding
Nuneaton
CV13 6JP

DRAWING TITLE

Proposed Extension
To The Front Of
Detached House And
Internal Alterations

SCALE	SHEET	DATE	DRAWN BY
1:50 & 1:100	A1	Feb 2023	A Moore

ANDREW MOORE
ARCHITECTURAL SERVICES
Tel: 07973397765
Email: andrewmoore@workmail.com

DRG NO	SHEET NO
1595	1