


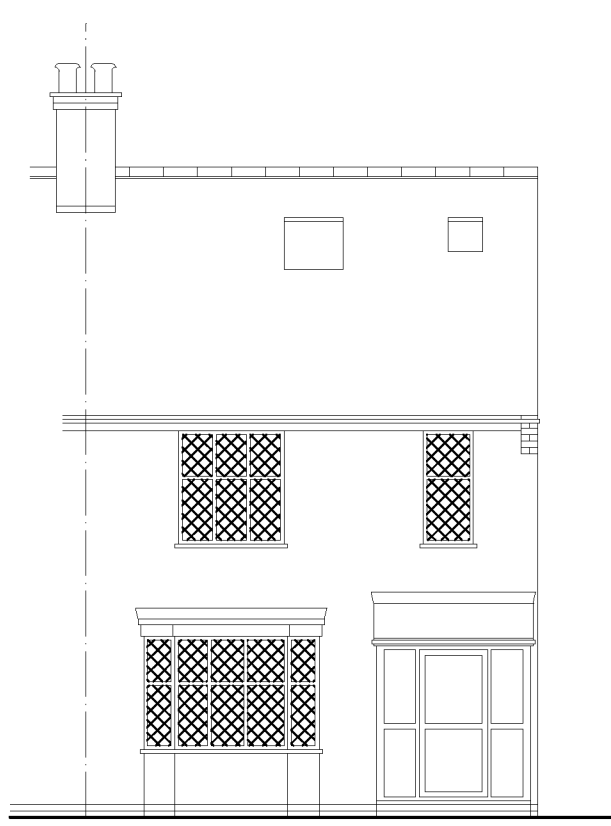

Existing Front Elevation




Existing Rear Elevation



Existing Elevation To No 54




Existing Elevation To No 58

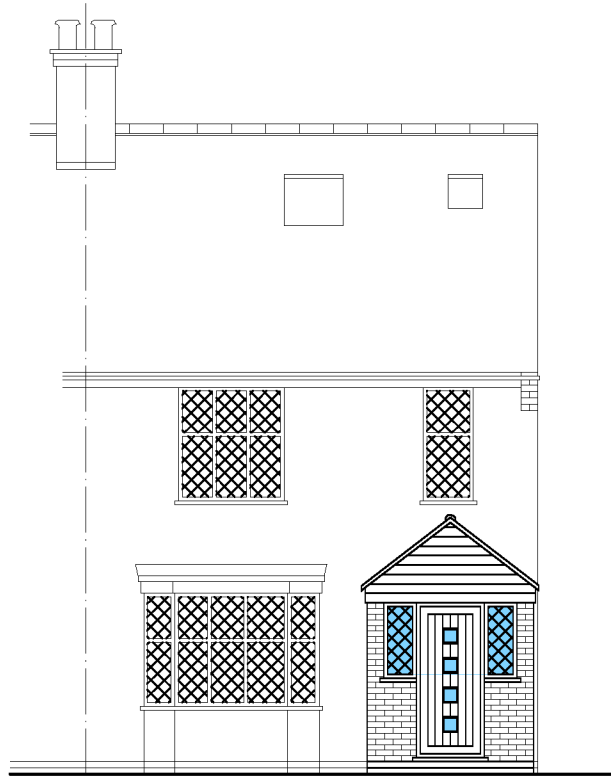


Proposed Front Elevation




Proposed Rear Elevation

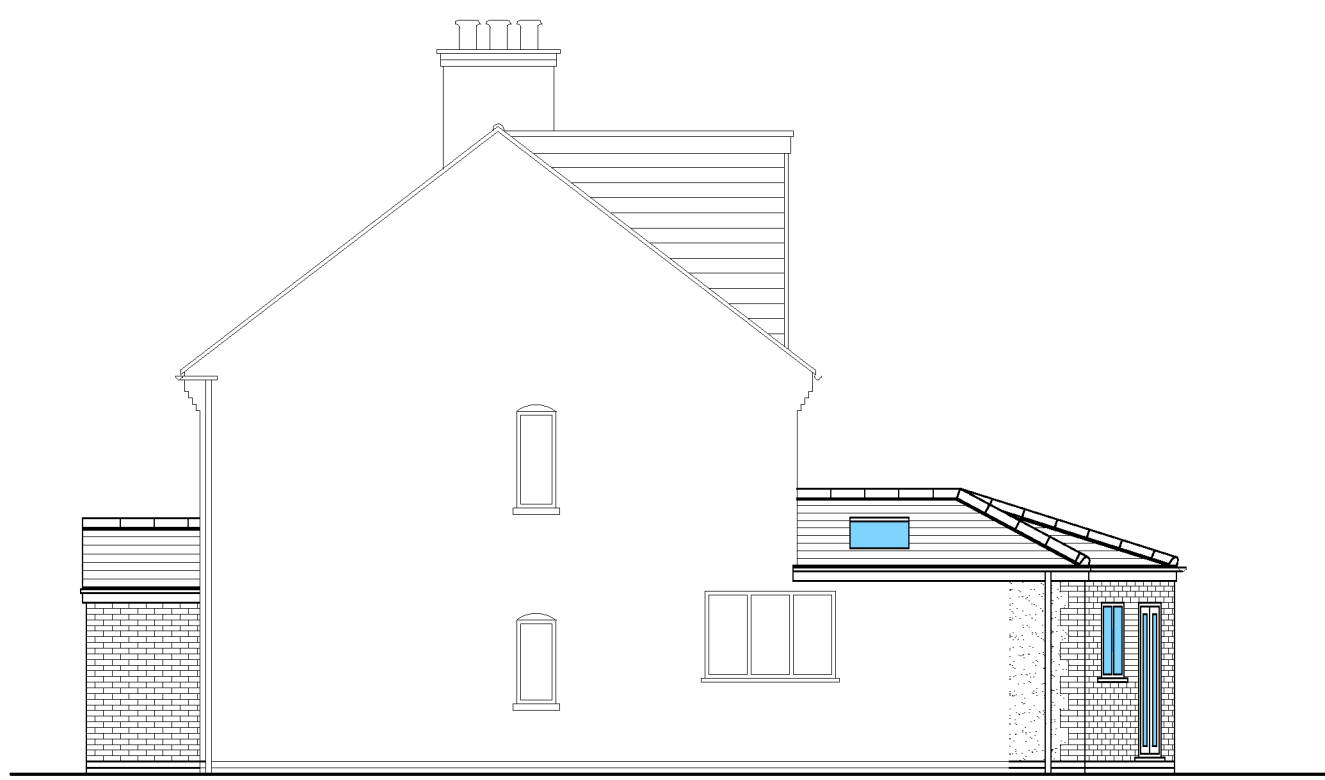


Proposed Elevation To No 54

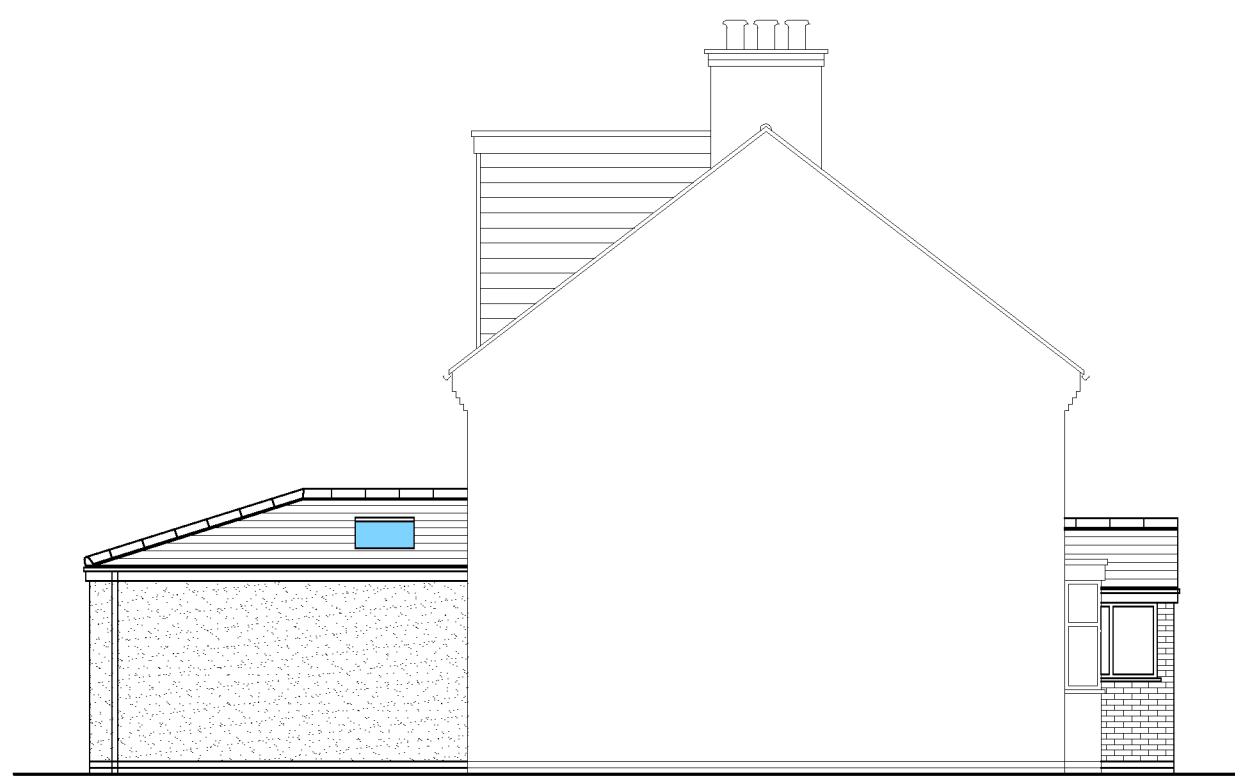


Proposed Elevation To No 58

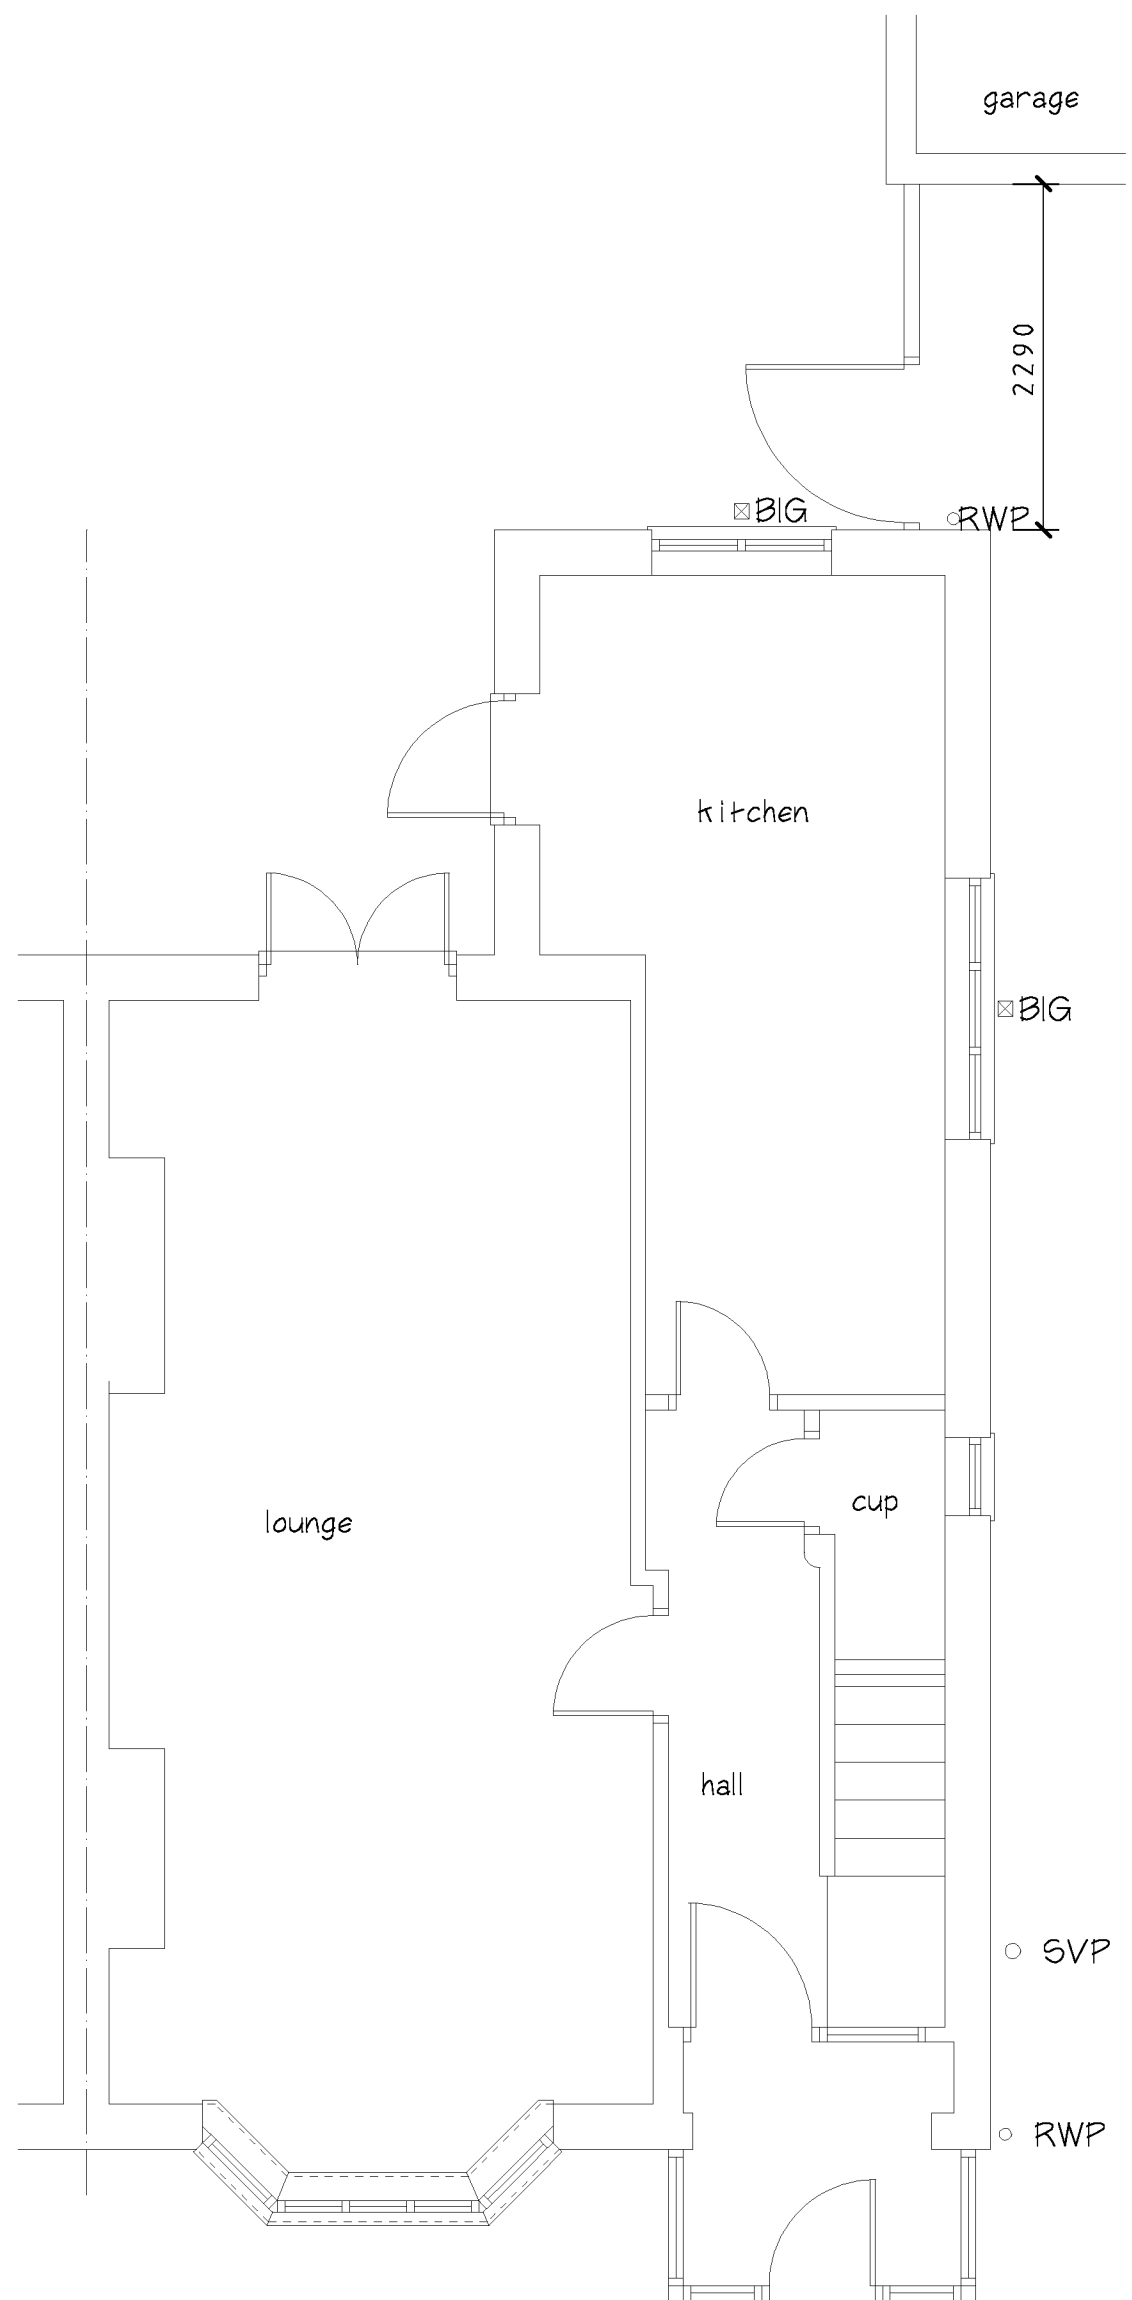

Existing Ground Floor Plan

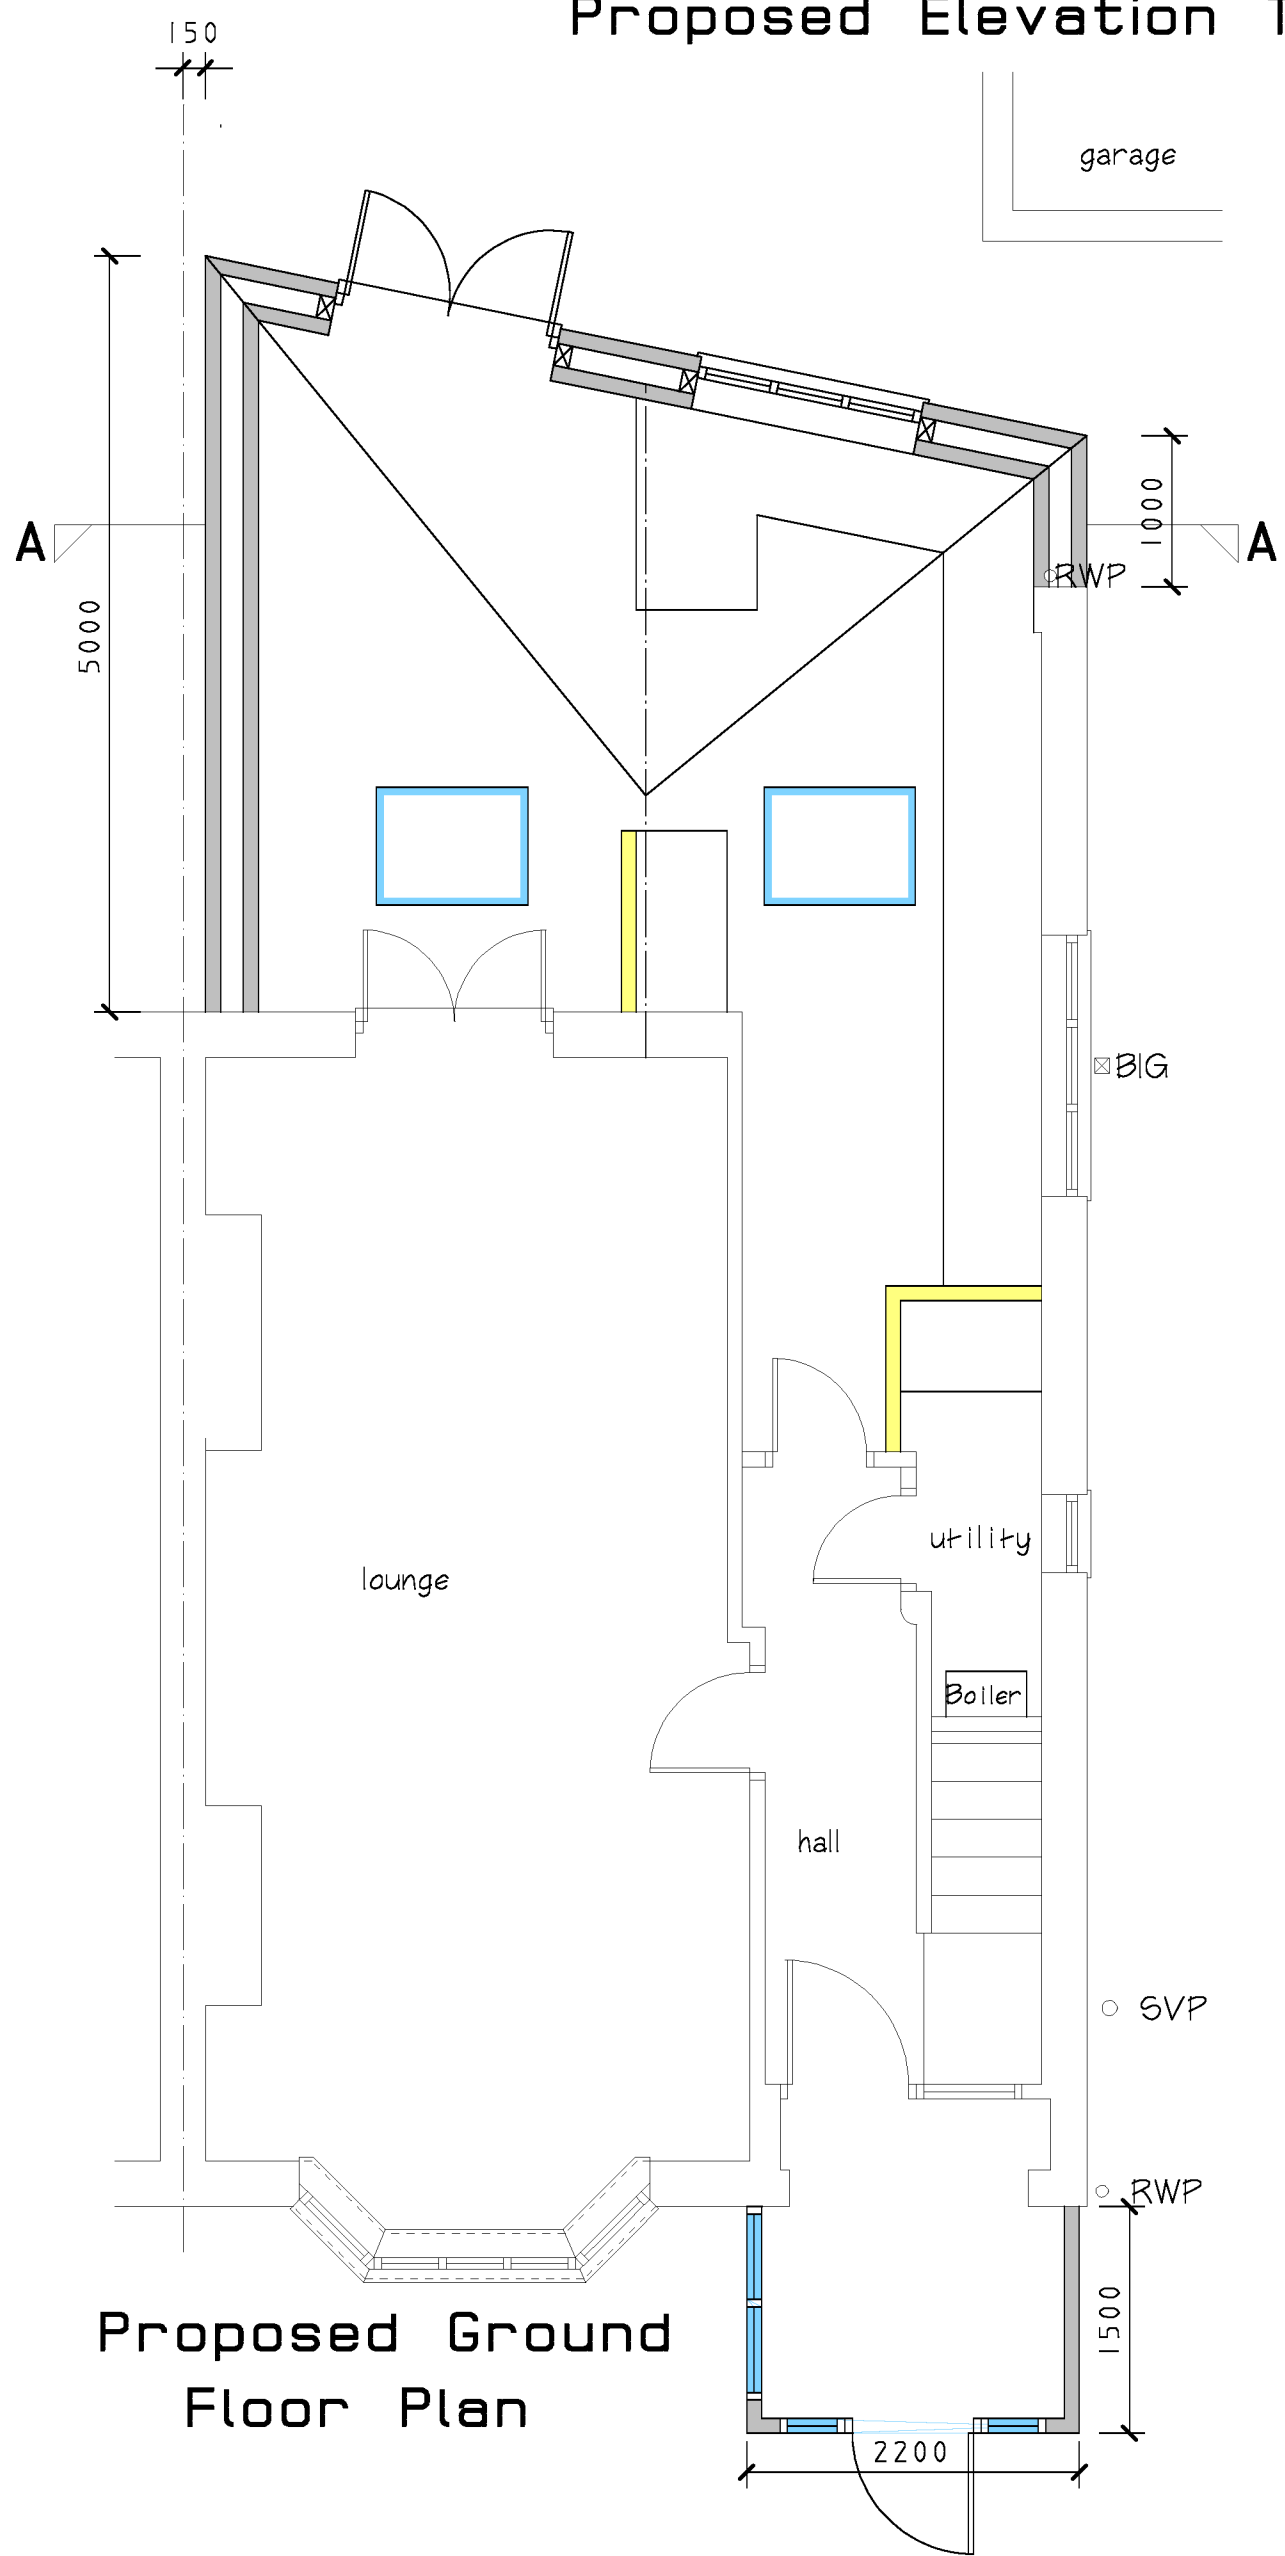

Proposed Ground Floor Plan

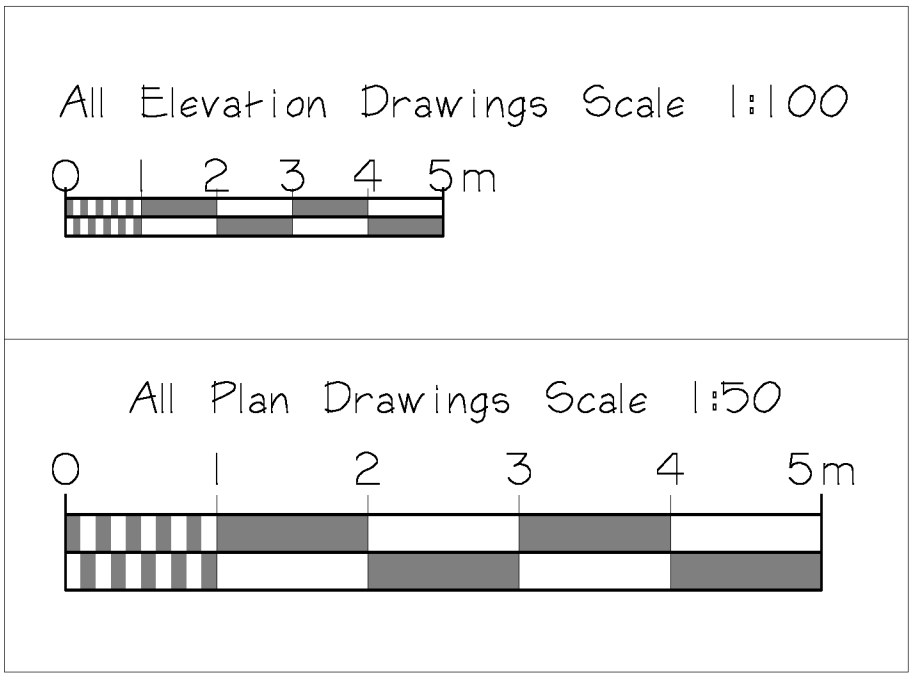

Scale Bars

CLIENT

Michael Andrews

JOB TITLE

56 Lychgate Lane
Burbage
Hinckley
Leicester
LE10 2DS

DRAWING TITLE

Proposed Extension
To The Rear Of
Semi Detached House

SCALE	SHEET	DATE	DRAWN BY
1:50 & 1:100	A1	Aug 2023	A Moore

ANDREW MOORE
ARCHITECTURAL SERVICES
Tel: 07973397765
Email: andrewmoore@workmail.com

DRG NO	SHEET NO
1619	