

ALL DRAWINGS PREPARED BY ANDREW
LARGE SURVEYORS LTD ARE TO BE
UTILISED FOR PLANNING PURPOSES
ONLY

EXISTING BUILDING:

BUILDING MEASURES:


GROSS EXTERNAL AREA - 710.4m2

MAX EAVES HEIGHT - 6.3m


MAX RIDGE HEIGHT - 7.27m




NORTHERN ELEVATION

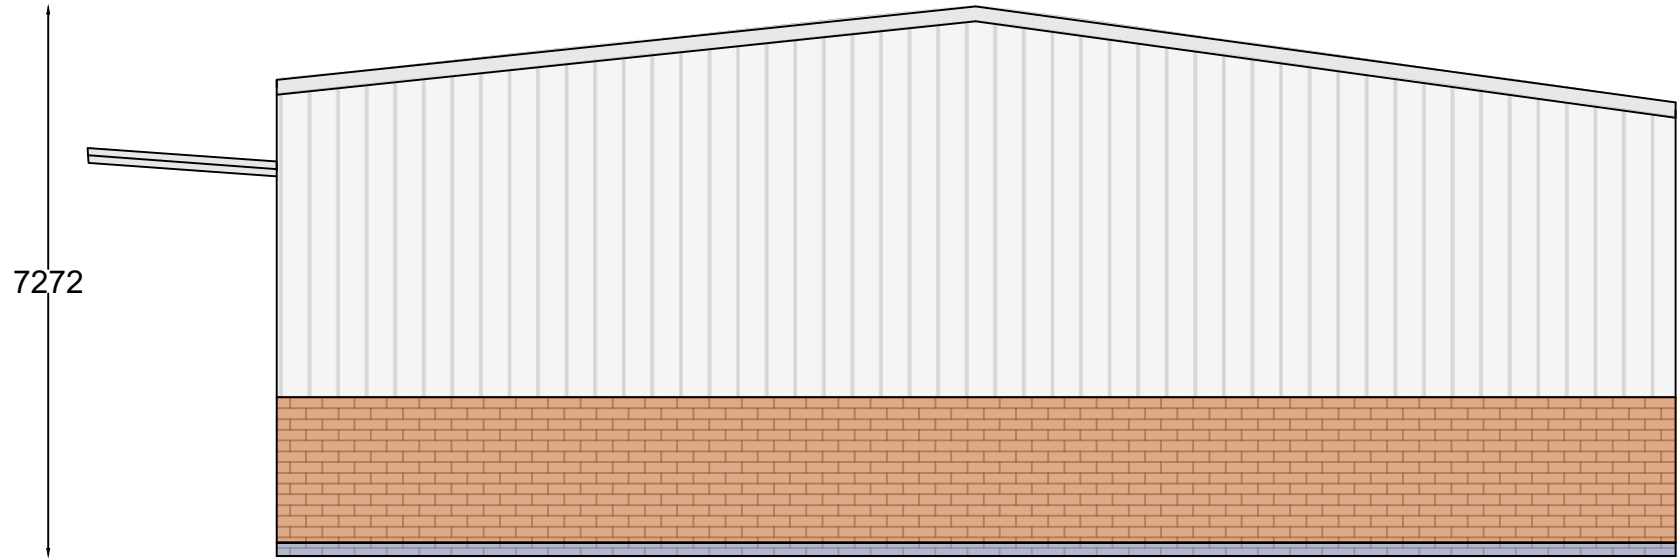


EASTERN ELEVATION

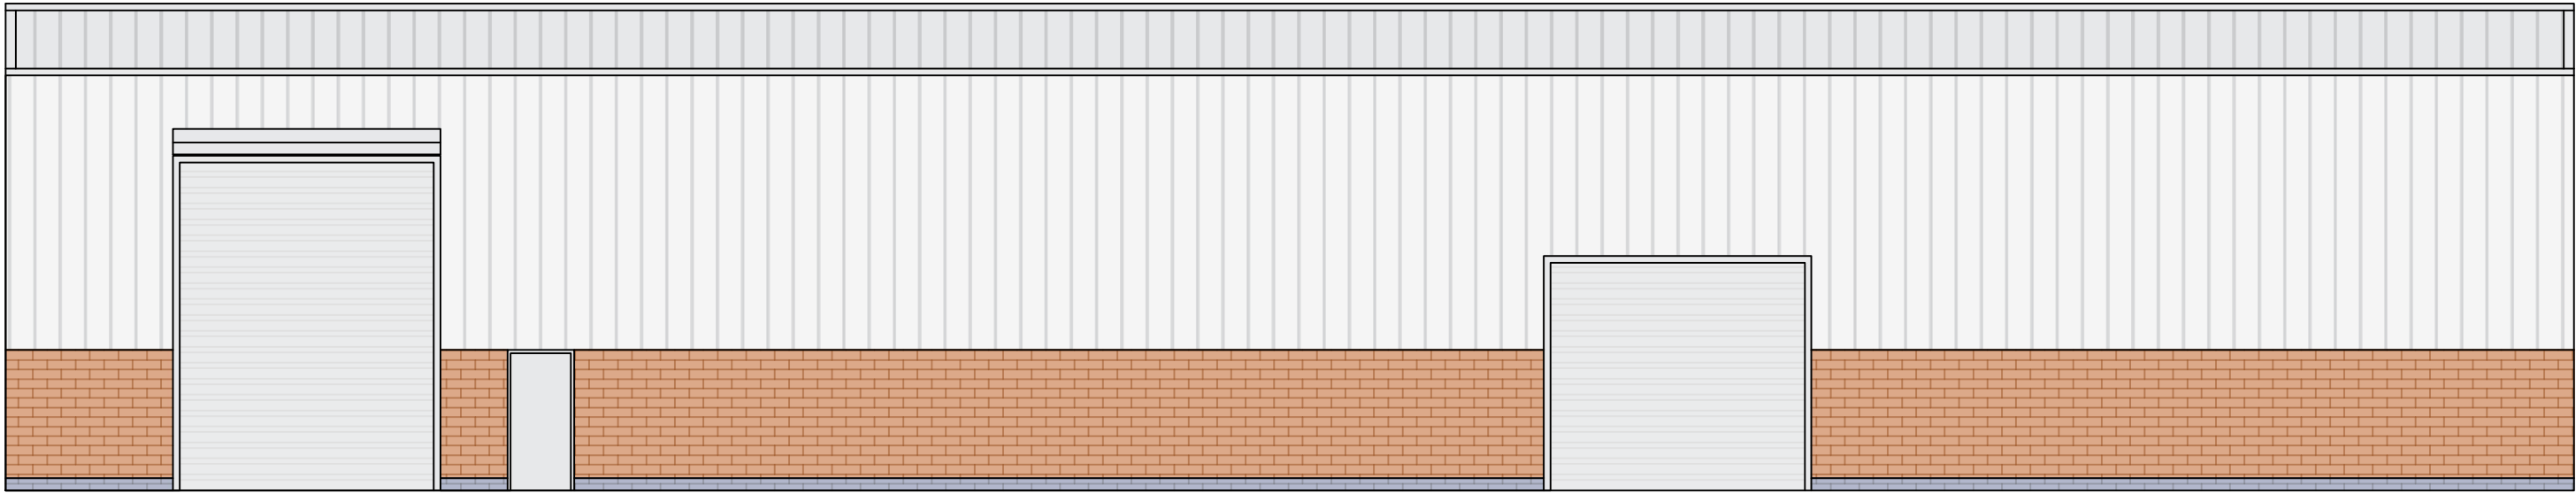

SOUTHERN ELEVATION

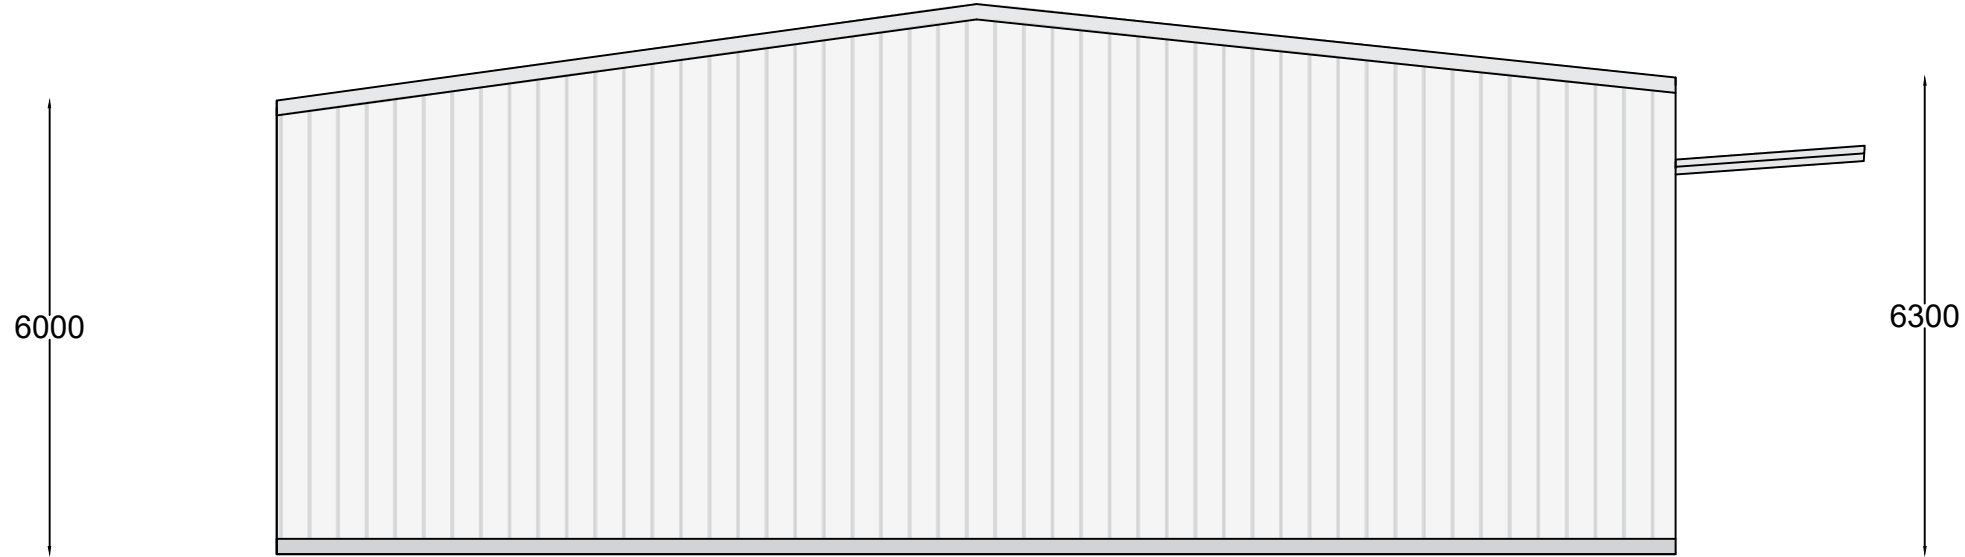

WESTERN ELEVATION

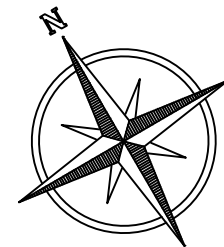

FLOOR PLAN

AndrewLarge
surveyors LTD

FORMER COUNTRYWIDE STORE
ATHERSTONE ROAD
CALDECOTE
NUNEATON
CV10 0RY
EXISTING ELEVATIONS AND FLOOR
PLAN
SCALE: 1:100@A1