
 
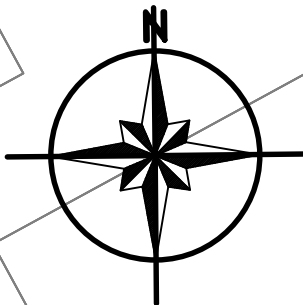


ALL DIMENSIONS TO BE CHECKED ON SITE PRIOR TO ORDERING OF MATERIALS.
ALL FIGURED DIMENSIONS ARE FOR DESIGN PURPOSES ONLY.

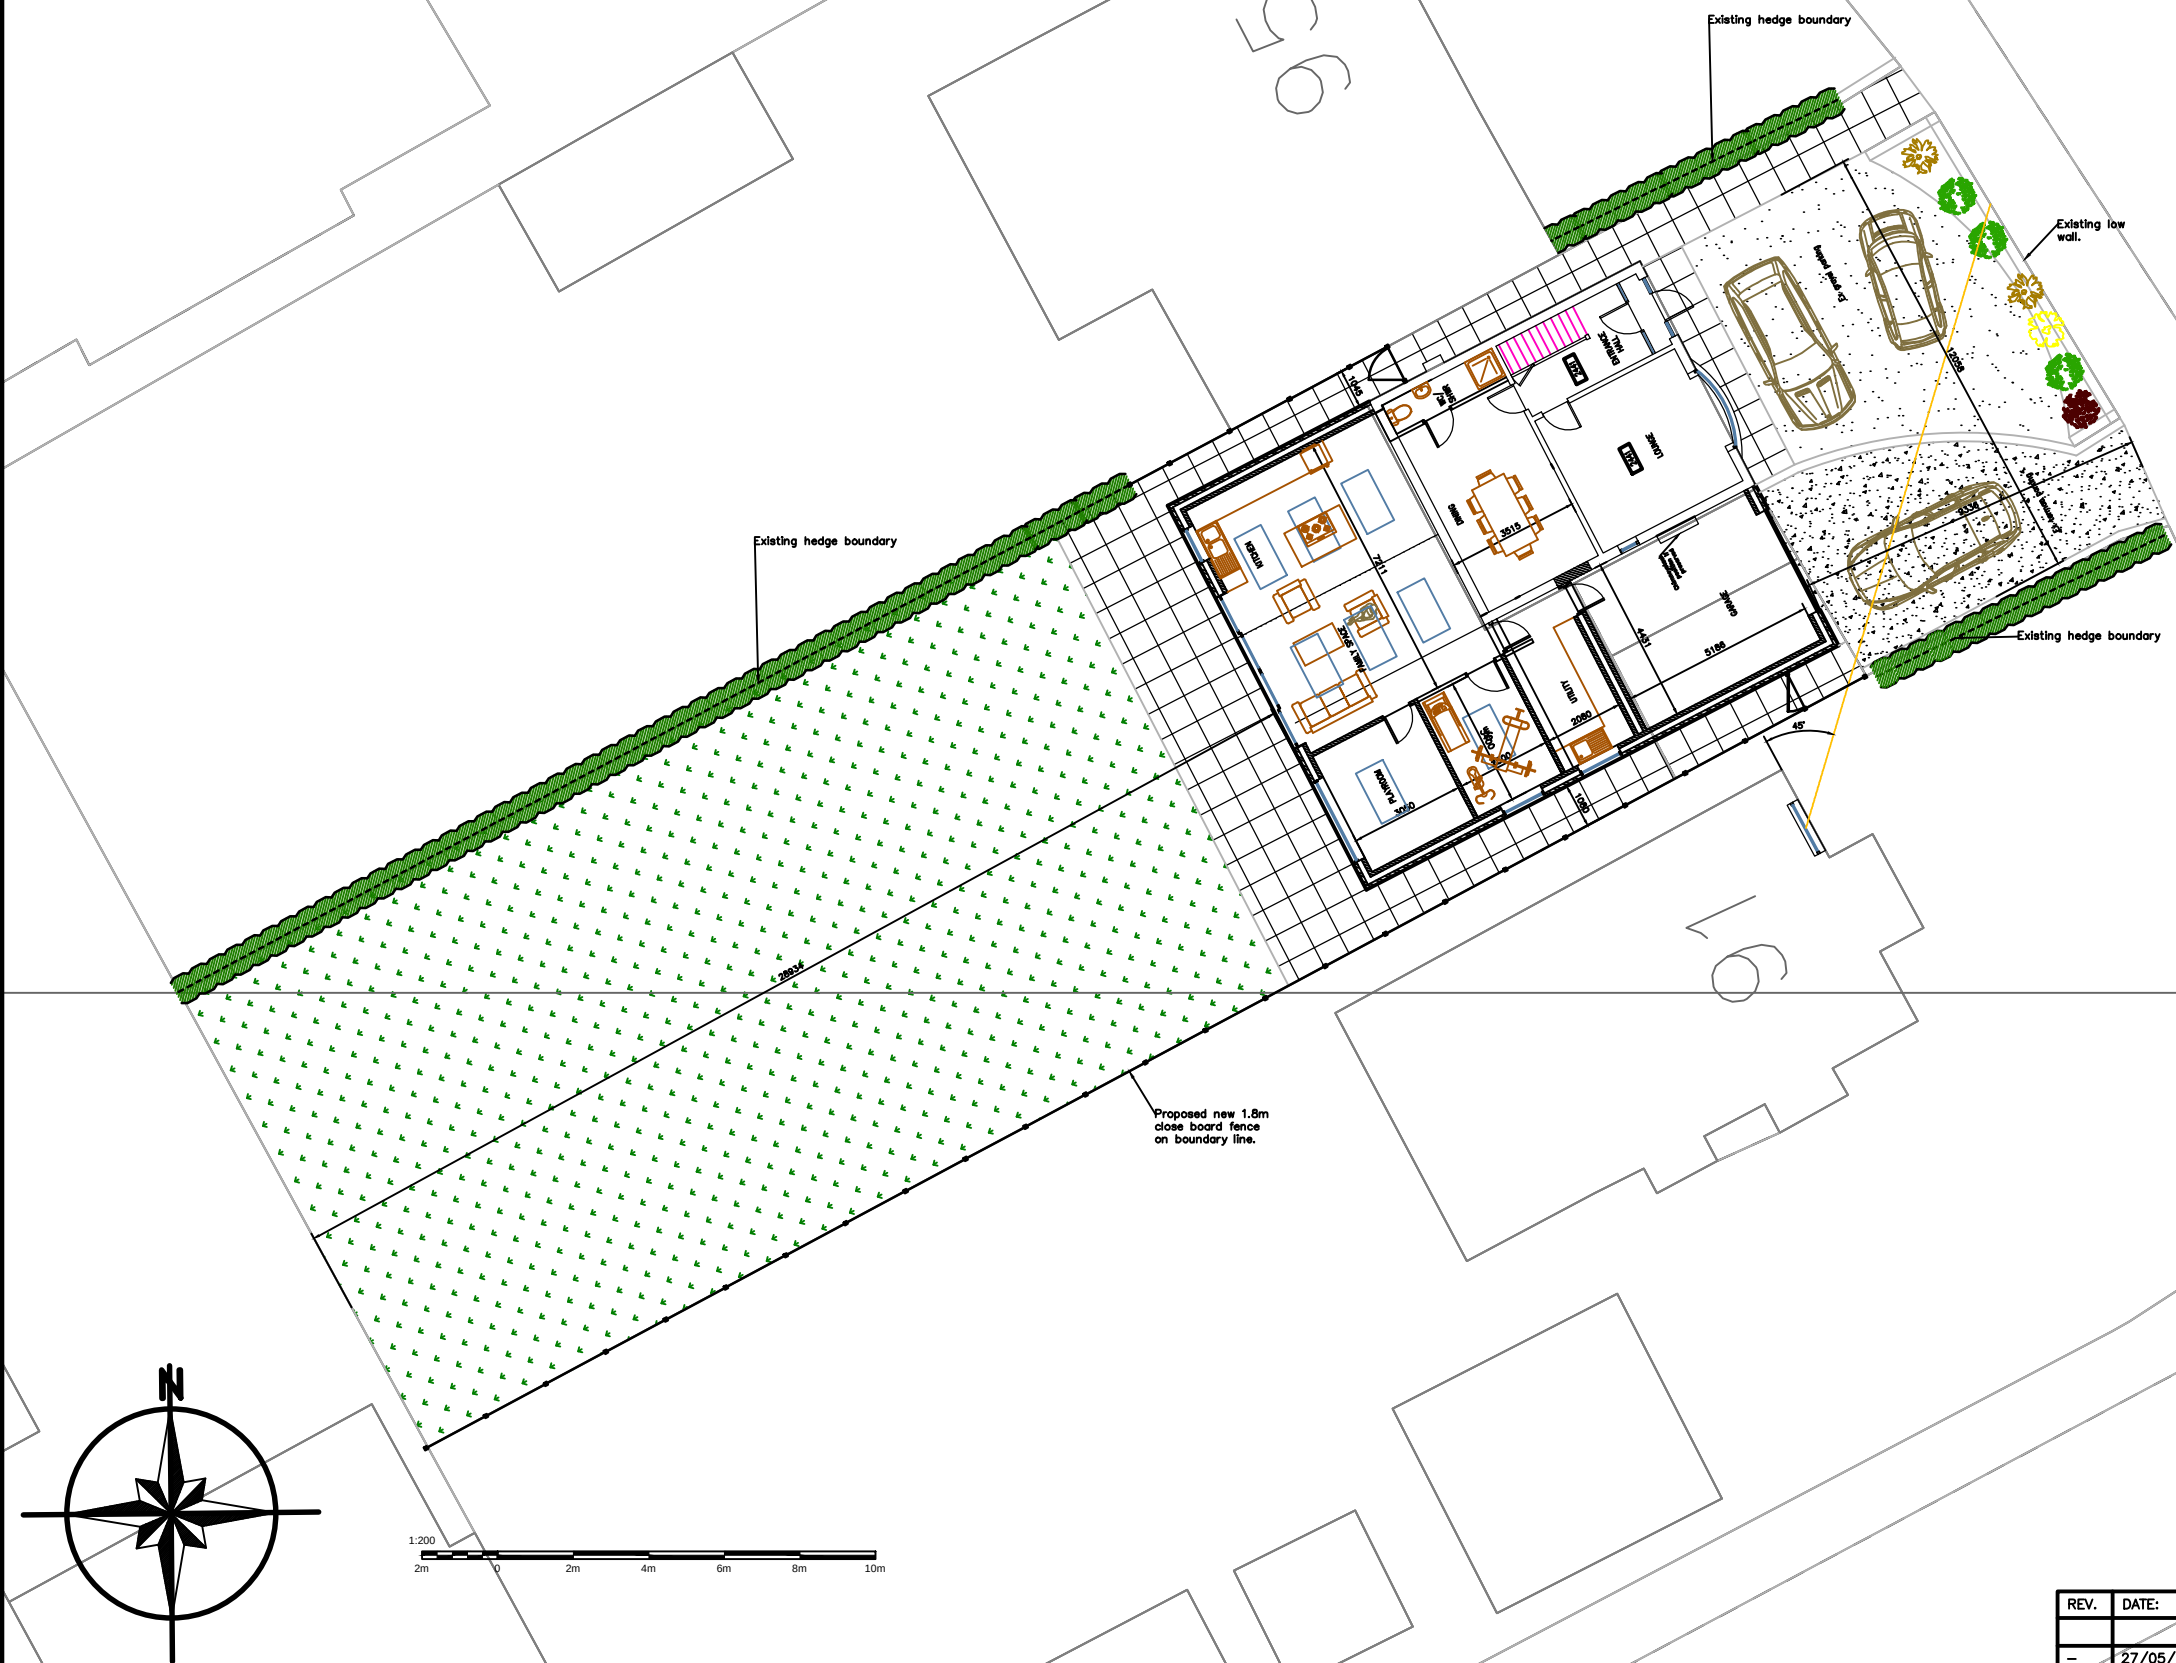

REV.	DATE:	DESCRIPTION:
-	27/05/26	PRELIMINARY - ISSUE

Project 93 Middlefield Lane Hinckley LE10 0RA	
For Mr & Mrs J Kitching	
Title Site Plan	
 42 Woodland Road Hinckley Leicestershire LE10 1JG Tel: 07979 002530	
Drawn	0
Checked	J
Scale	1:200 • A3
Date	05-05-2026
Drawing Number	25455/P05